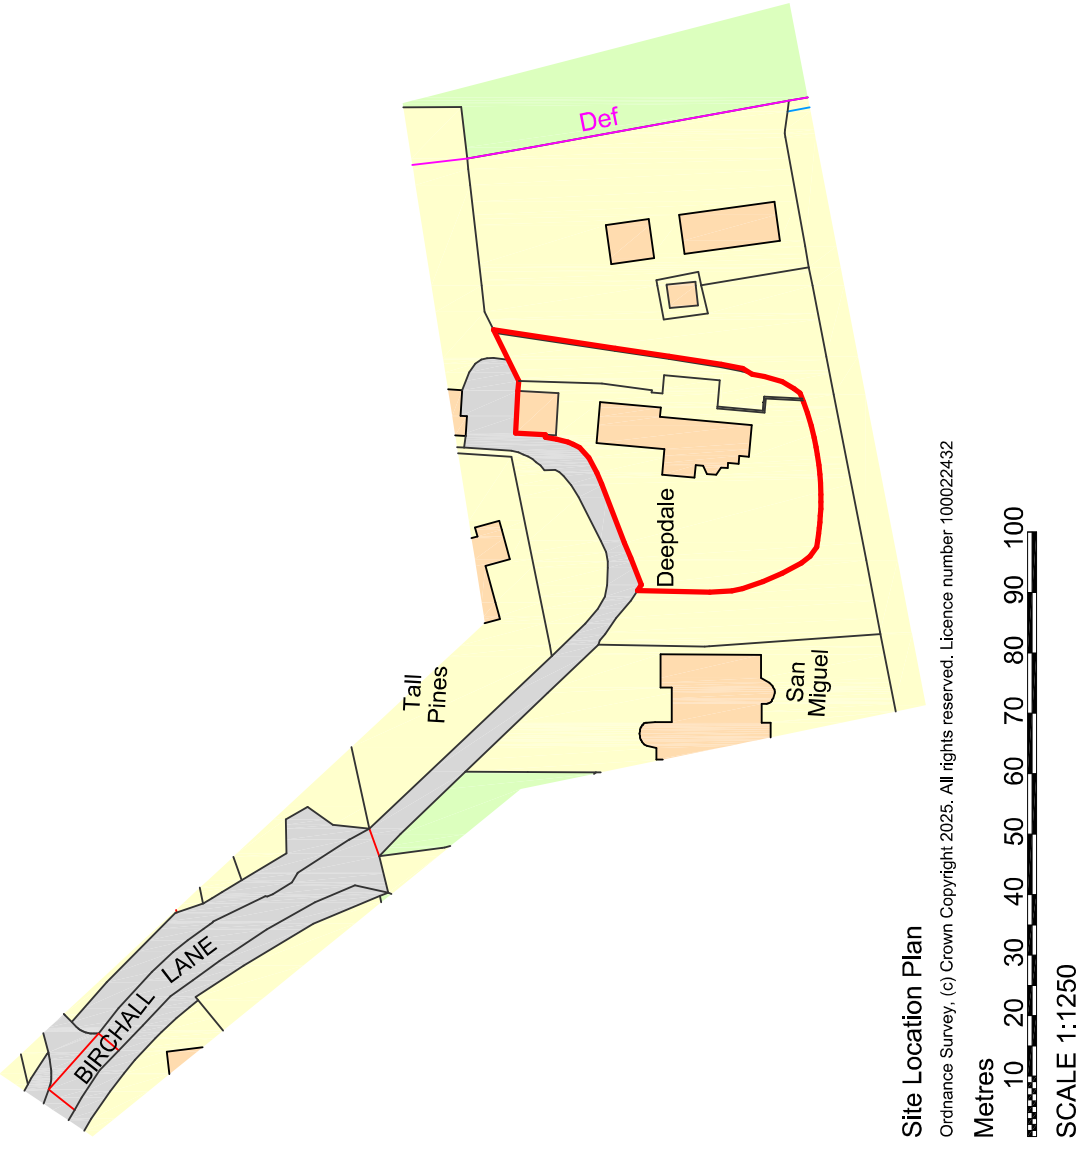
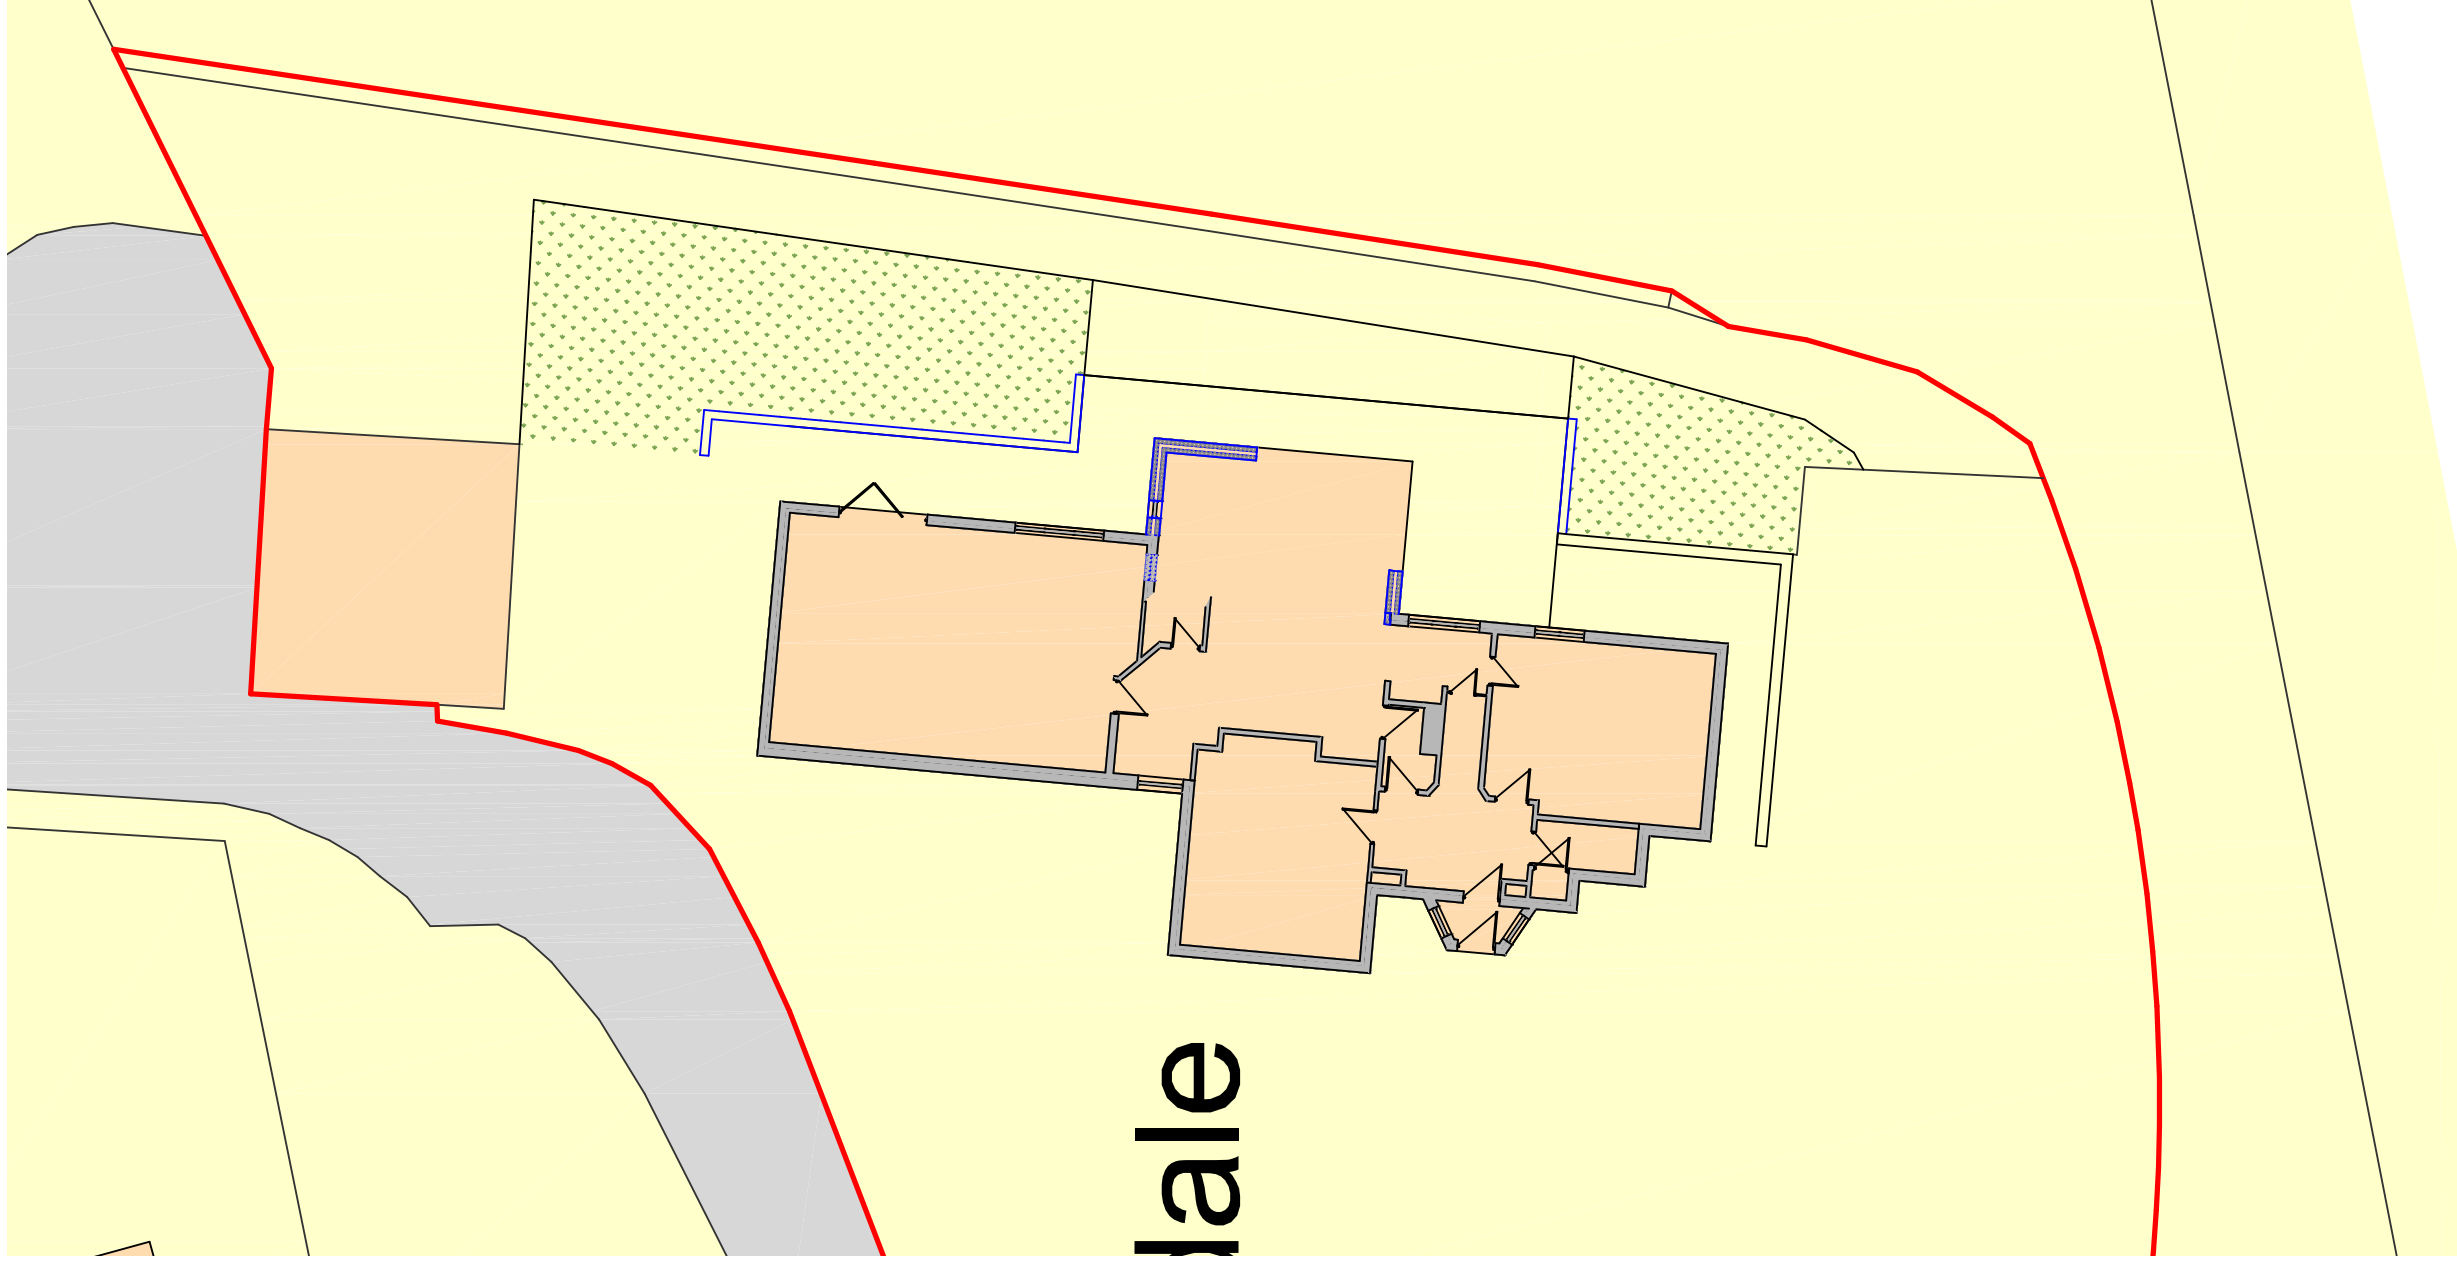
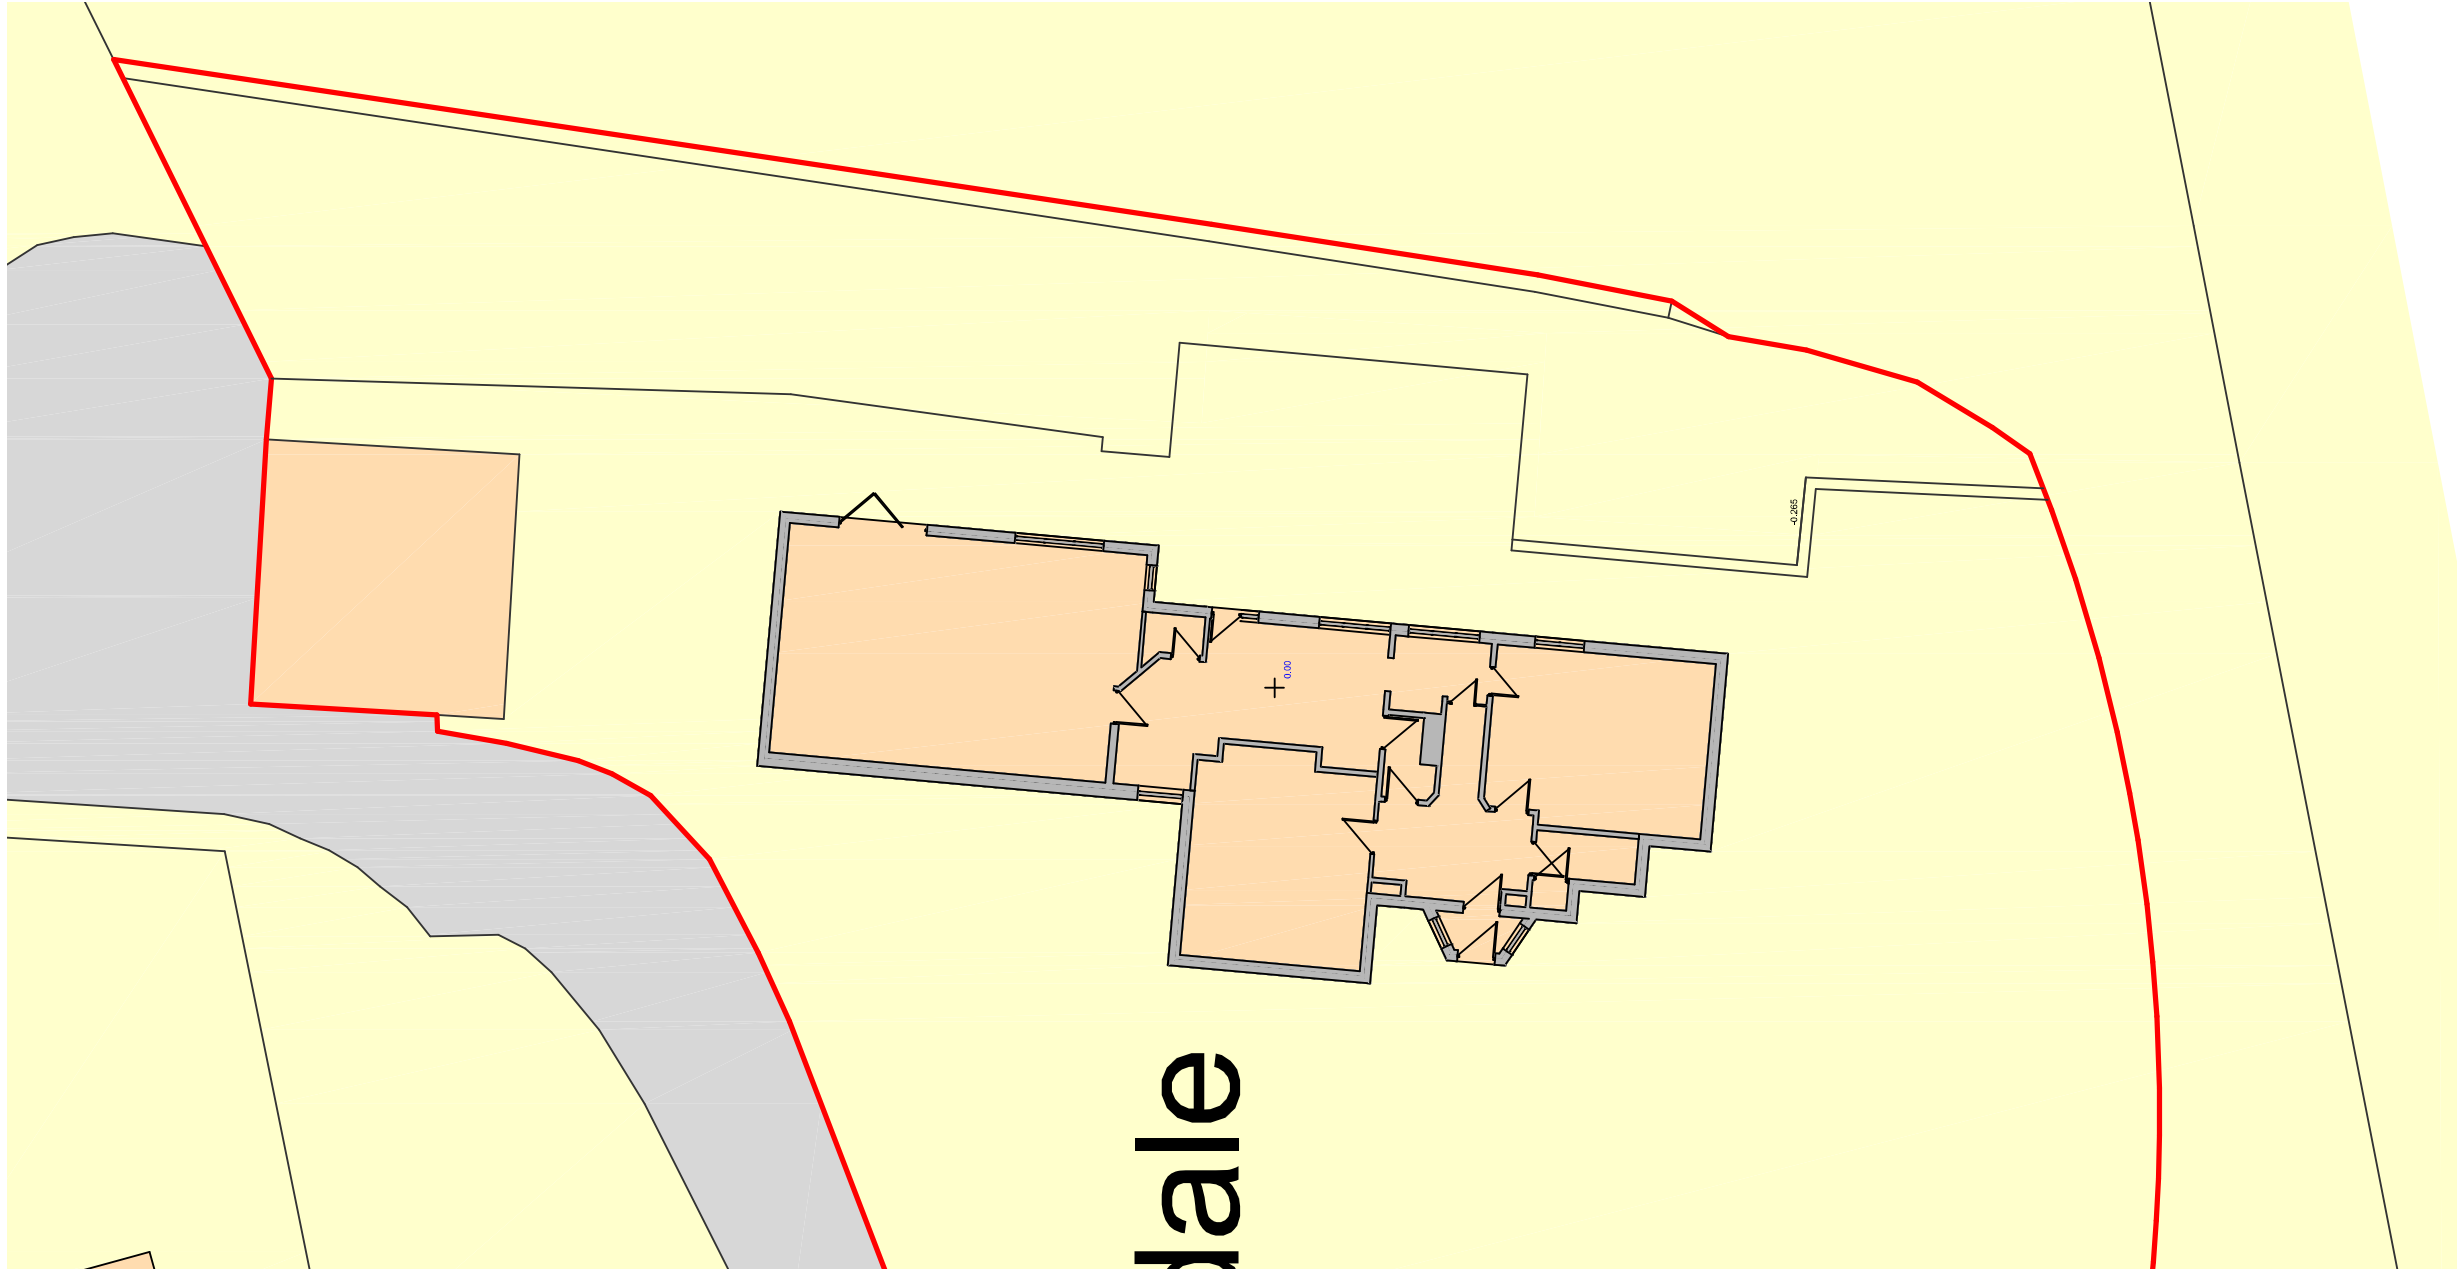


**DBD Architectural
Consultancy Ltd ©2025**

1. Copyright is vested with DBD Architectural Consultancy Ltd.
2. All dimensions to be checked on site before proceeding.
3. Contractor to check/adjust dimensions of new work to existing components. Do not alter existing structure or details are plumb, square or level.
4. Contractor must notify the architect of any discrepancies before proceeding.
5. All drawings to be read in conjunction with all other consultants drawings and specs.

[illegible]

DBD Architectural Consultancy Ltd
 50 Broad Street, Leek,
 Staffordshire ST13 5NS
 01538 381118
 mail@dbdconsultants.co.uk
 www.dbdconsultants.co.uk

Mr and Mrs N Podmore
Deepdale
Burchall Lane, Leek
ST13 5RA
Client

Single storey rear extension and rear landscaping

Title	Site Plans		Single: Planning		Date: 31.03.25	Proj No: 25015
			Scale: A2	Scale: 1:200		
			Drawing Number:		PL01	

Site Plan as Proposed

Metres



SCALE 1:200

Site Plan as Existing

Metres



SCALE 1:200