



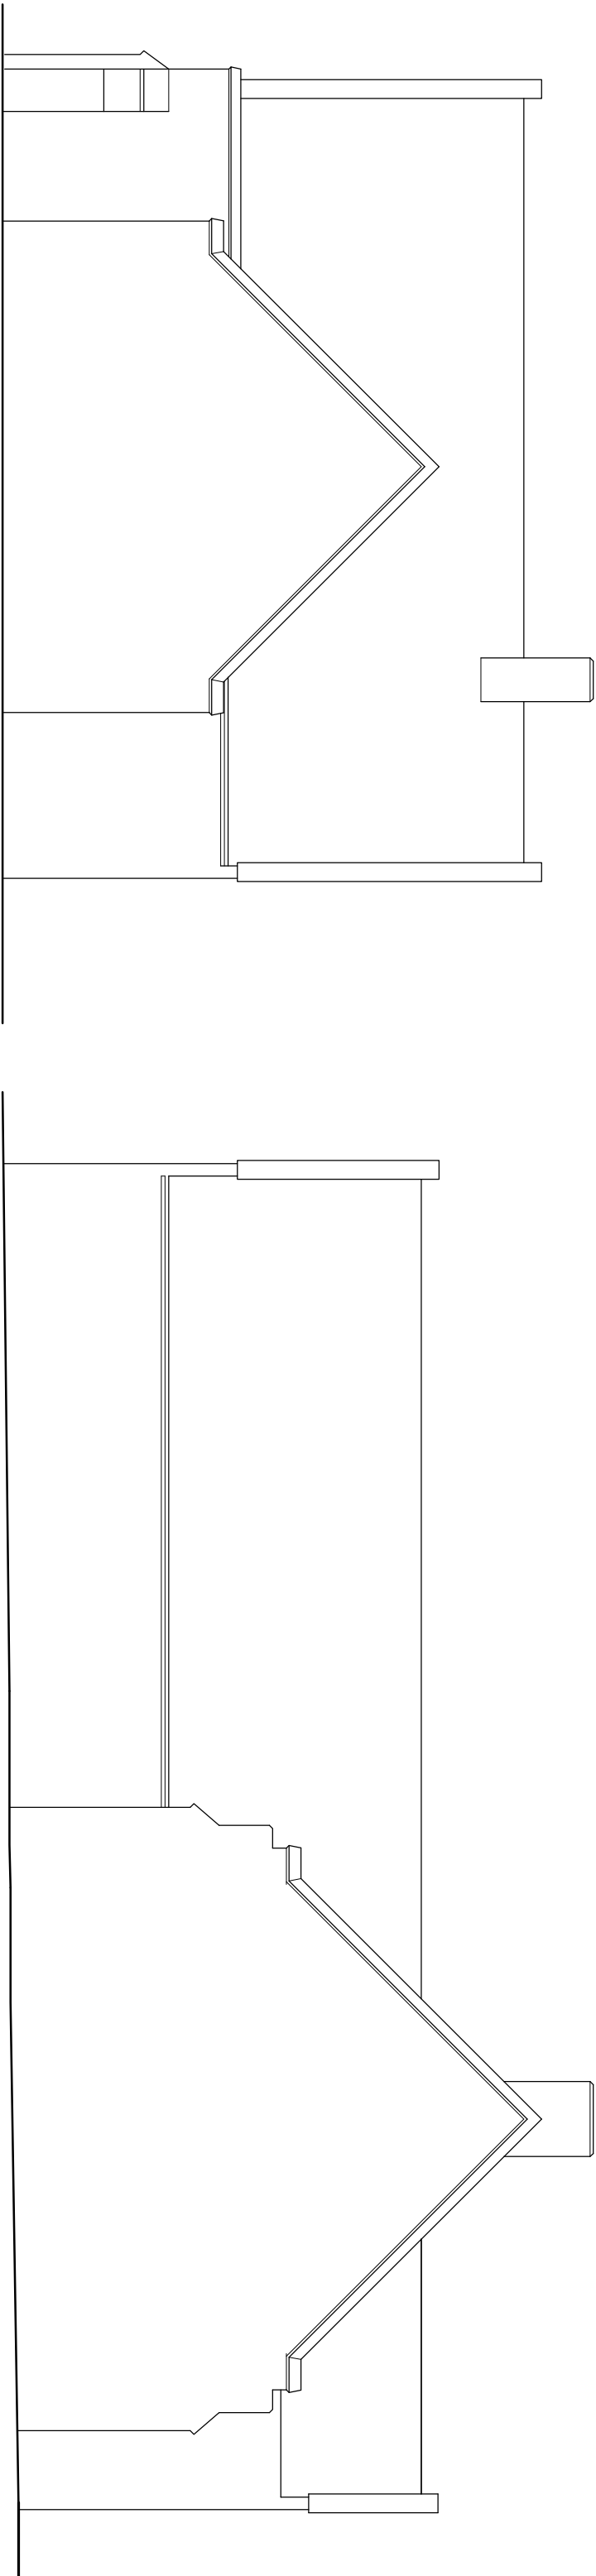


SE ELEVATION

REAR ELEVATION

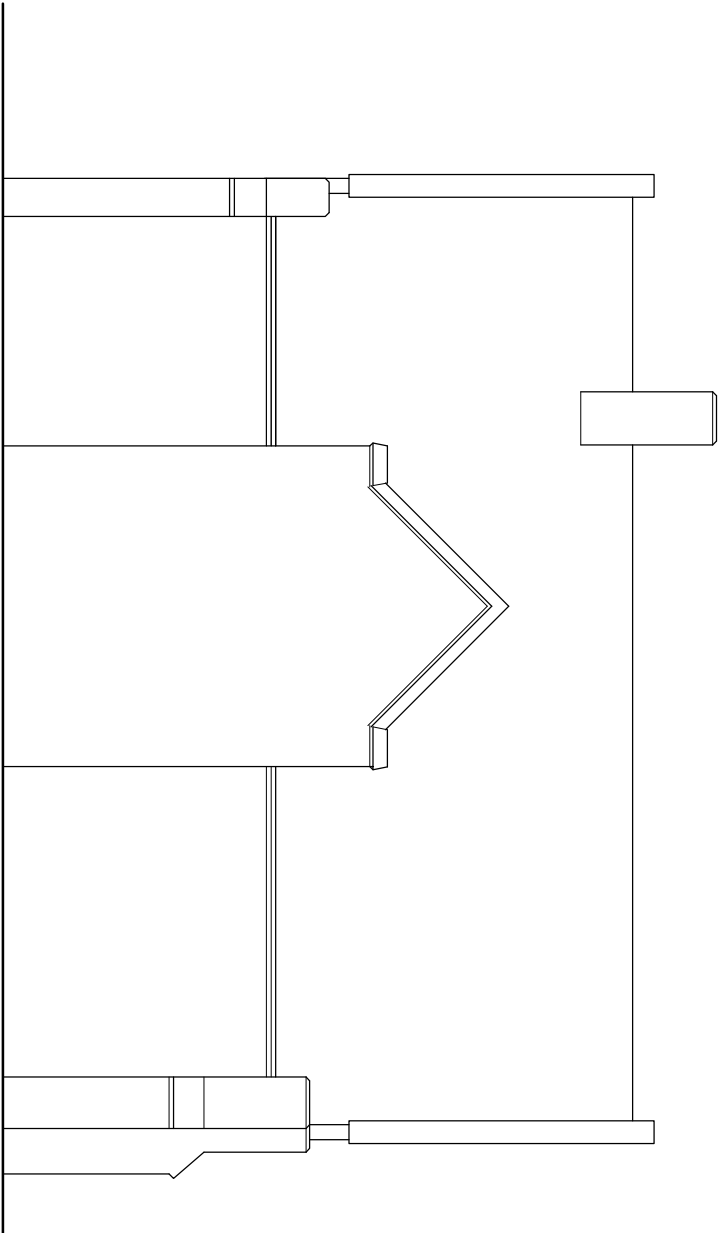

NW ELEVATION

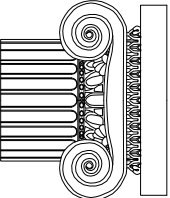

job Rudyard Methodist Church Disabled Access Adaptations							
title Elevations as Existing				Building and Design Consultants Ryecroft Farm, Rushion Spencer, Macclesfield, SK11 0RP t 01260 546944 e ian@ianankers.co.uk w www.ianankers.co.uk			
date 06.03.25	scale 1/100 @ A3	drawn by ..	dwg. no. RMC-05	rev. A			