




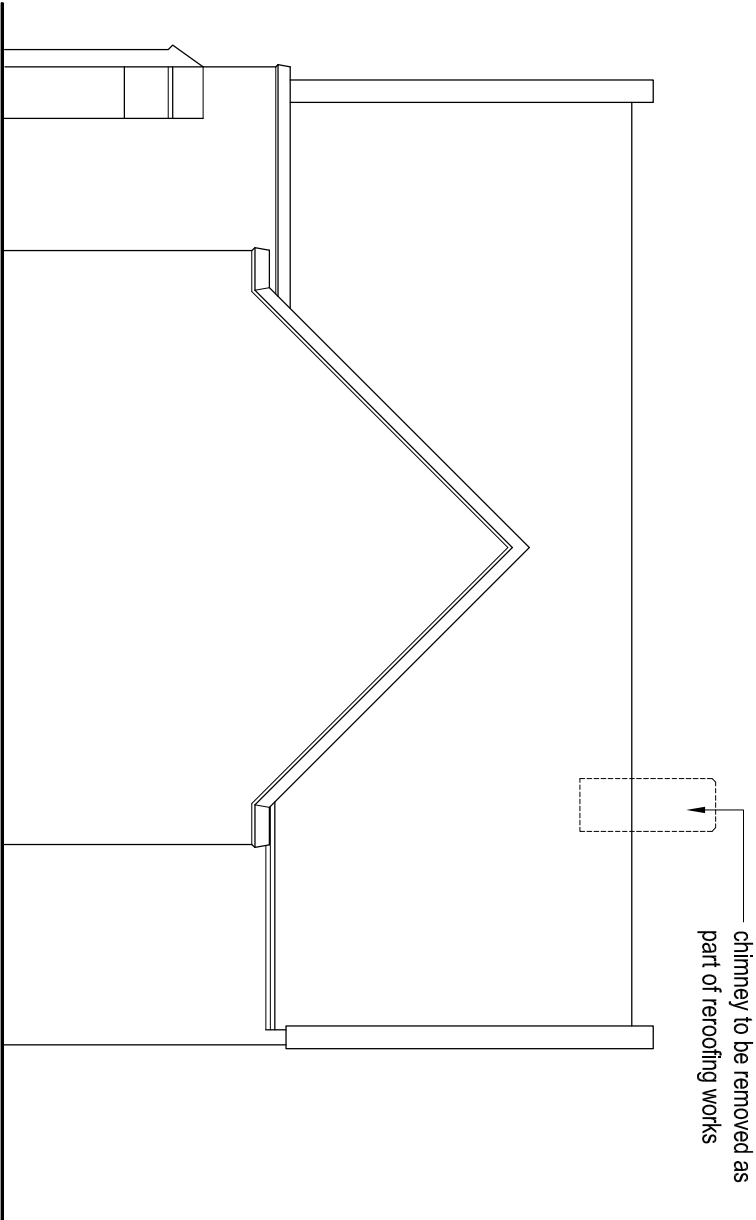

SE ELEVATION

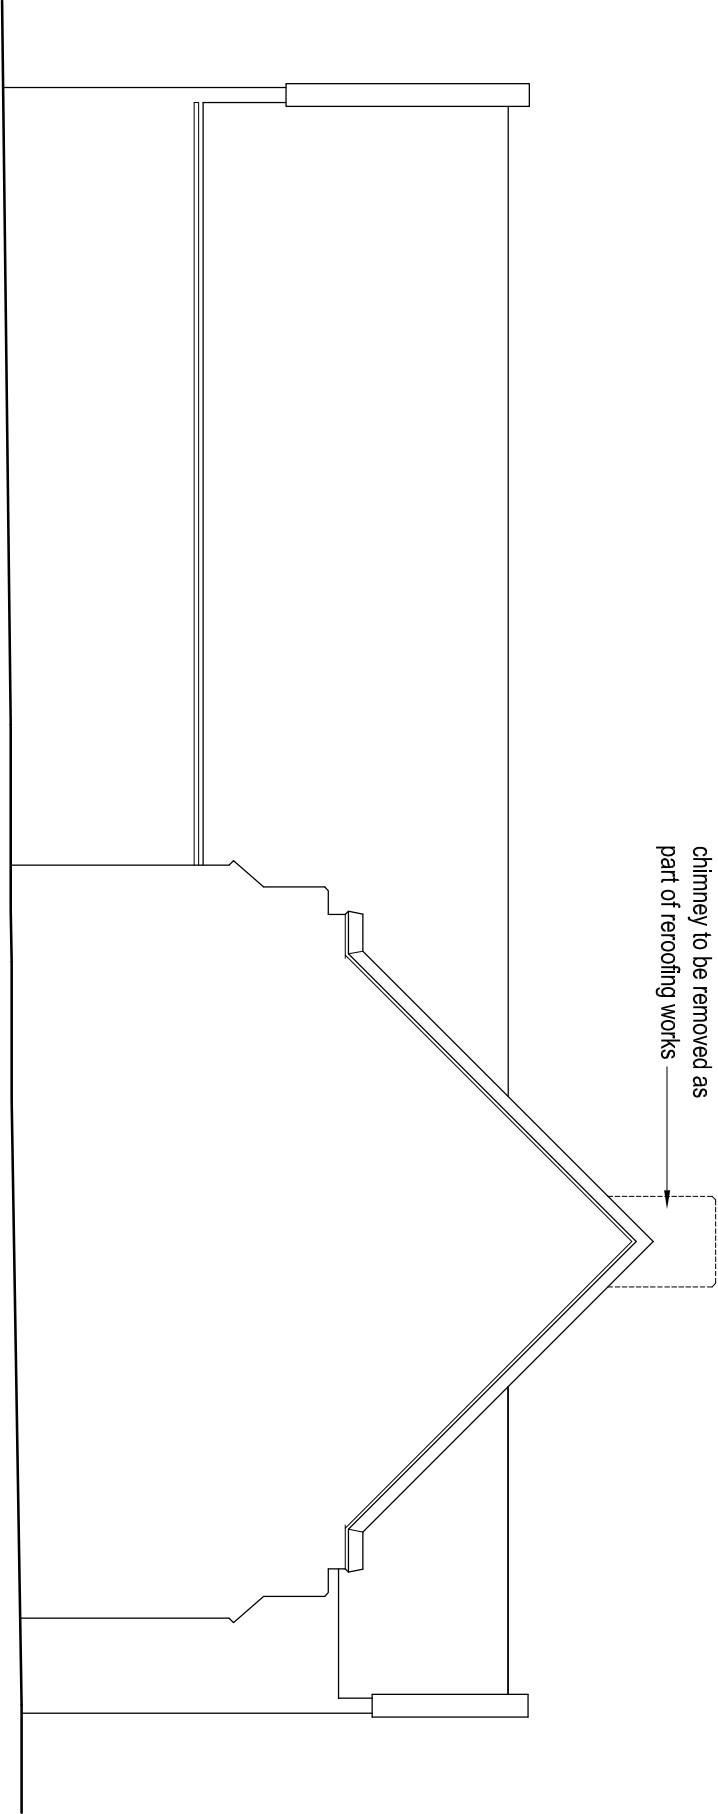

REAR ELEVATION

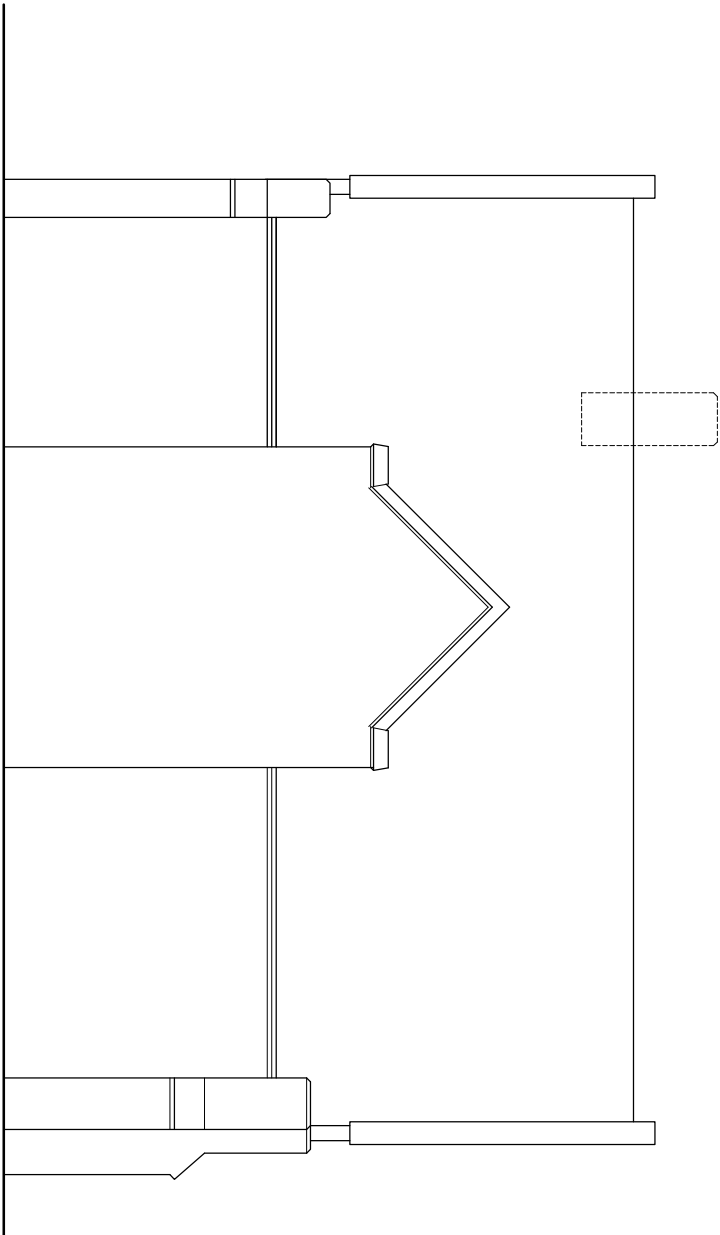

NW ELEVATION



job Rudyard Methodist Church Disabled Access Adaptations					
title Elevations as Proposed					
date 06.03.25	scale 1/100 @ A3	drawn by ..	dwg. no. RMC-06	rev. .	



Ian Ankers architecture
Building and Design Consultants
Ryecroft Farm, Rushion Spencer, Macclesfield, SK11 0RP
t 01260 546944
e ian@ianankers.co.uk
w www.ianankers.co.uk