


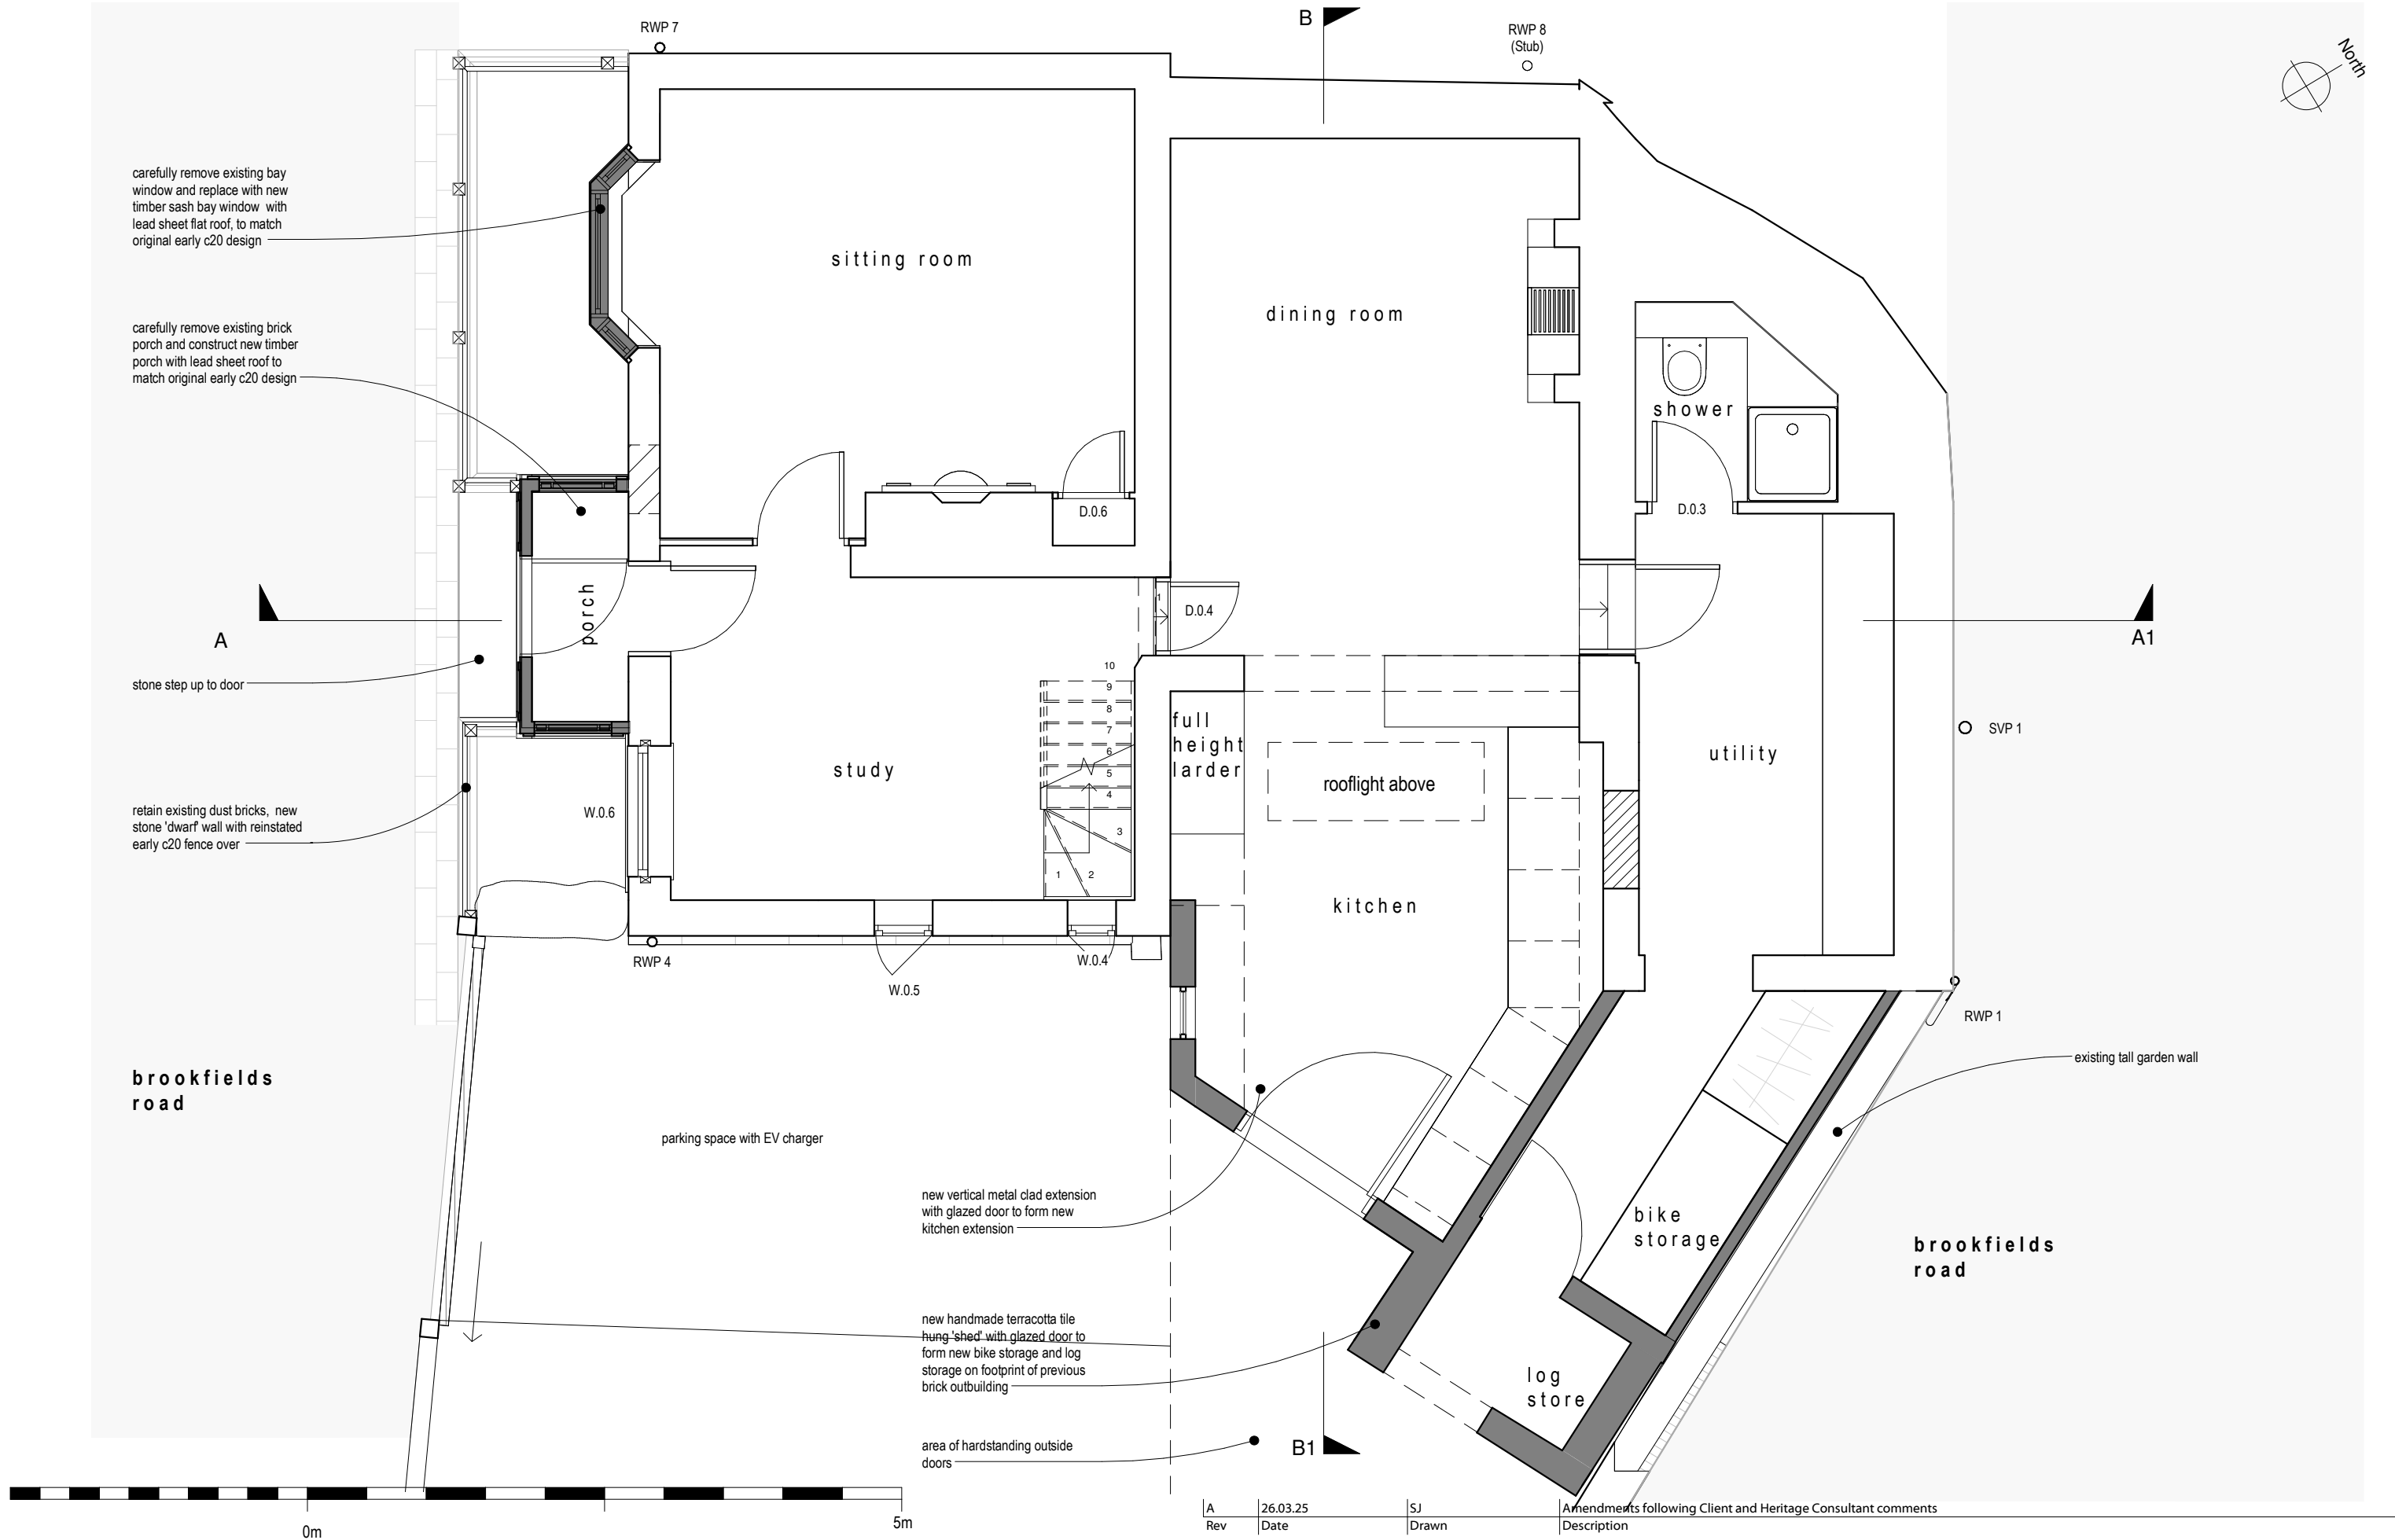

ctdarchitects	Clerk Bank House Clerk Bank LEEK Staffordshire ST13 5HE t : 01538 373477 f : 01538 386503 e : info@ctdarchitects.co.uk w : www.ctdarchitects.co.uk	ctd architects © 2025 • This drawing is copyright. • All dimensions to be checked on site before proceeding. • Contractor must notify the architect of any discrepancies before proceeding. • Contractor to check/adjust dimensions of new work to suit existing conditions. Do not assume existing structure or details are plumb, square or level. • All drawings to be read in conjunction with all other consultants drawings and specs.	Client Ms. K. Barker	Project Extension and internal remodelling 1 Brookfields Road, IPSTONES, ST10 2LY Title Ground Floor Plan 'as proposed'	Scale 1 : 50	Size A3	Drawn SJ	Chk'd KJH	Date 30.10.24
					PLANNING ISSUE				
					Job No. 2417	Drawing No AL10	Rev. A		