



NOTE  
extension to be  
built this side at  
same time.


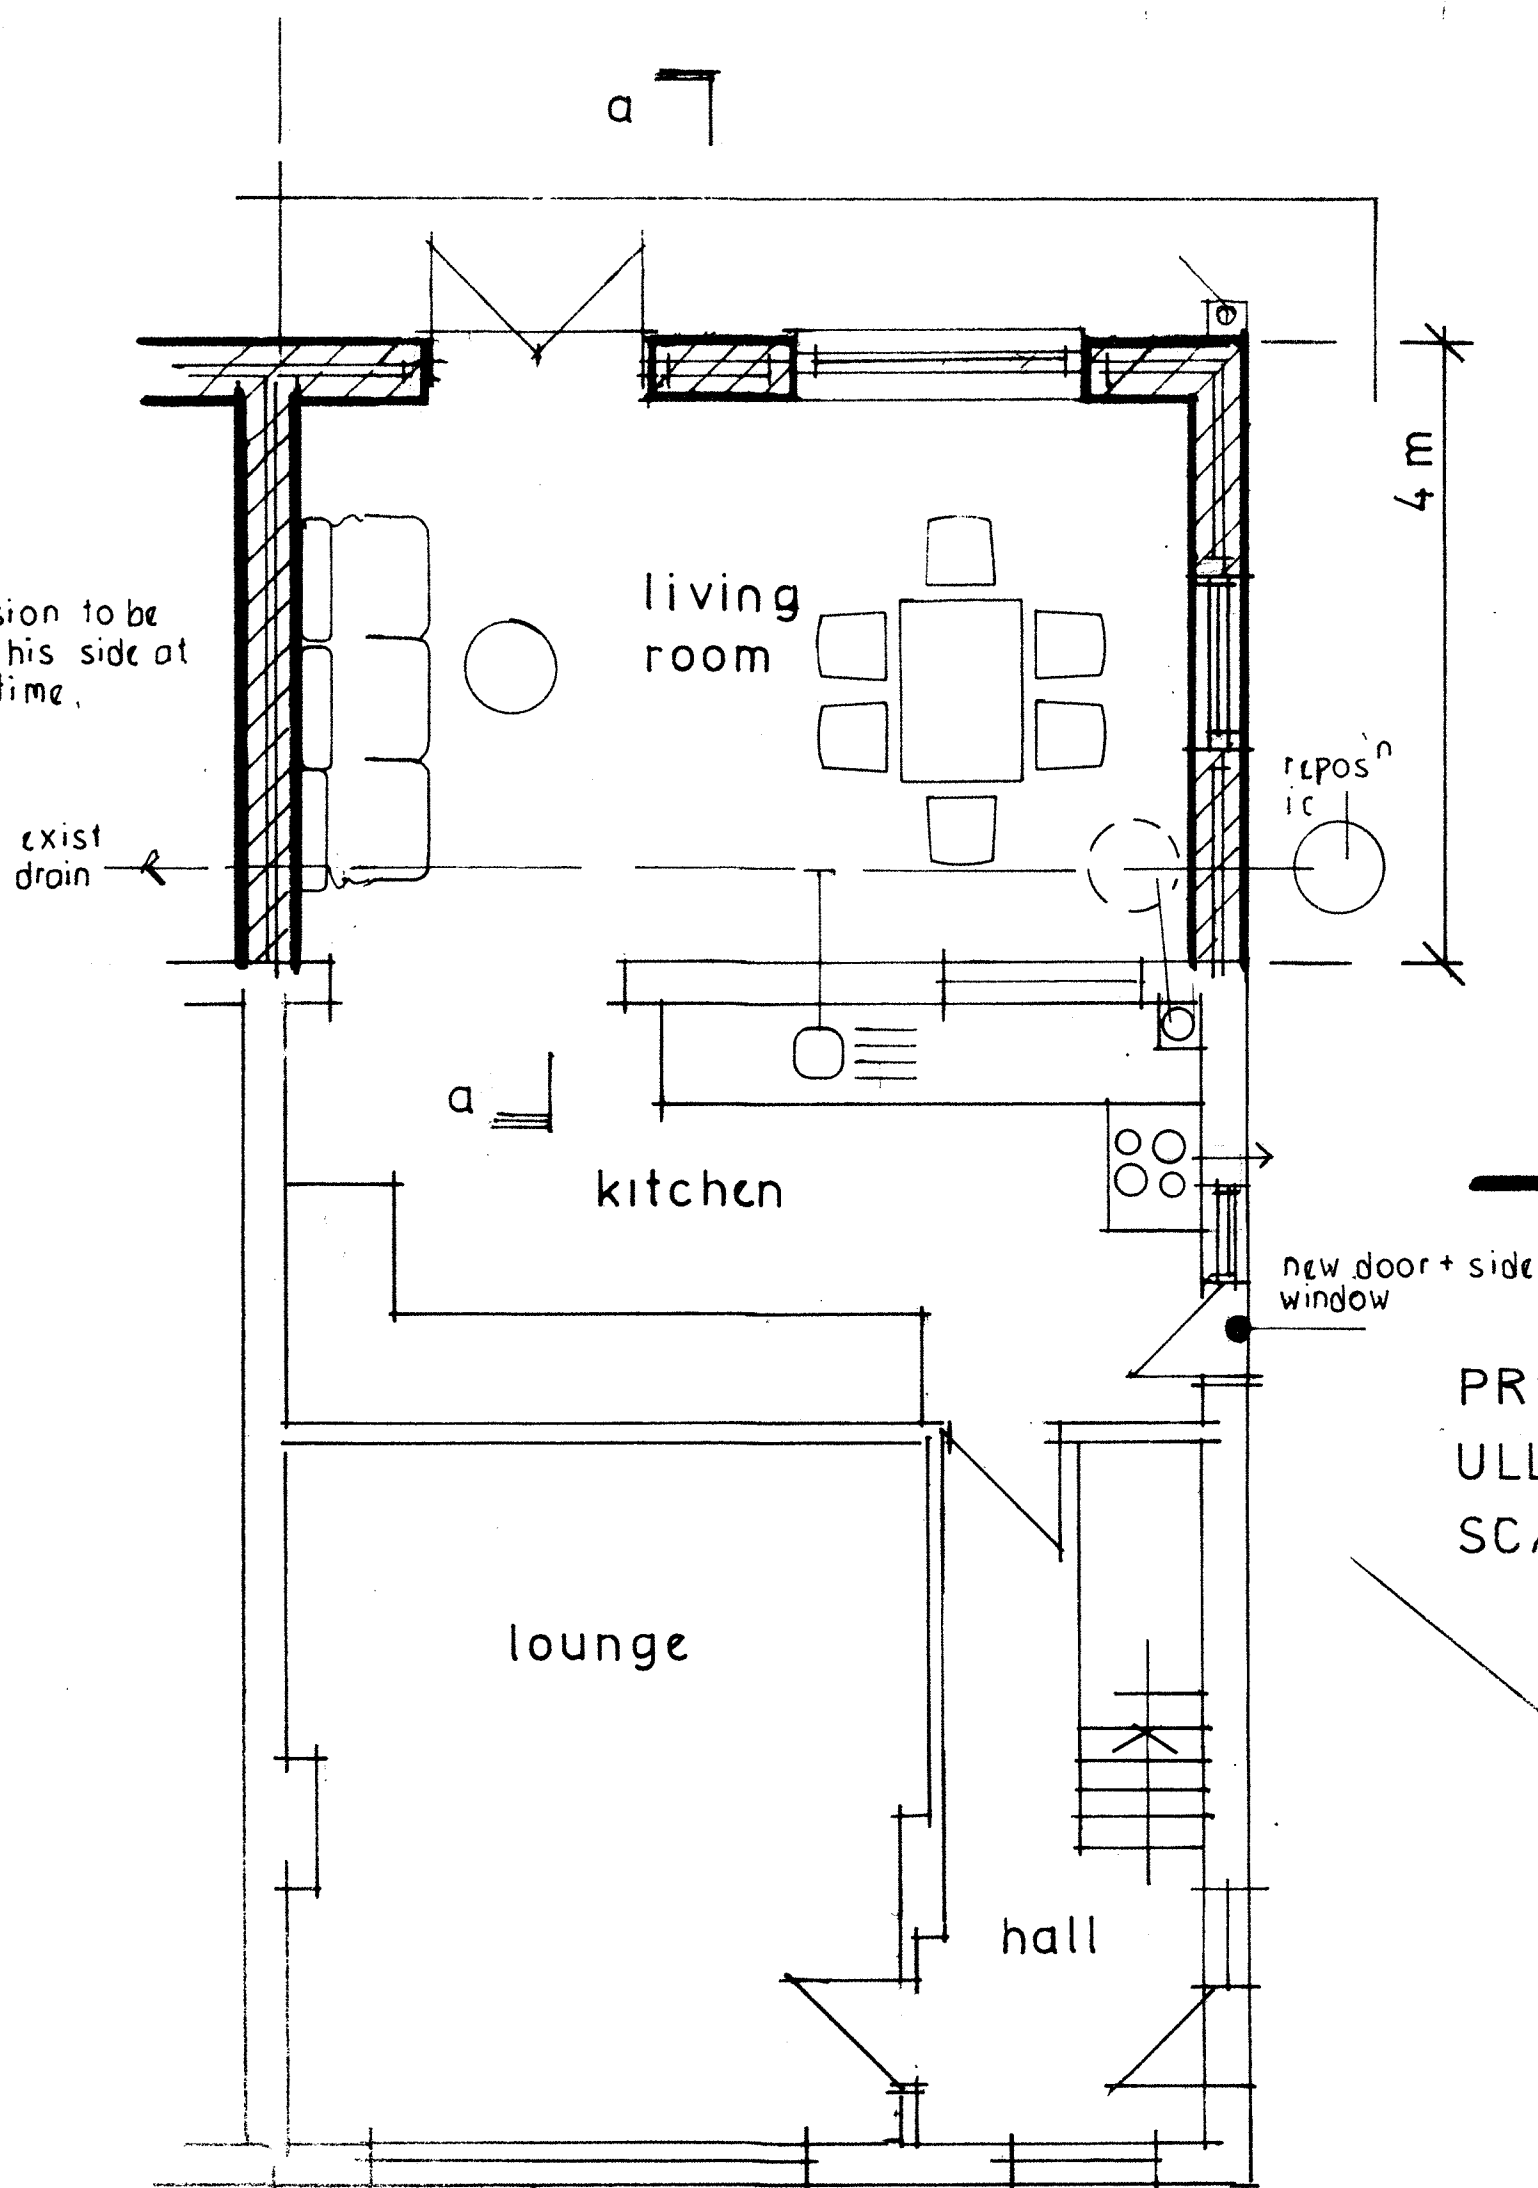


PROPOSED GROUND FLOOR PLAN

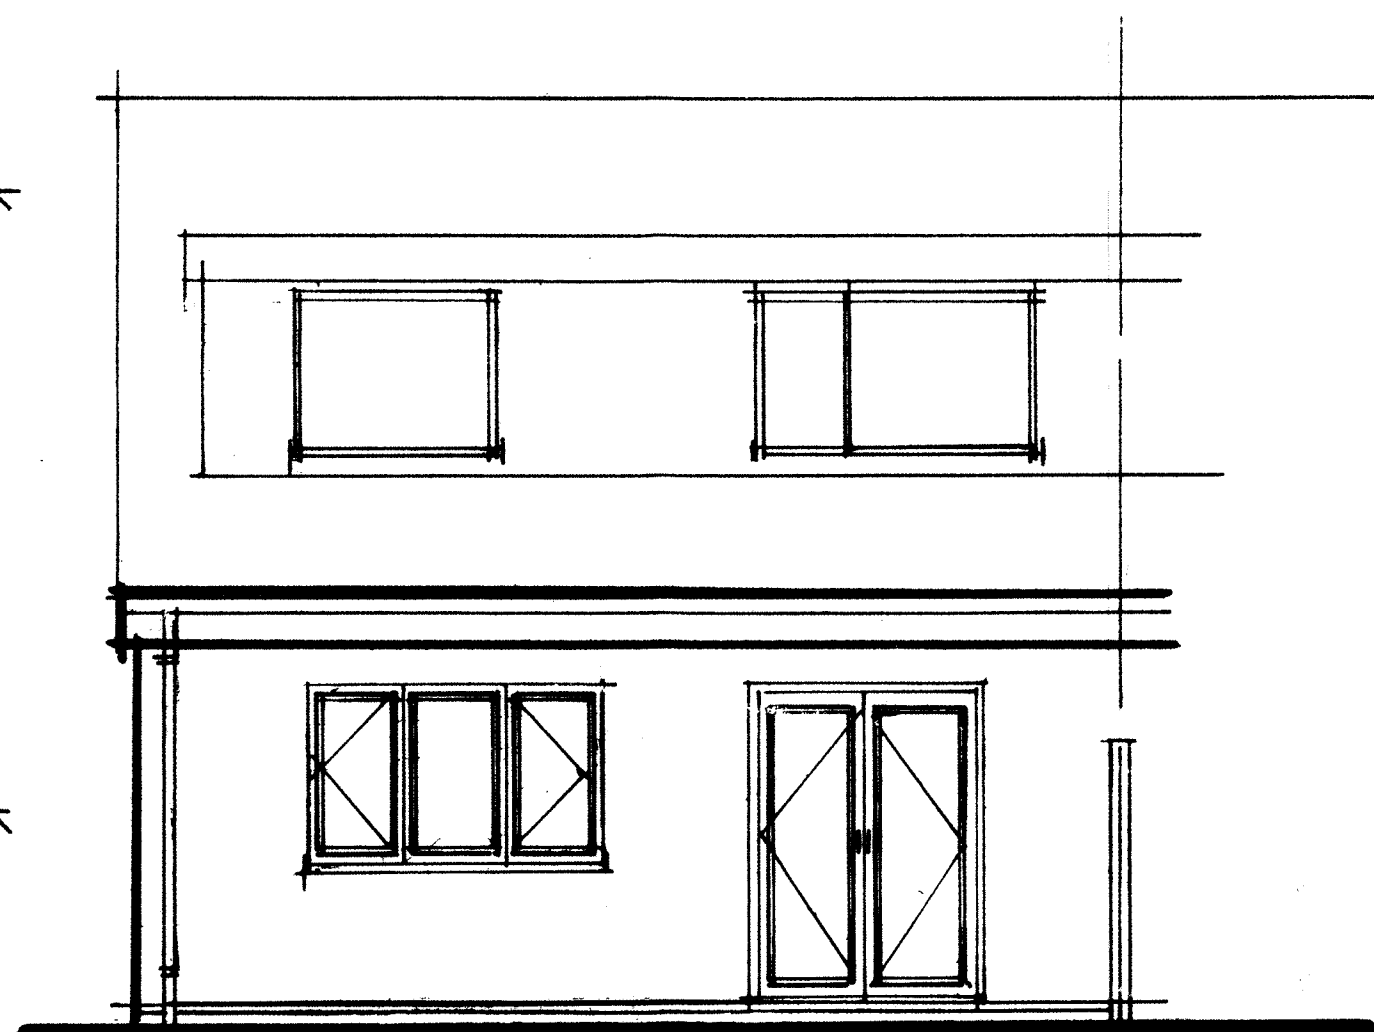


REAR ELEVATION

PROPOSED EXTENSION AT REAR OF NO18,  
ULLSWALTER DRIVE, CHEADLE, ST10 1SU  
SCALE 1:50

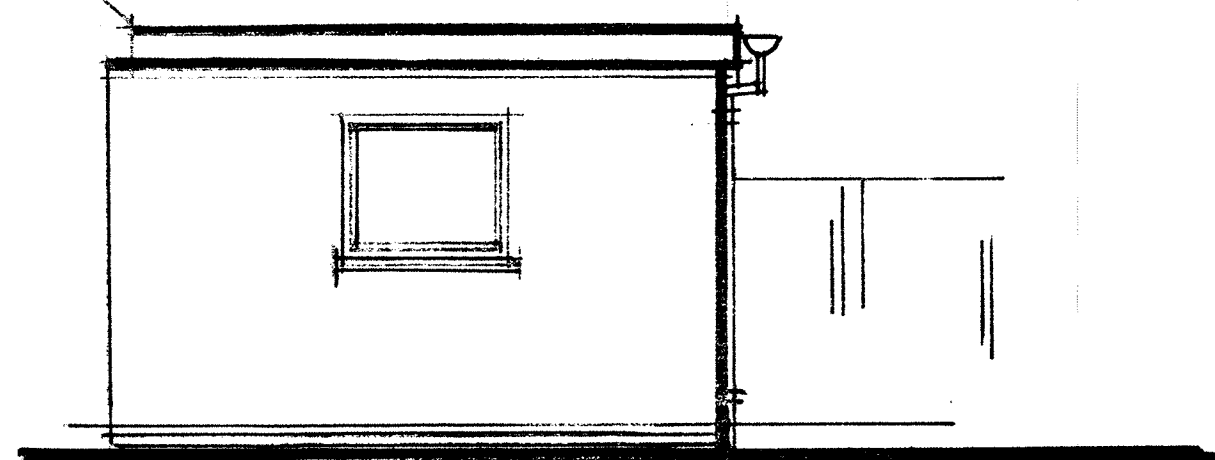 

SIDE ELEVATION

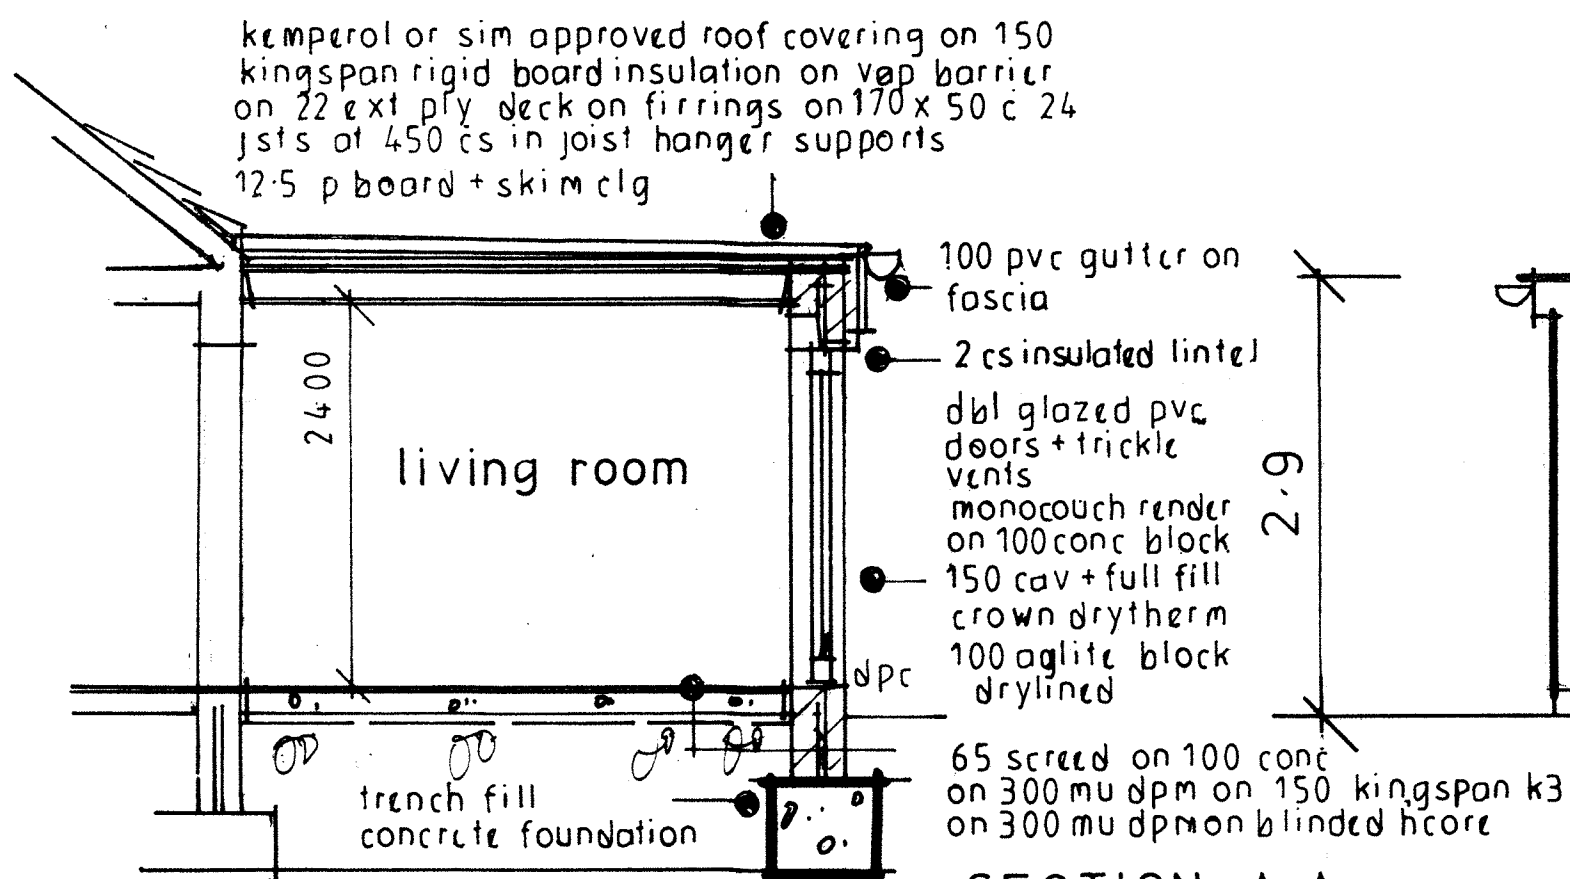

SECTION A-A

SIDE TO NO 20