



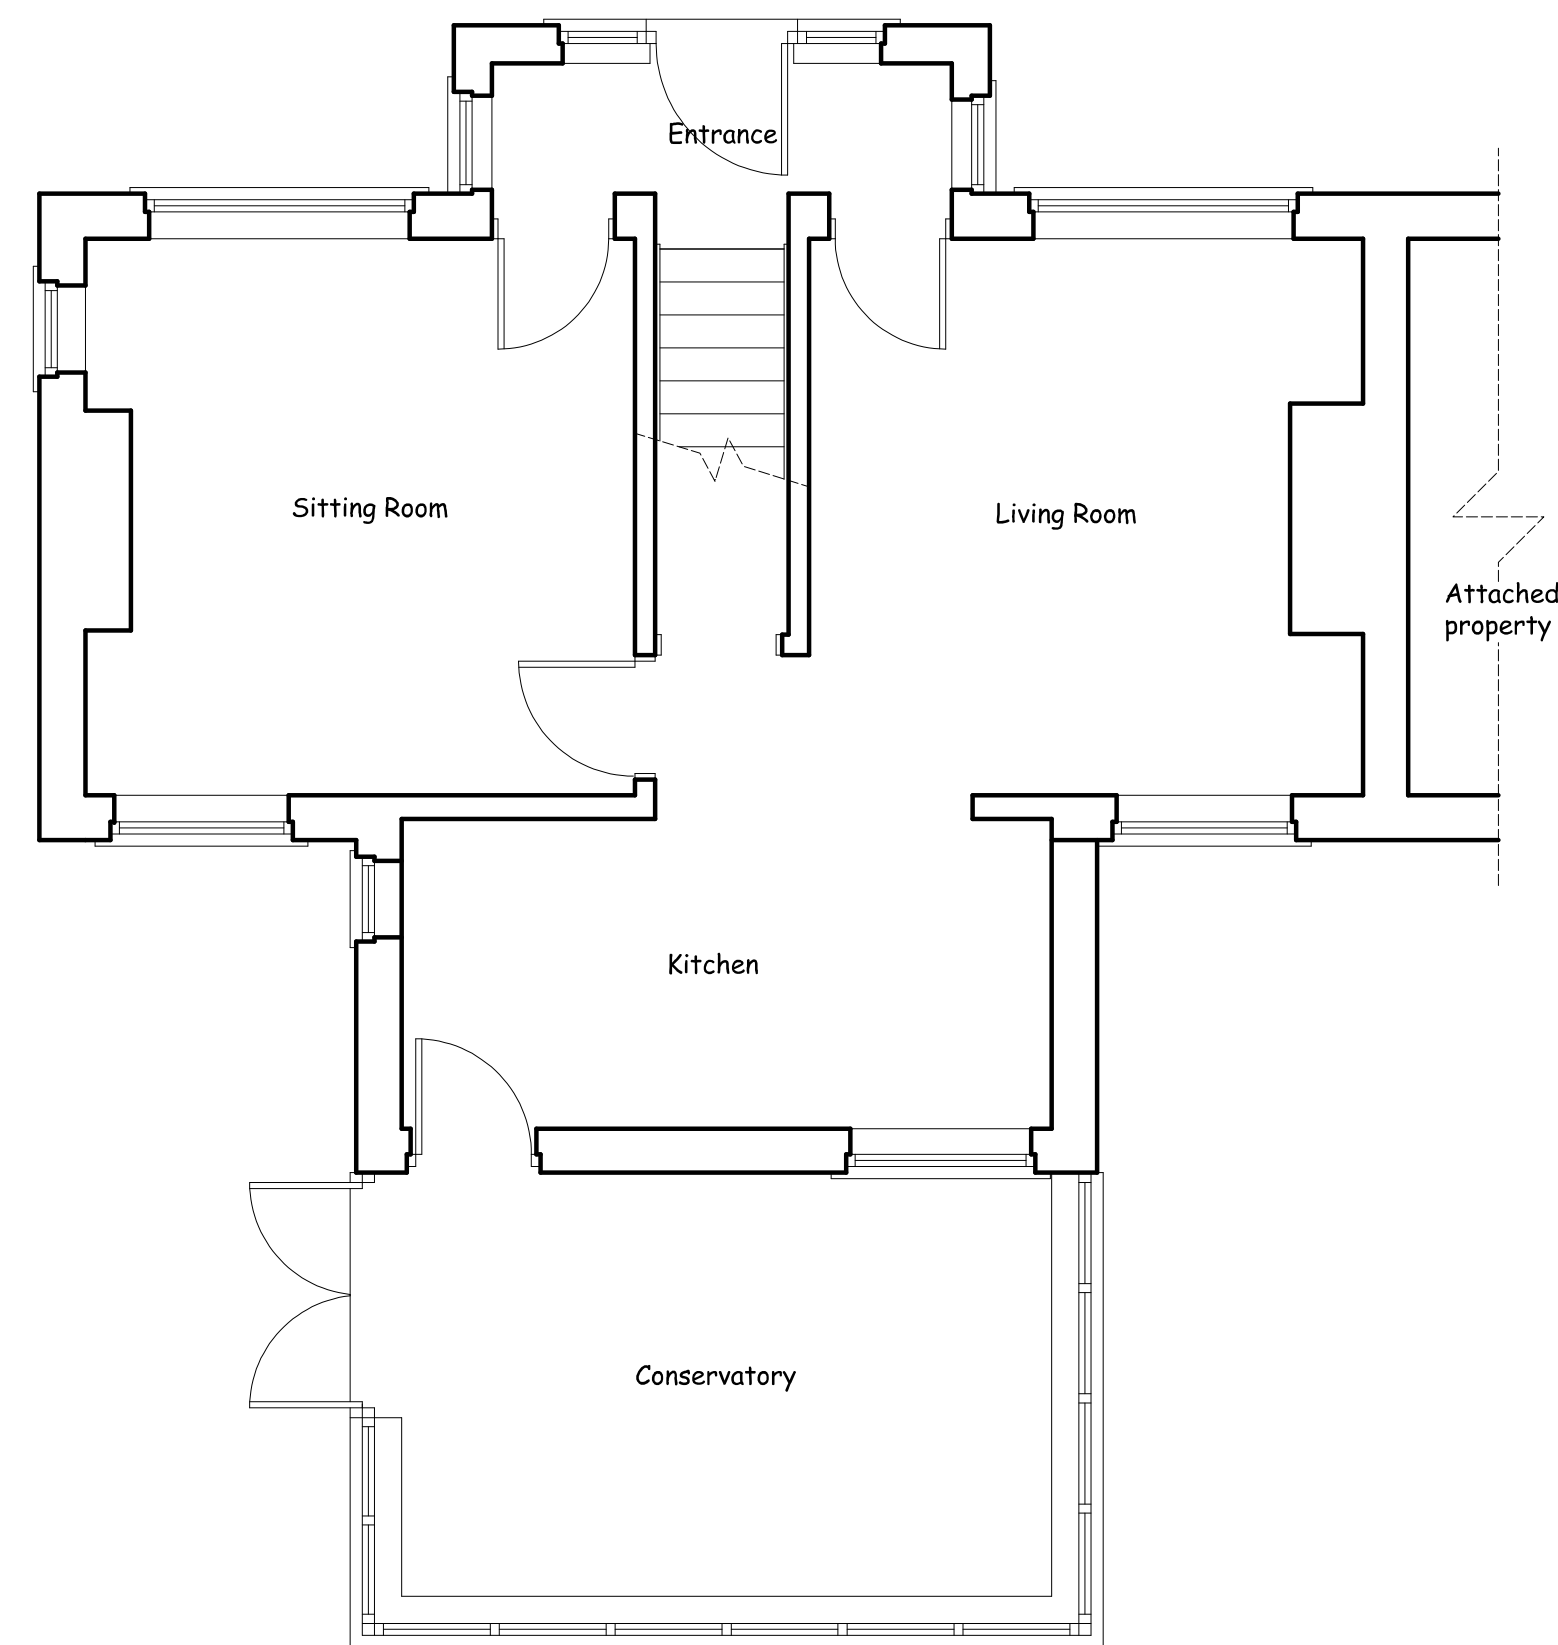


EXISTING GROUND FLOOR PLAN

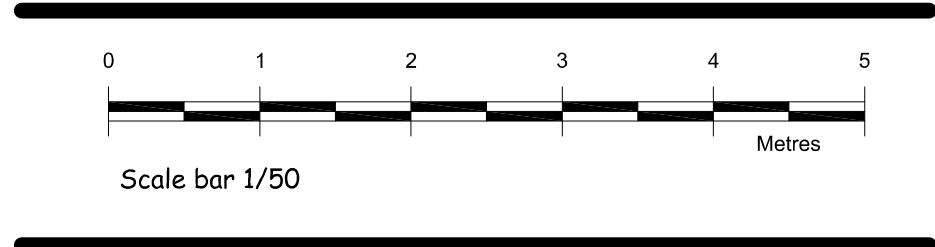

EXISTING FRONT ELEVATION



EXISTING SIDE ELEVATION

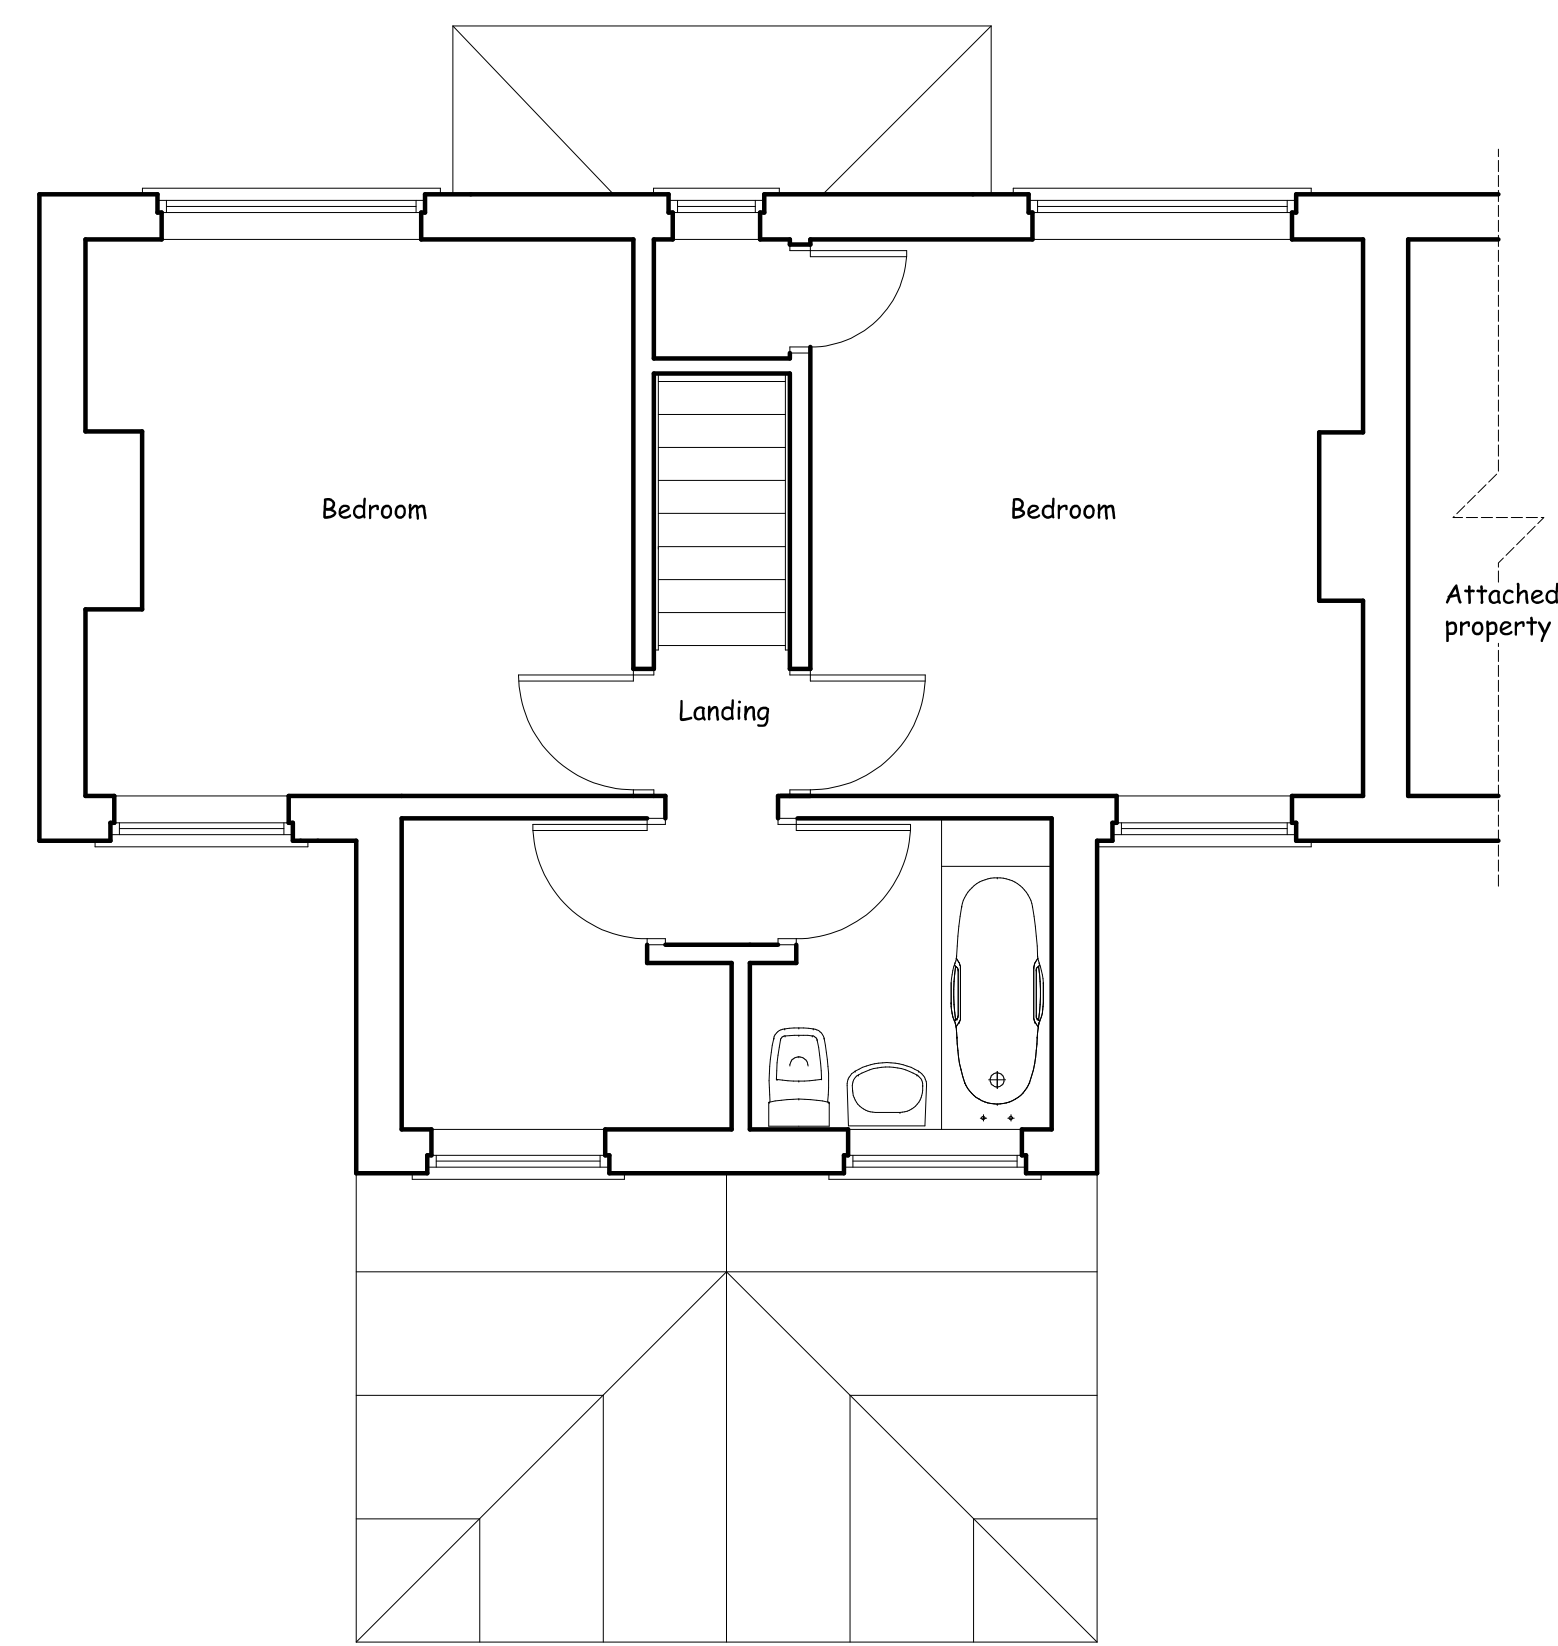


EXISTING FIRST FLOOR PLAN



EXISTING REAR ELEVATION



EXISTING SIDE ELEVATION

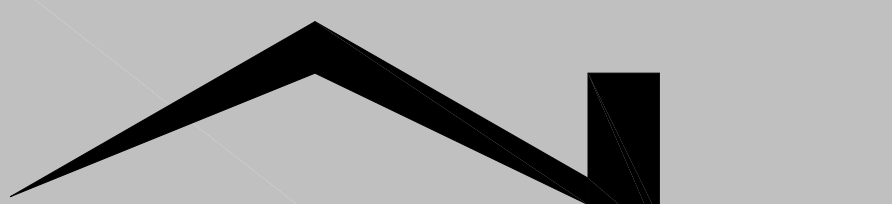
Nigel Forrester MCIOS
Building Design Services
ILETT HOUSE, SMITHY BANK, ALTON, STAFFS, ST10 4AD
TEL 01538 702164
www.nigelforrester.co.uk

CLIENT

Ms B Read & Mr G Trivino

PROJECT

Proposed extension
to replace the existing conservatory
at
Fair Holme
Lime Kiln Lane
Alton
ST10 4AR

DRAWING NUMBER 25/708/01

Existing details

SCALES 1/50 @ A1