



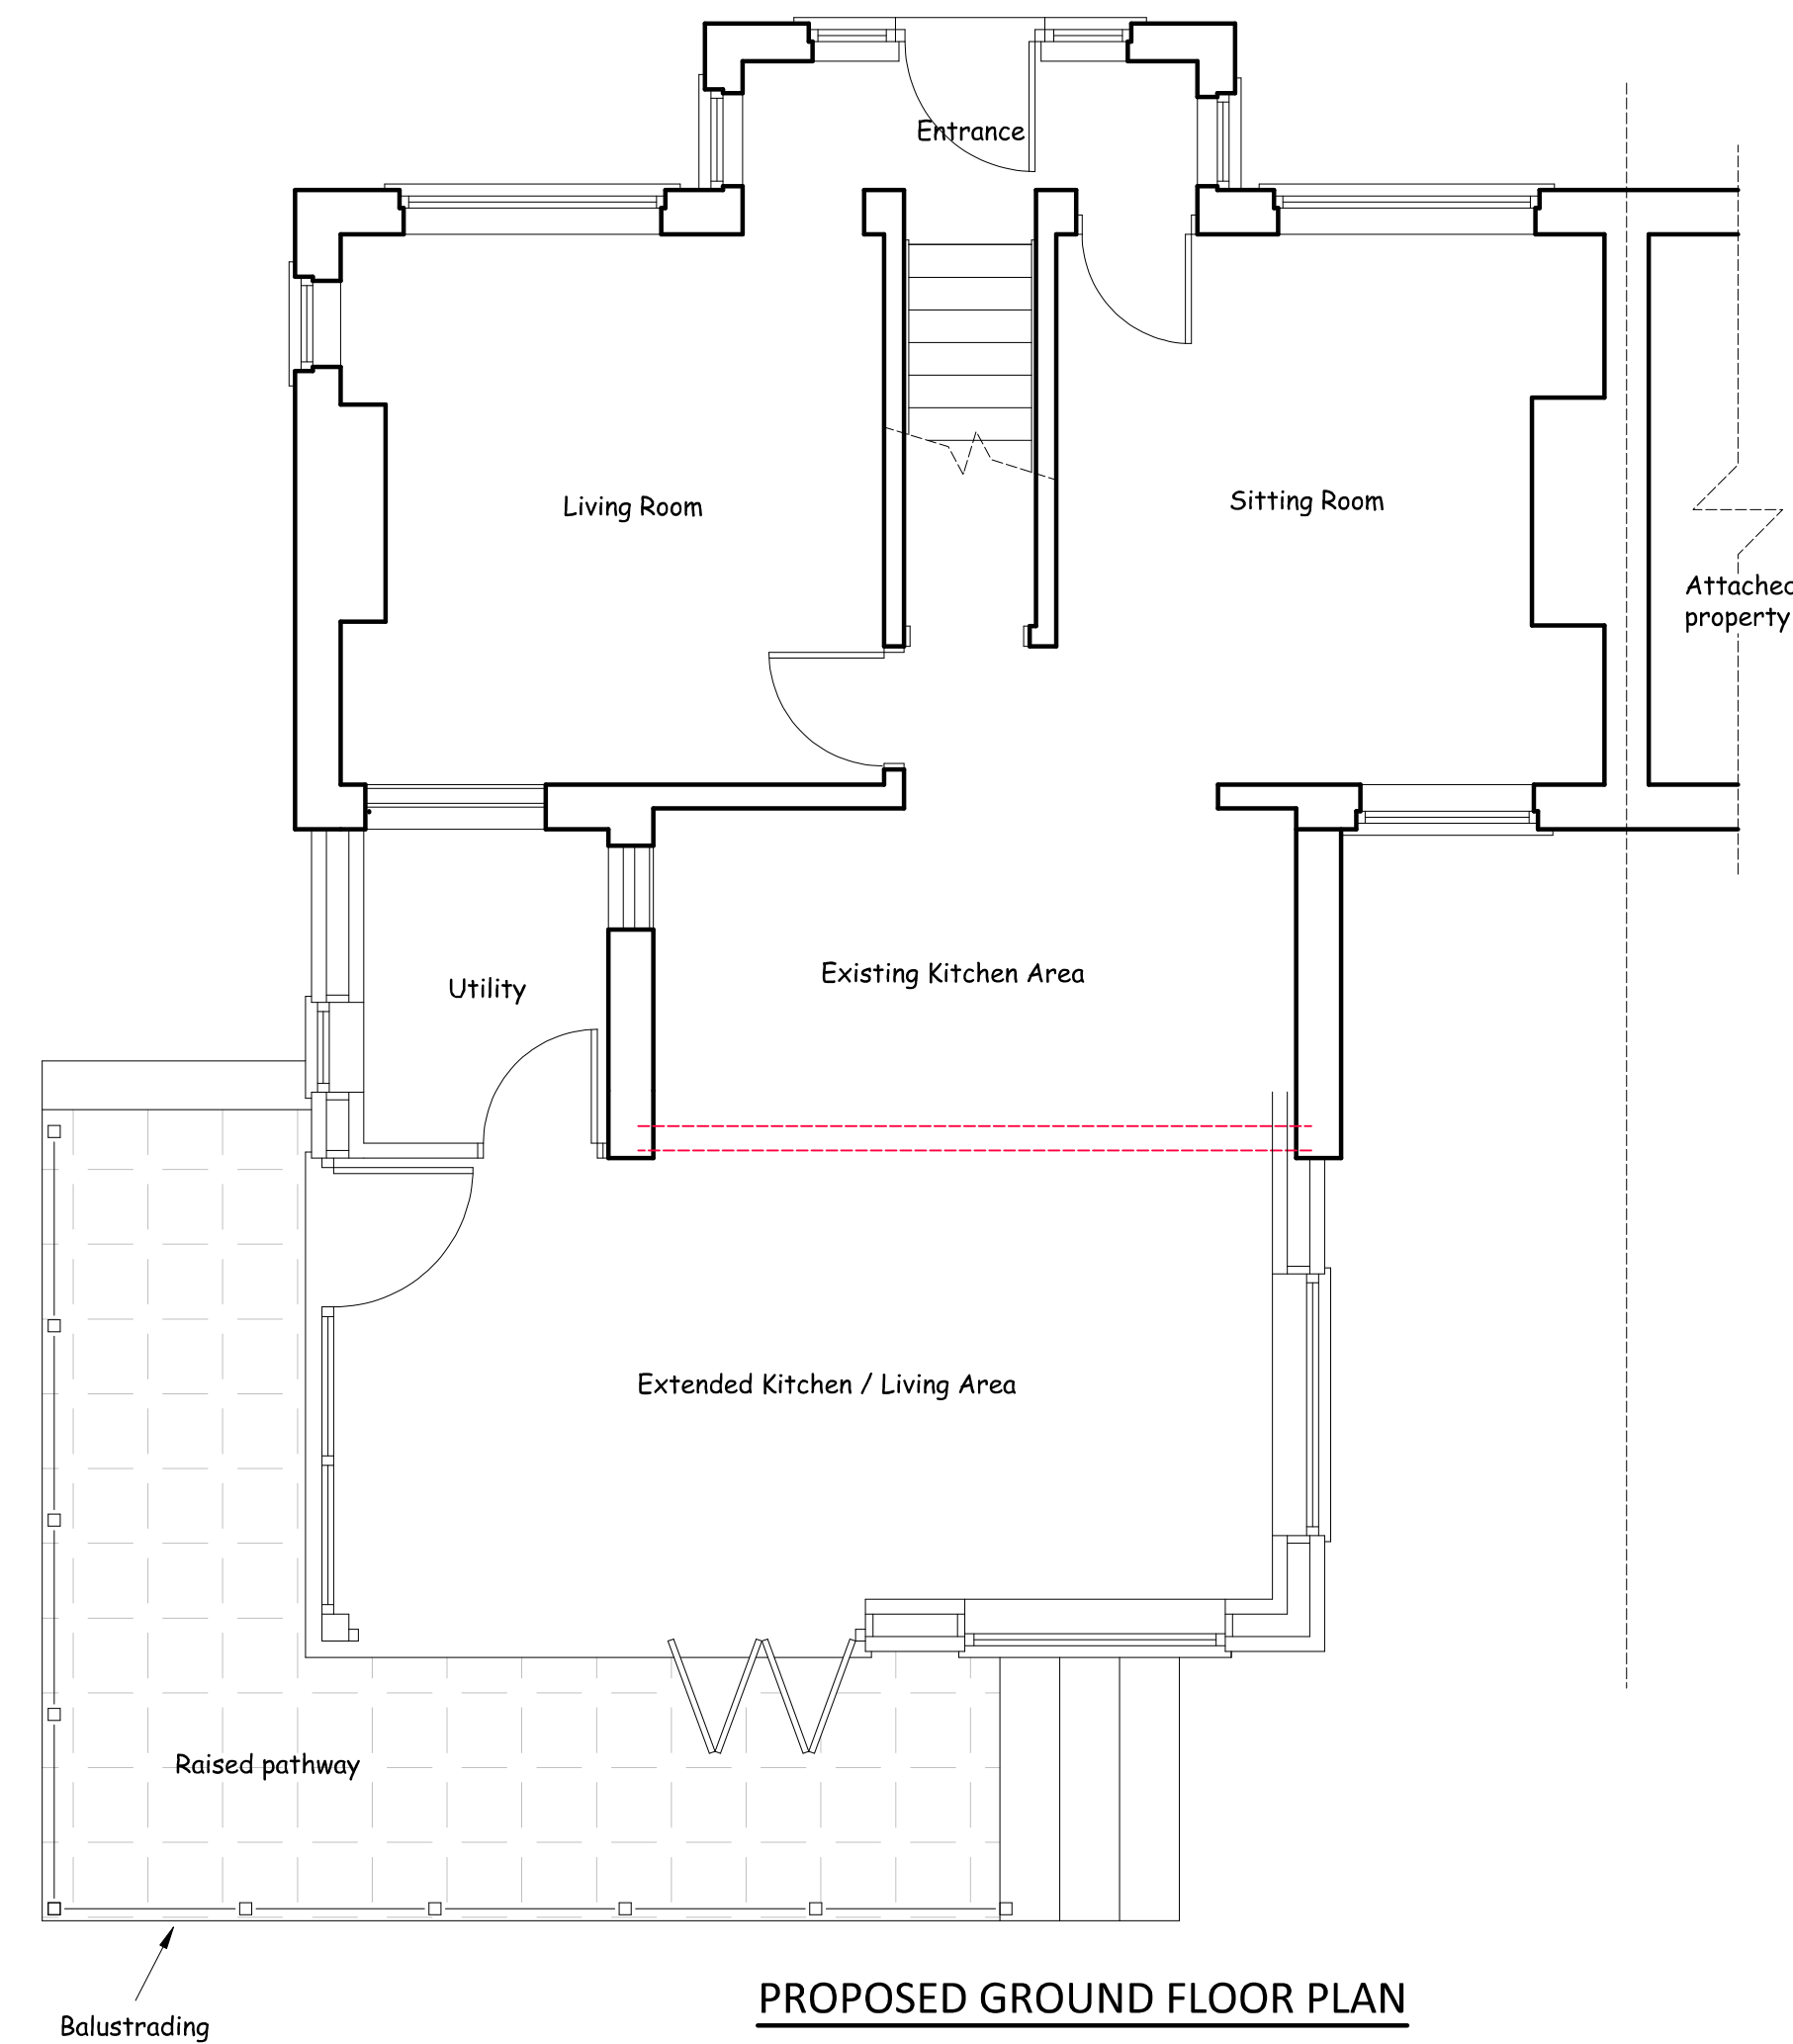


PROPOSED GROUND FLOOR PLAN

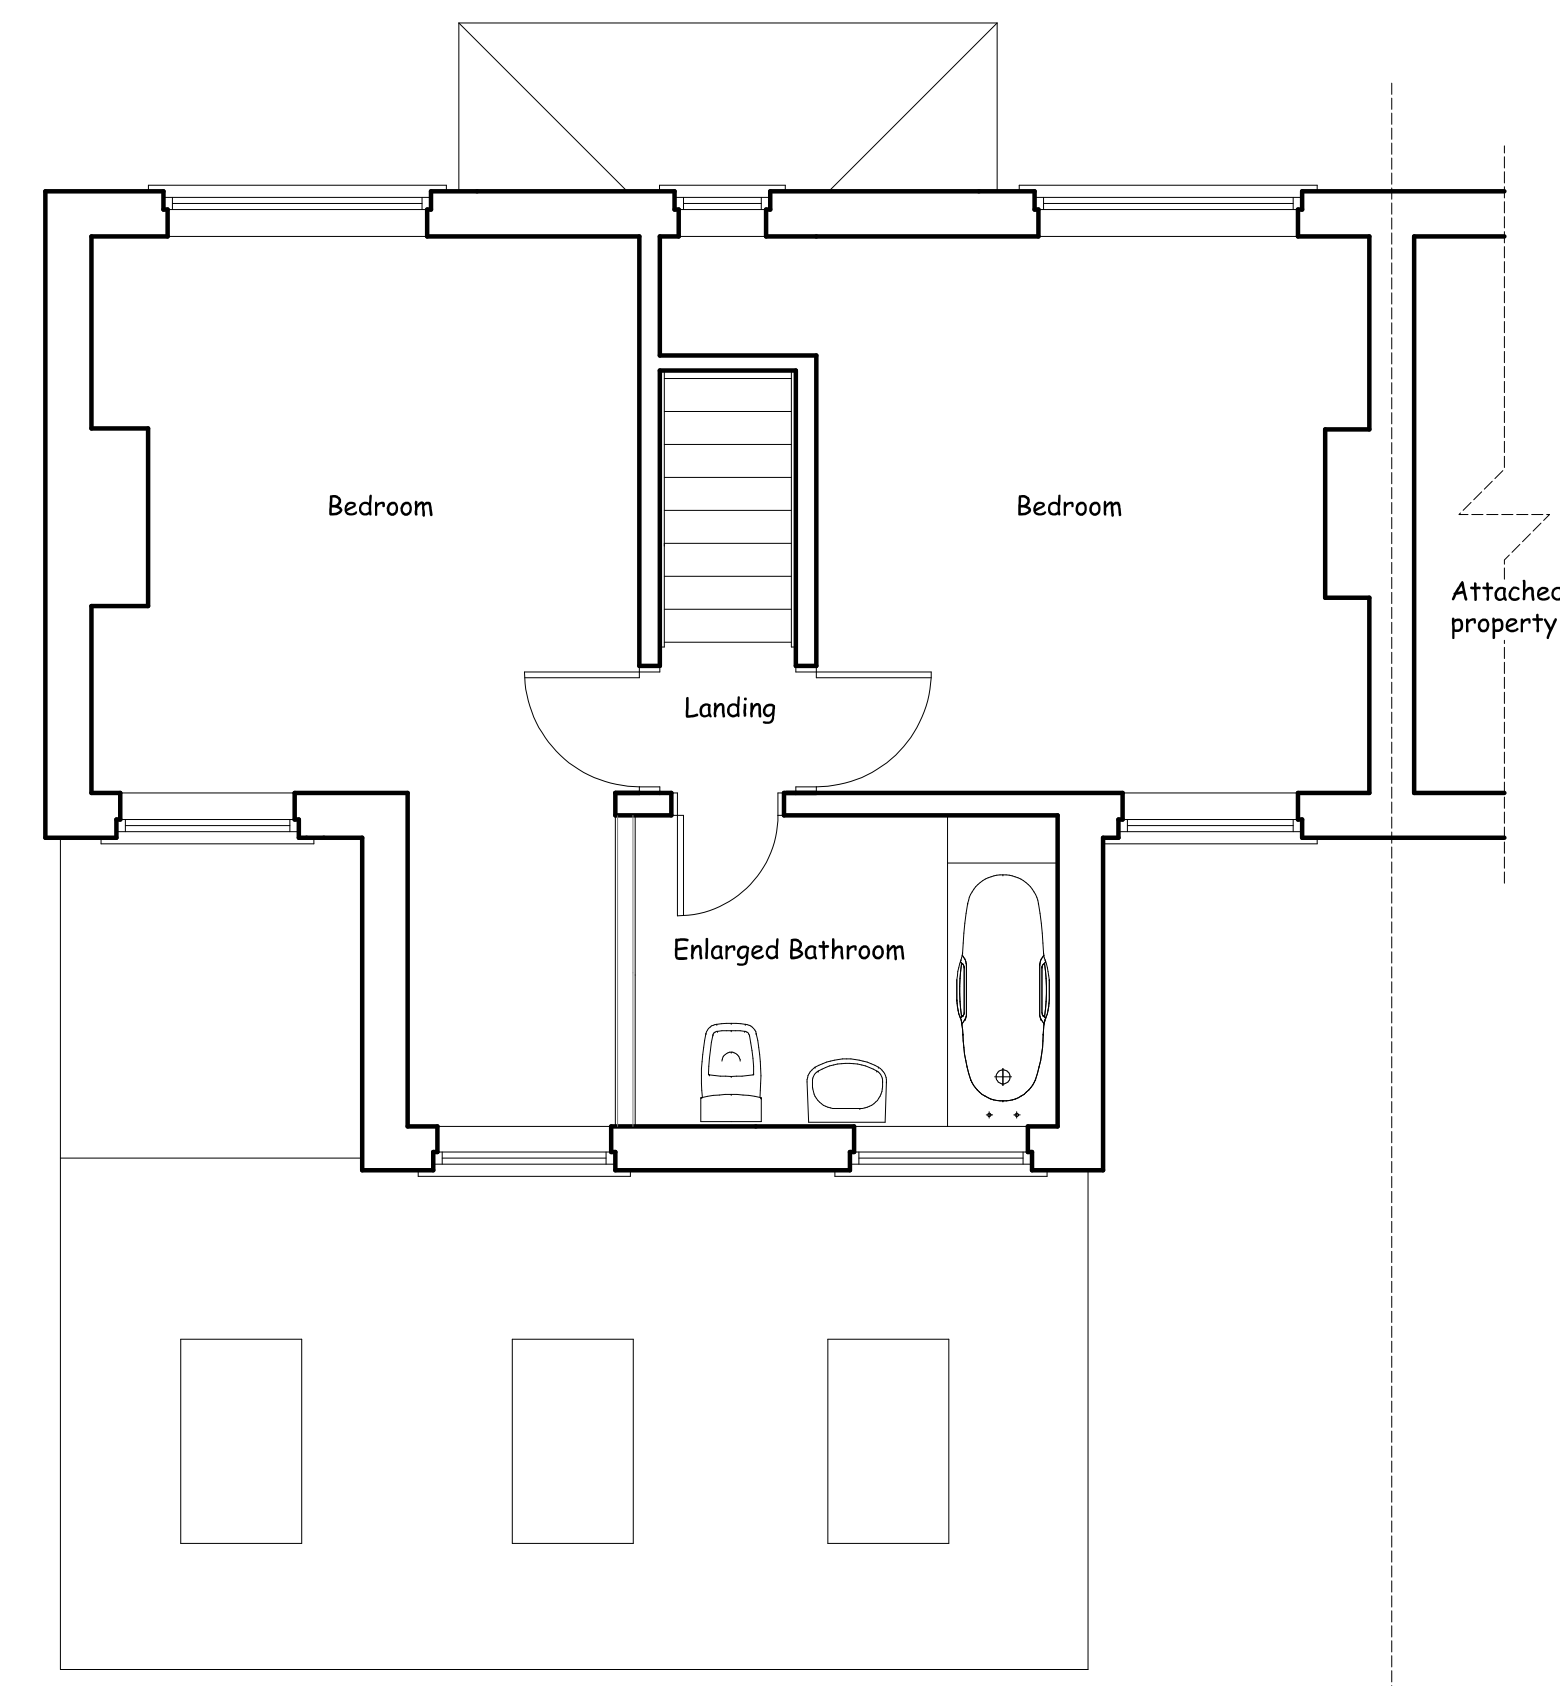


PROPOSED FIRST FLOOR PLAN




PROPOSED REAR ELEVATION

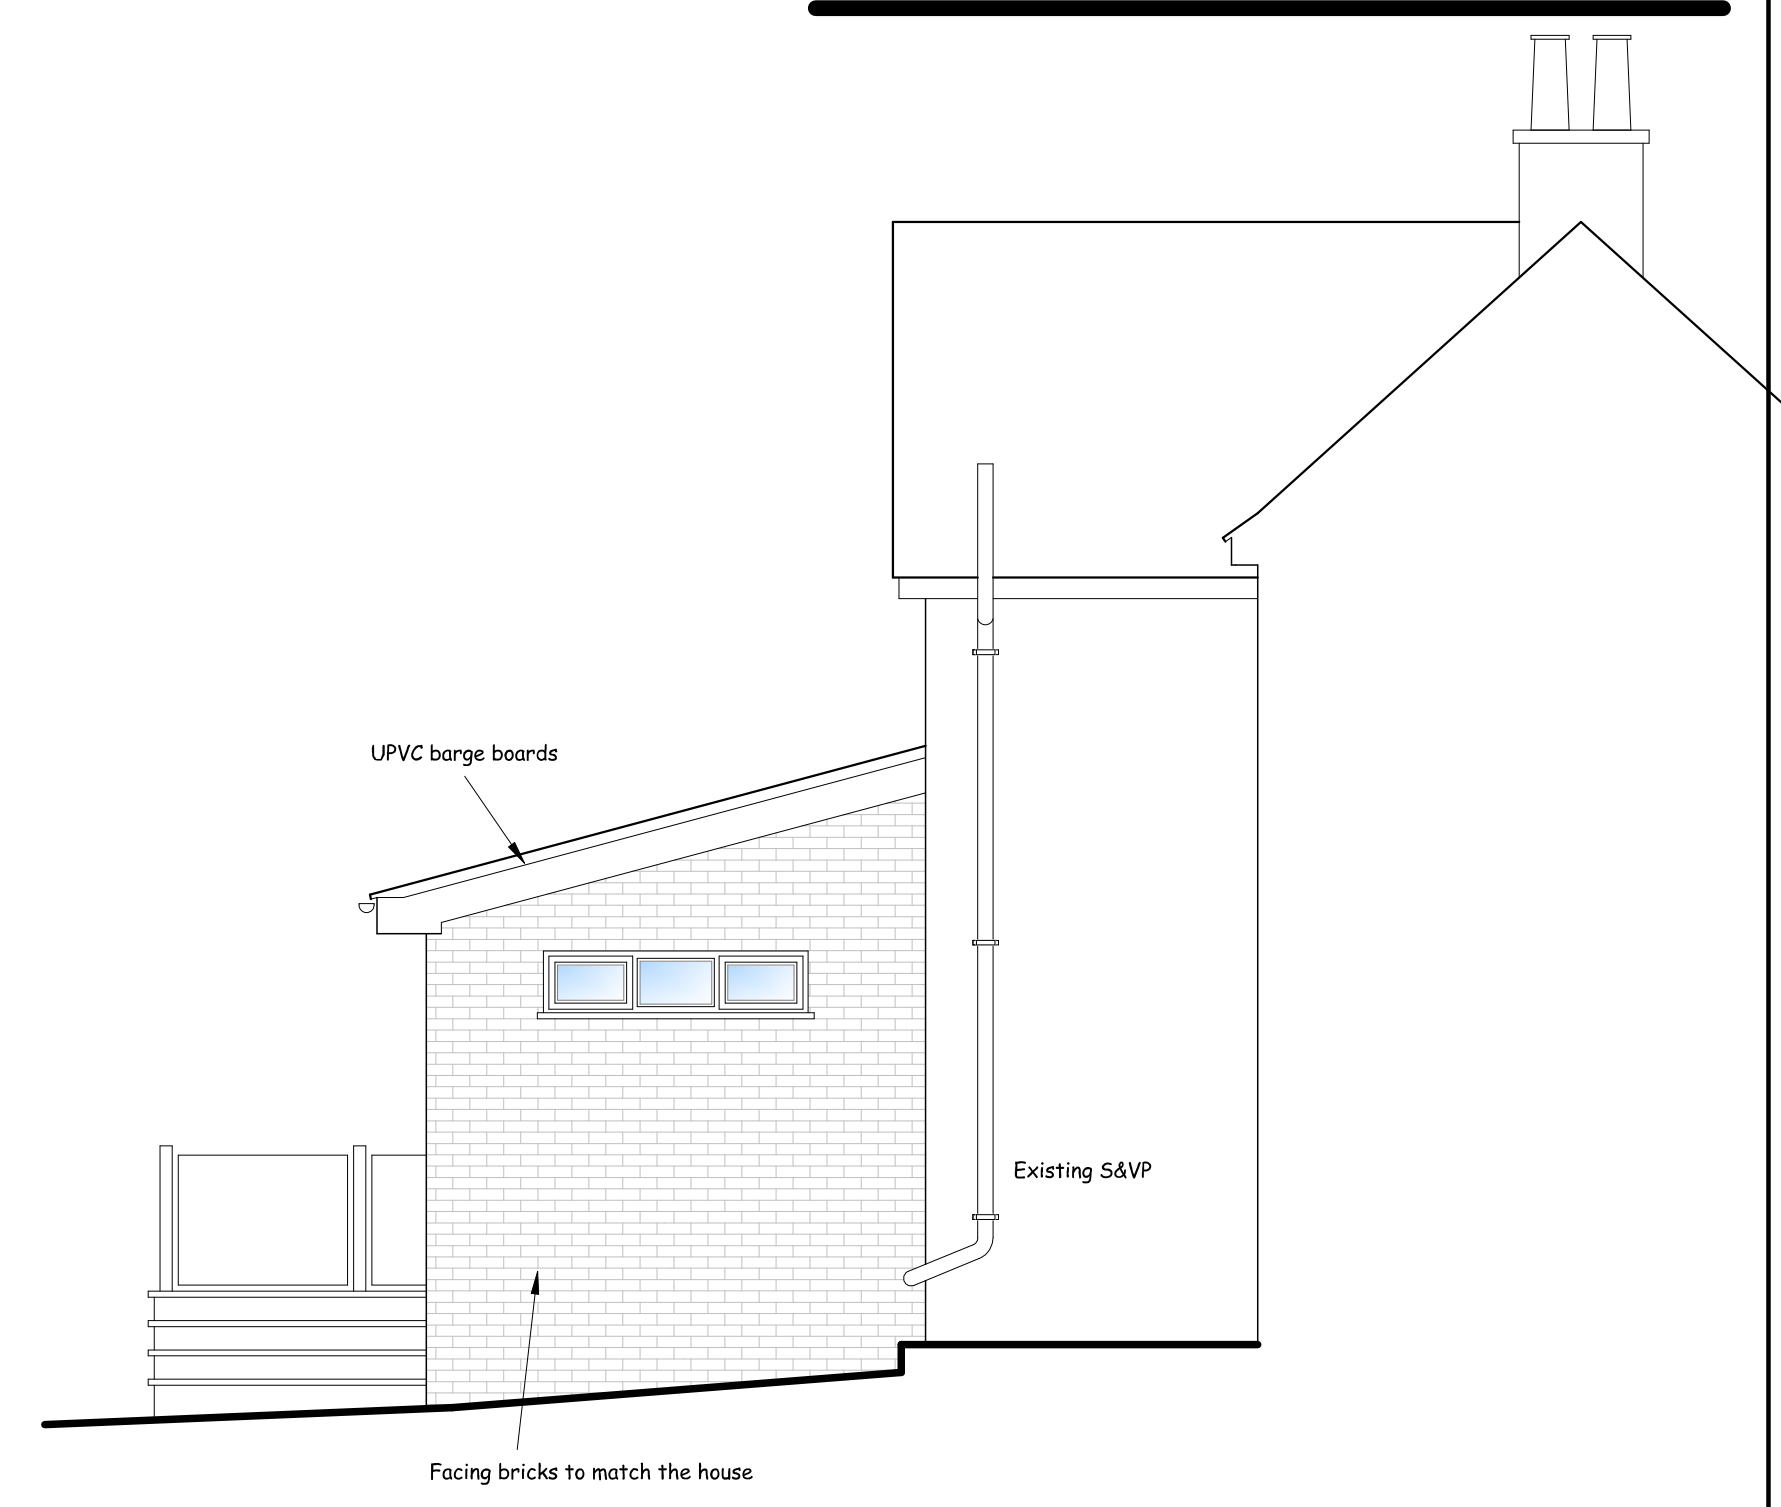

PROPOSED SIDE ELEVATION

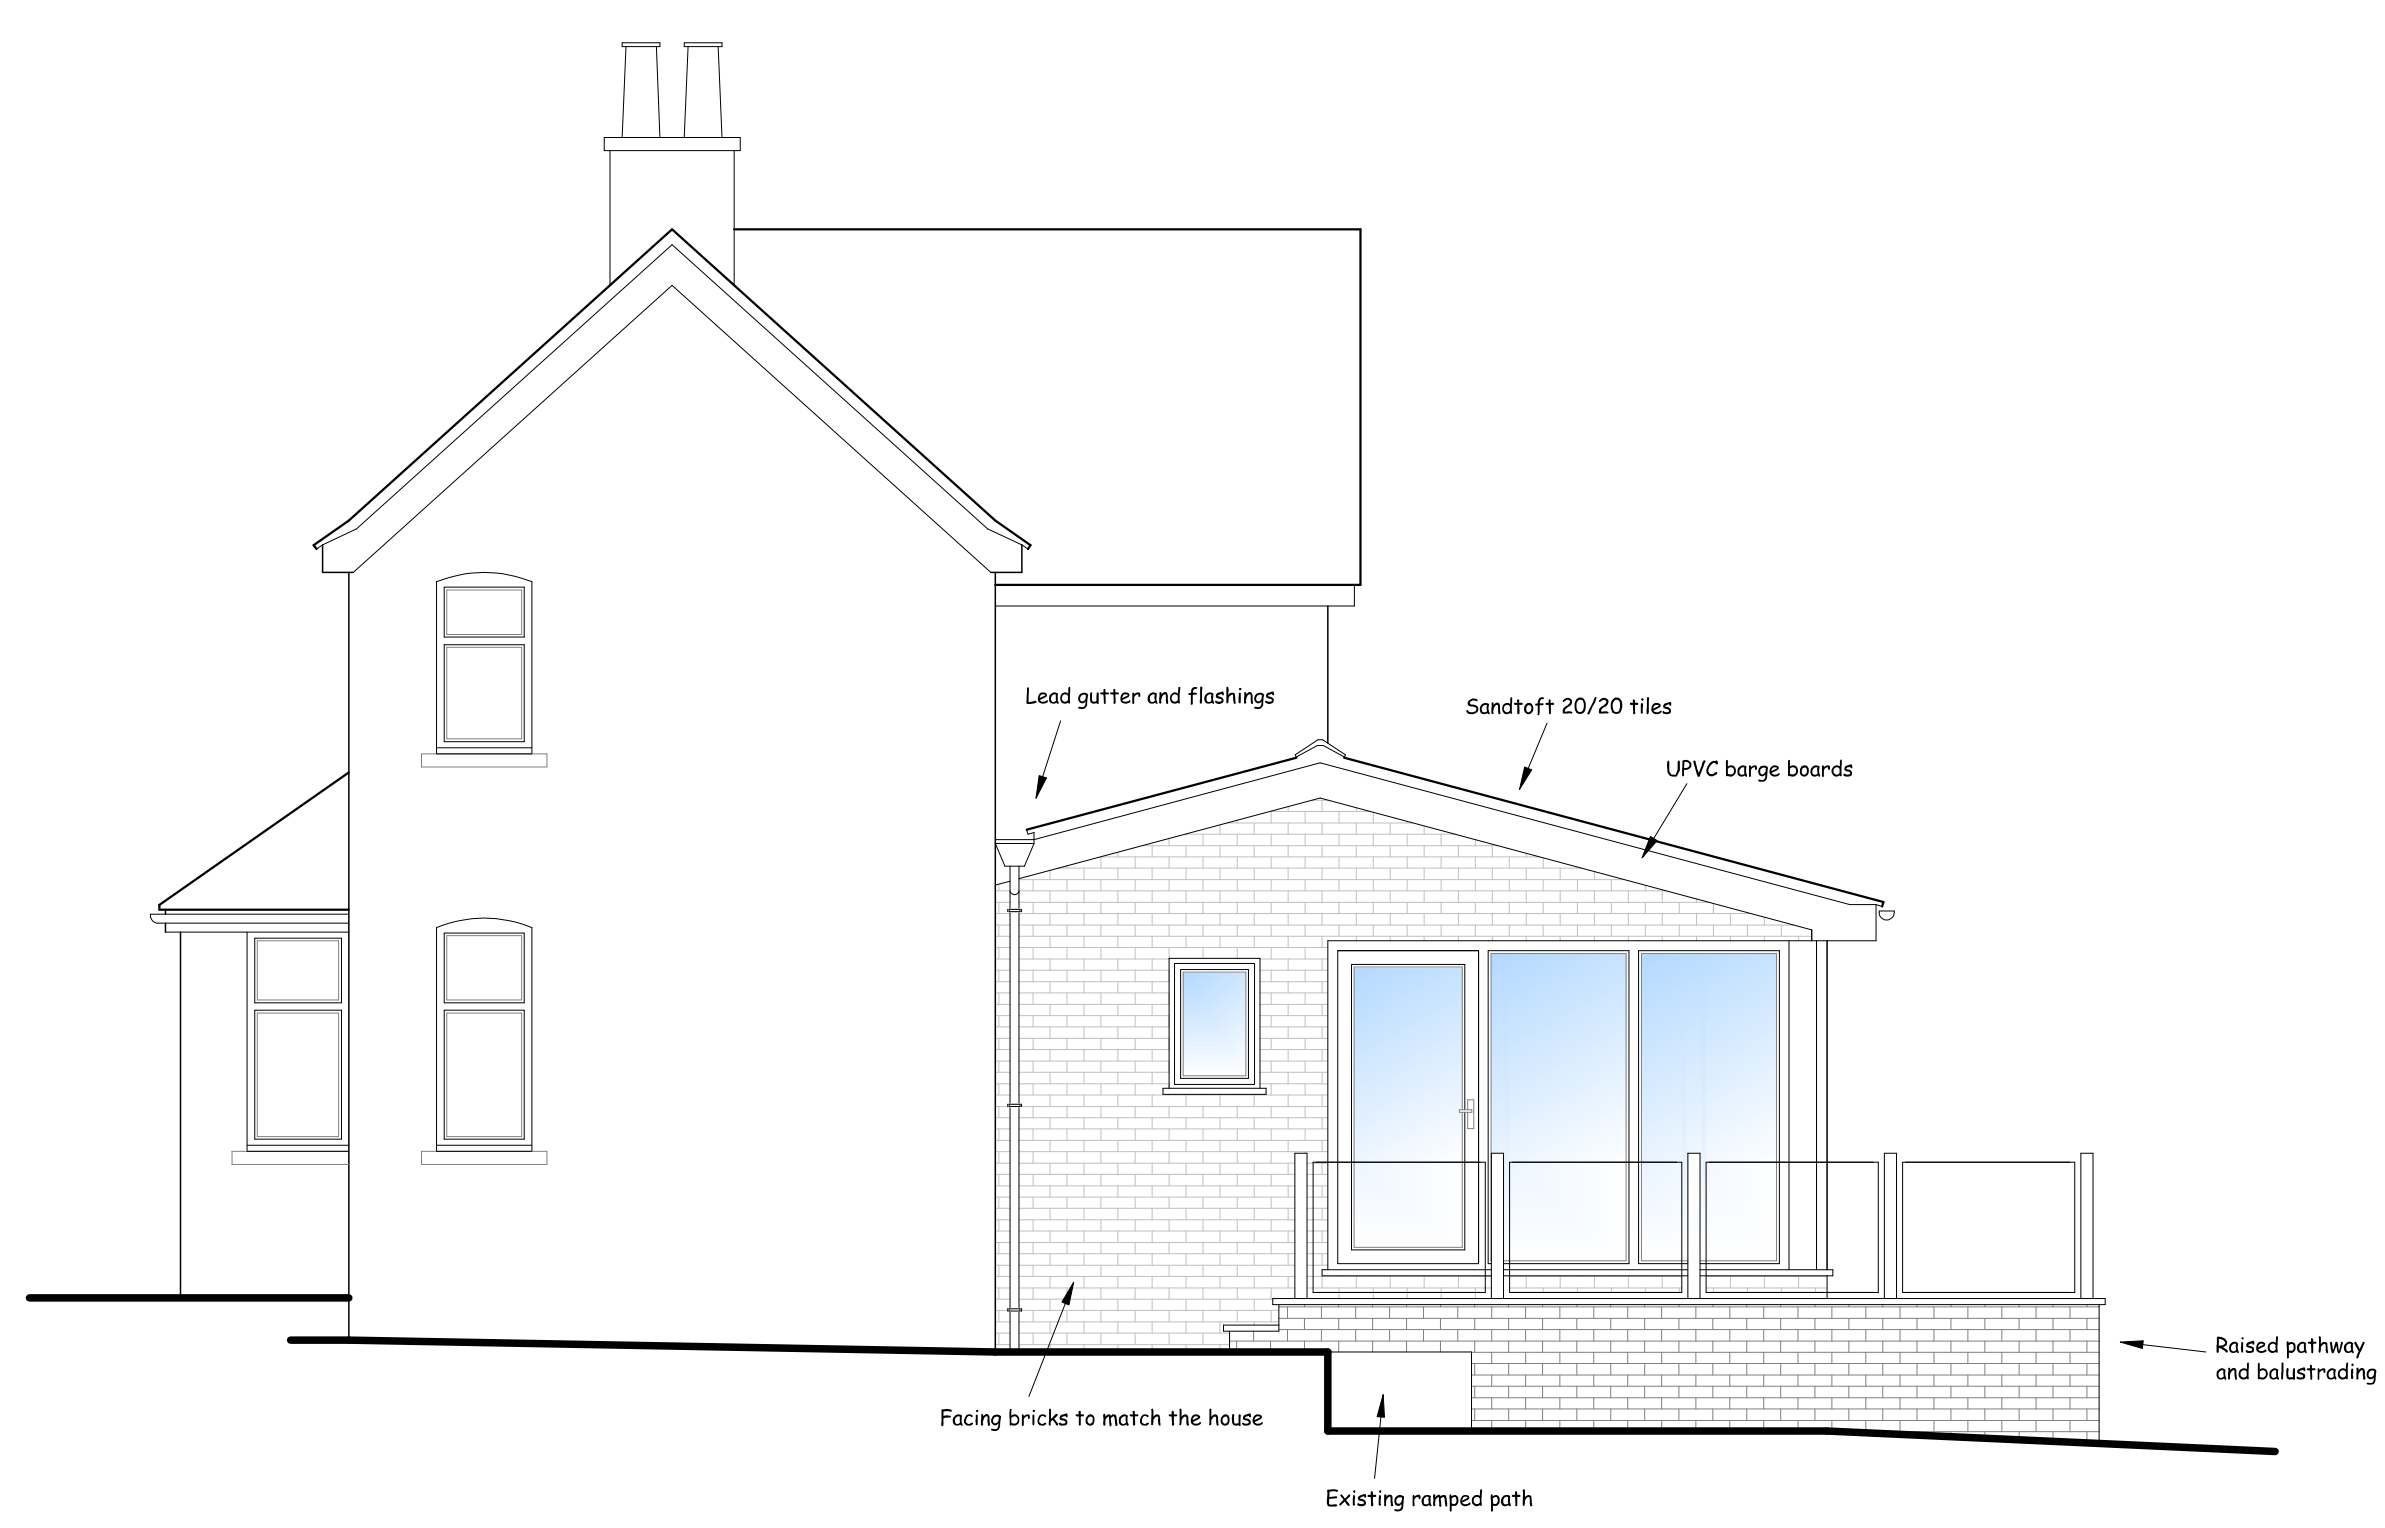

PROPOSED SIDE ELEVATION

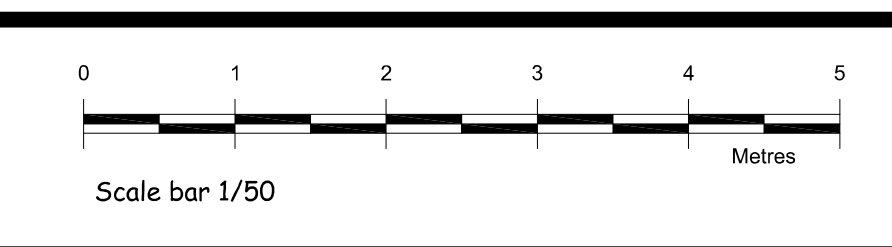

Drawing Status: Planning

Nigel Forrester MCIOS
Building Design Services

ILETT HOUSE, SMITHY BANK, ALTON, STAFFS, ST10 4AD
 TEL 01538 702164
 www.nigelforrester.co.uk

CLIENT

Ms B Read & Mr G Trivino

PROJECT

Proposed extension
 to replace the existing conservatory
 at
 Fair Holme
 Lime Kiln Lane
 Alton
 ST10 4AR

DRAWING NUMBER 25/708/02

Proposed details

SCALES 1/50 @ A1