


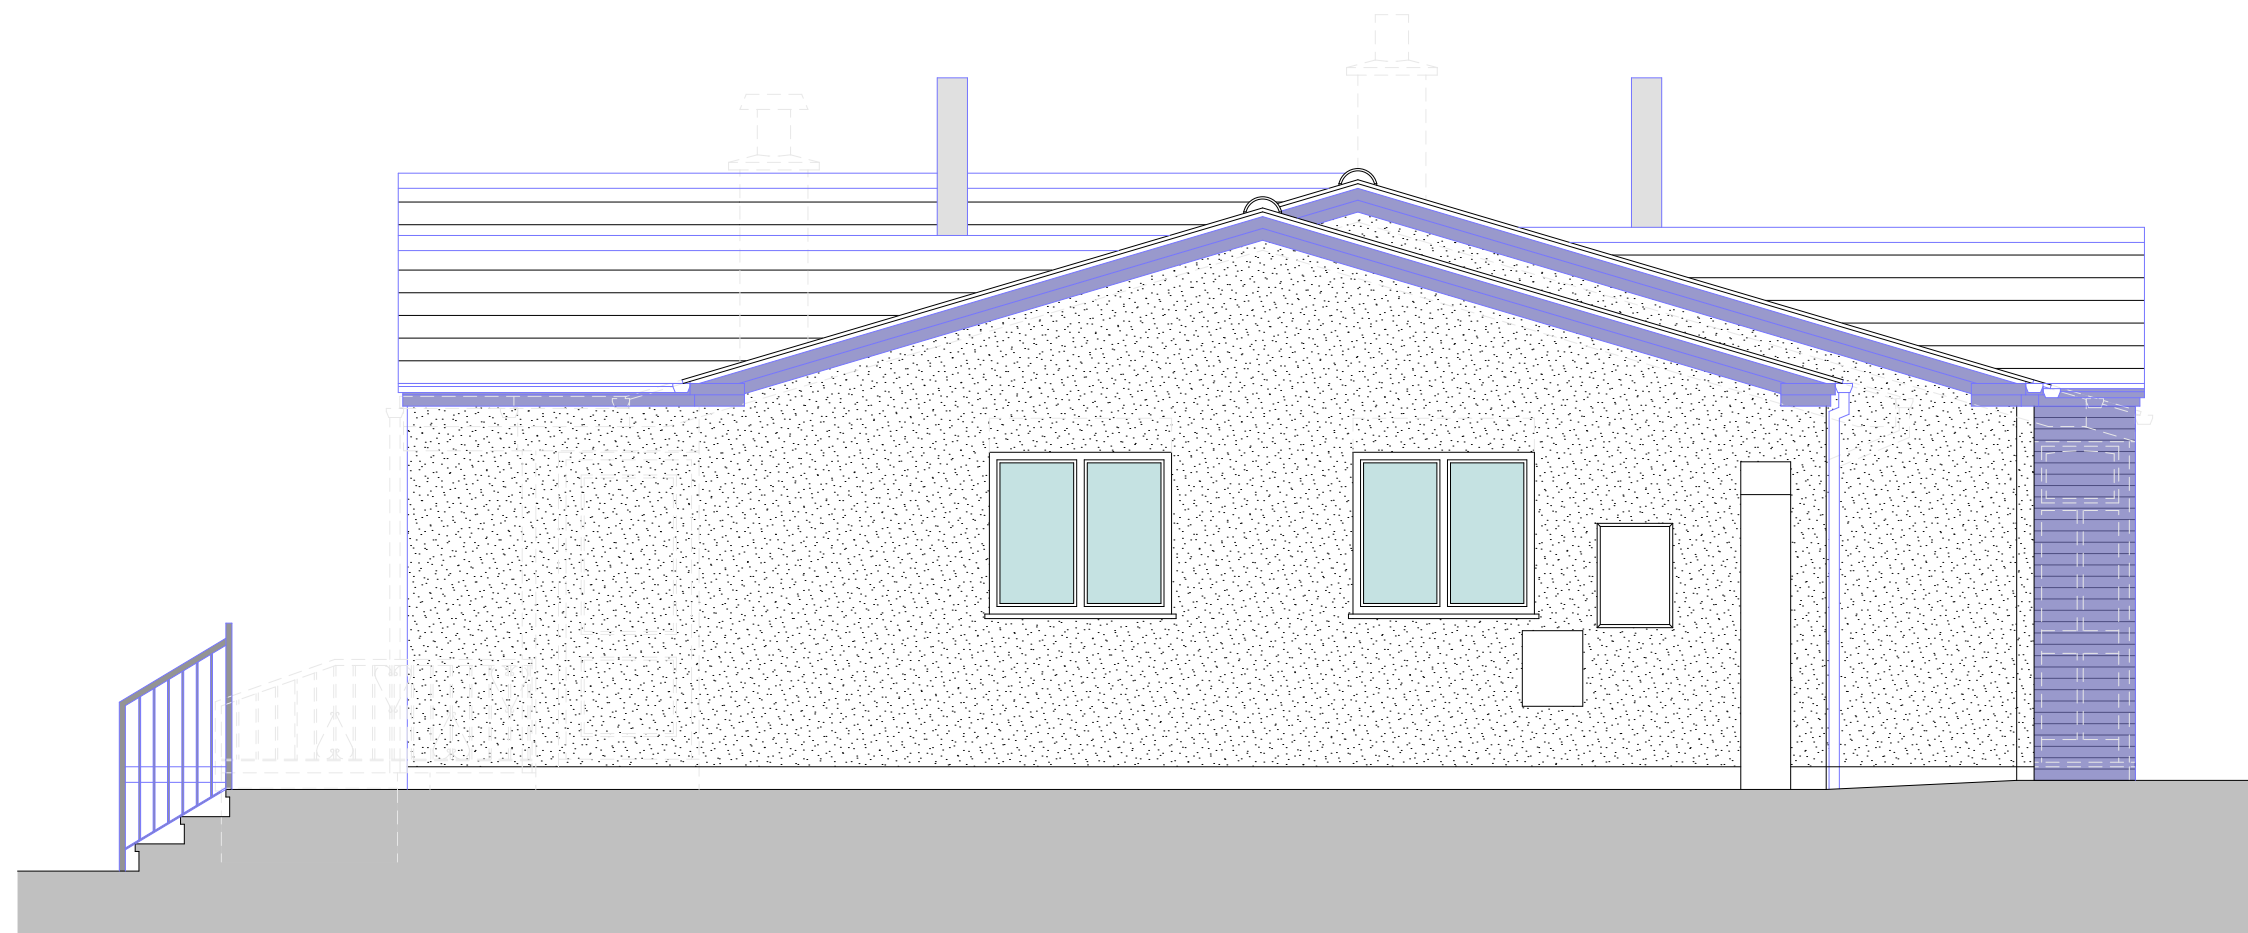


SIDE ELEVATION

1:50




REAR ELEVATION

1:50

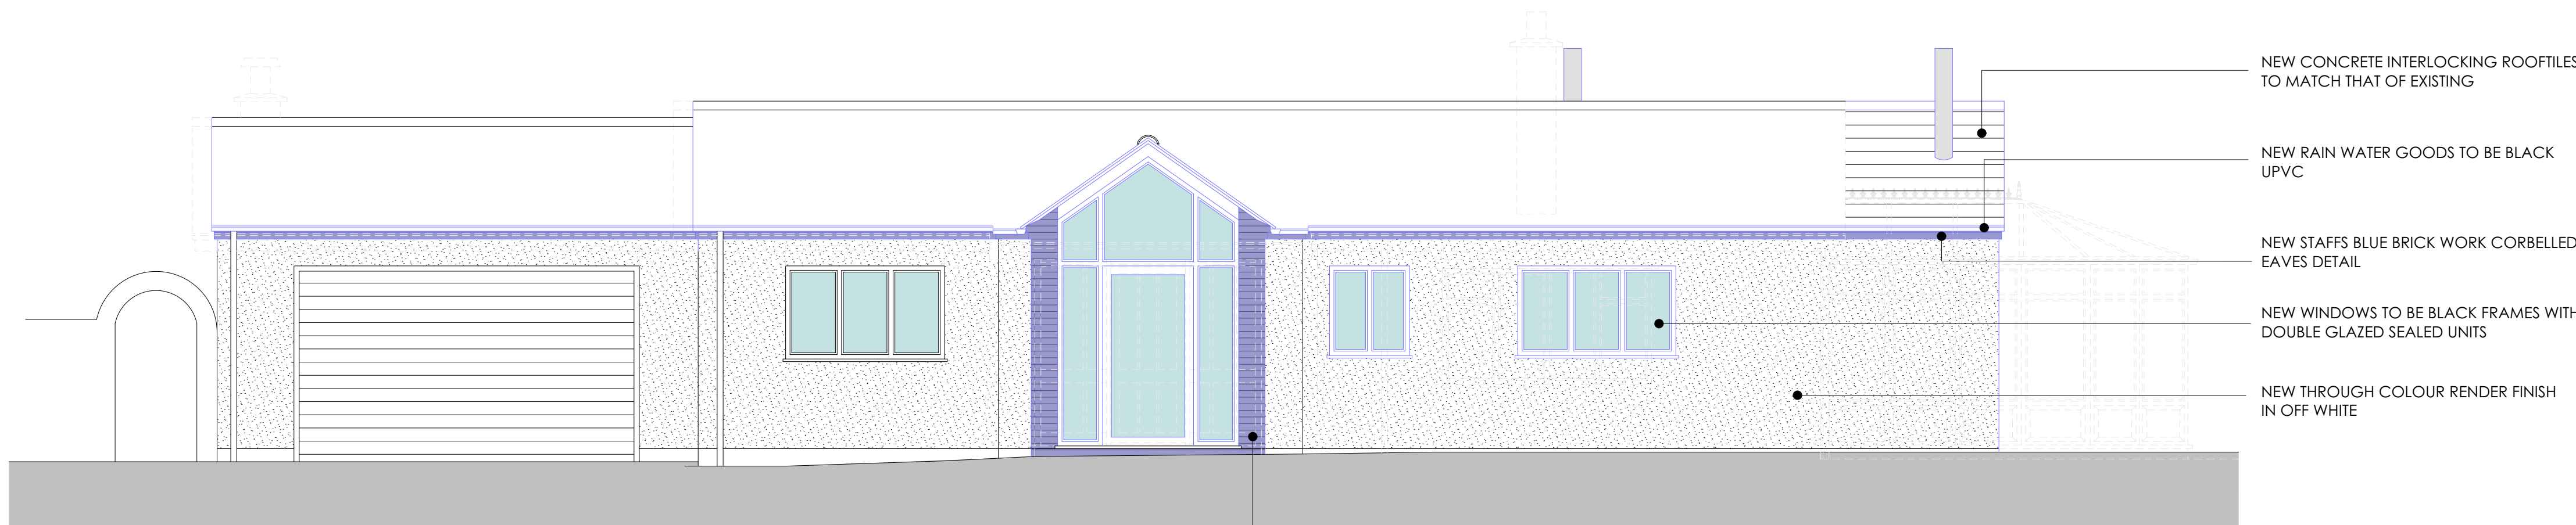


FRONT ELEVATION

1:50

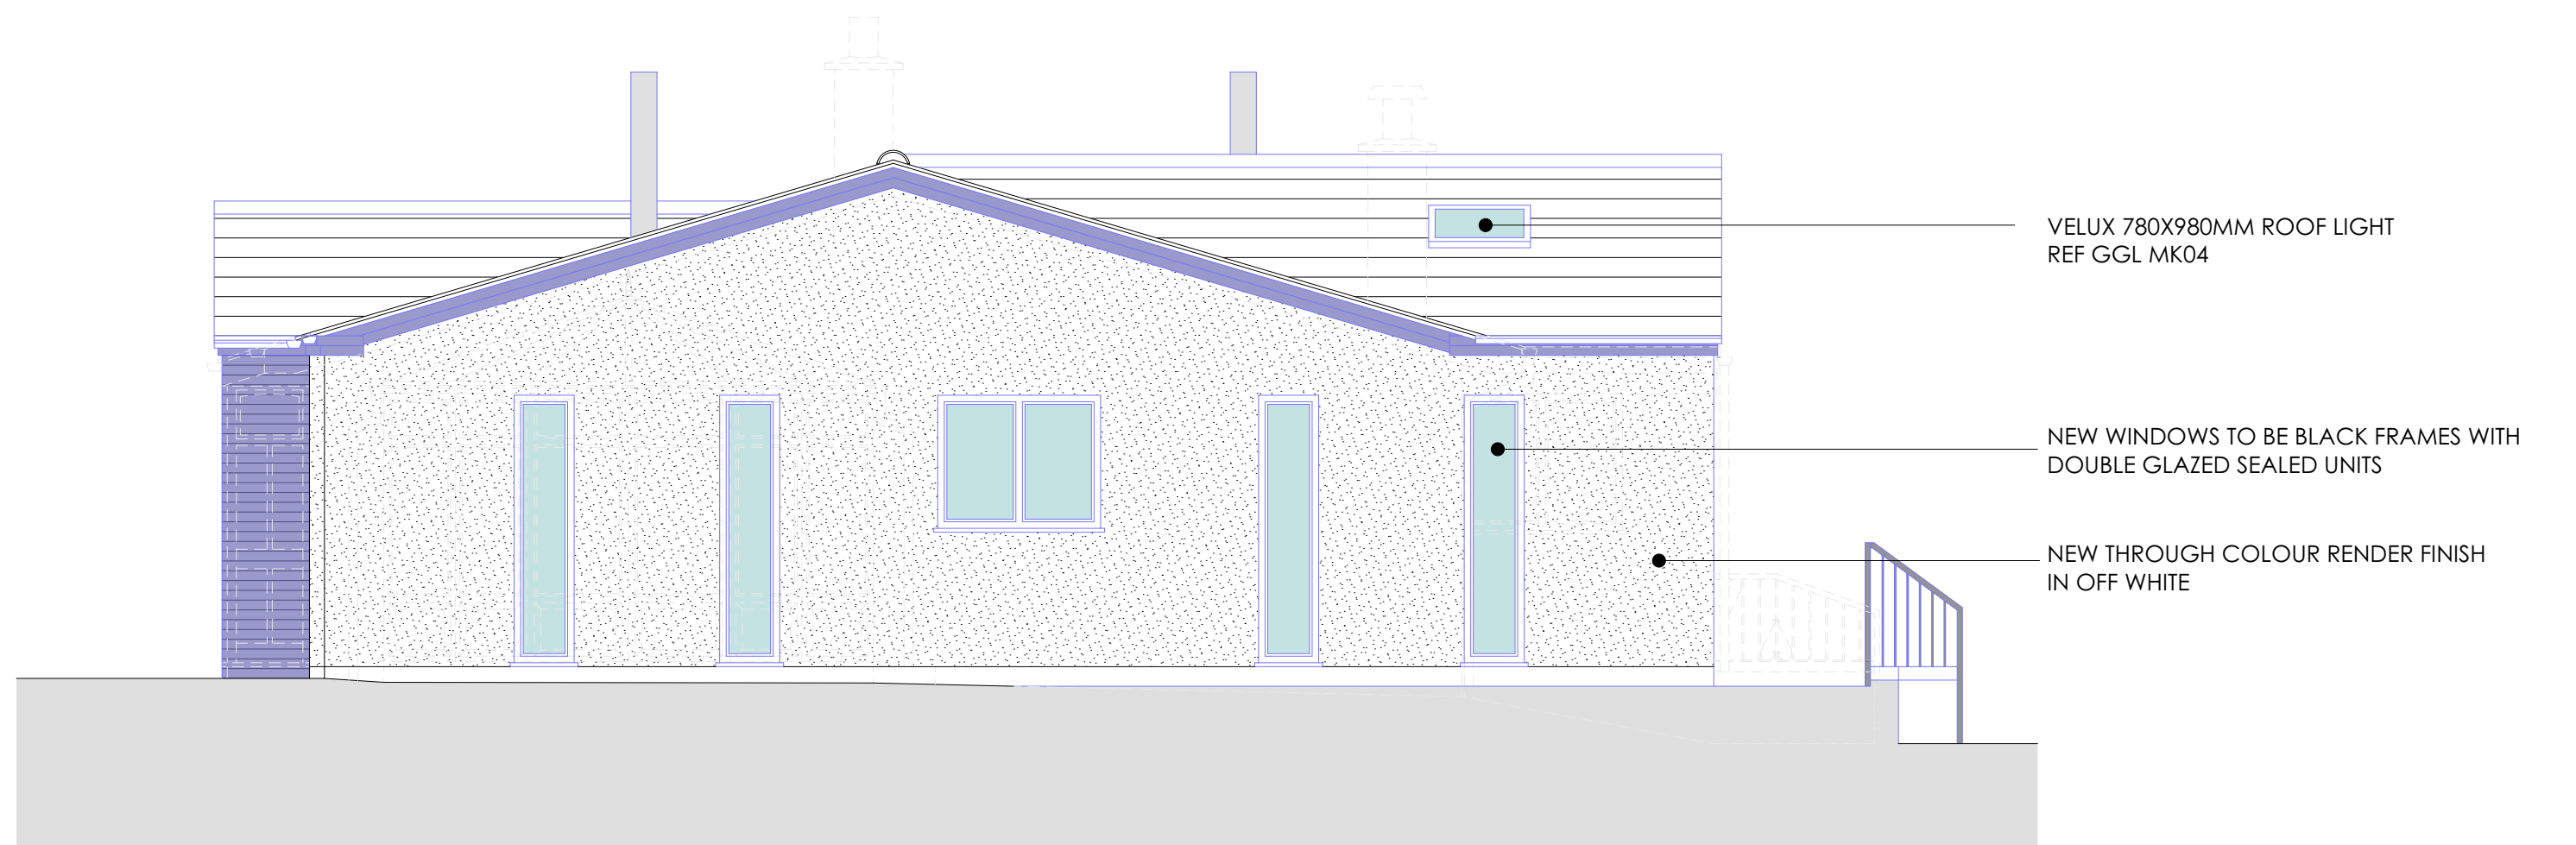


SIDE ELEVATION

1:50

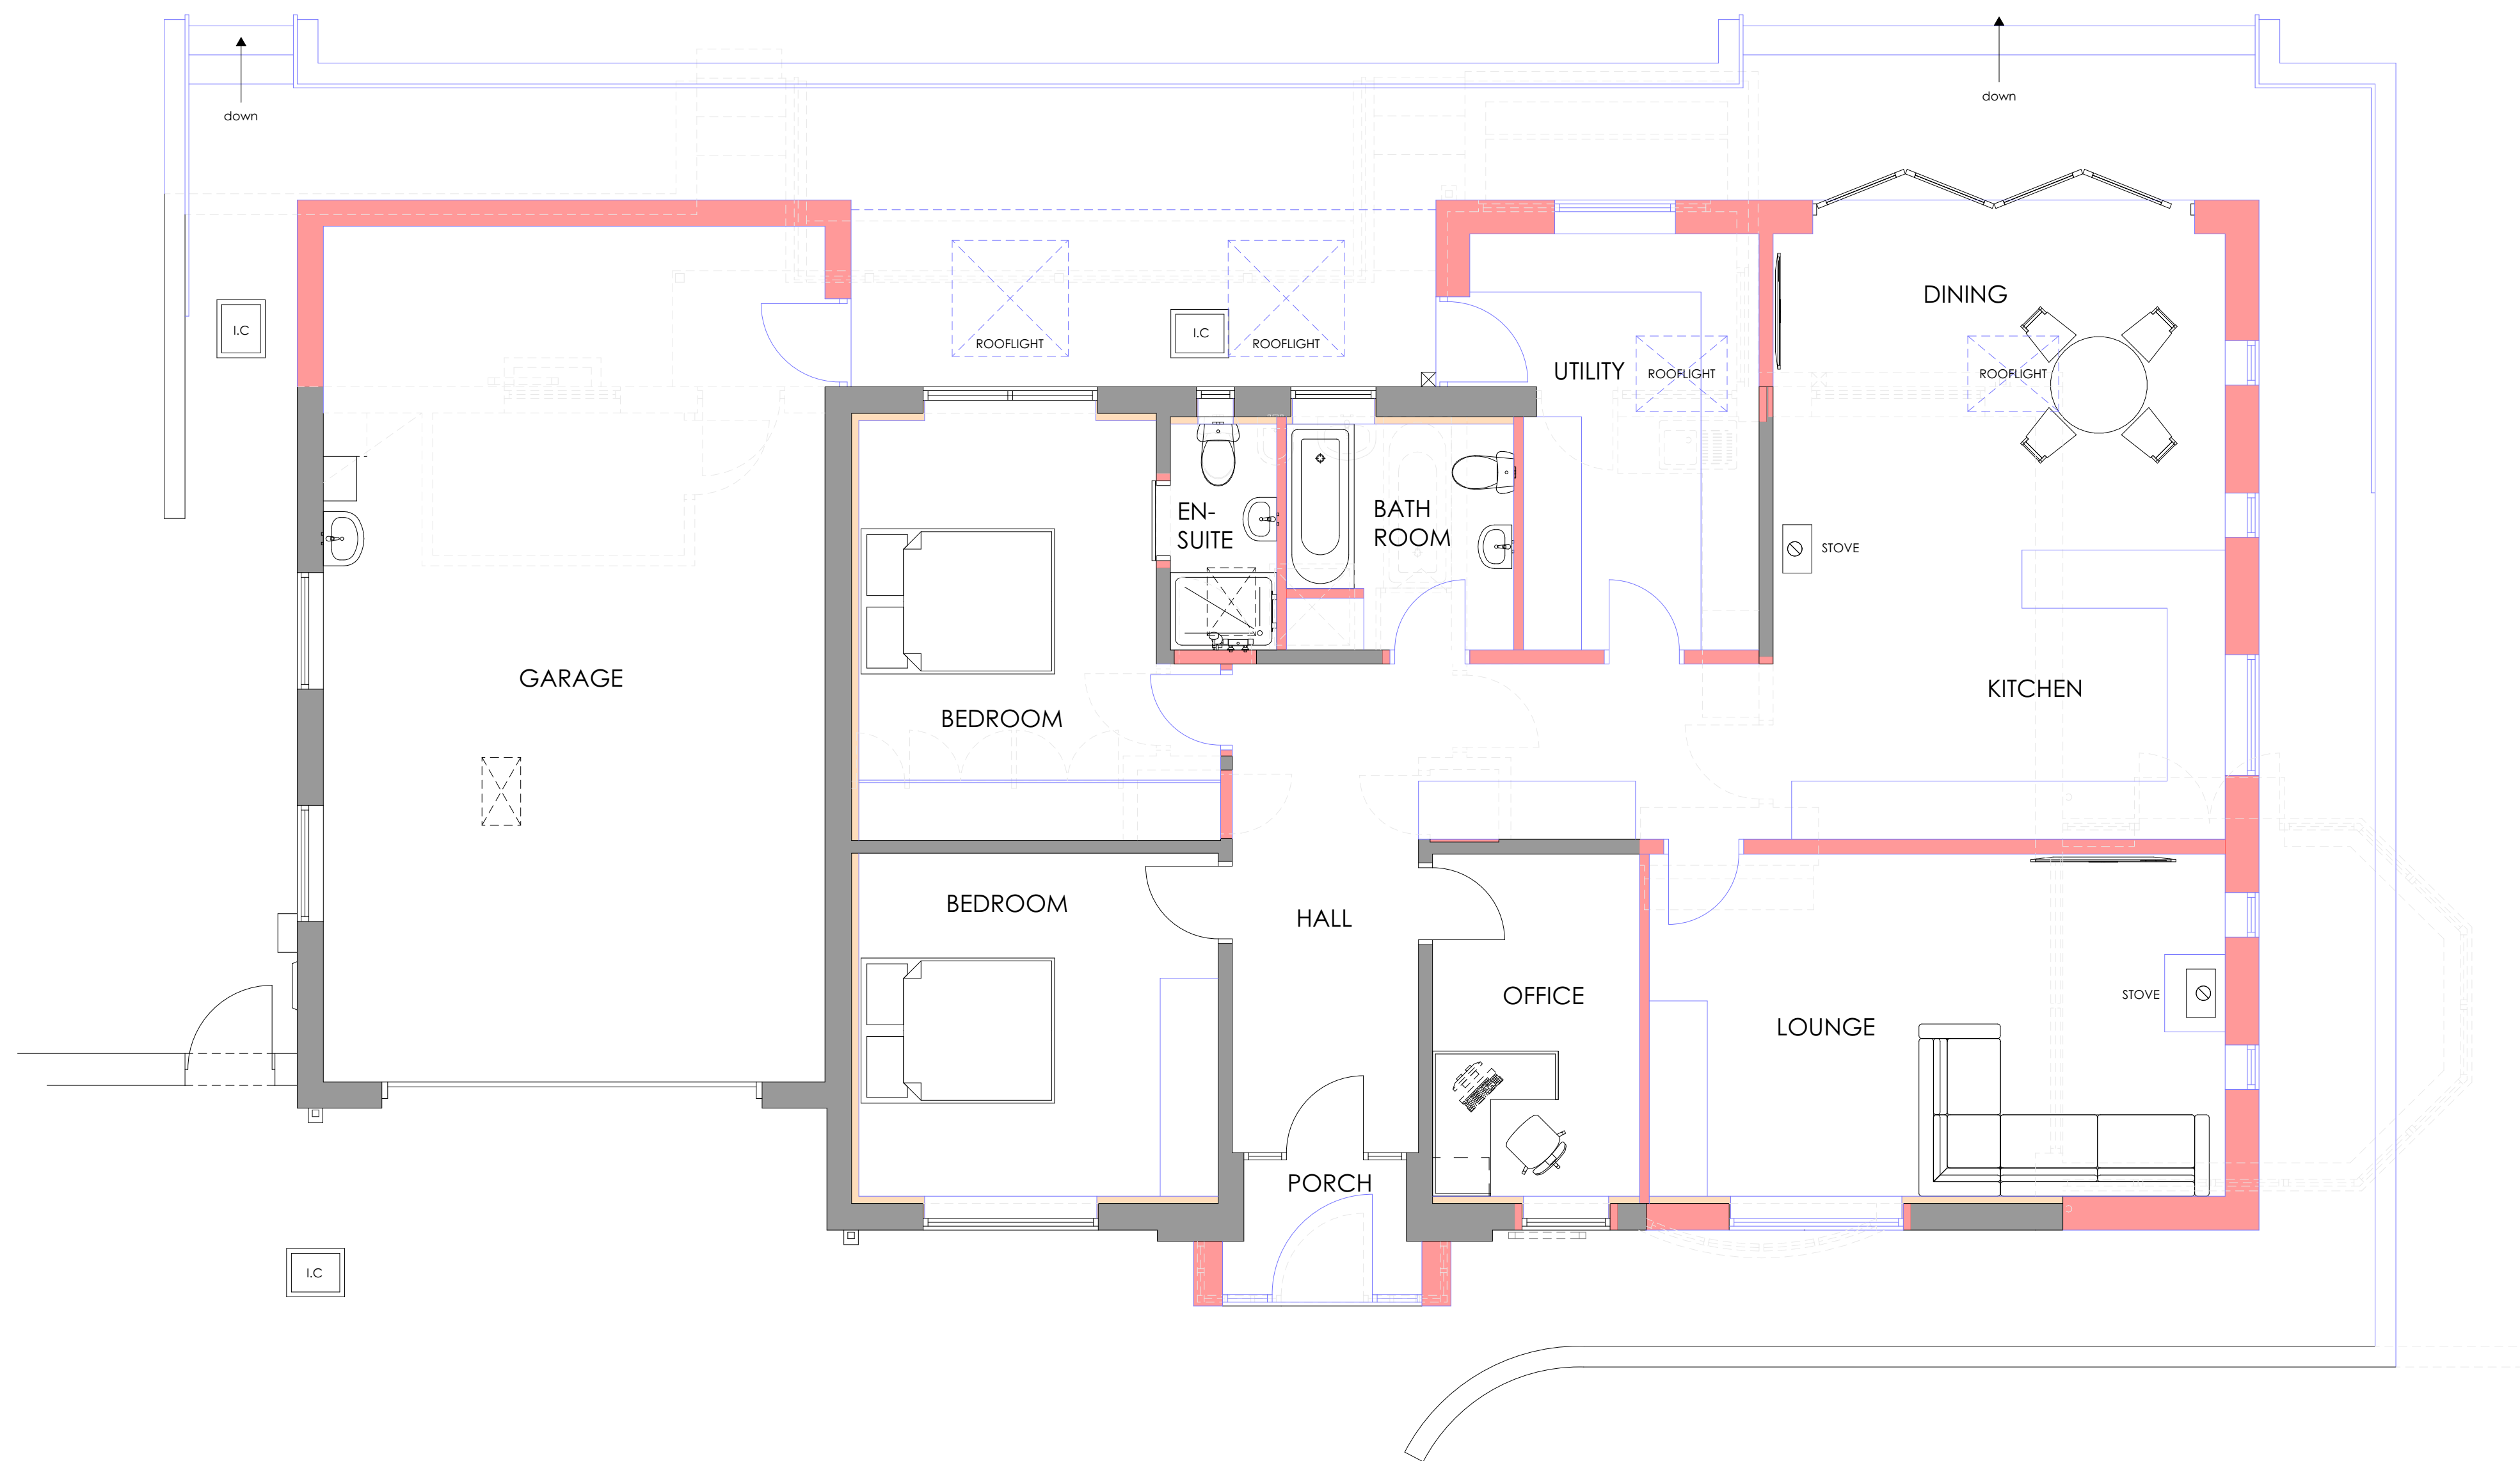

PROPOSED PLAN

1:50

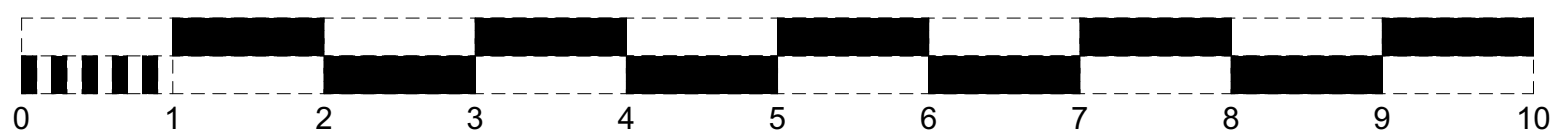

SCALE

1:50

Rev. Comment Date By

wood | goldstraw | yorath
ARCHITECTS QUANTITY SURVEYORS CDM CO-ORDINATORS
Churchill House, Regent Road, Stoke on Trent, ST1 3SR
Tel: 01782 208000 Fax: 01782 208112 E-mail: info@woodgoldstraw.co.uk
www.woodgoldstraw.co.uk

Client:
MR K WHITEHURST

Project:
PROPOSED EXTENSION AND ALTERATIONS

Scale:
1:50
Sheet Size:
A0

Title:
SCHEME DRAWING B

Drawing Number:
5010-01-05

CAD file path:
X:\PROJECTS\5010-01-05\5010-01-05.dwg
Copyright Wood Goldstraw Yorath LLP
This drawing is the property of Wood Goldstraw Yorath LLP and is not to be reproduced, stored in a retrieval system, or transmitted in any form or by any means, electronic, mechanical, photocopying, recording, or by any information storage and retrieval system, without the prior written permission of Wood Goldstraw Yorath LLP. Any dimensions are noted in millimetres (mm) and are to be used as a guide only. The drawing is for information only and is not to be used for construction purposes. 