




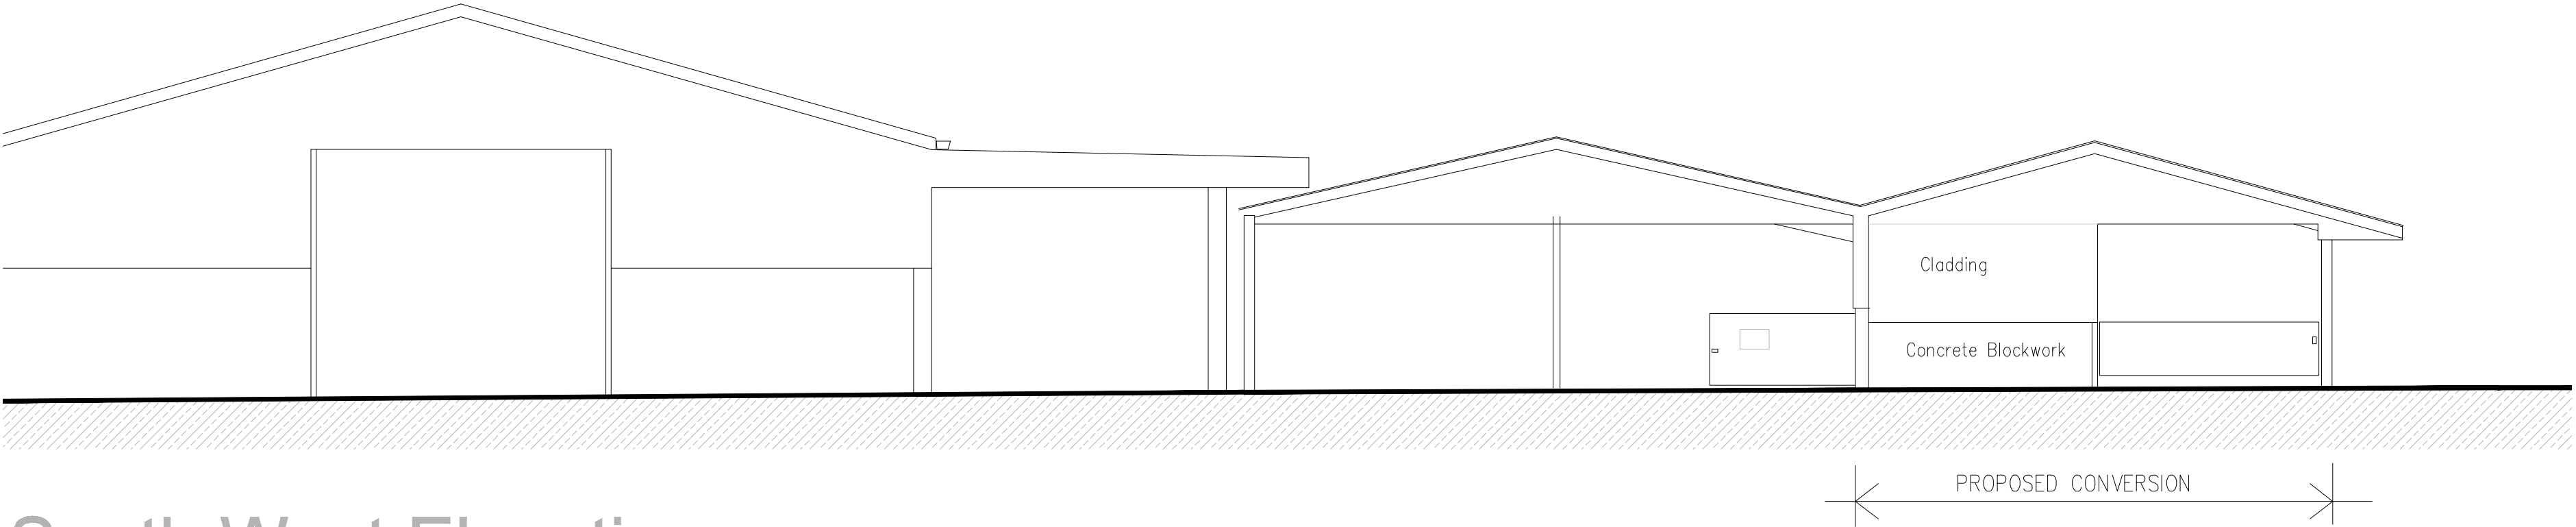

South West Elevation Scale 1:100

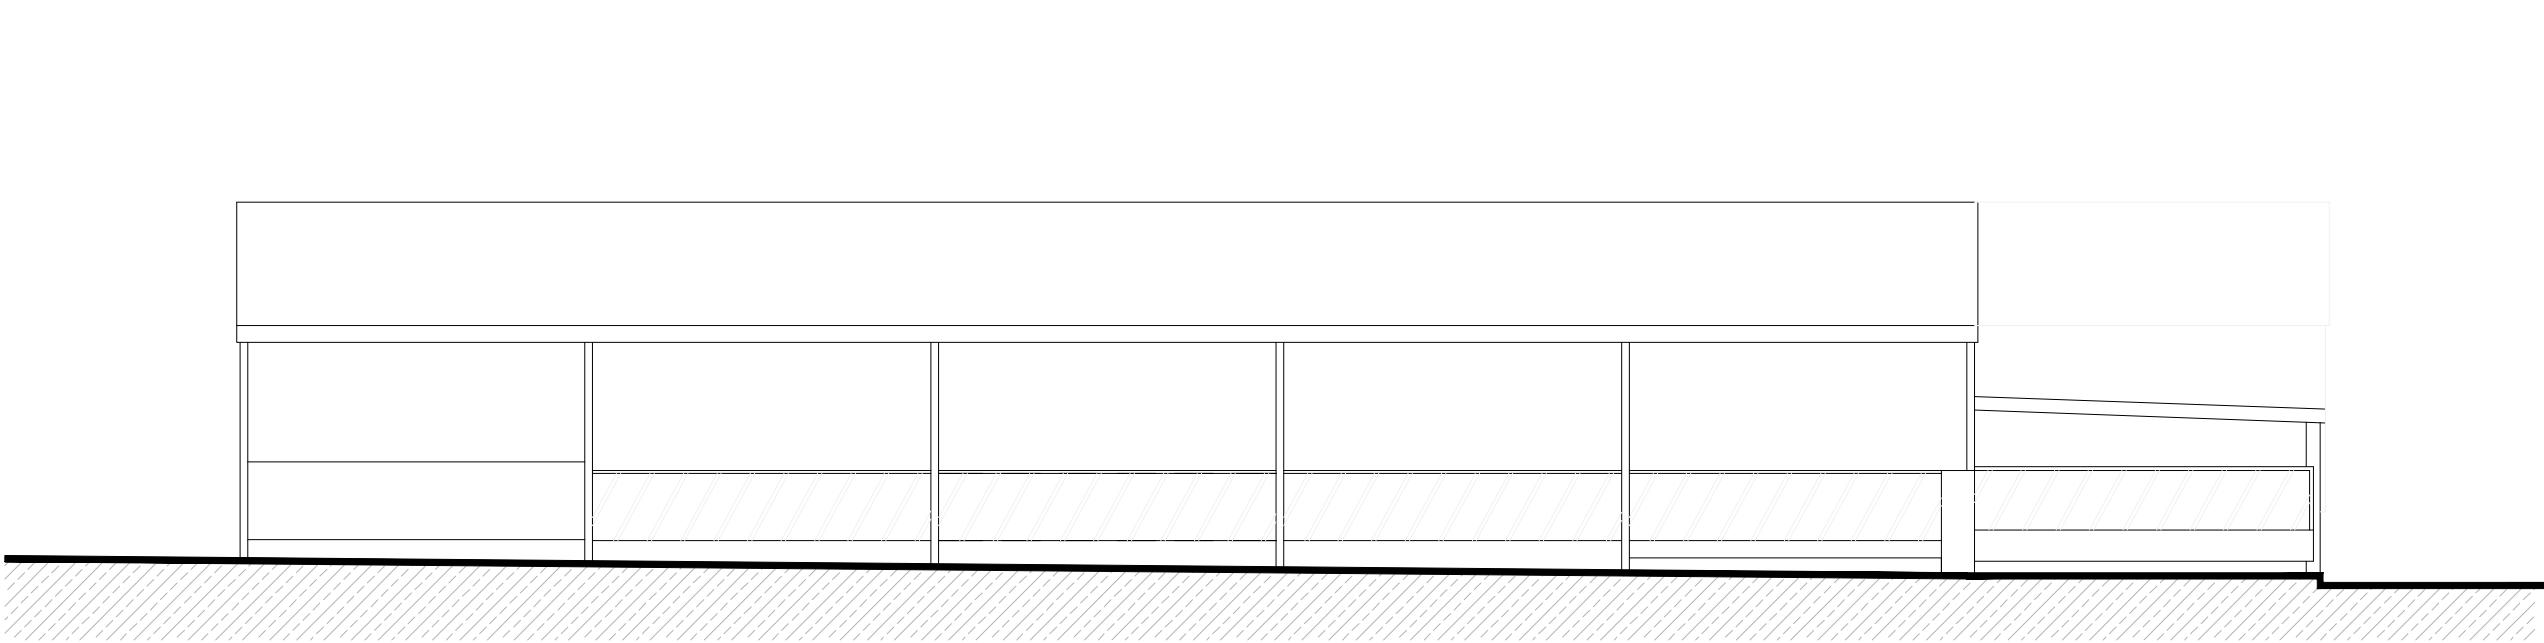


North East Elevation Scale 1:100

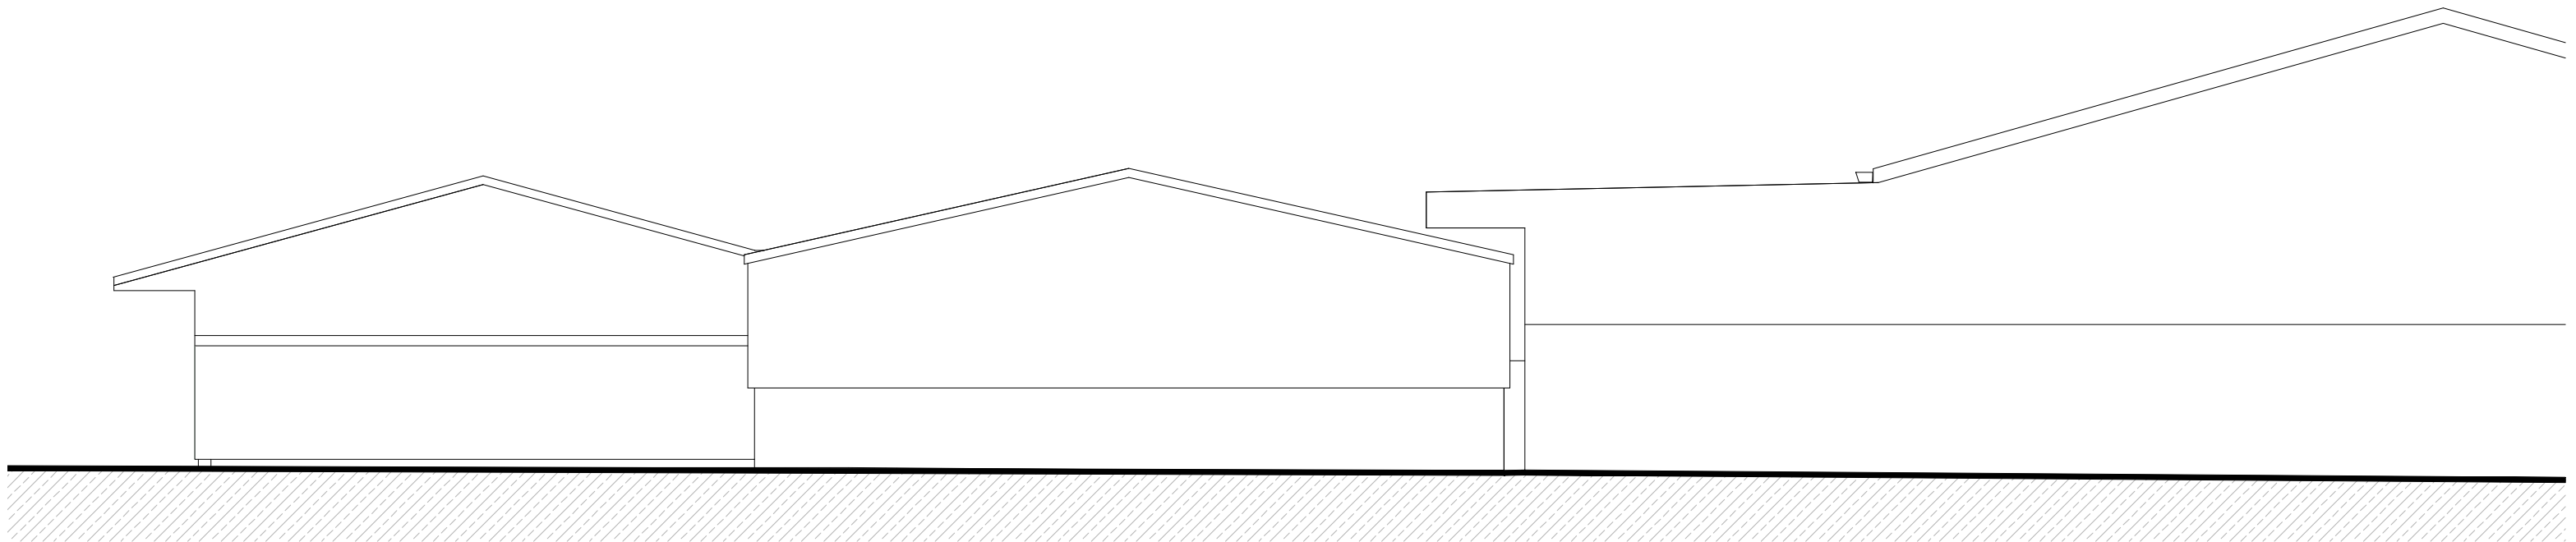

North West Elevation Scale 1:100




Floor Plan Scale 1:100

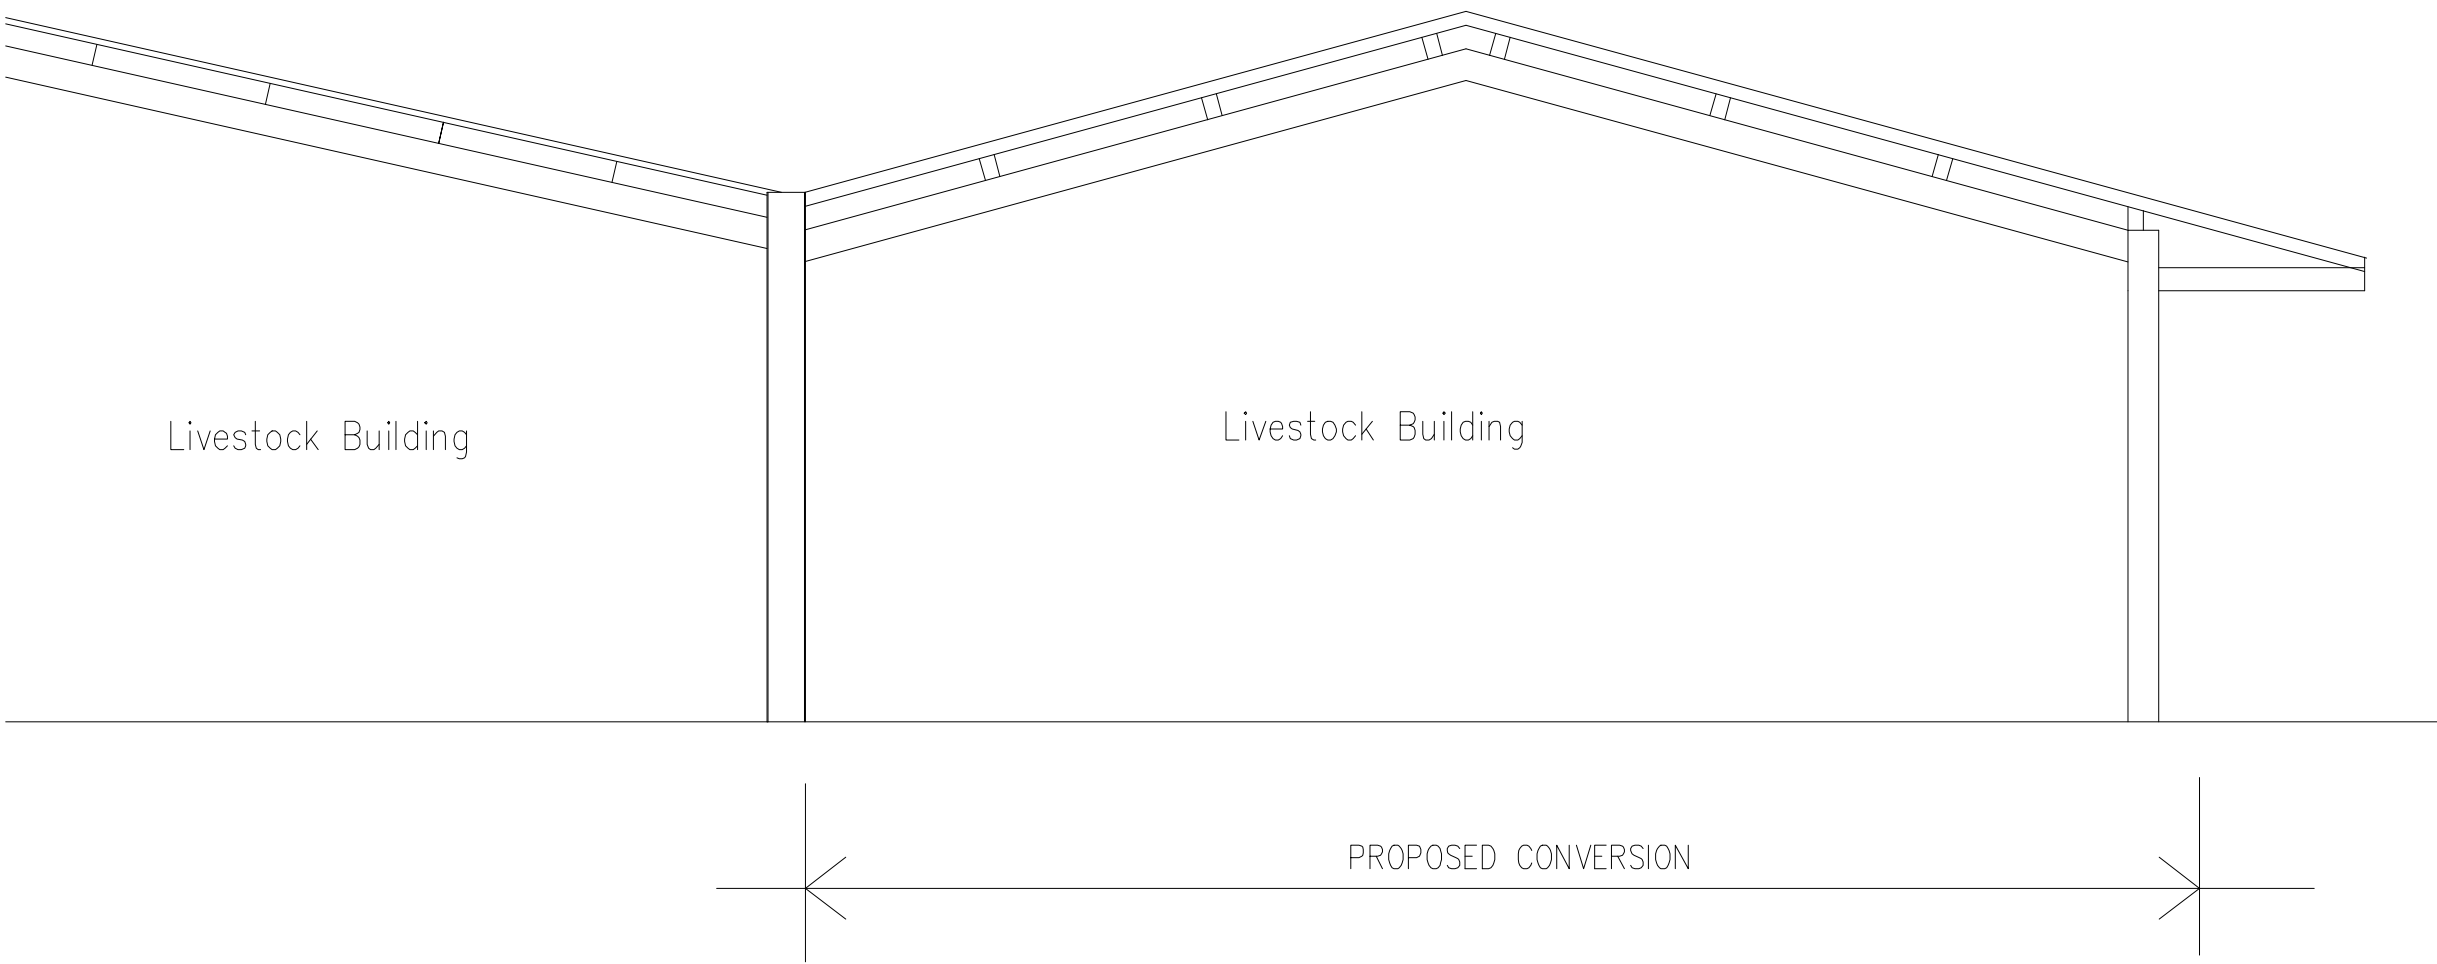

Section X-X Scale 1:50

● MAC ARCHITECTURAL DESIGN LTD. All rights reserved.
This Drawing and its contents has been produced for the Client only and is not intended for any other person or for any other purpose than the Drawing Status. No part of this drawing and associated graphical contents may be reproduced, copied, modified or distributed, without the prior written consent of MAC Architectural Design Ltd.

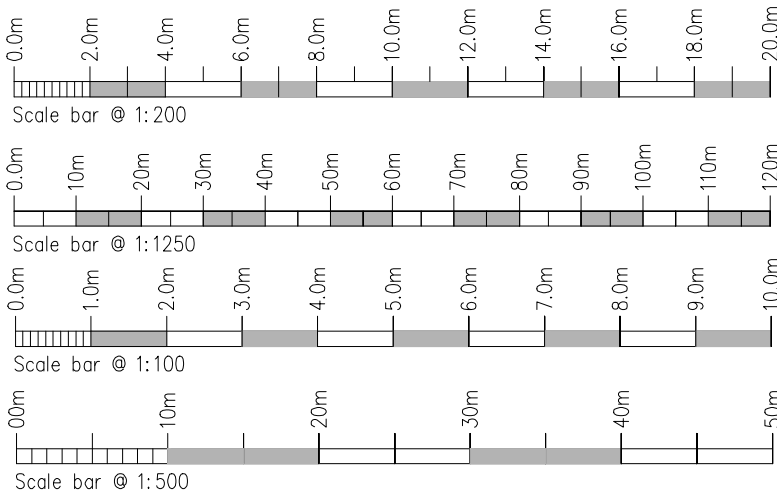

Rev.	Drawn	Comments.	Date

MAC
ARCHITECTURAL DESIGN LTD
Moorland House, 123 Moorland Road, Burslem, ST6 1JD.
T:01782 503302 E:admin@mac-arch.co.uk

Client:
Mr L Shuker.

Project:
**Proposed change of use of existing
agricultural buildings to use Class E
Thornfields Farm Leek Road,
Weston Coyney Staffordshire ST3 5BE.**

Title:
Plans & Elevations as Existing.

Status:
Planning.

A1: Date: January 2025

Drawing Ref: 1925-01