




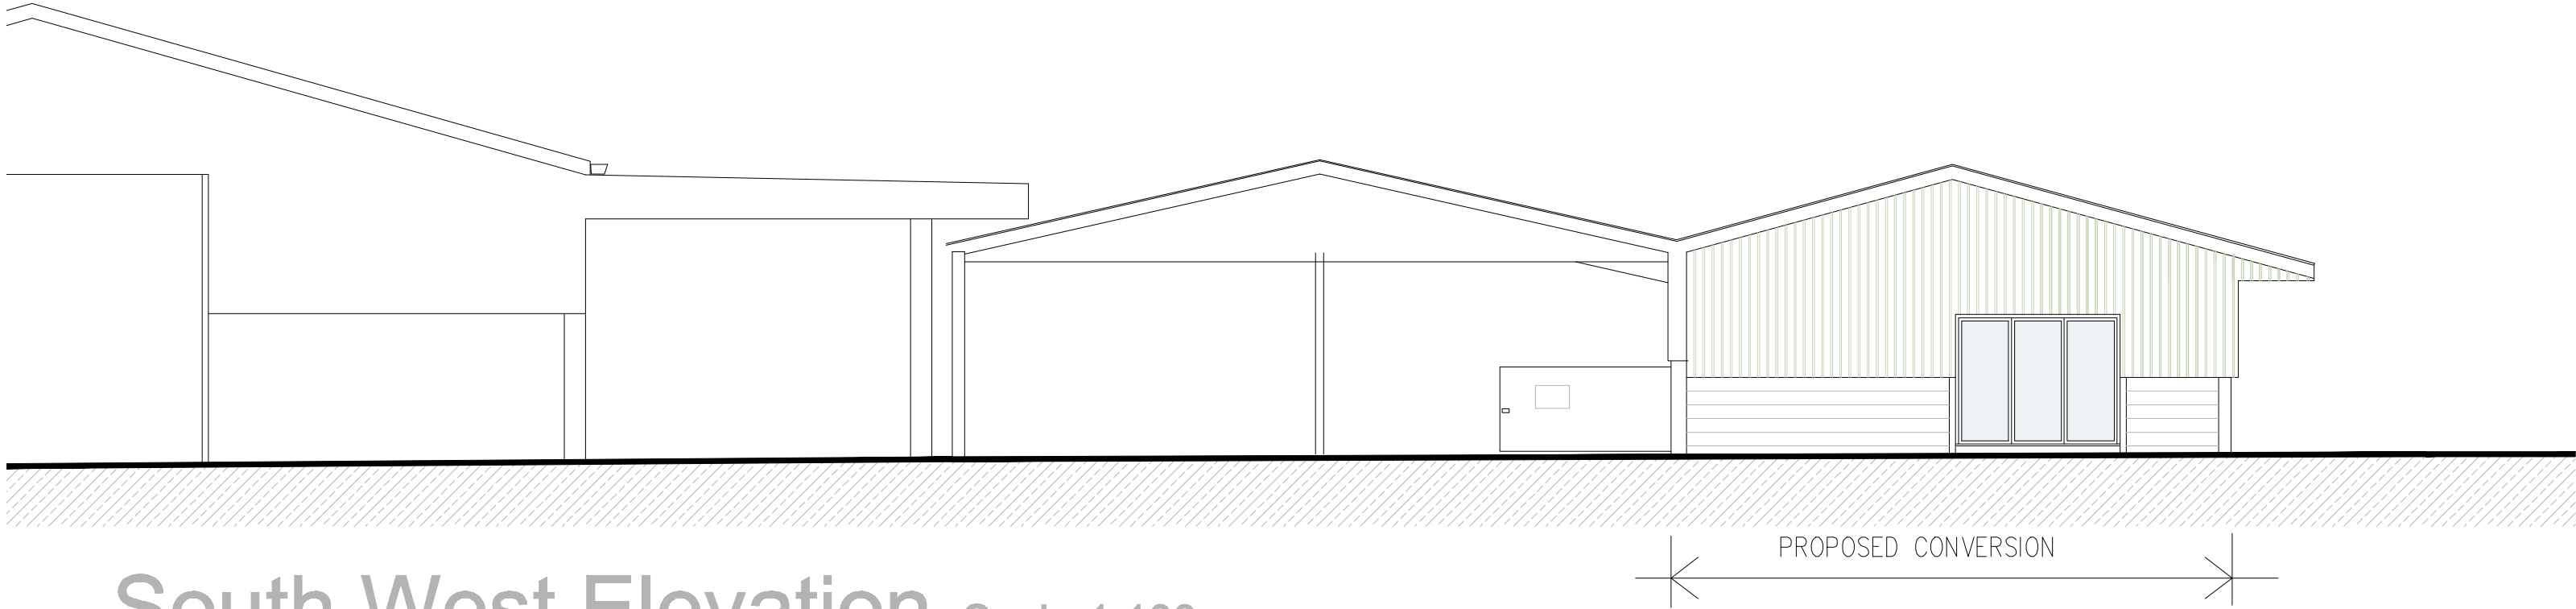


South West Elevation Scale 1:100

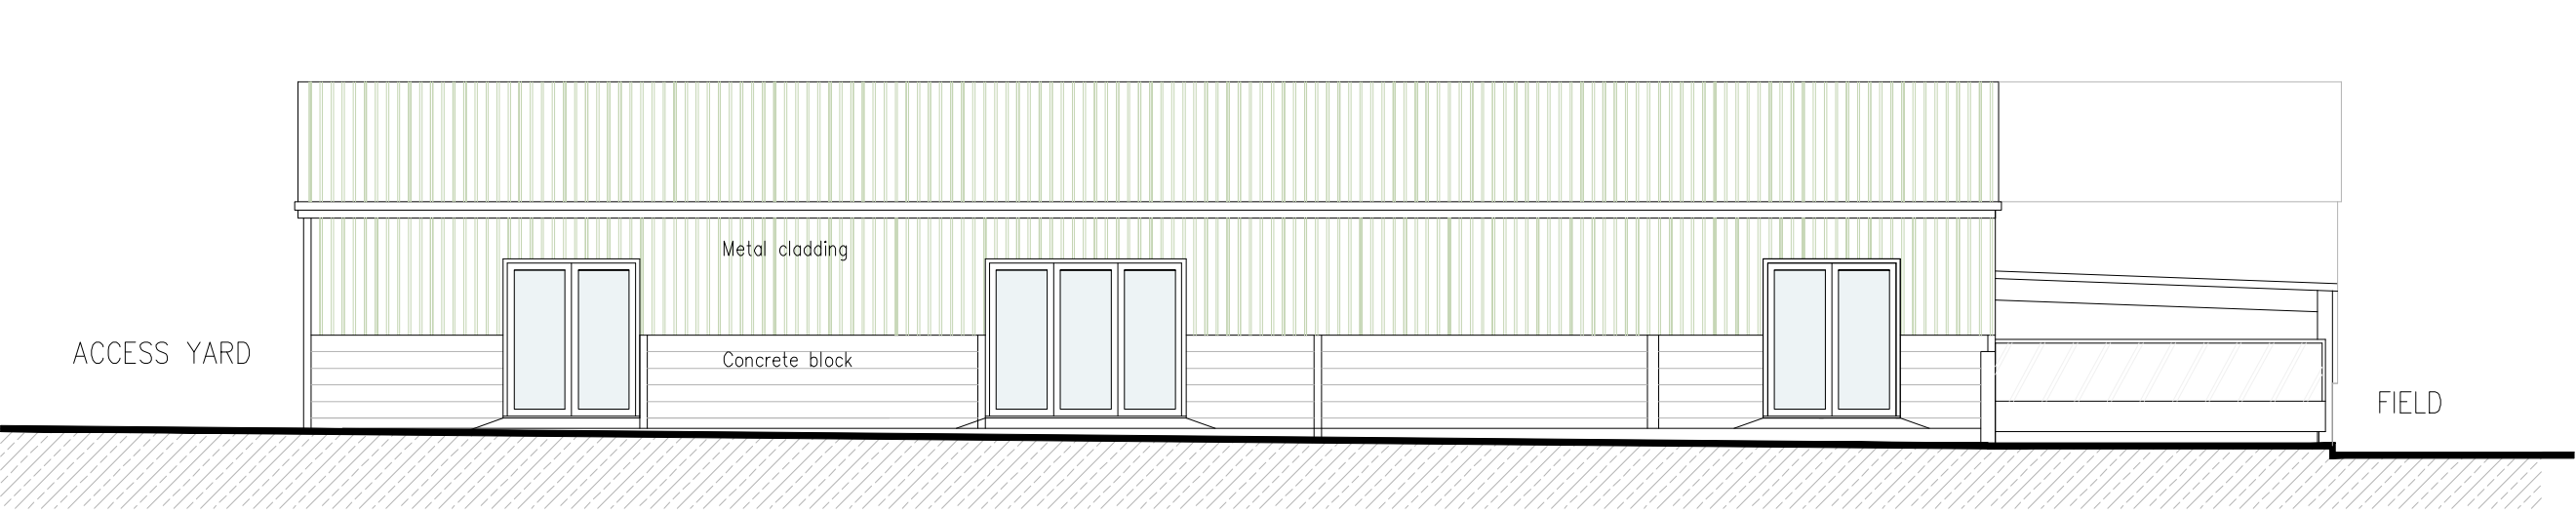


North East Elevation Scale 1:100

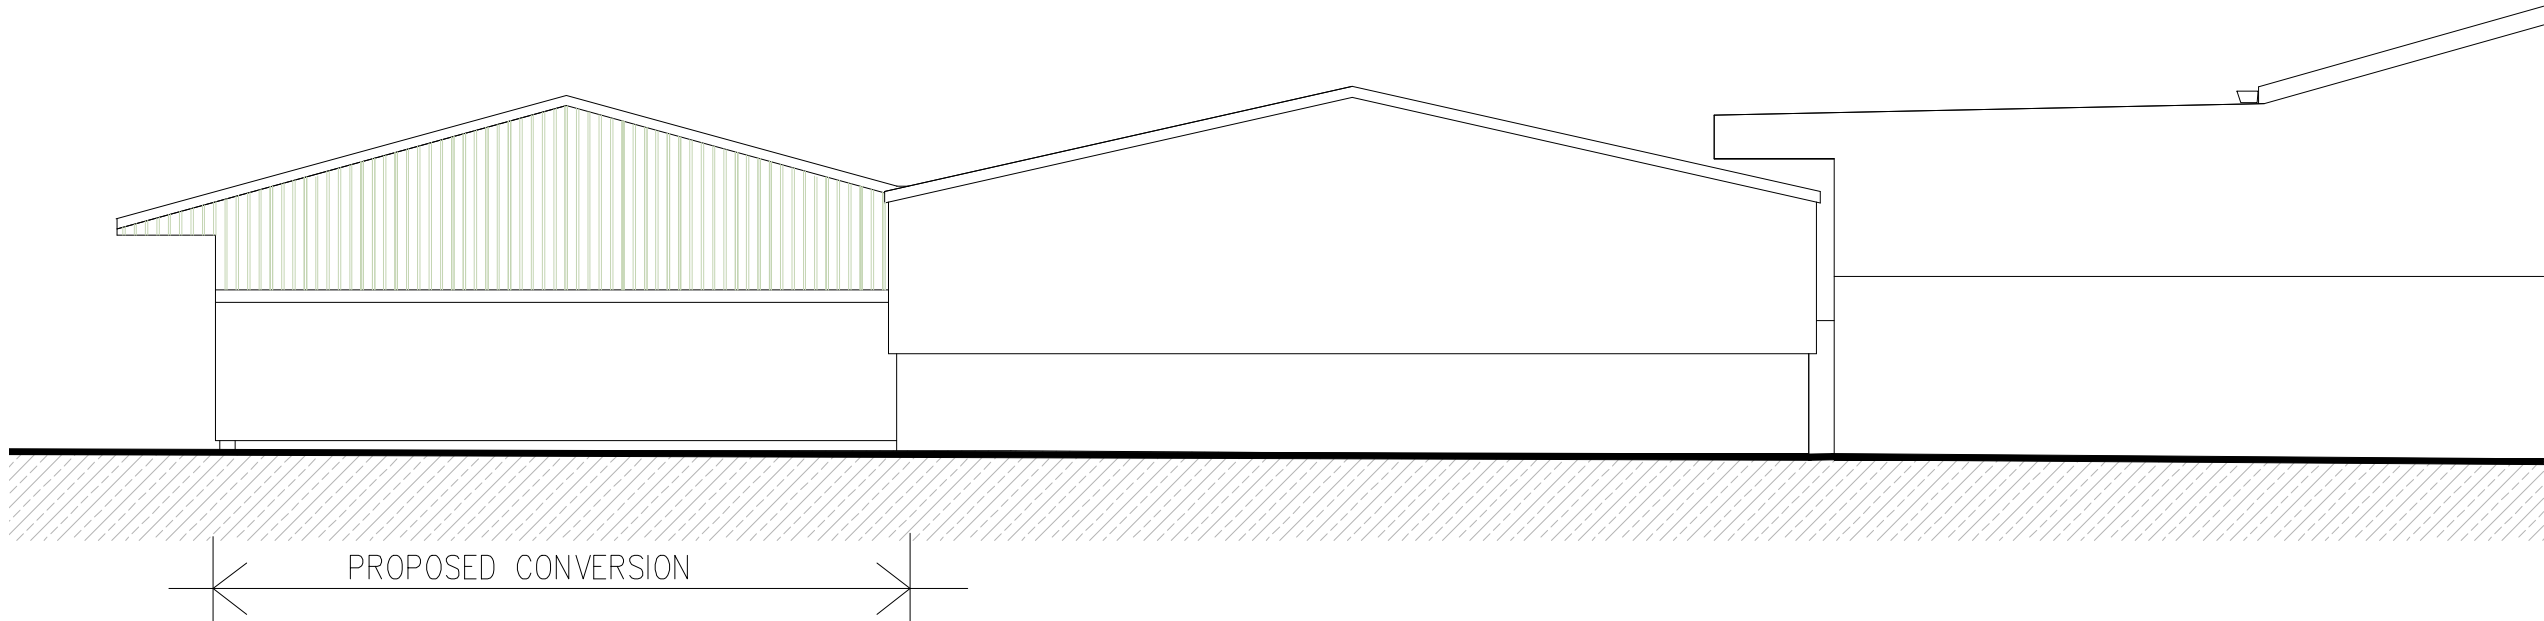


North West Elevation Scale 1:100

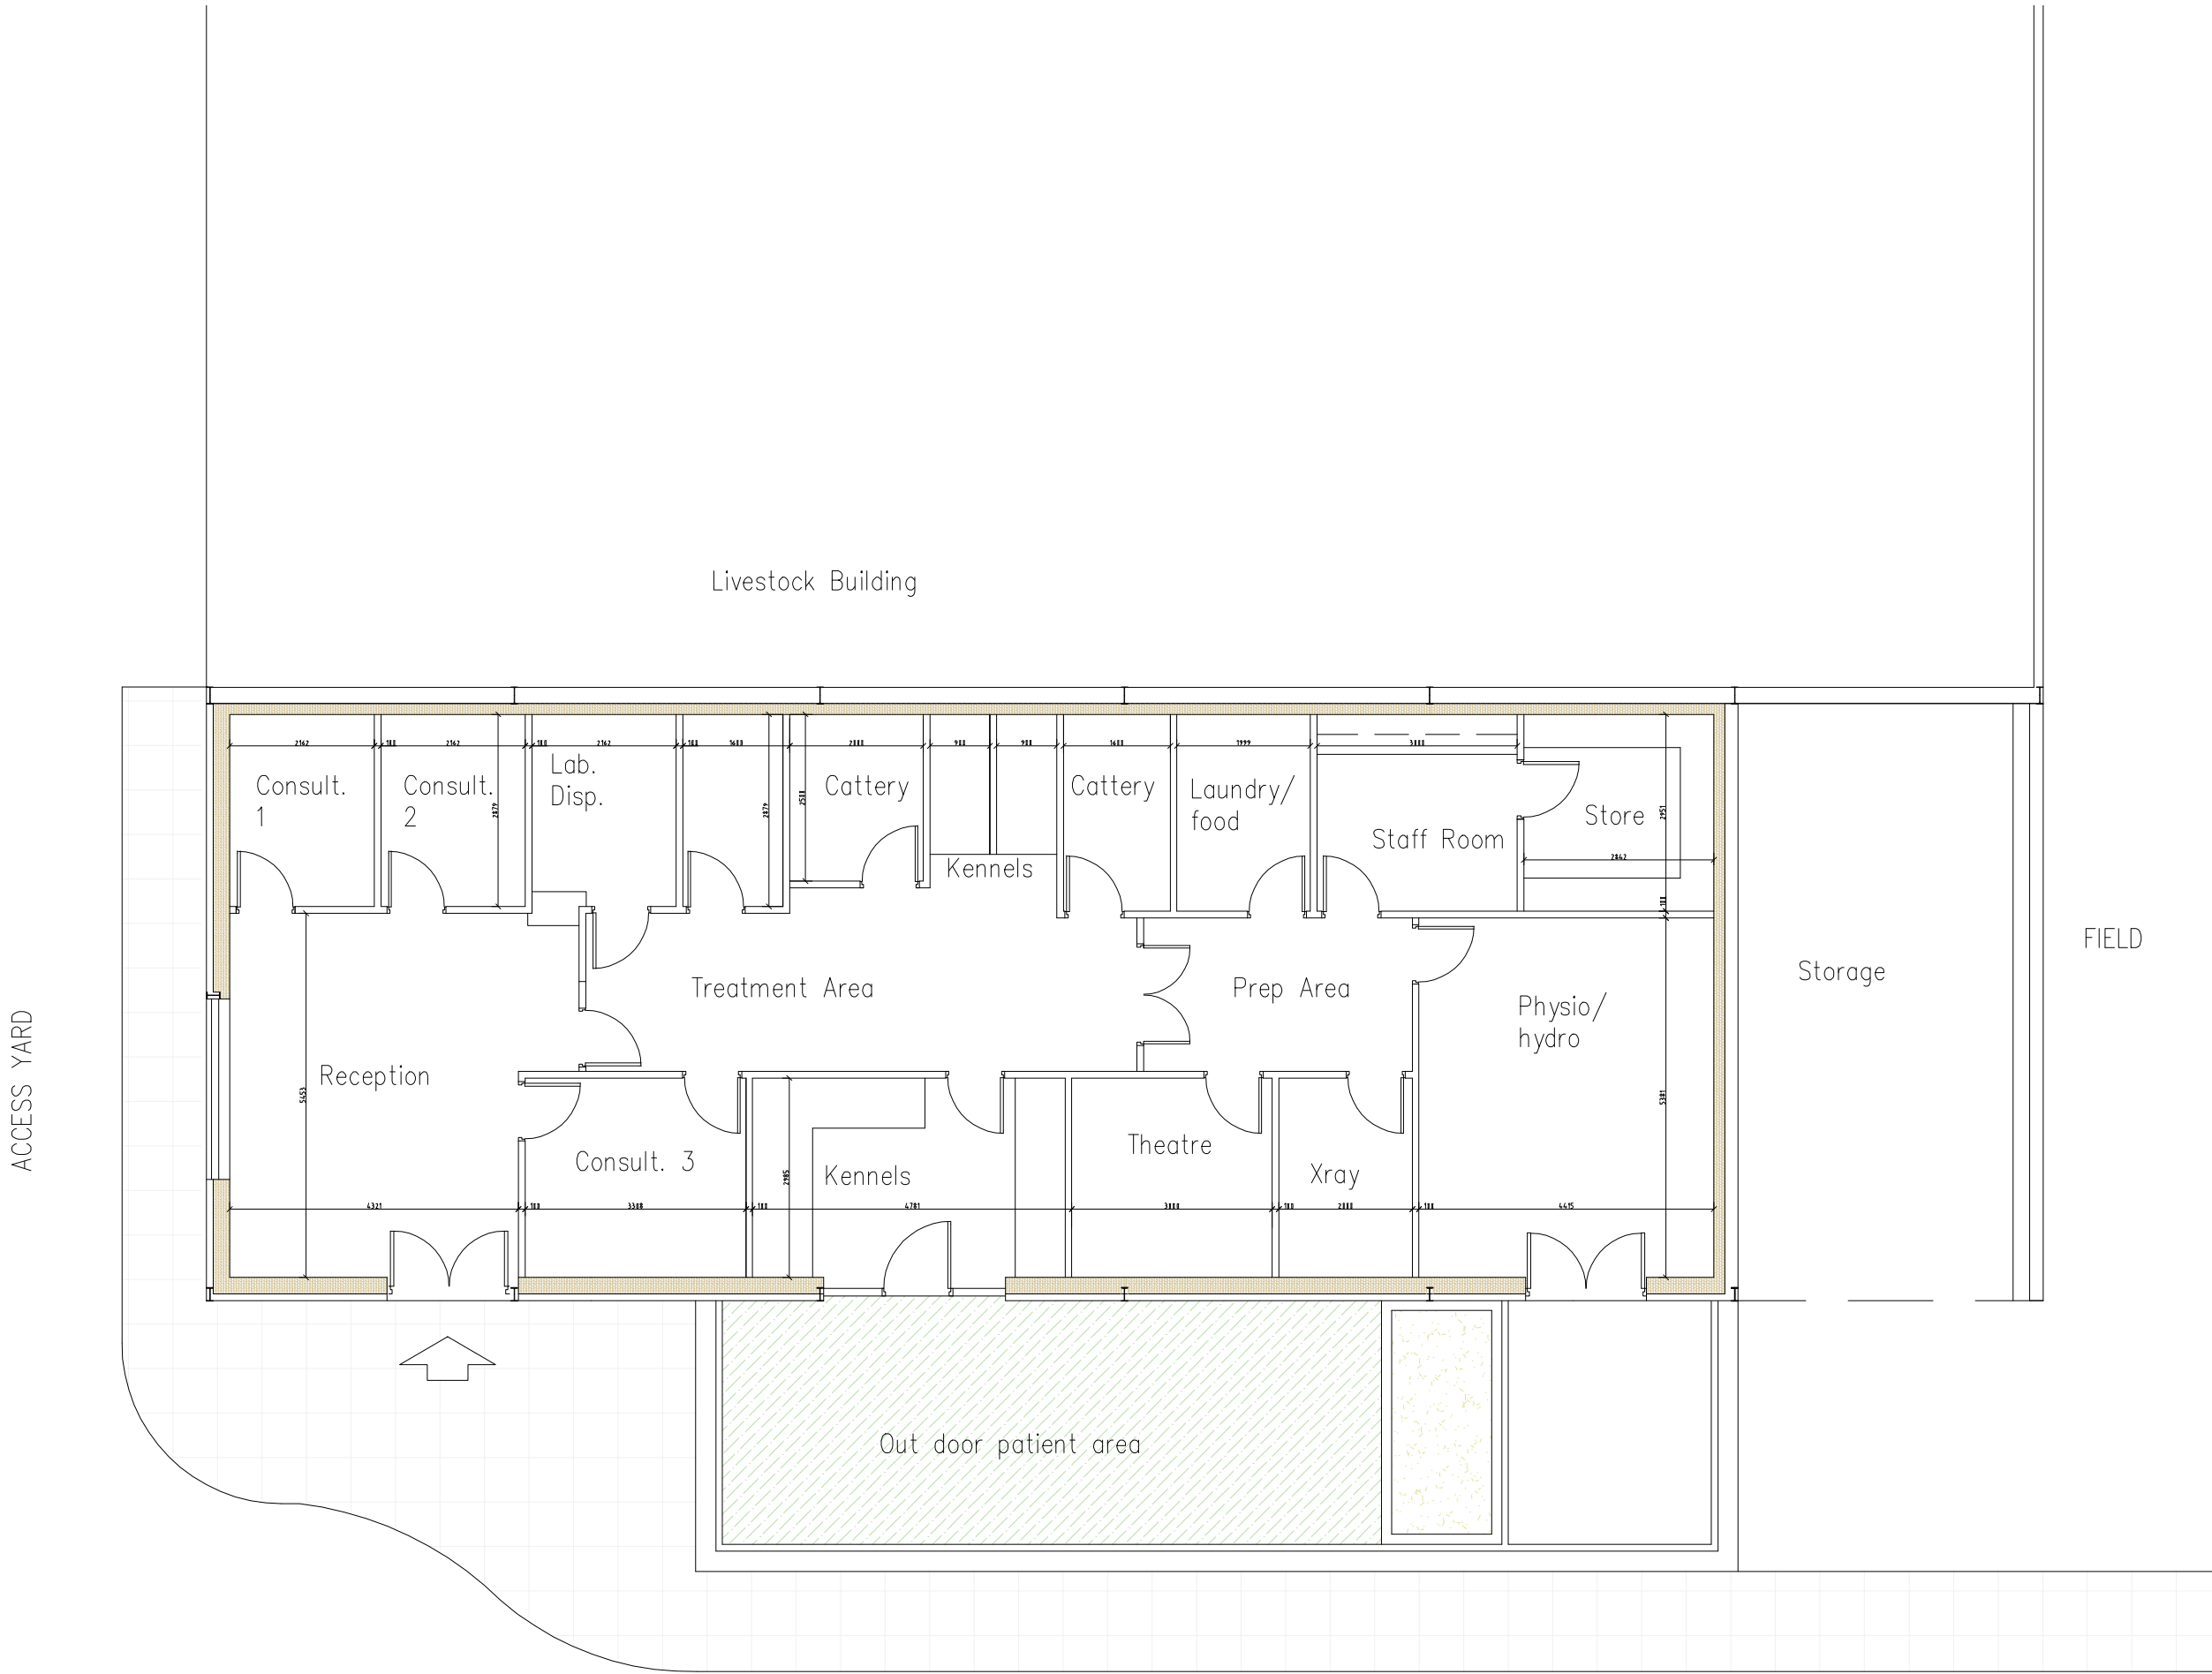

Floor Plan Scale 1:100

 

Roof Plan Scale 1:100

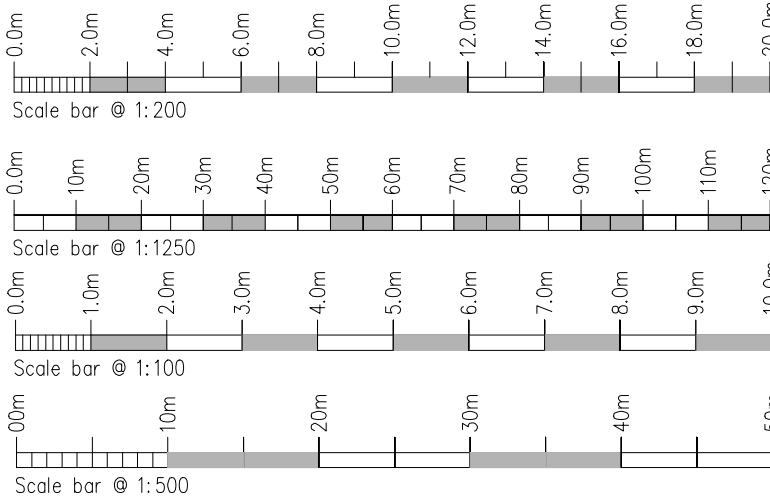

Rev.	Drawn	Comments.	Date

MAC
ARCHITECTURAL DESIGN LTD
Moorland House, 123 Moorland Road, Burslem, ST6 1JD.
T:01782 503302 E:admin@mac-arch.co.uk

Client:
Mr L Shuker.

Project:
Proposed change of use of existing agricultural buildings to use Class E Thornfields Farm Leek Road, Weston Coyney Staffordshire ST3 5BE.

Title:
Plans & Elevations as Proposed.

Status:
Planning