


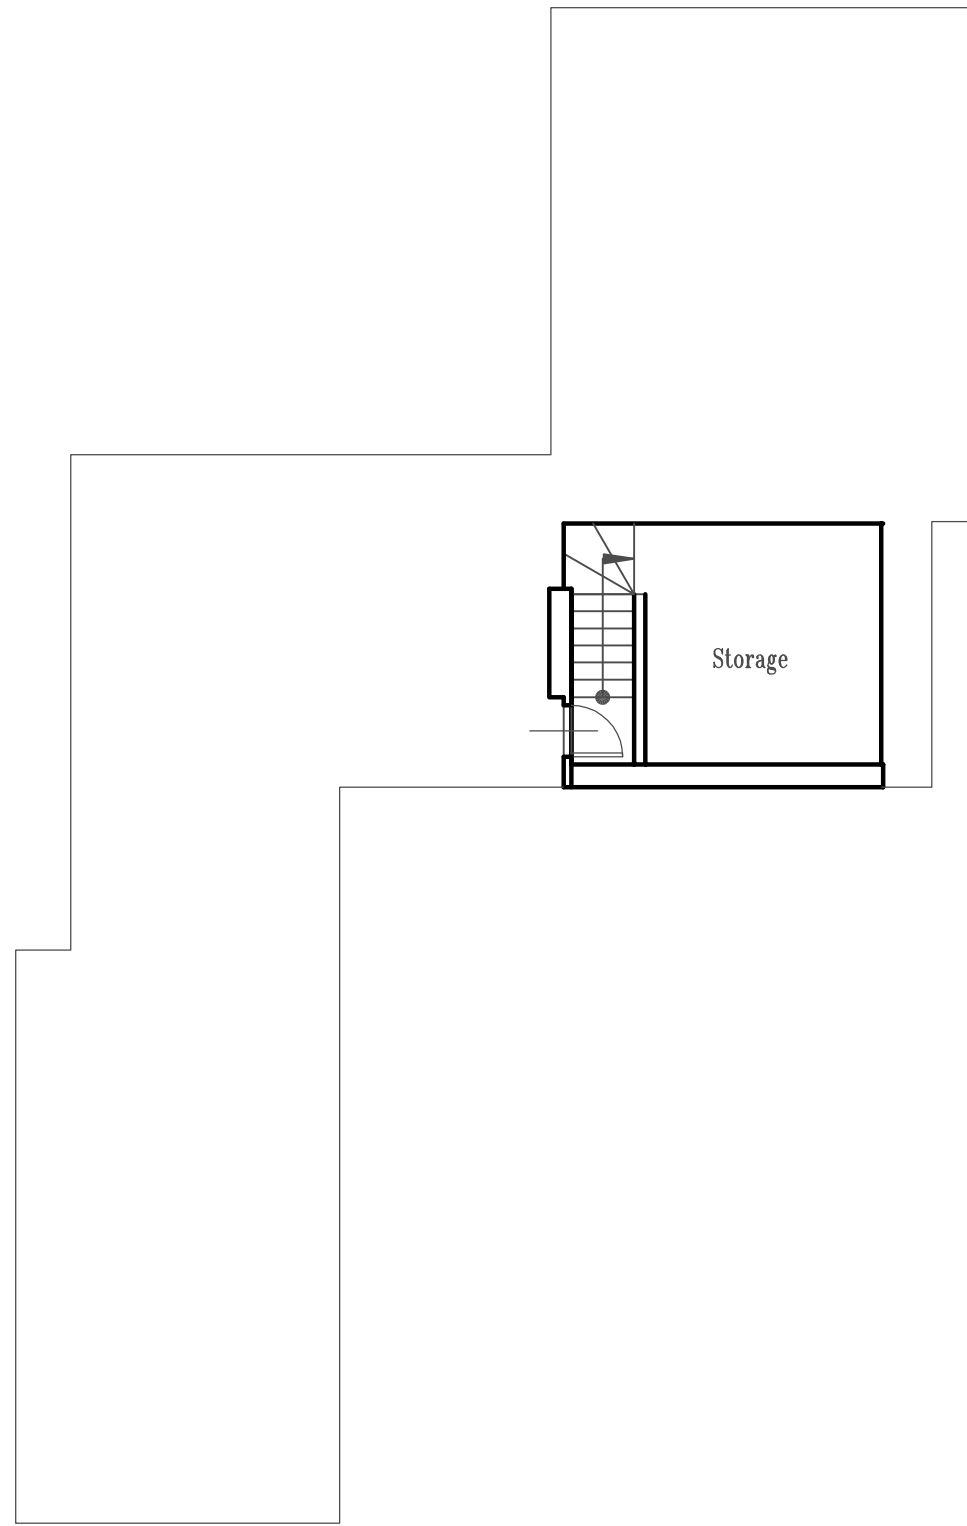

Existing Lower
Ground Floor Plan

LDP Leads Design Partnership Chartered Architects, Engineers and Surveyors Planning Supervisors and Construction Project Managers 86 Chestnut Road Enfield EN3 6SY Tel: 01992 787 937		
Client; Chancell SPV LTD		
Site. 75 High Street Cheadle Stoke-on-Trent ST10 1AN		
Drawing; Existing Lower Ground Floor		
Date; February 2025	Pr/Drawing Number LDP/513/01/A	Scale 1:100 @ A3
		01