



Barn 1 Elevations as existing
scale 1:100

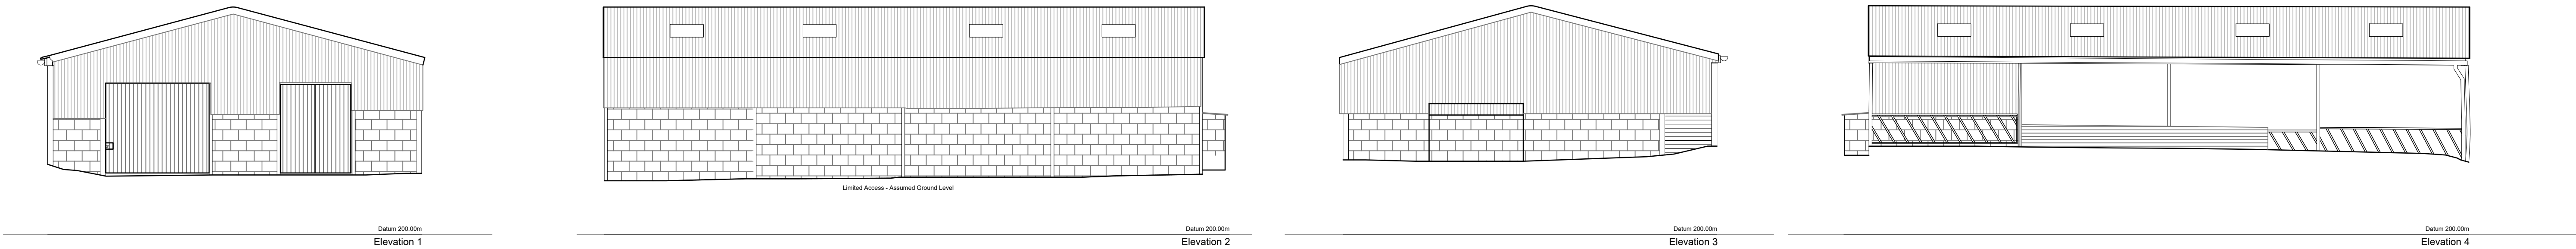


Barn 2 Elevations as existing
scale 1:100




Ground floor plan as existing
scale 1:100

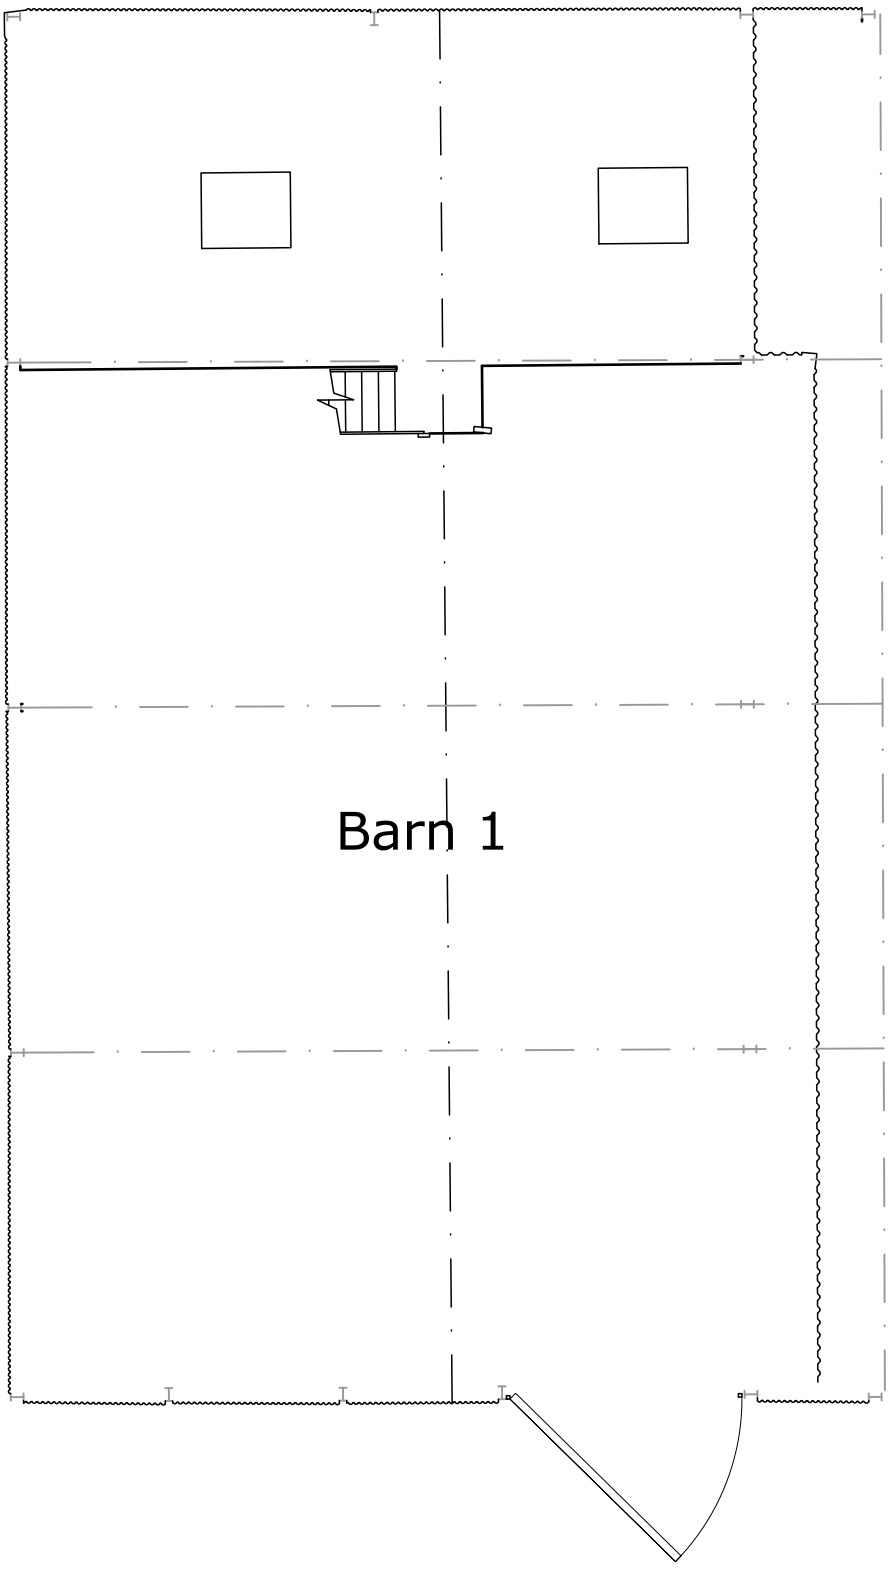

Barn 1 Mezzanine floor plan as existing
scale 1:100

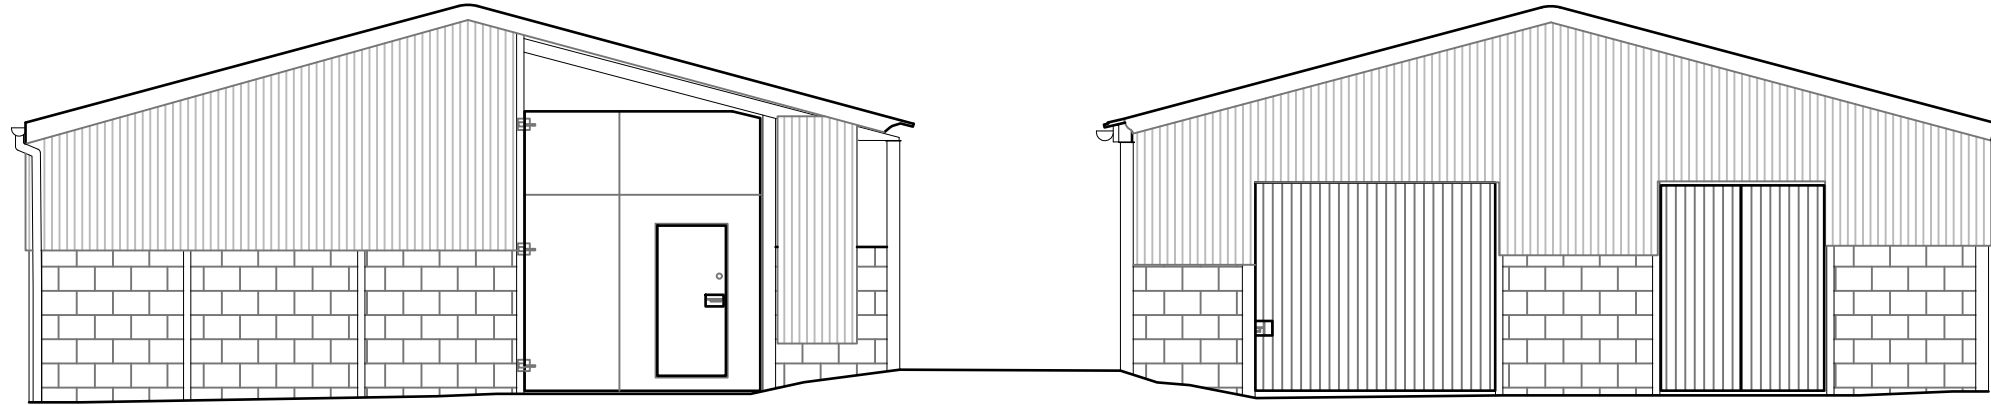

Barn 1 & 2 Elevations as proposed
scale 1:100

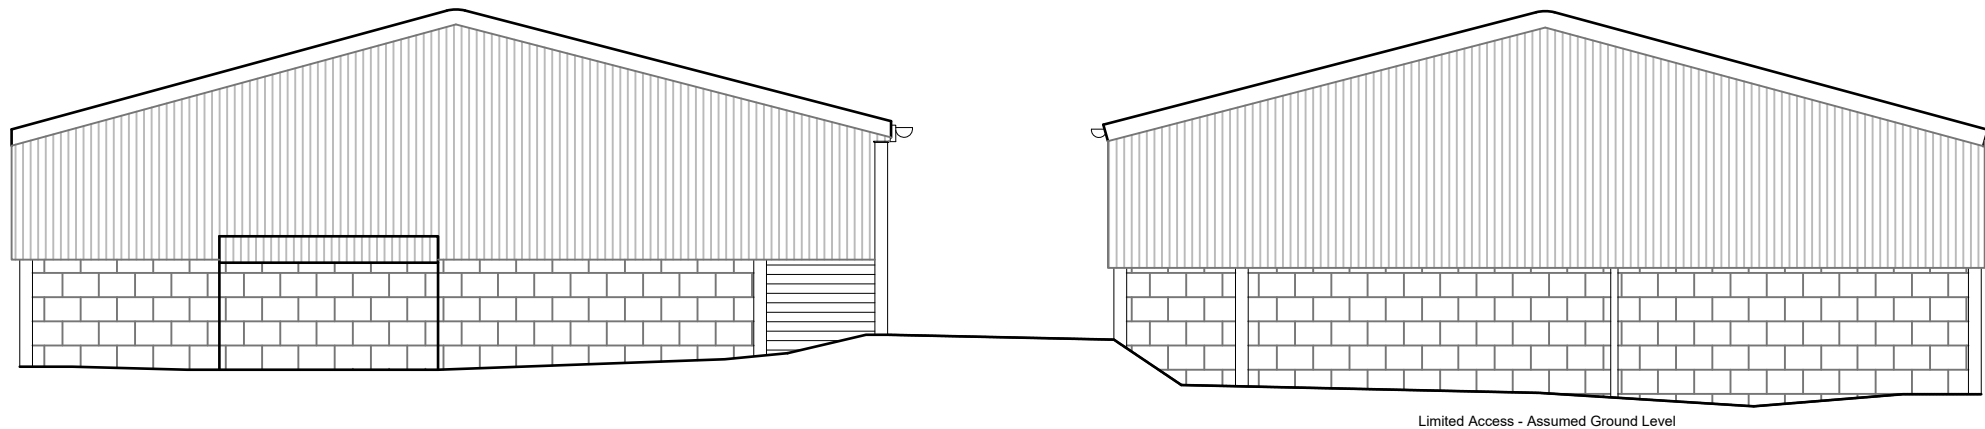

Barn 1 & 2 Elevations as proposed
scale 1:100



PlanningDesign

Second Floor, Suite 3
Woburn House
Vernon Gate
Derby DE1 1UL

Tel: 01332 347 371
E-mail: info@planningdesign.co.uk
www.planningdesign.co.uk

CLIENT:

Mr Badger

STATUS:

CONCEPT

PROJECT DESCRIPTION:

Barn Conversions at Ladygreen Barn, Leek

DRAWING TITLE:

Barn 1 and 2 Floor Plans and Elevations as Existing

DRAWN BY:

DS

CHECKED BY:

-

DRAWING NUMBER:

003

REVISION:

A

SCALE:

1:100 @ A1

DATE:

July 2023

DRAWING REF:

3479 - 003

© COPYRIGHT EXISTS ON THE DESIGNS AND INFORMATION SHOWN ON THIS DRAWING:
The Contractor must verify all dimensions on site before making shop drawings or
commencing work of any kind. No dimensions to be scaled from this drawing. Architect
to be notified of any discrepancies in dimensions immediately