


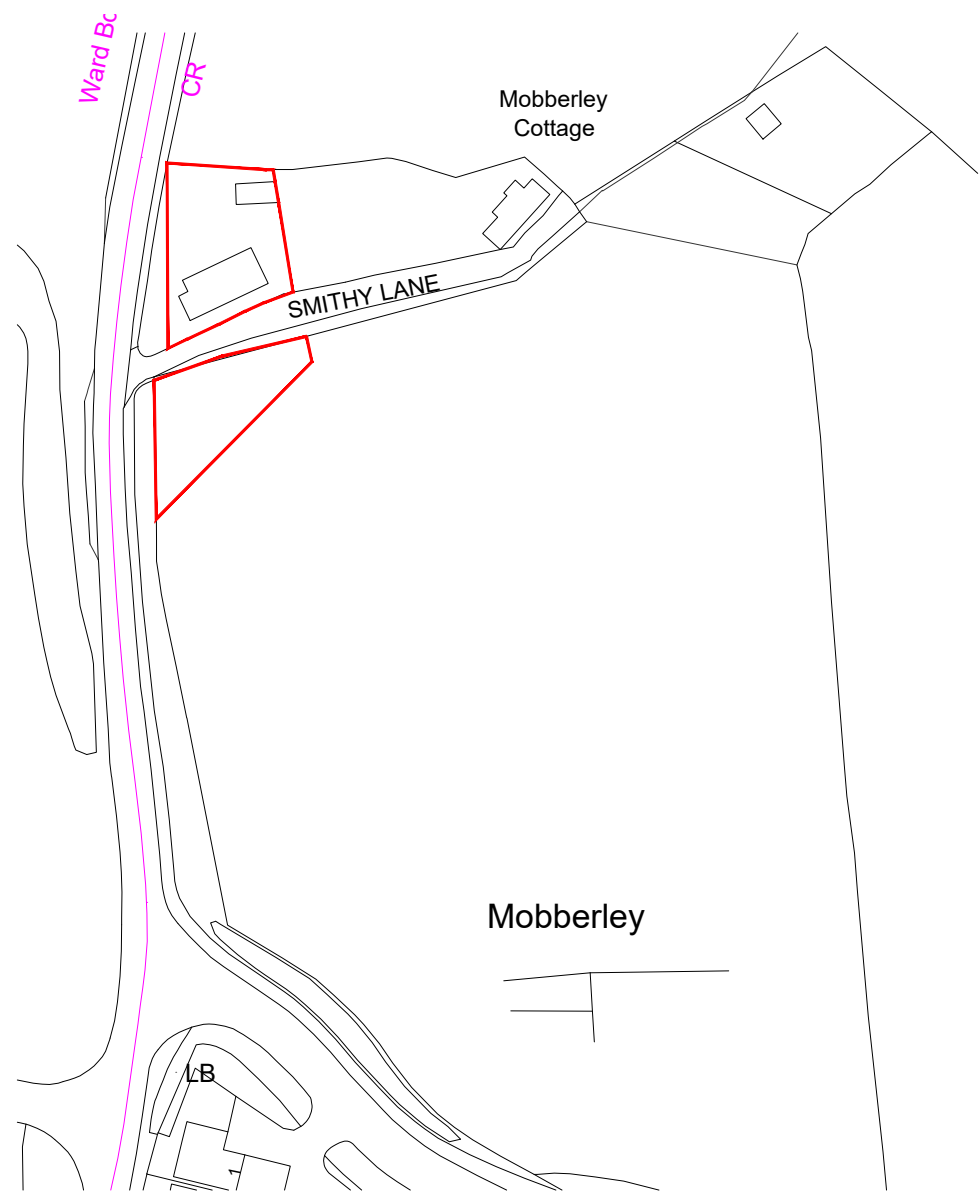
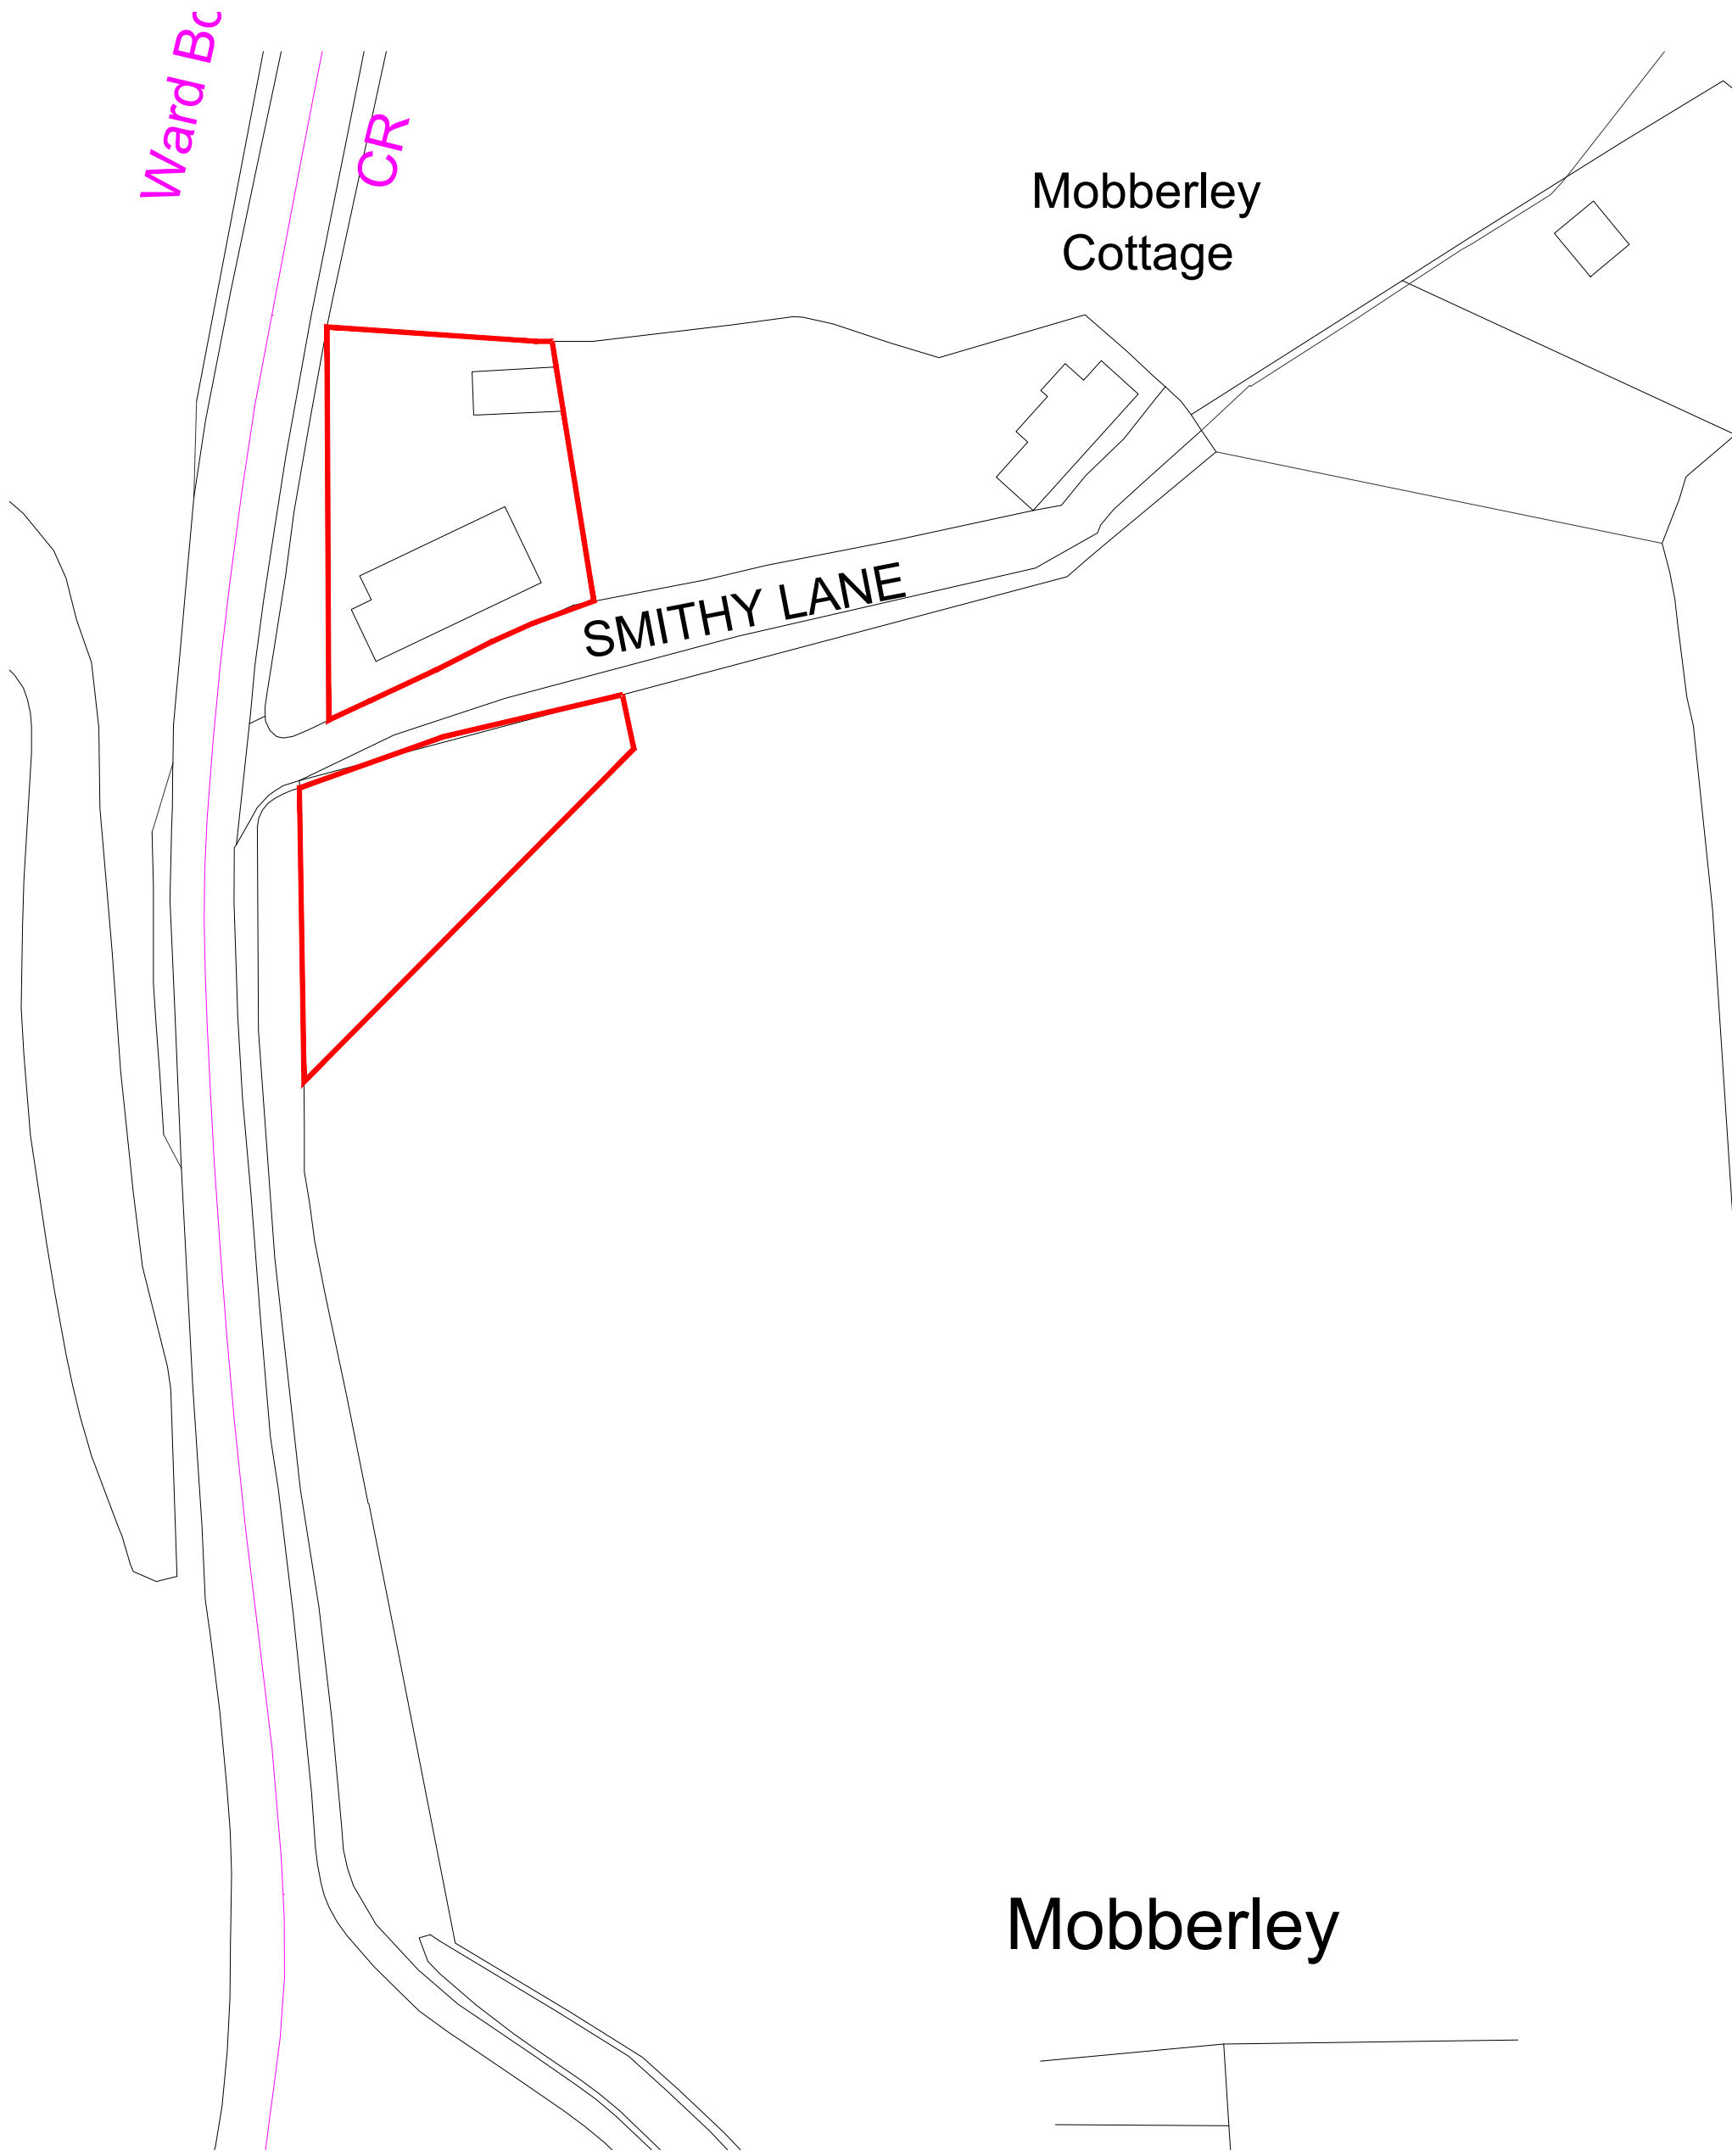


 


Site Location Plan - 1:1250

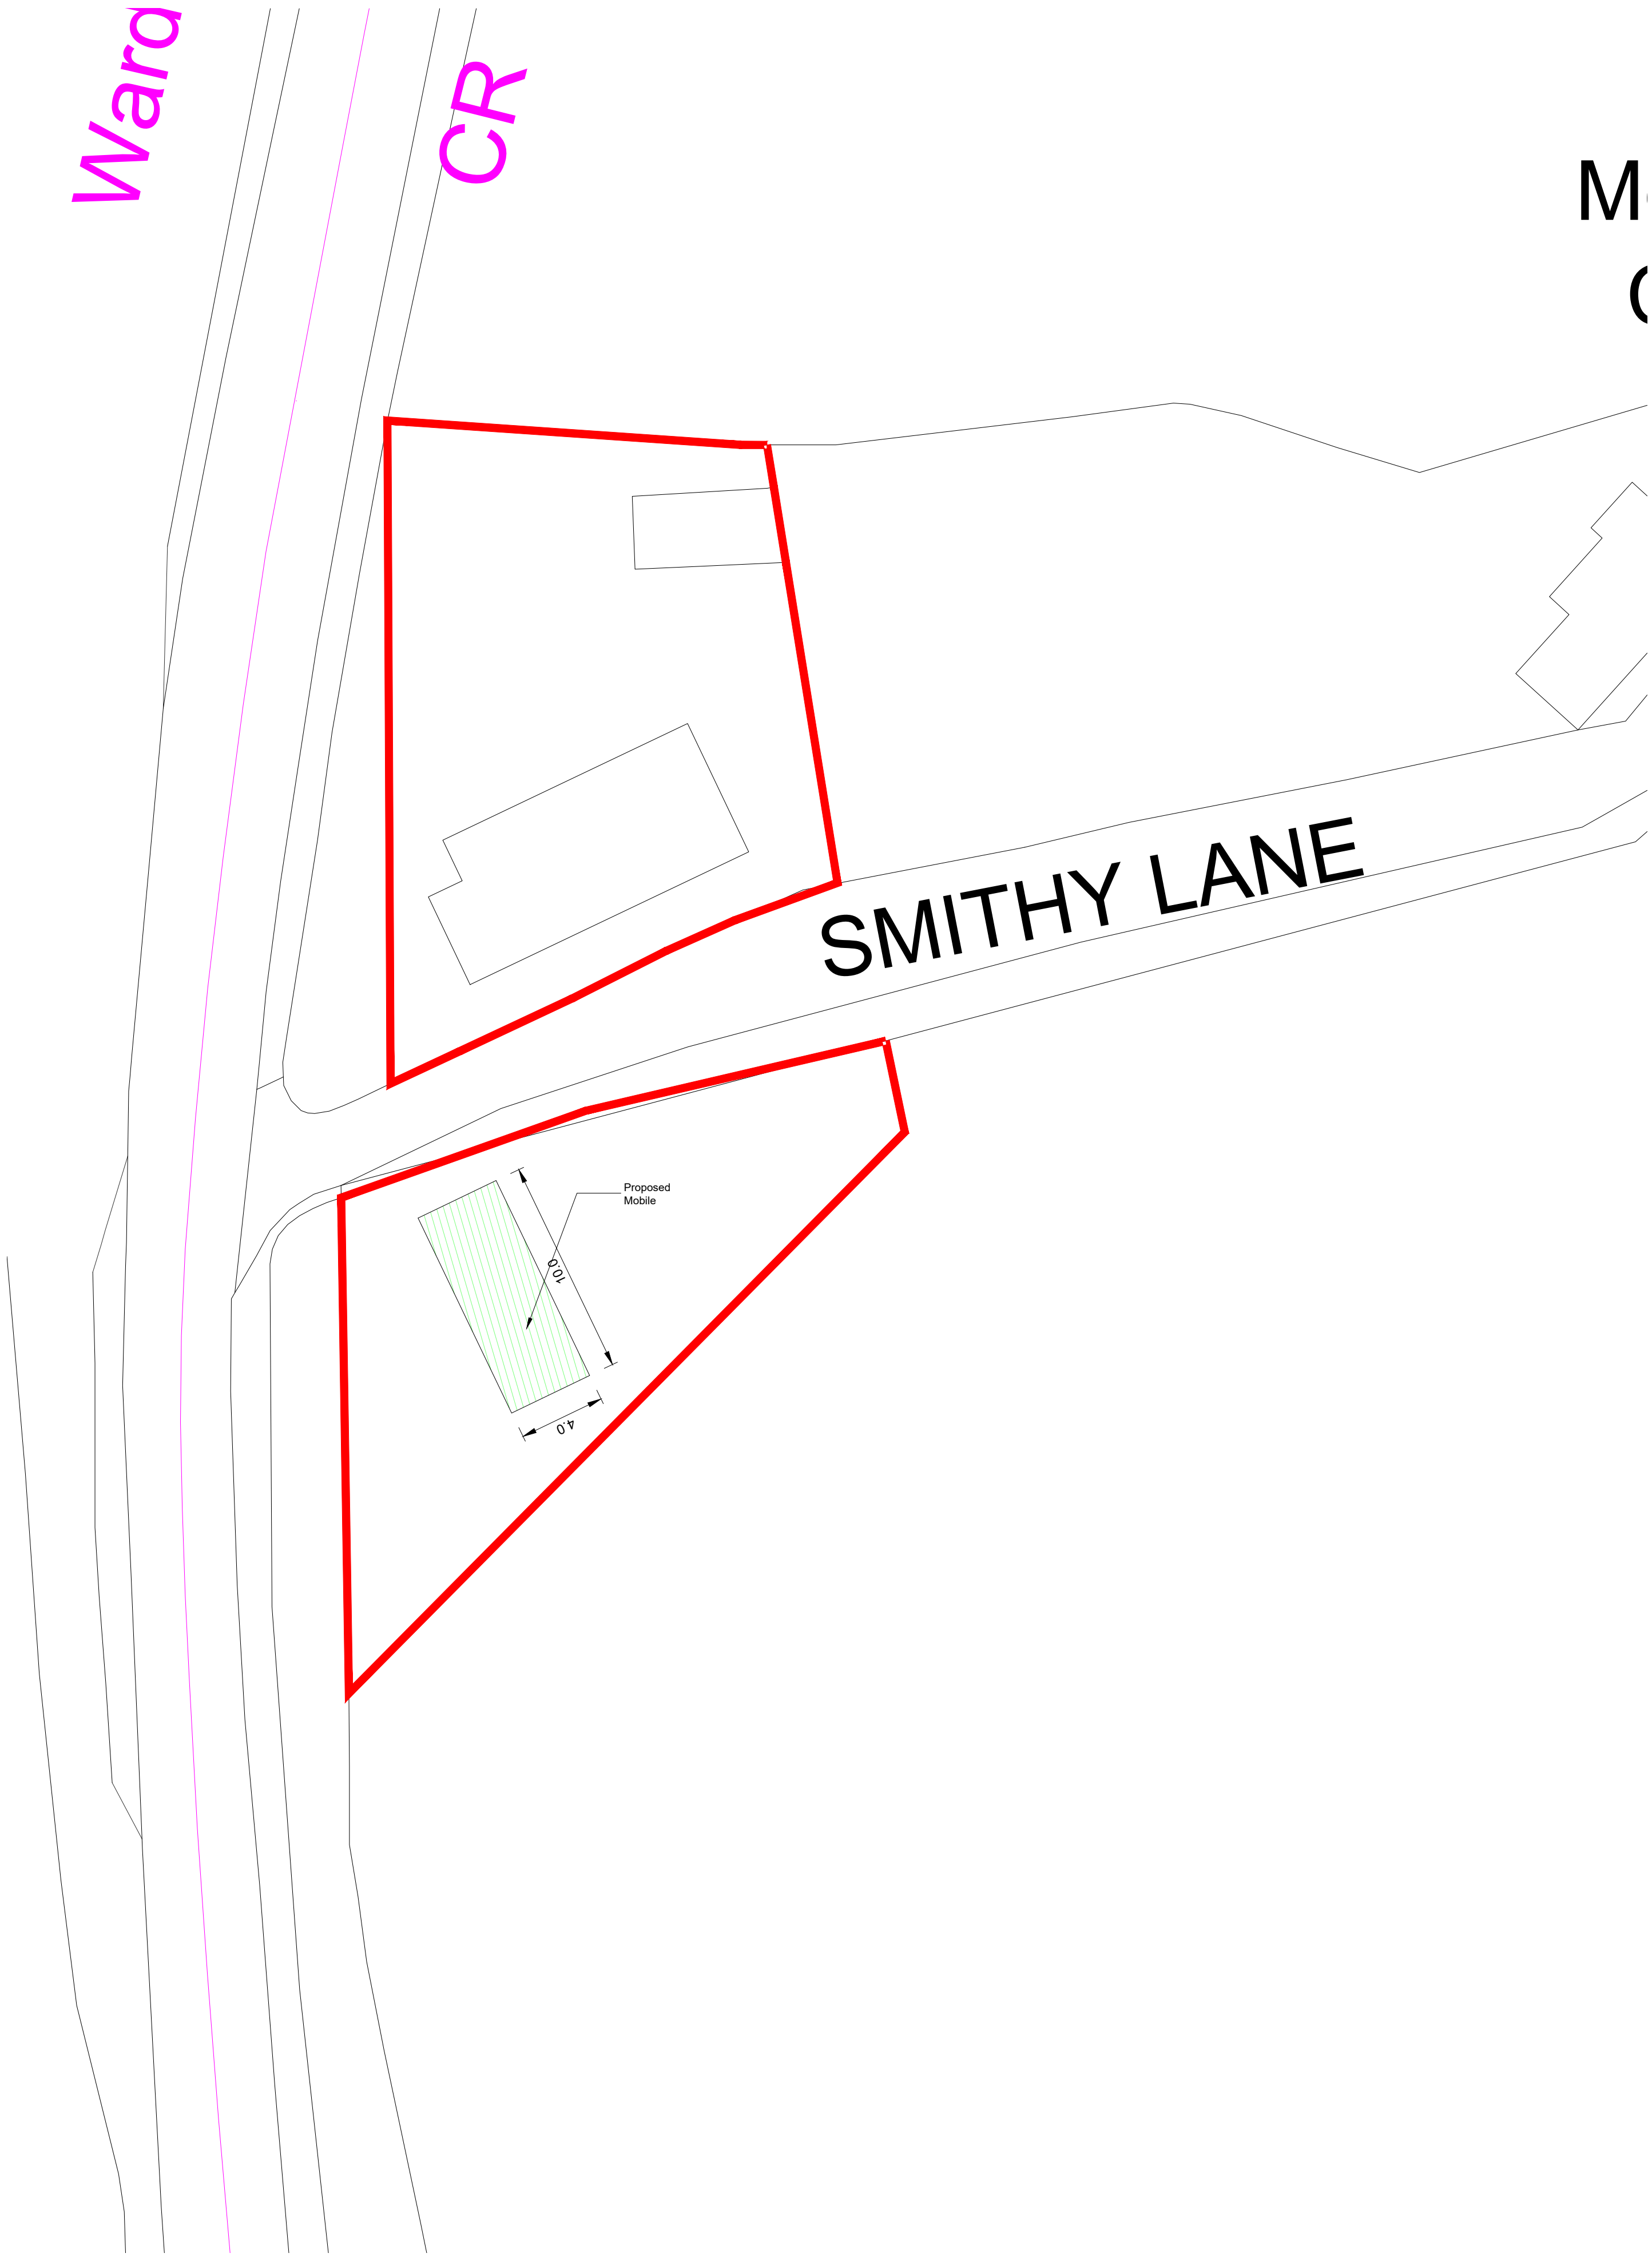

Site Plan as Existing - 1:500

 

Site Plan as Proposed - 1:200

 

Revision Schedule			
Rev	Description	Date	By
A	Redline updated	15.04.25	NAPC

NAPC
Suite 101 Watermoor Point, Watermoor Road,
Cirencester, Gloucestershire, GL7 1LF
T : 01285 283200
E : info@napc.uk
W : www.napc.uk



Client
Andrew & Sara Bailey

Project
**2 Smithy Lane
Cheadle
ST10 1TN**

Drawing Description
**EXISTING
LOCATION, ORDANCE SURVEY
&
PROPOSED SITE PLANS**

Scale AS NOTED	Sheet Size A1	Date MAR 25
--------------------------	-------------------------	-----------------------

Drawn by NAPC	Checked by NAPC
-------------------------	---------------------------

Project No NAPC-2532	Drawing No 01	Revision A
--------------------------------	-------------------------	----------------------

