




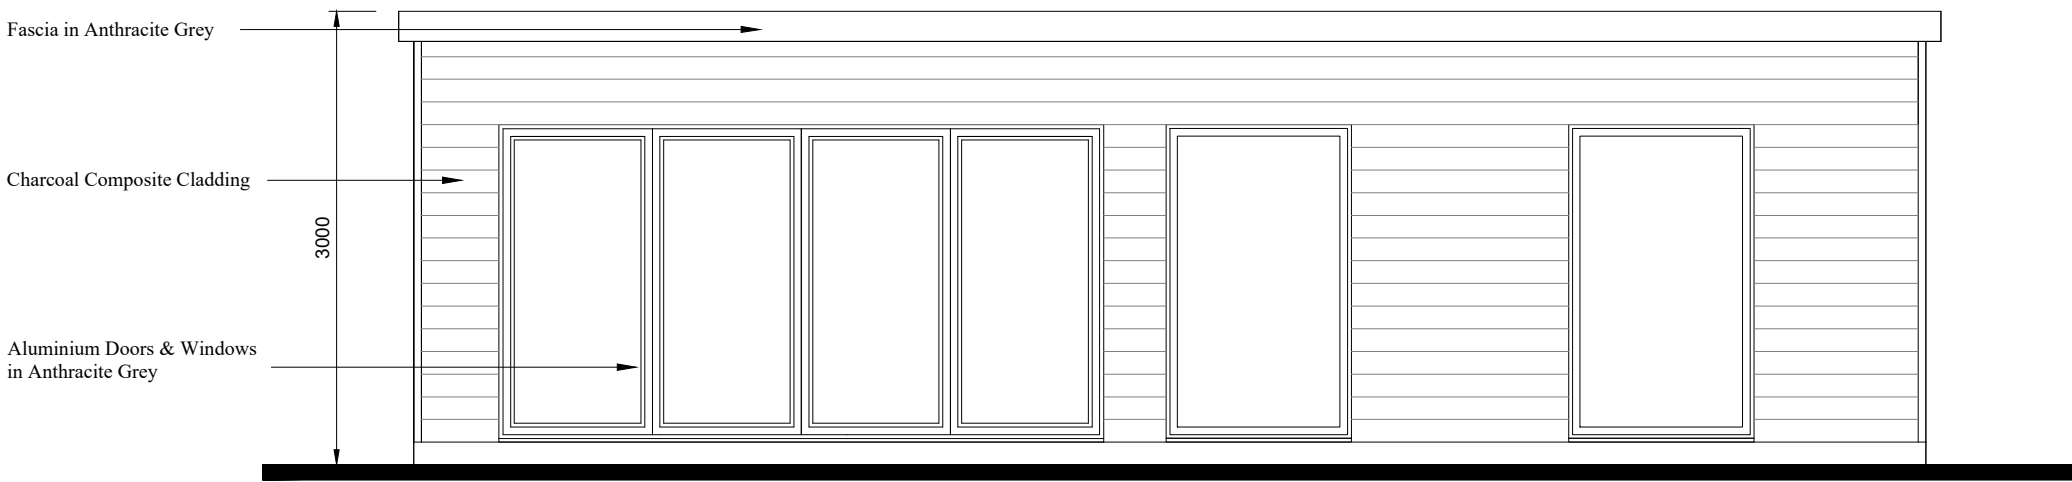


Proposed Front Elevation
Scale 1:50

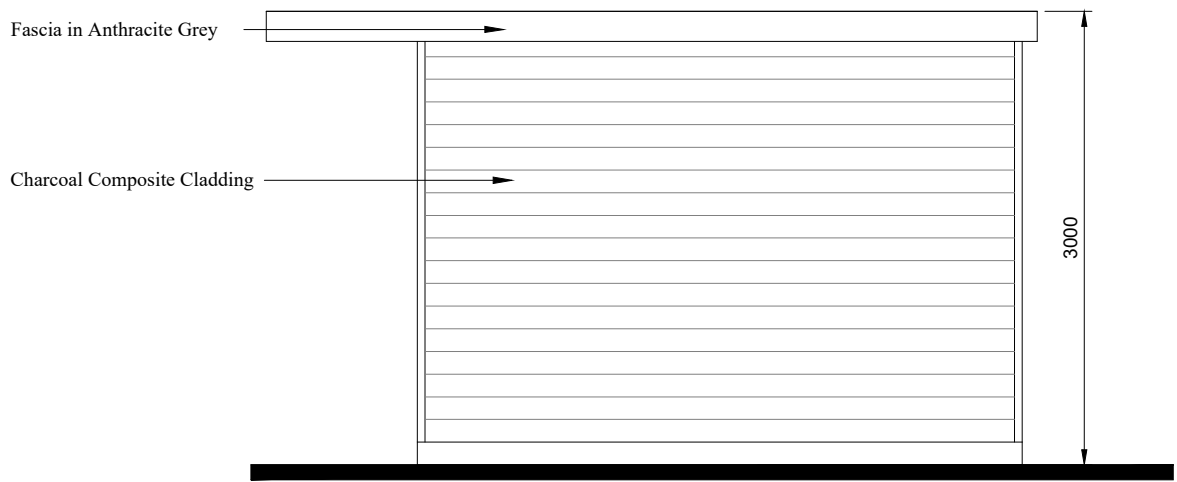


Proposed Side Elevation
Scale 1:50

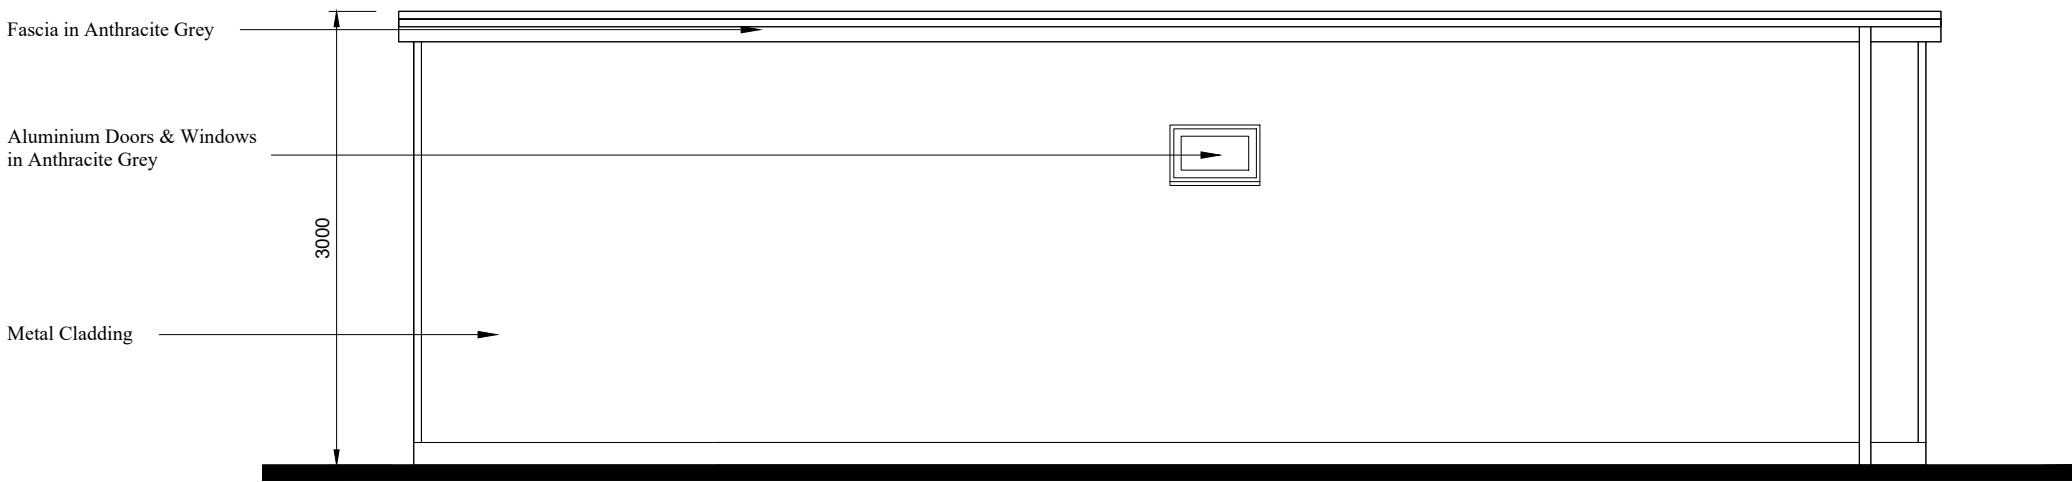


Proposed Rear Elevation
Scale 1:50

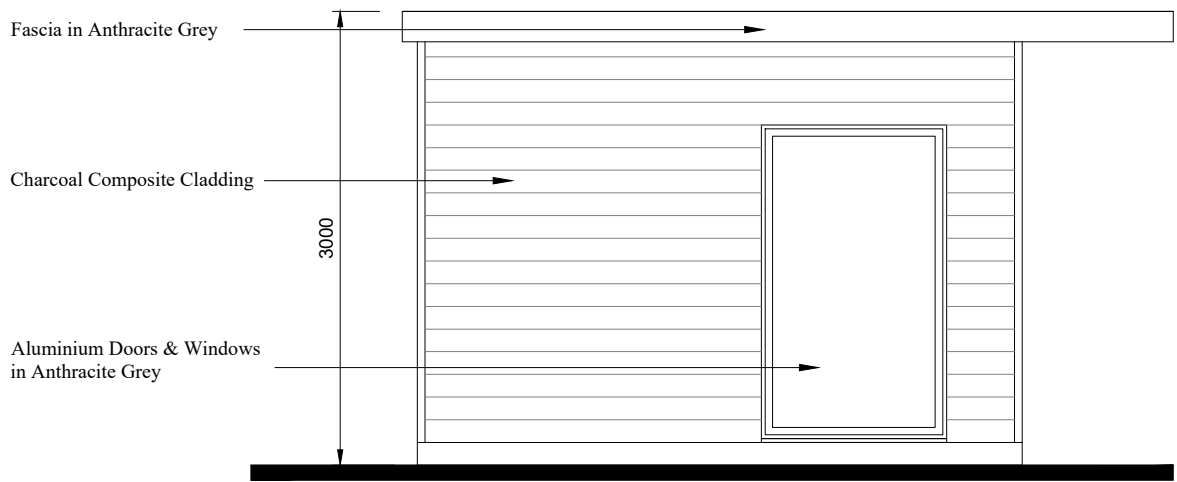

Proposed Side Elevation
Scale 1:50

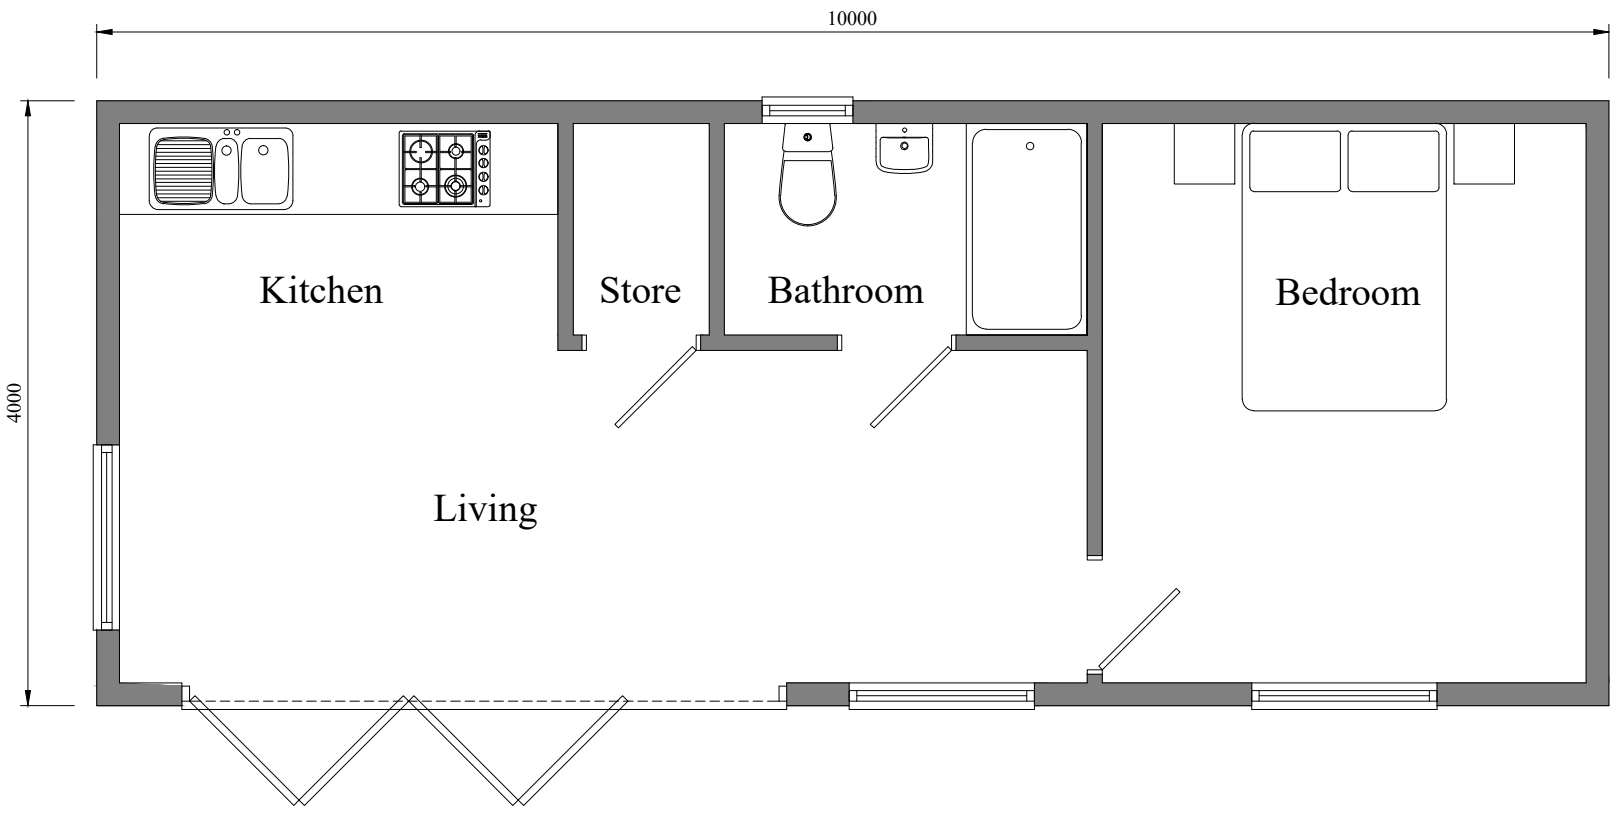

Proposed Ground Floor Plan
Scale 1:50

 

Revision Schedule			
Rev	Description	Date	By

NAPC
Suite 101 Watermoor Point, Watermoor Road,
Cirencester, Gloucestershire, GL7 1LF
T : 01285 283200
E : info@napc.uk
W: www.napc.uk

N

Client

Andrew & Sara Bailey

Project

2 Smithy Lane
Cheadle
ST10 1TN

Drawing Description

PROPOSED
FLOOR PLAN & ELEVATIONS

Scale

AS NOTED

Sheet Size

A1

Date

MAR 25

Drawn by

NAPC

Checked by

NAPC

Project No

NAPC-2532

Drawing No

02

Revision

-

NAPC

Setting standards for annexe building

TM