




PROPOSED FRONT ELEVATION

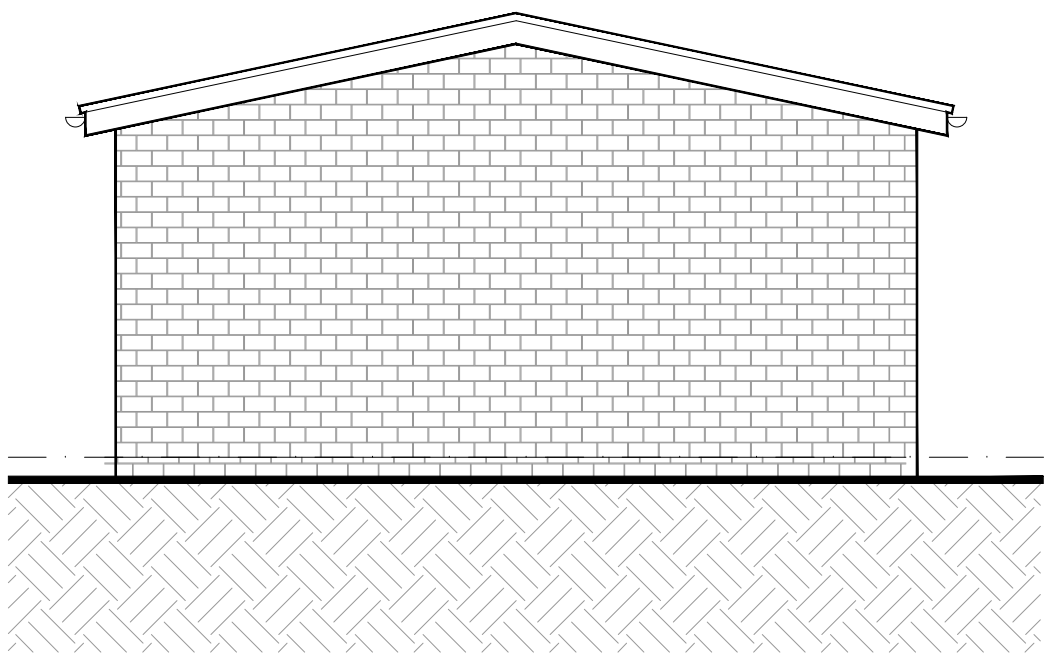


PROPOSED SIDE ELEVATION

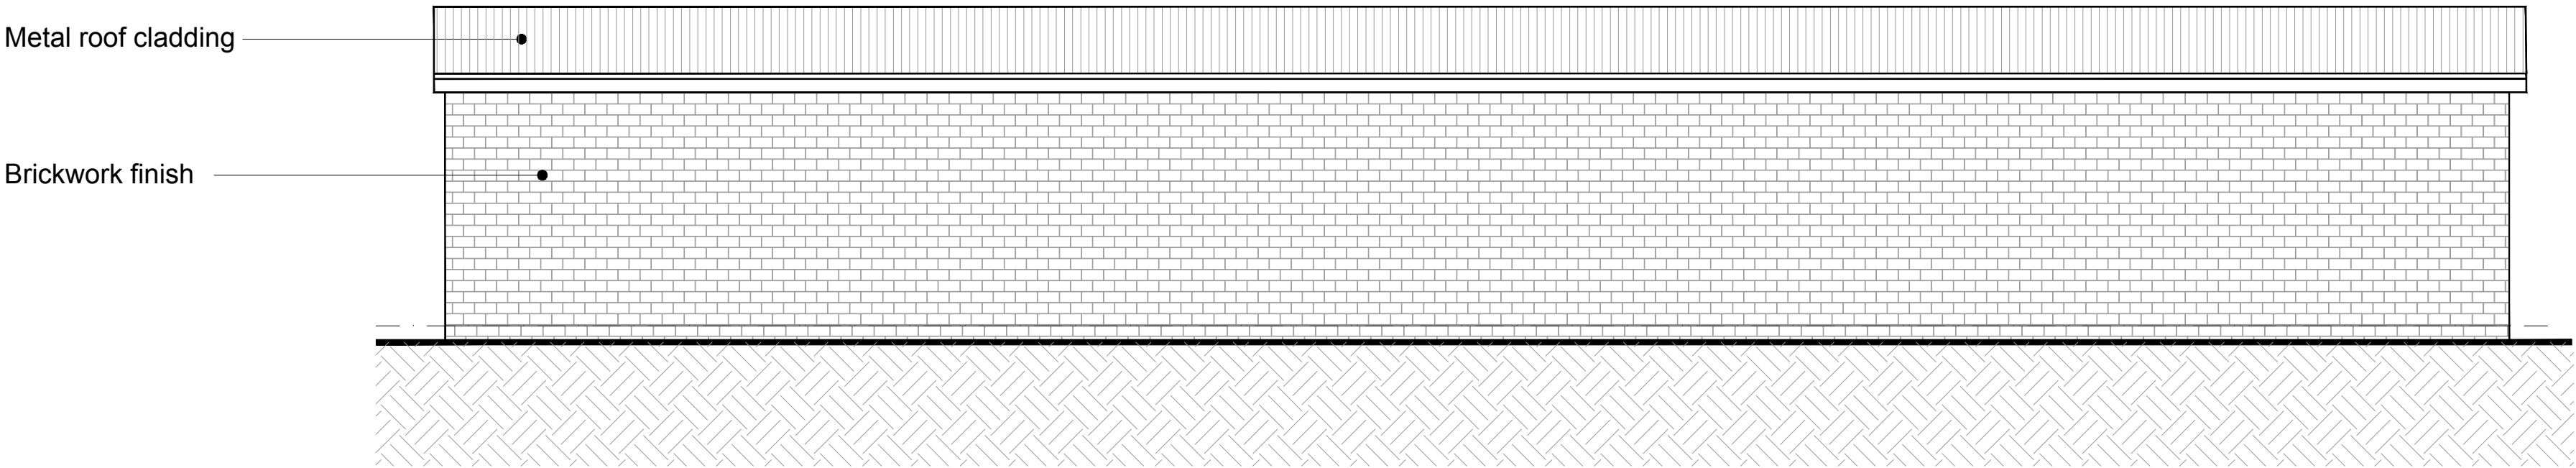

PROPOSED REAR ELEVATION

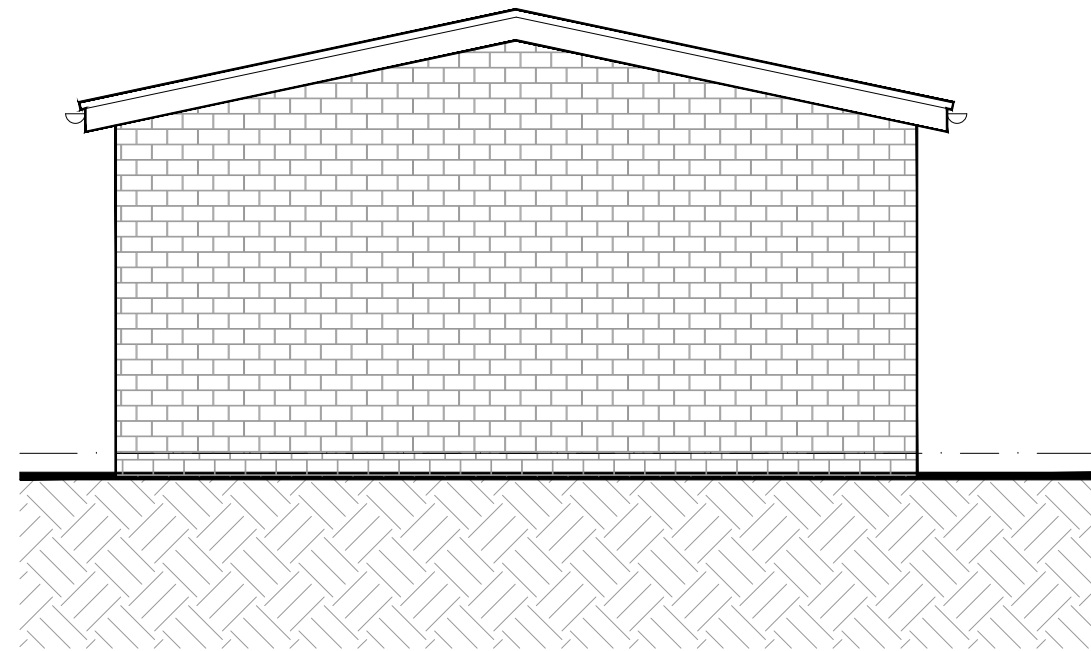

PROPOSED SIDE ELEVATION

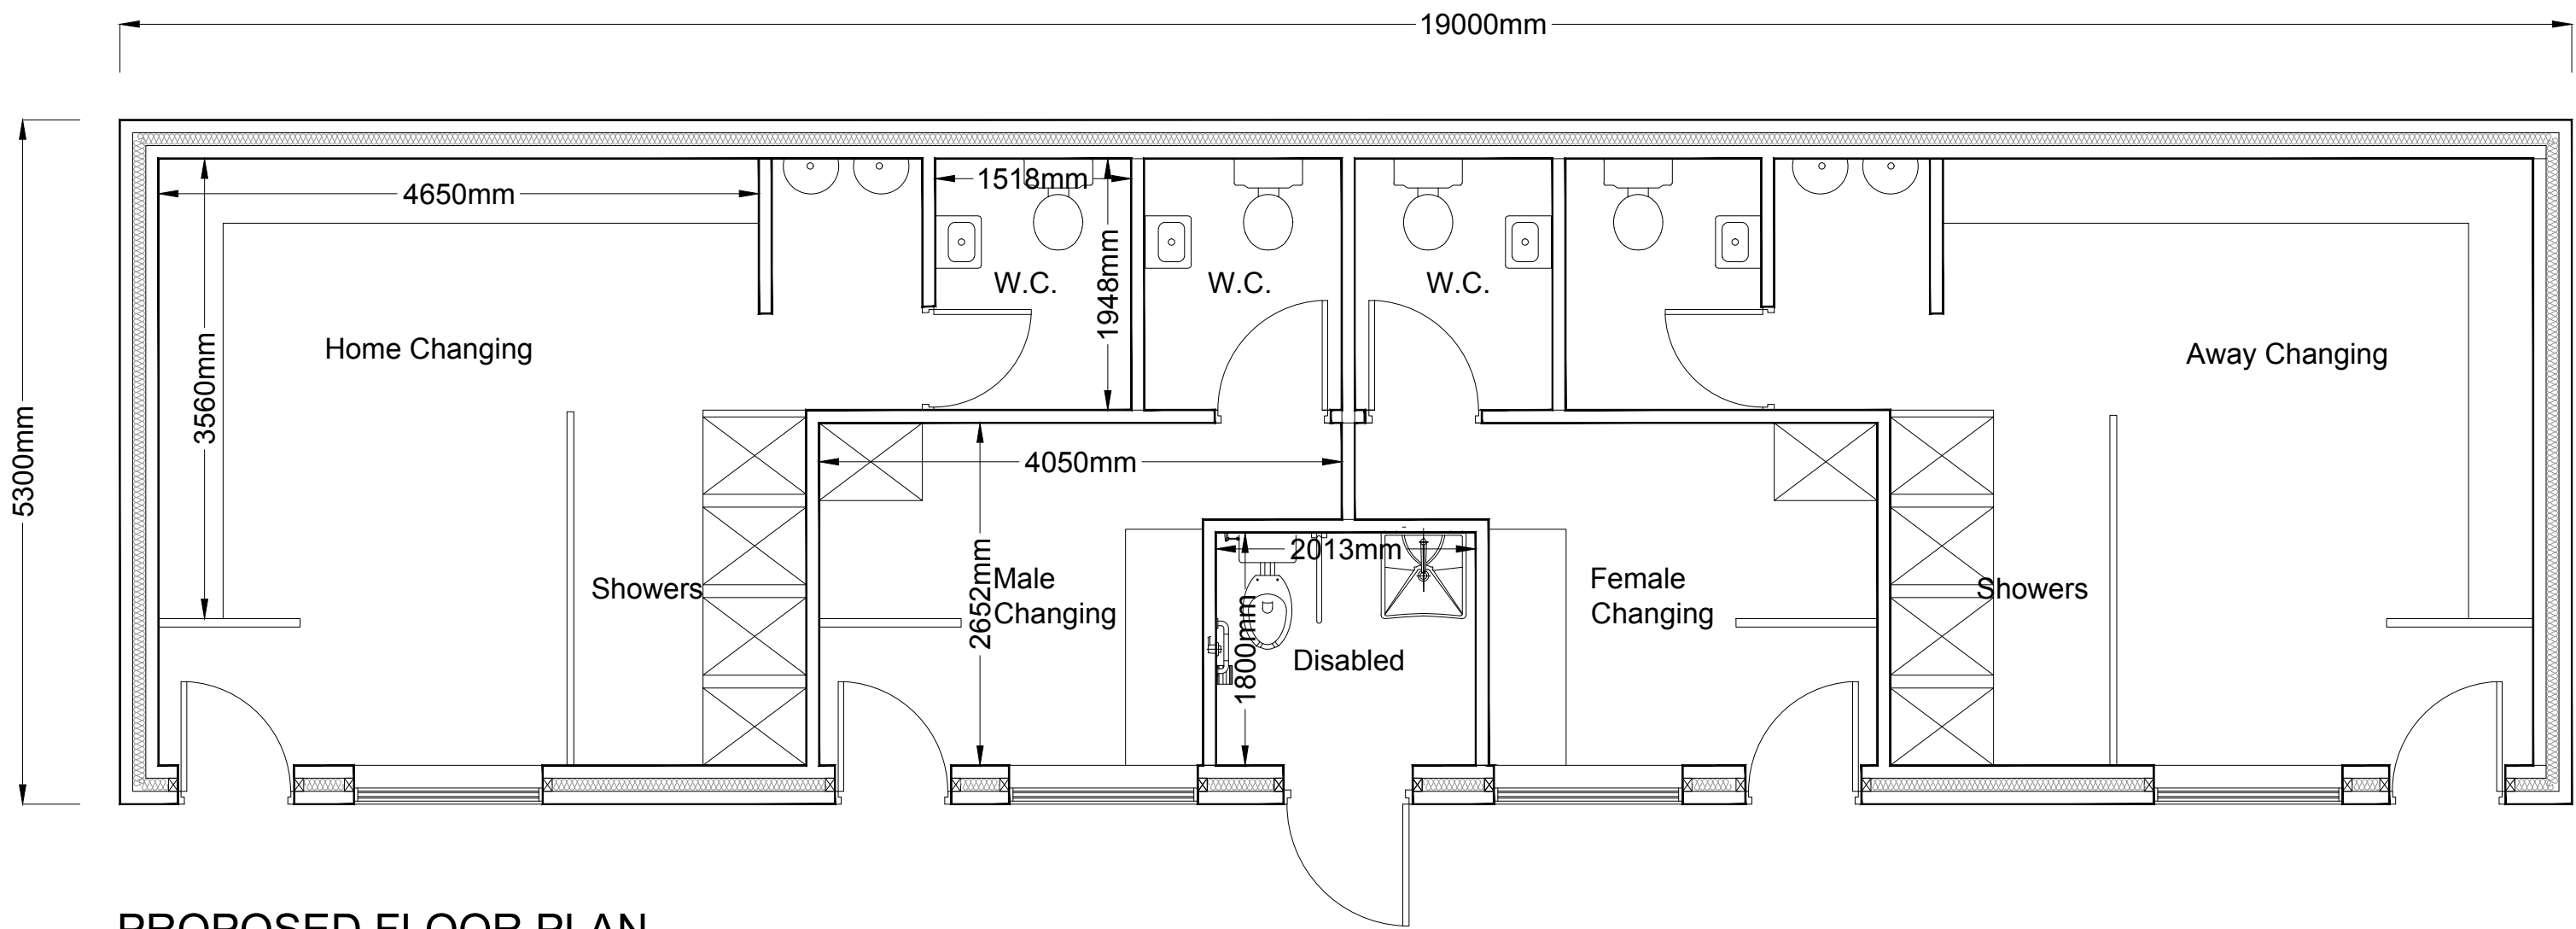

PROPOSED FLOOR PLAN



FOREFRONT

DEVELOPMENT CONSULTING

4 Ridge House, Ridge House Drive, Festival Park, S-O-T, ST1 5SJ
Office 01782 216912 WWW.FOREFRONTDC.COM

CLIENT

MR B MILLS

PROJECT

Proposed replacement building forming children's nursery at Bee Active Childcare, Kypersley, Tunstall Road. ST8 7AQ

TITLE

Proposed Changing Room Floor Plan and Elevations

SCALE DRAWN

1:50 @ A1 ATG

DRG NO. DATE

24-129-05 17 / 04 / 25

REV. DESCRIPTION DATE

PLANNING