


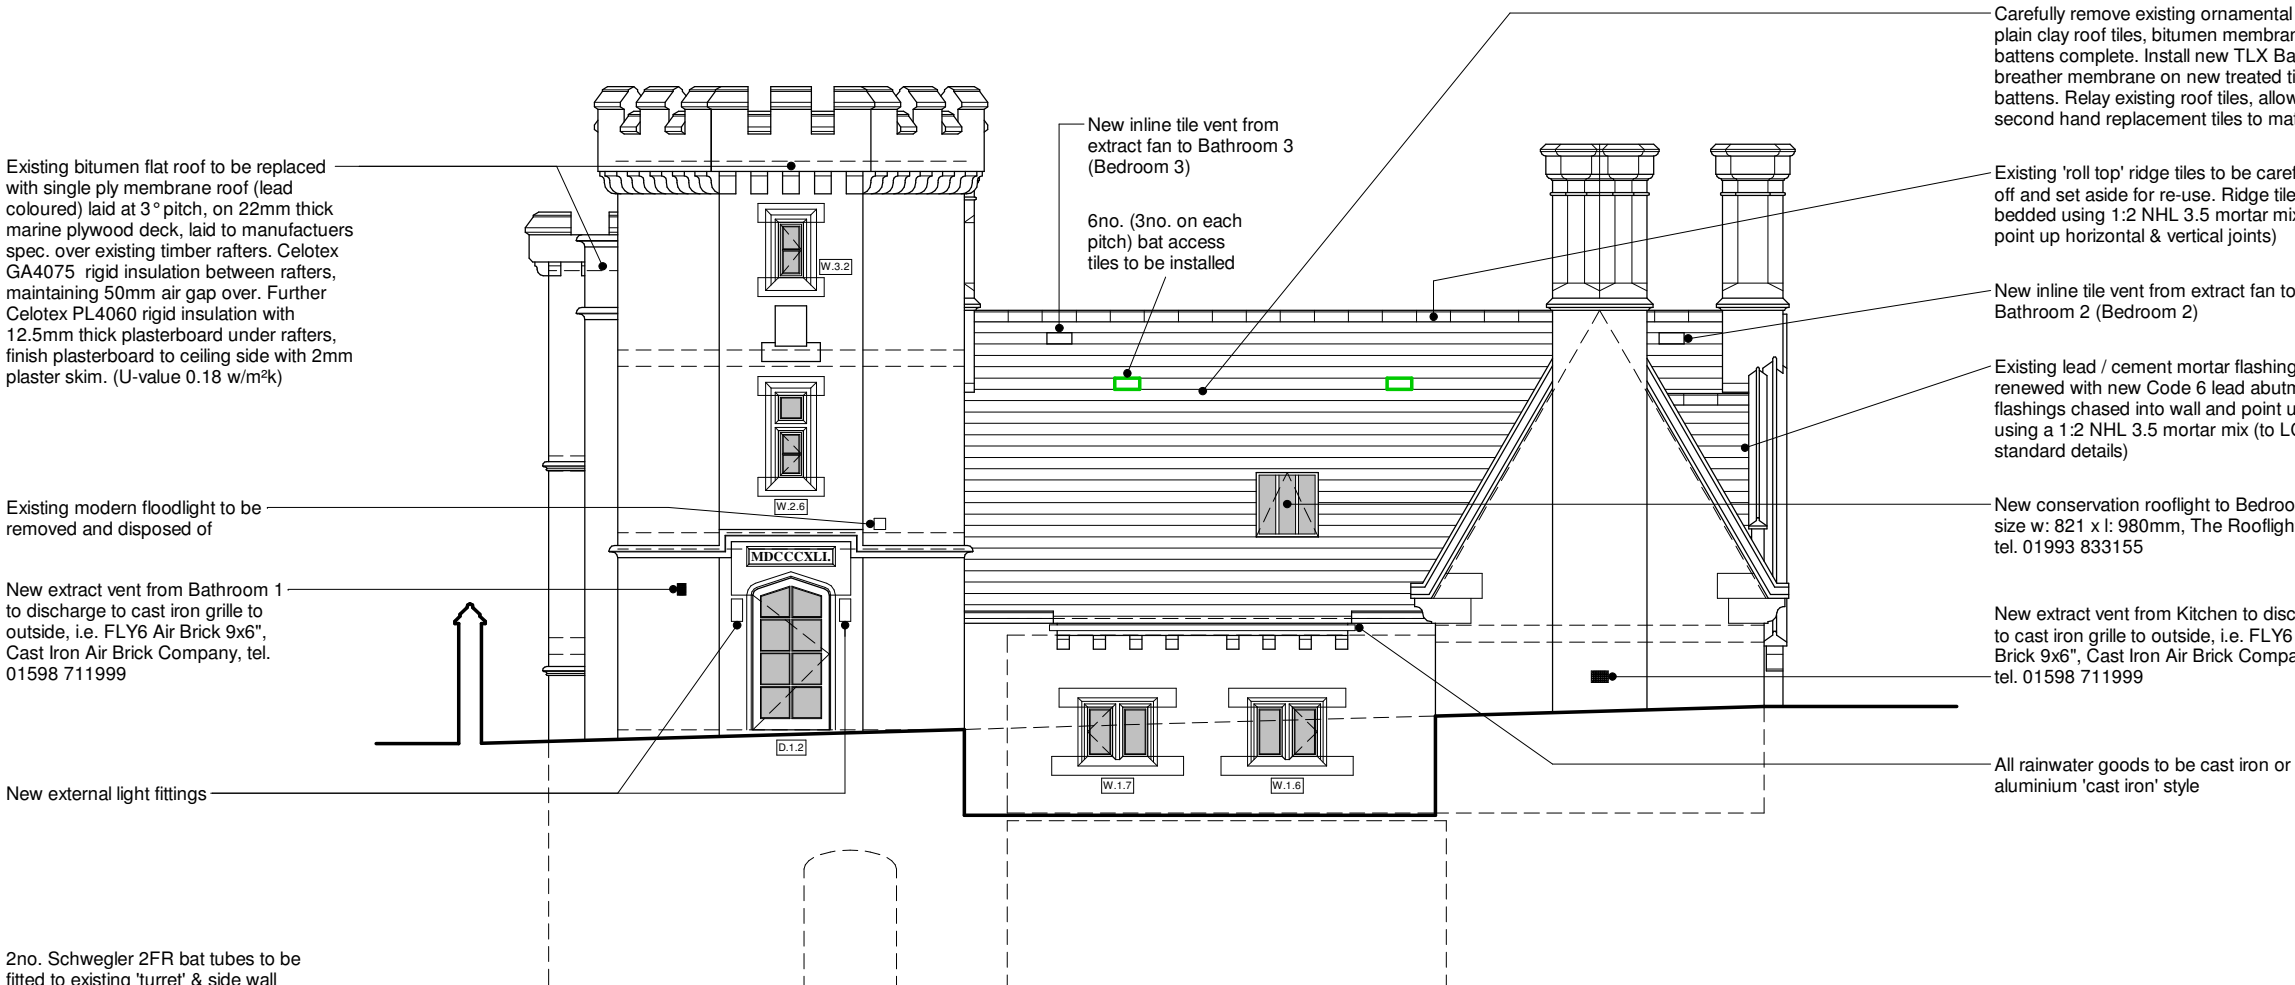


South East Elevation 'as proposed'
1 : 100




North West Elevation 'as proposed'
1 : 100


Any repointing required:
Rake out (using hand tools only) existing mortar and re-point elevation using a 1:2 NHL 3.5 mortar mix

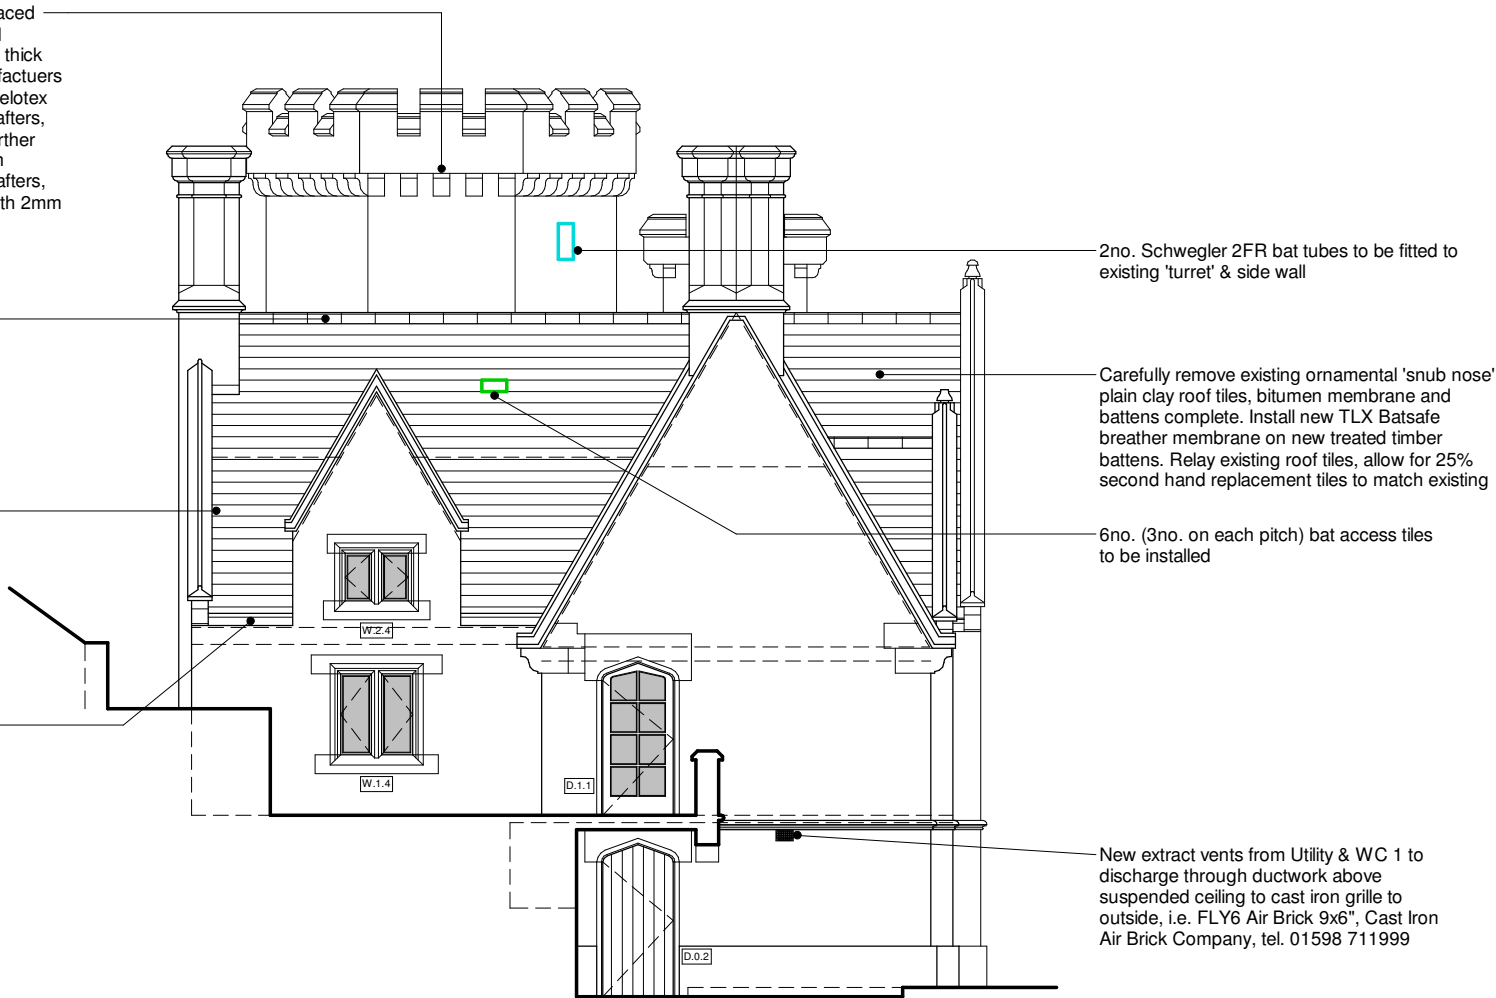

South West Elevation 'as proposed'
1 : 100

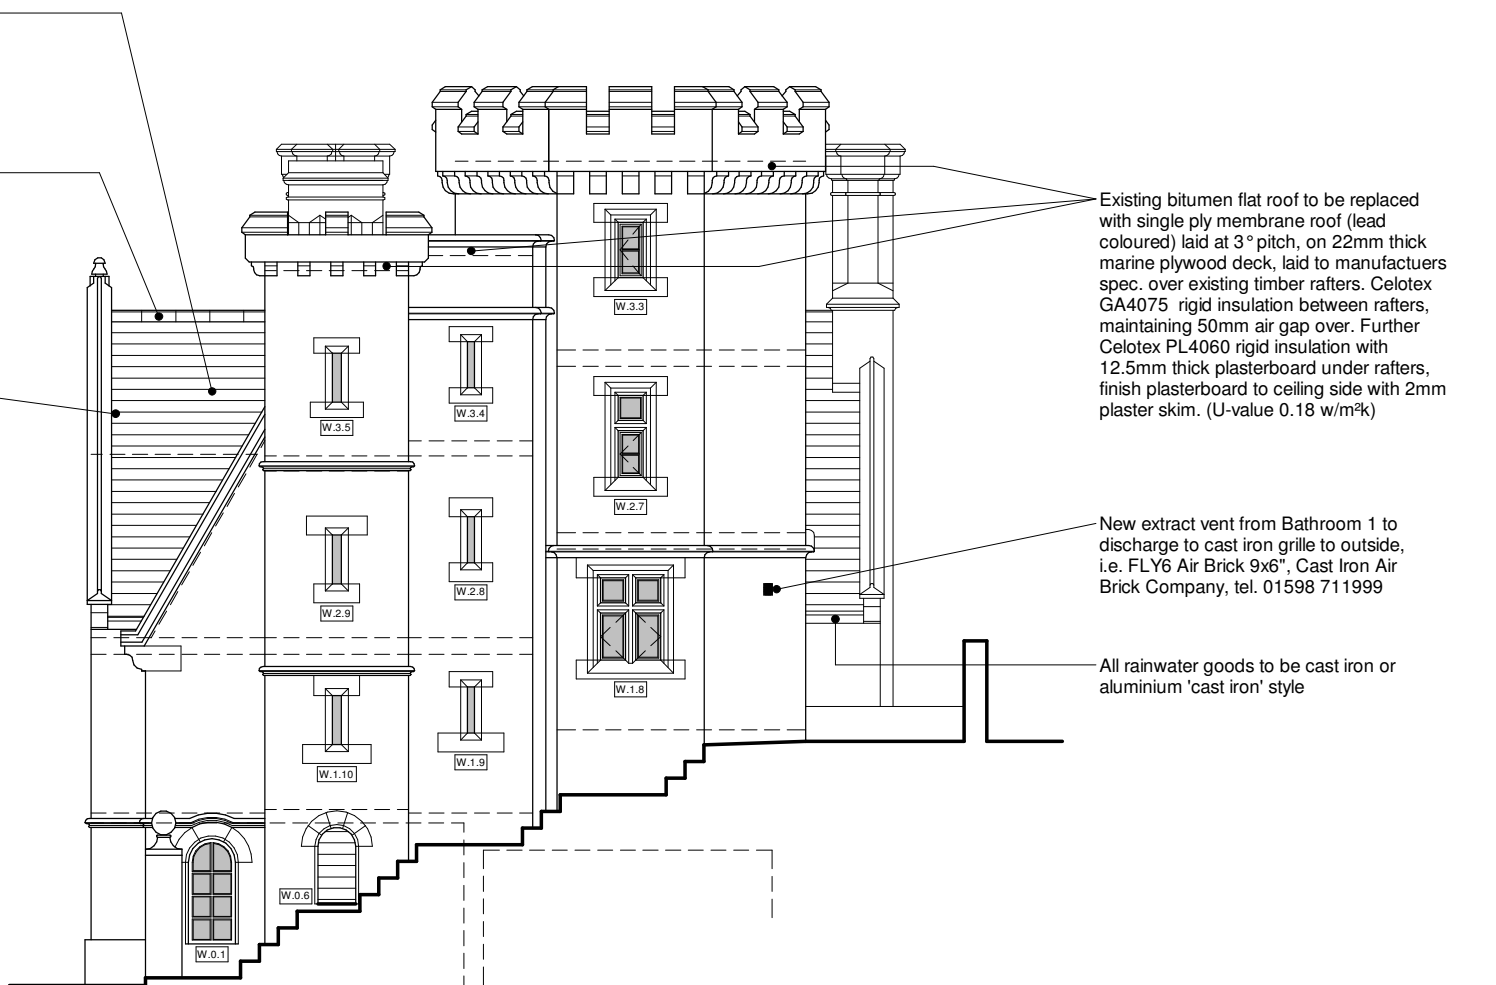

North East Elevation 'as proposed'
1 : 100

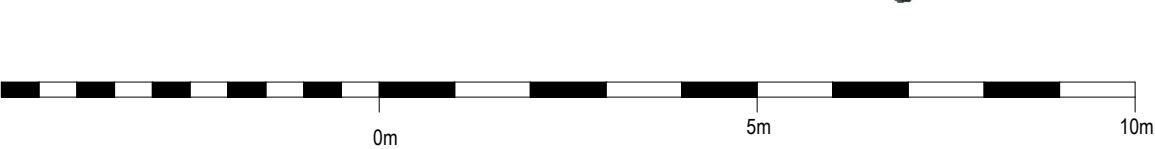


Cast Iron Air Bricks



Cast Iron Air Brick Company,
tel. 01598 711999
FLY6 Air Brick 9x6"

External Light Fittings

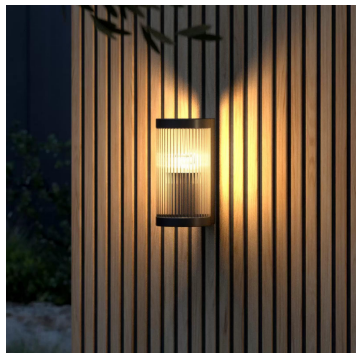

Schwegler 2FR Bat Tubes



Heritage Clay Bat Access Tiles



A	20/03/2025	CgH	Window & door references added
Rev	Date	Drawn	Description
ctd architects			
Client		Project	
Mr. W. Scott-Moncrieff		Basford Bath House Basford Green Road, Cheddleton, Staffordshire. ST13 7ER.	
Title		Elevations 'as proposed'	
Job No.		Drawing No.	Rev.
2420		AL27	A
architects historic building advisors project managers landscape & urban designers			