

GENERAL NOTES

The contents of this document are for the use of the client and are not to be used for any other purpose without the written consent of Epoch Architecture Ltd. The client is responsible for ensuring that the design is suitable for the intended use and for obtaining all necessary planning and building control approvals.


Work to be completed in accordance with all project specific requirements and in accordance with the Building Regulations 2015.

It remains the duty of the client and contractor to establish all legal boundaries on site.

This drawing and its contents remain the copyright of Epoch Architecture Ltd.


KEY

- F.C. - Floor-Over Height
- D.H. - Door Head Height
- 200 - Ceiling Height
- E.S.W.I.C.# - Existing Surface Water Inspection Chamber
- E.C.W.I.C.# - Existing Combined Water Inspection Chamber
- E.F.W.M.H.# - Existing Foul Water Manhole
- E.S.W.M.H.# - Existing Surface Water Manhole
- SYP - Deposits Proposed
- S.S. - Sub-Stack
- BIG. - Back Inlet Gully
- M.L. - Movement Joint

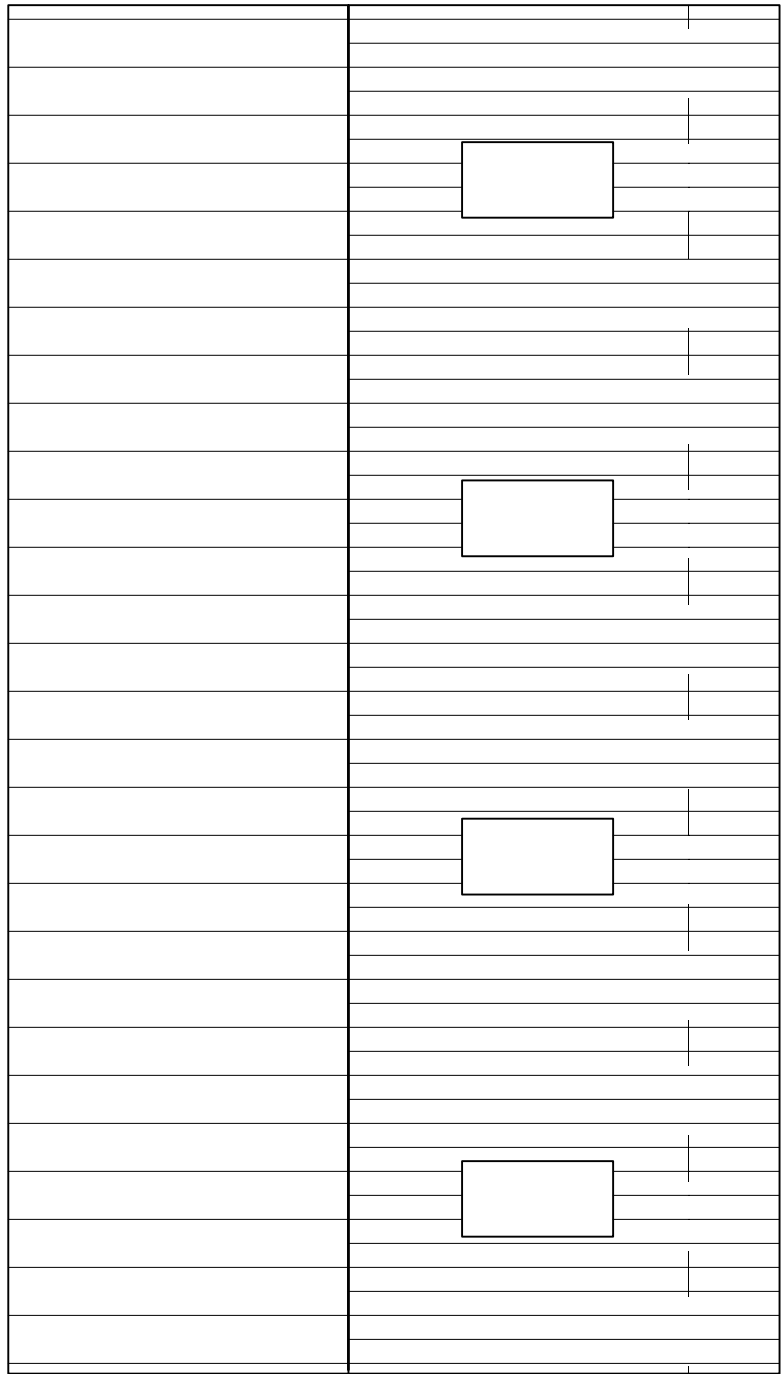


Proposed Roof Plan


NOTE: PROPOSED SECTIONAL SIZES OF STEEL ROOFING AND RAILS TO BE DETERMINED BY THE FRAME SUPPLIER/FABRICATOR

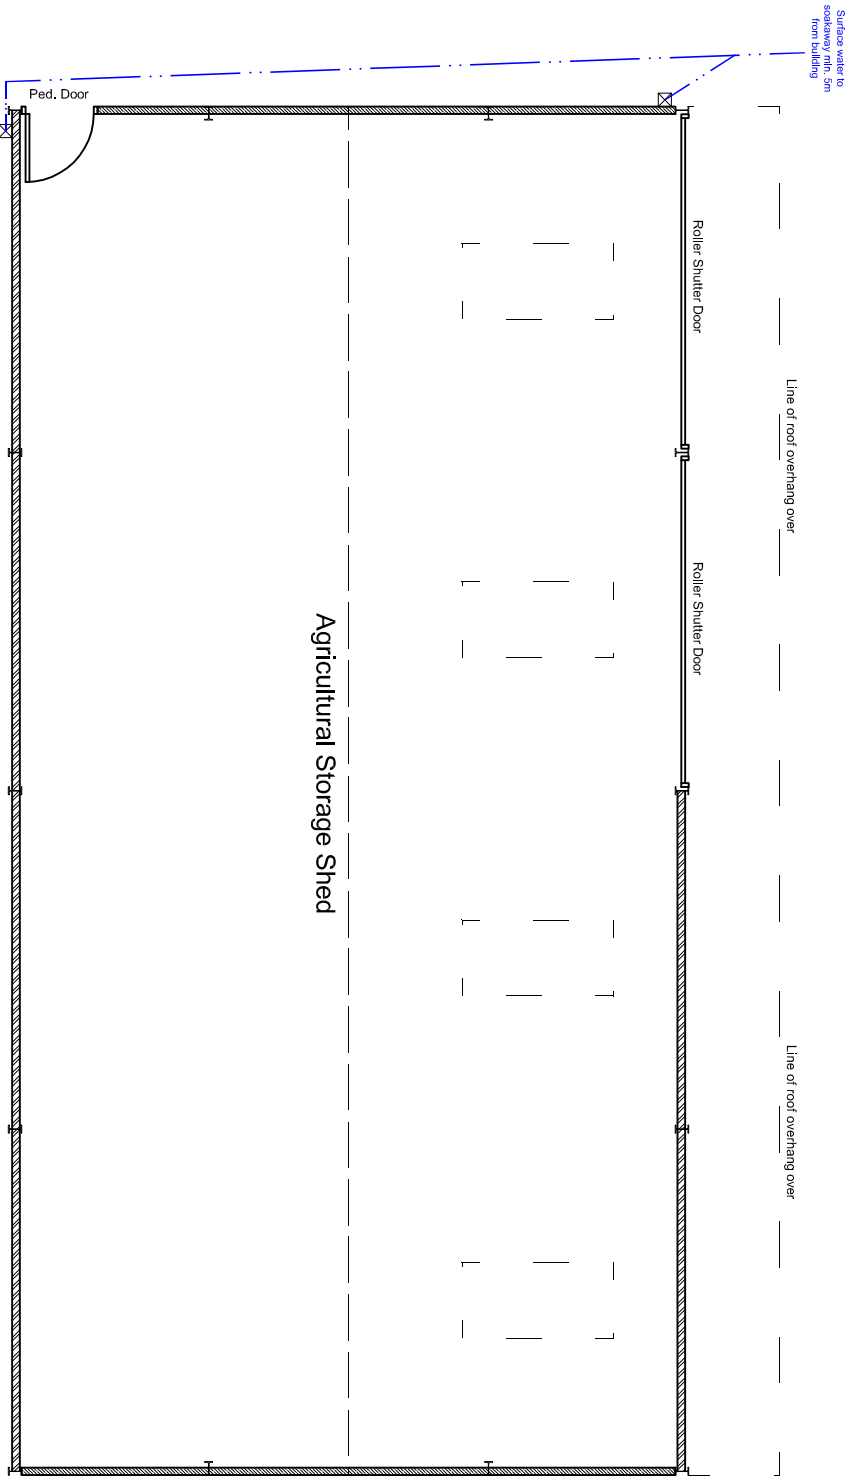


Proposed Floor Plan

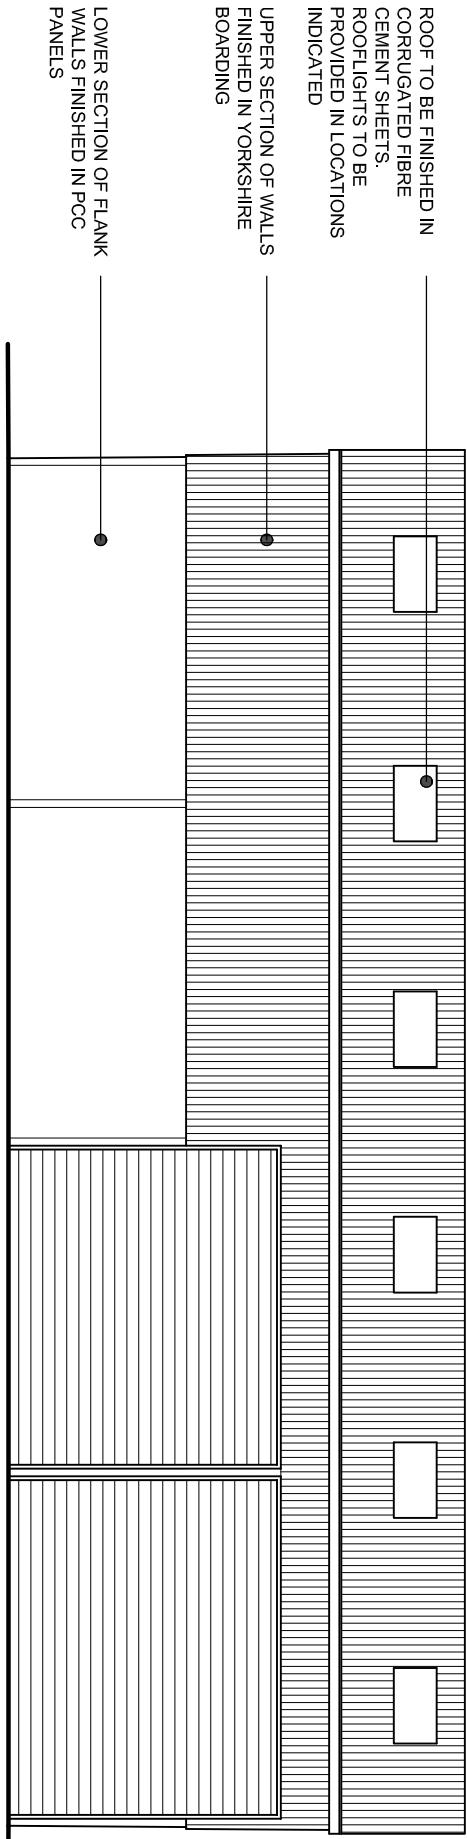


Proposed Front Elevation
(South-West Facing)

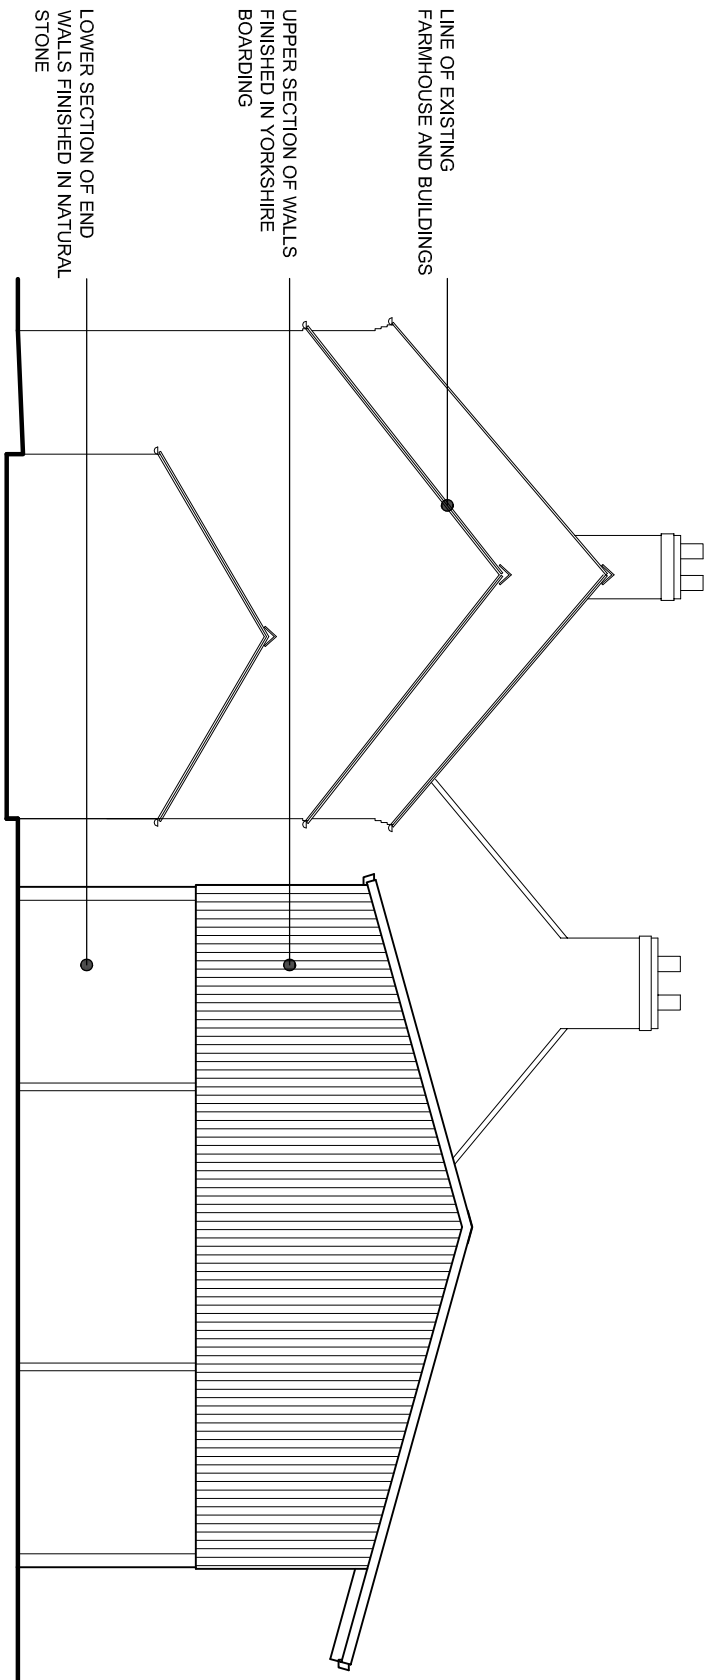

Proposed Side Elevation
(North-West Facing)

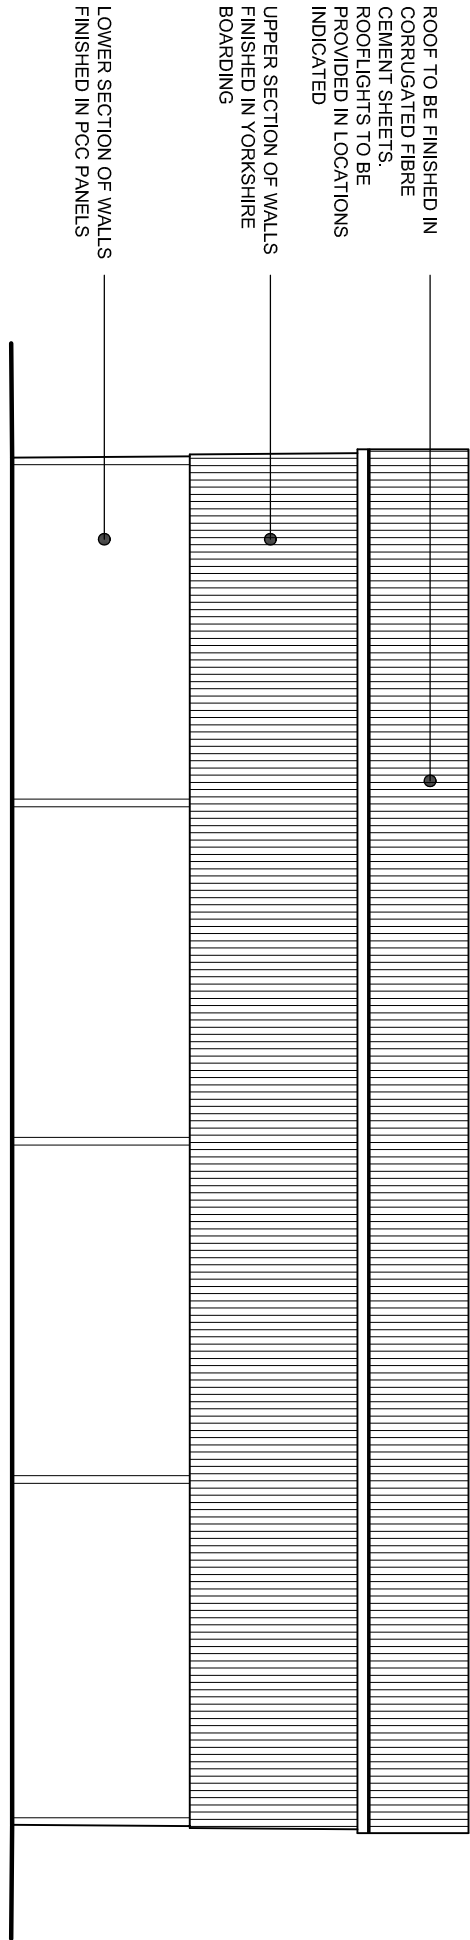

Proposed Rear Elevation
(North-East Facing)

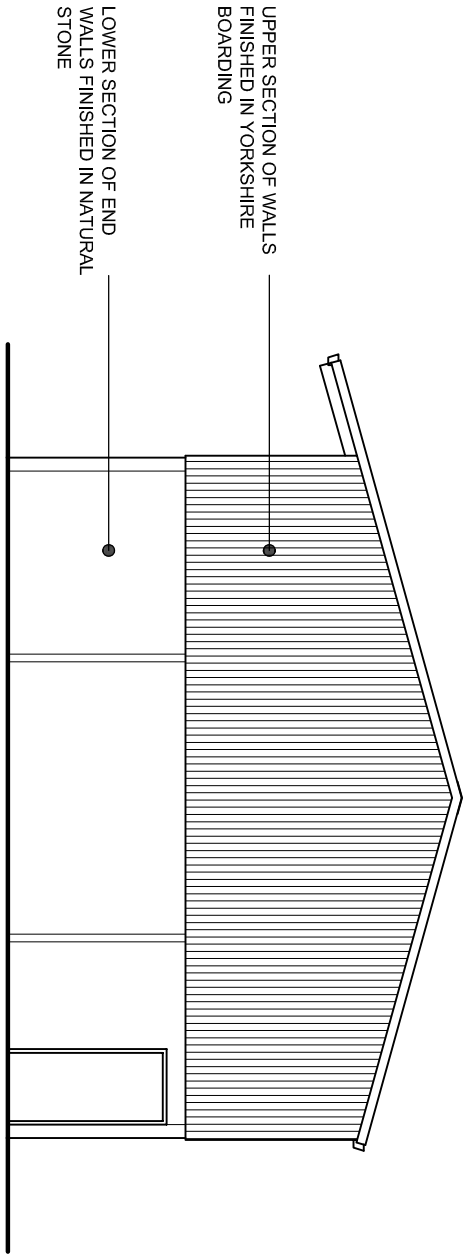

Proposed Side Elevation
(South-East Facing)

Drawing Title			
Project			
Woodhouse Farm			
Sandis Lane, Brown Edge			
Agricultural Building			
Proposed Plans & Elevations			
Drawing Ref.			
P388 - 212			
Date			
21/02/25			
Scale			
1:100			
Rev.			
A			
Status			
Feasibility			
Planning			
Tender			
Construction			

Rev. A. Minor revisions made in accordance with the clients comments.

13/03/25

Mr Wright

Client

Woodhouse Farm
Sandis Lane, Brown Edge
Agricultural Building

Proposed Plans & Elevations



EPOCH
ARCHITECTURE

Epoch Architecture Ltd
Baldwin Moor, Striffield, ST8 2NN
T: 01753 393935
E: jordan@epocharchitecture.co.uk
W: www.epocharchitecture.co.uk

