




- NOTES:
1. ALL DIMENSIONS ARE IN MILLIMETRES UNLESS NOTED OTHERWISE, ALL LEVELS ARE IN METRES.
 2. THIS DRAWING TO BE READ IN CONJUNCTION WITH THE ARCHITECTS / ENGINEERS DRAWINGS.
 3. ALL WORKMANSHIP & MATERIALS ARE TO COMPLY WITH THE SPECIFICATION, BUILDING REGULATIONS, RELEVANT BRITISH STANDARDS AND MANUFACTURERS RECOMMENDATIONS.
 4. ALL DIMENSIONS AND SETTING OUT ARE TO BE CHECKED ON SITE AND ANY DISCREPANCIES ARE TO BE REPORTED TO THE CONTRACT ADMINISTRATOR IMMEDIATELY.

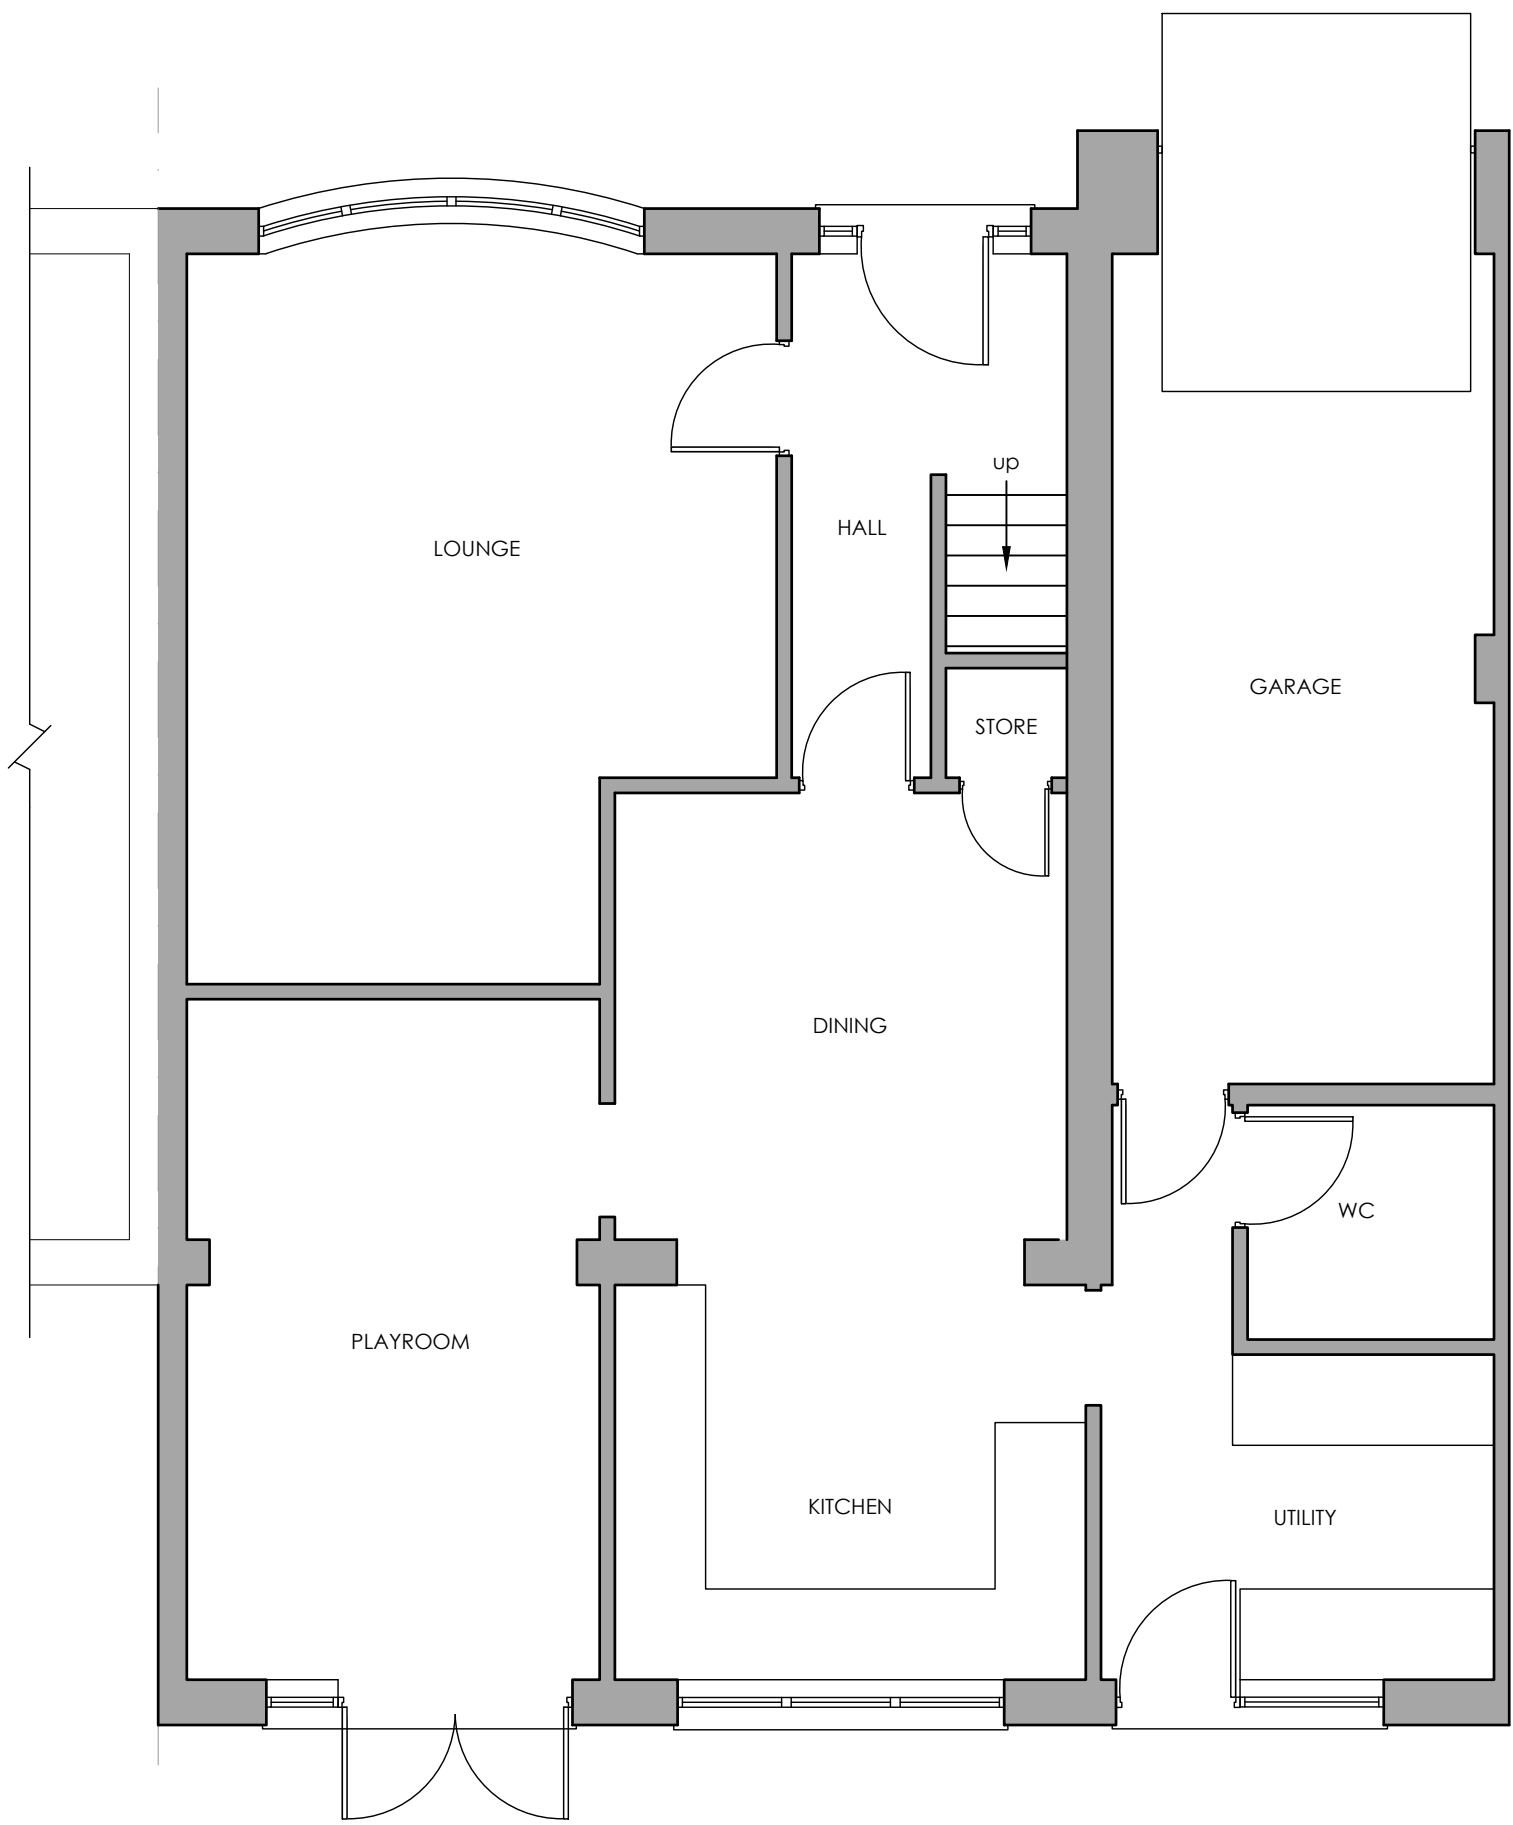

GROUND FLOOR PLAN
(SCALE 1:50)

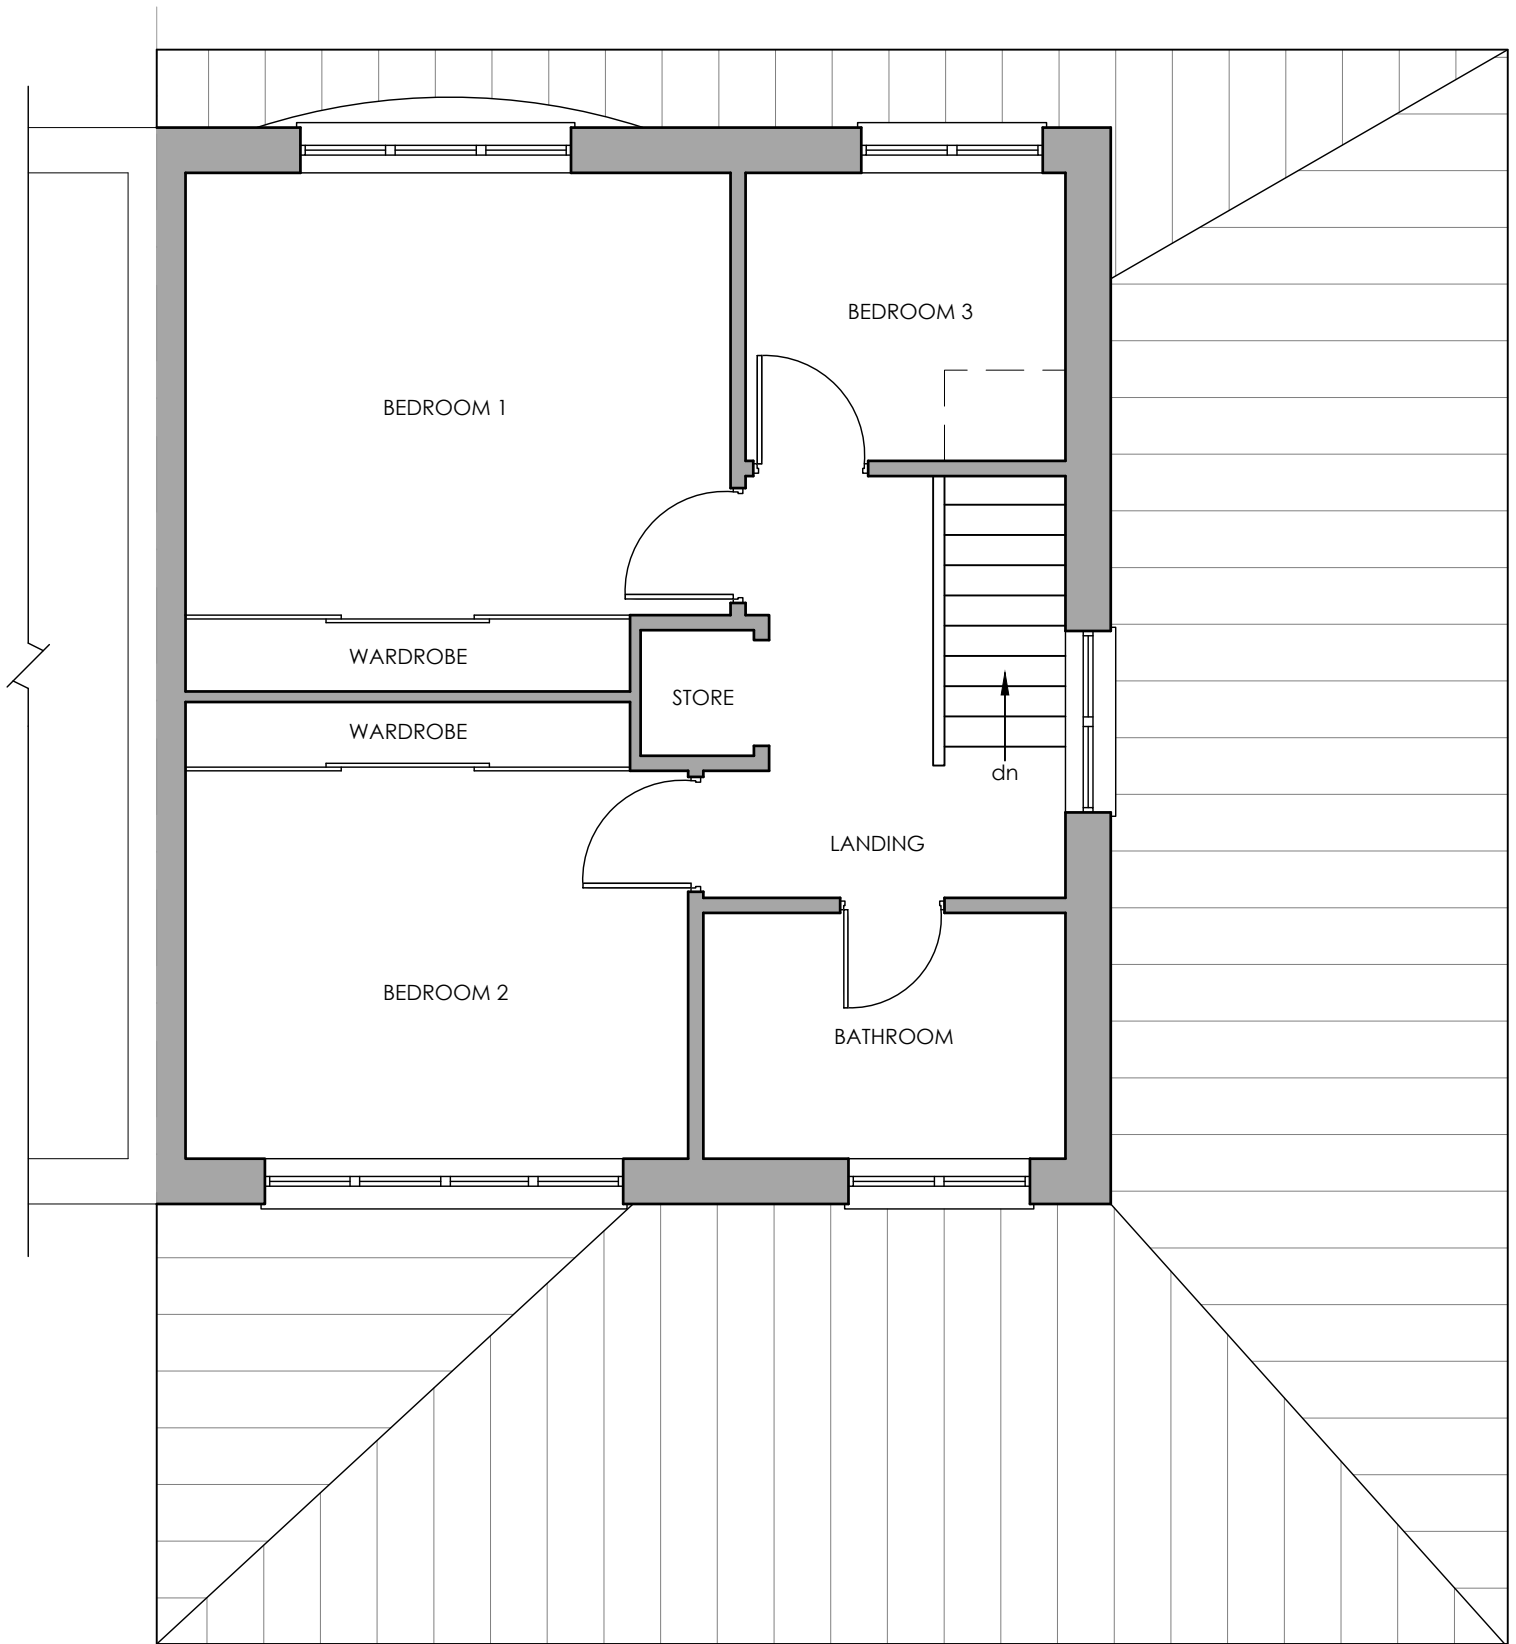

FIRST FLOOR PLAN
(SCALE 1:50)

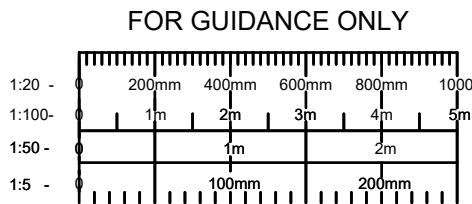

Rev.	Revision Description	Drm	Date	Client: MRS BETH PRIME		Suitability: PLANNING	Drawing No: ELMWOOD-IDS-767-DR-A-00-10-005	Revision B
A	REVISED TO CLIENYS COMMENTS	SPW	JAN 2025	Drawing Type: AutoCAD		Index No.: IDS-2025-767	 Tel: 01889 623581 e-mail: enquiries@idsdesigns.co.uk Drawing Design & Copyright of: Ideal Design Solutions.	
B	DO NOT SCALE REMOVED	SPW	APR 2025	Title: 101 ELMWOOD DRIVE, BLYTHE BRIDGE, ST11 9NY EXISTING FLOOR PLANS				
				Scales: AS SHOWN @A1	Date: MAR 2025	Drawn by: SPW		Checked by: