


Elevations

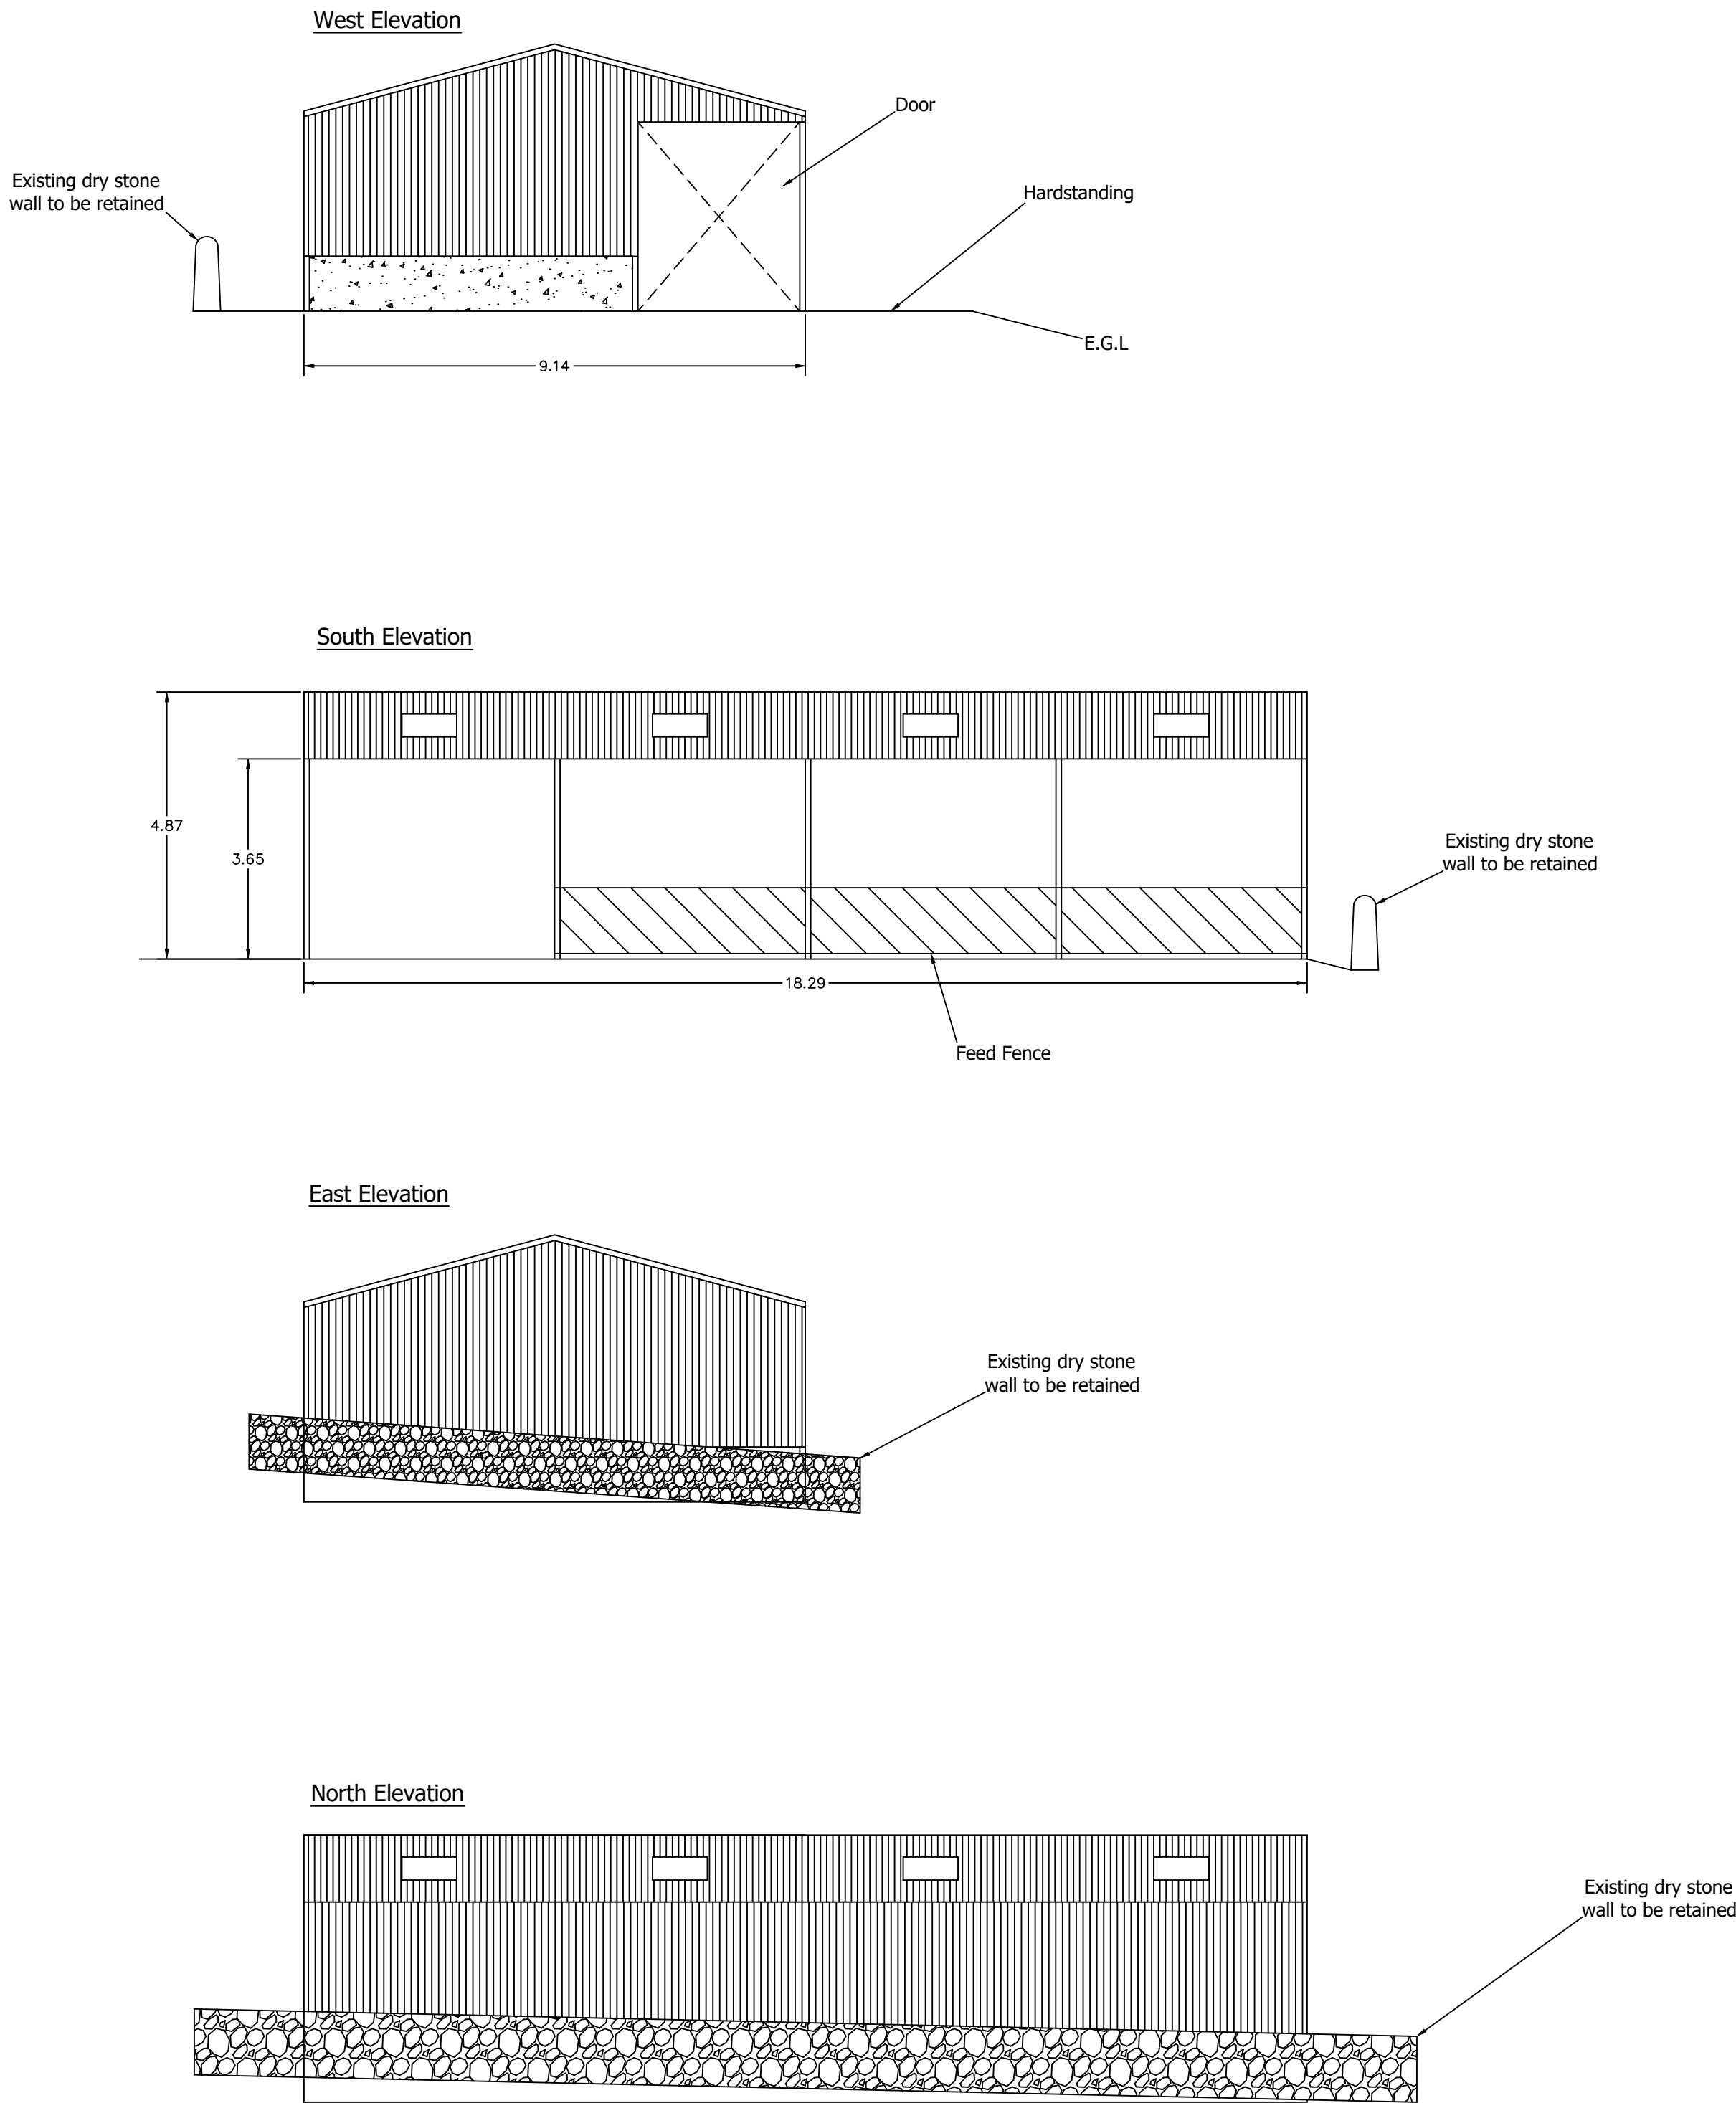


Drawing Notes:

- Roof sheeting- factory coated coloured box profile metal sheets.
- Vertical side cladding- factory coated coloured fibre cement sheeting coloured Juniper Green.
- Below side cladding to be pre-stressed concrete panels.
- Doors and gates are galvanised finish
- All dimensions are stated in metres
- E.G.L = Existing Ground Level

Floor Plan



Roof Plan

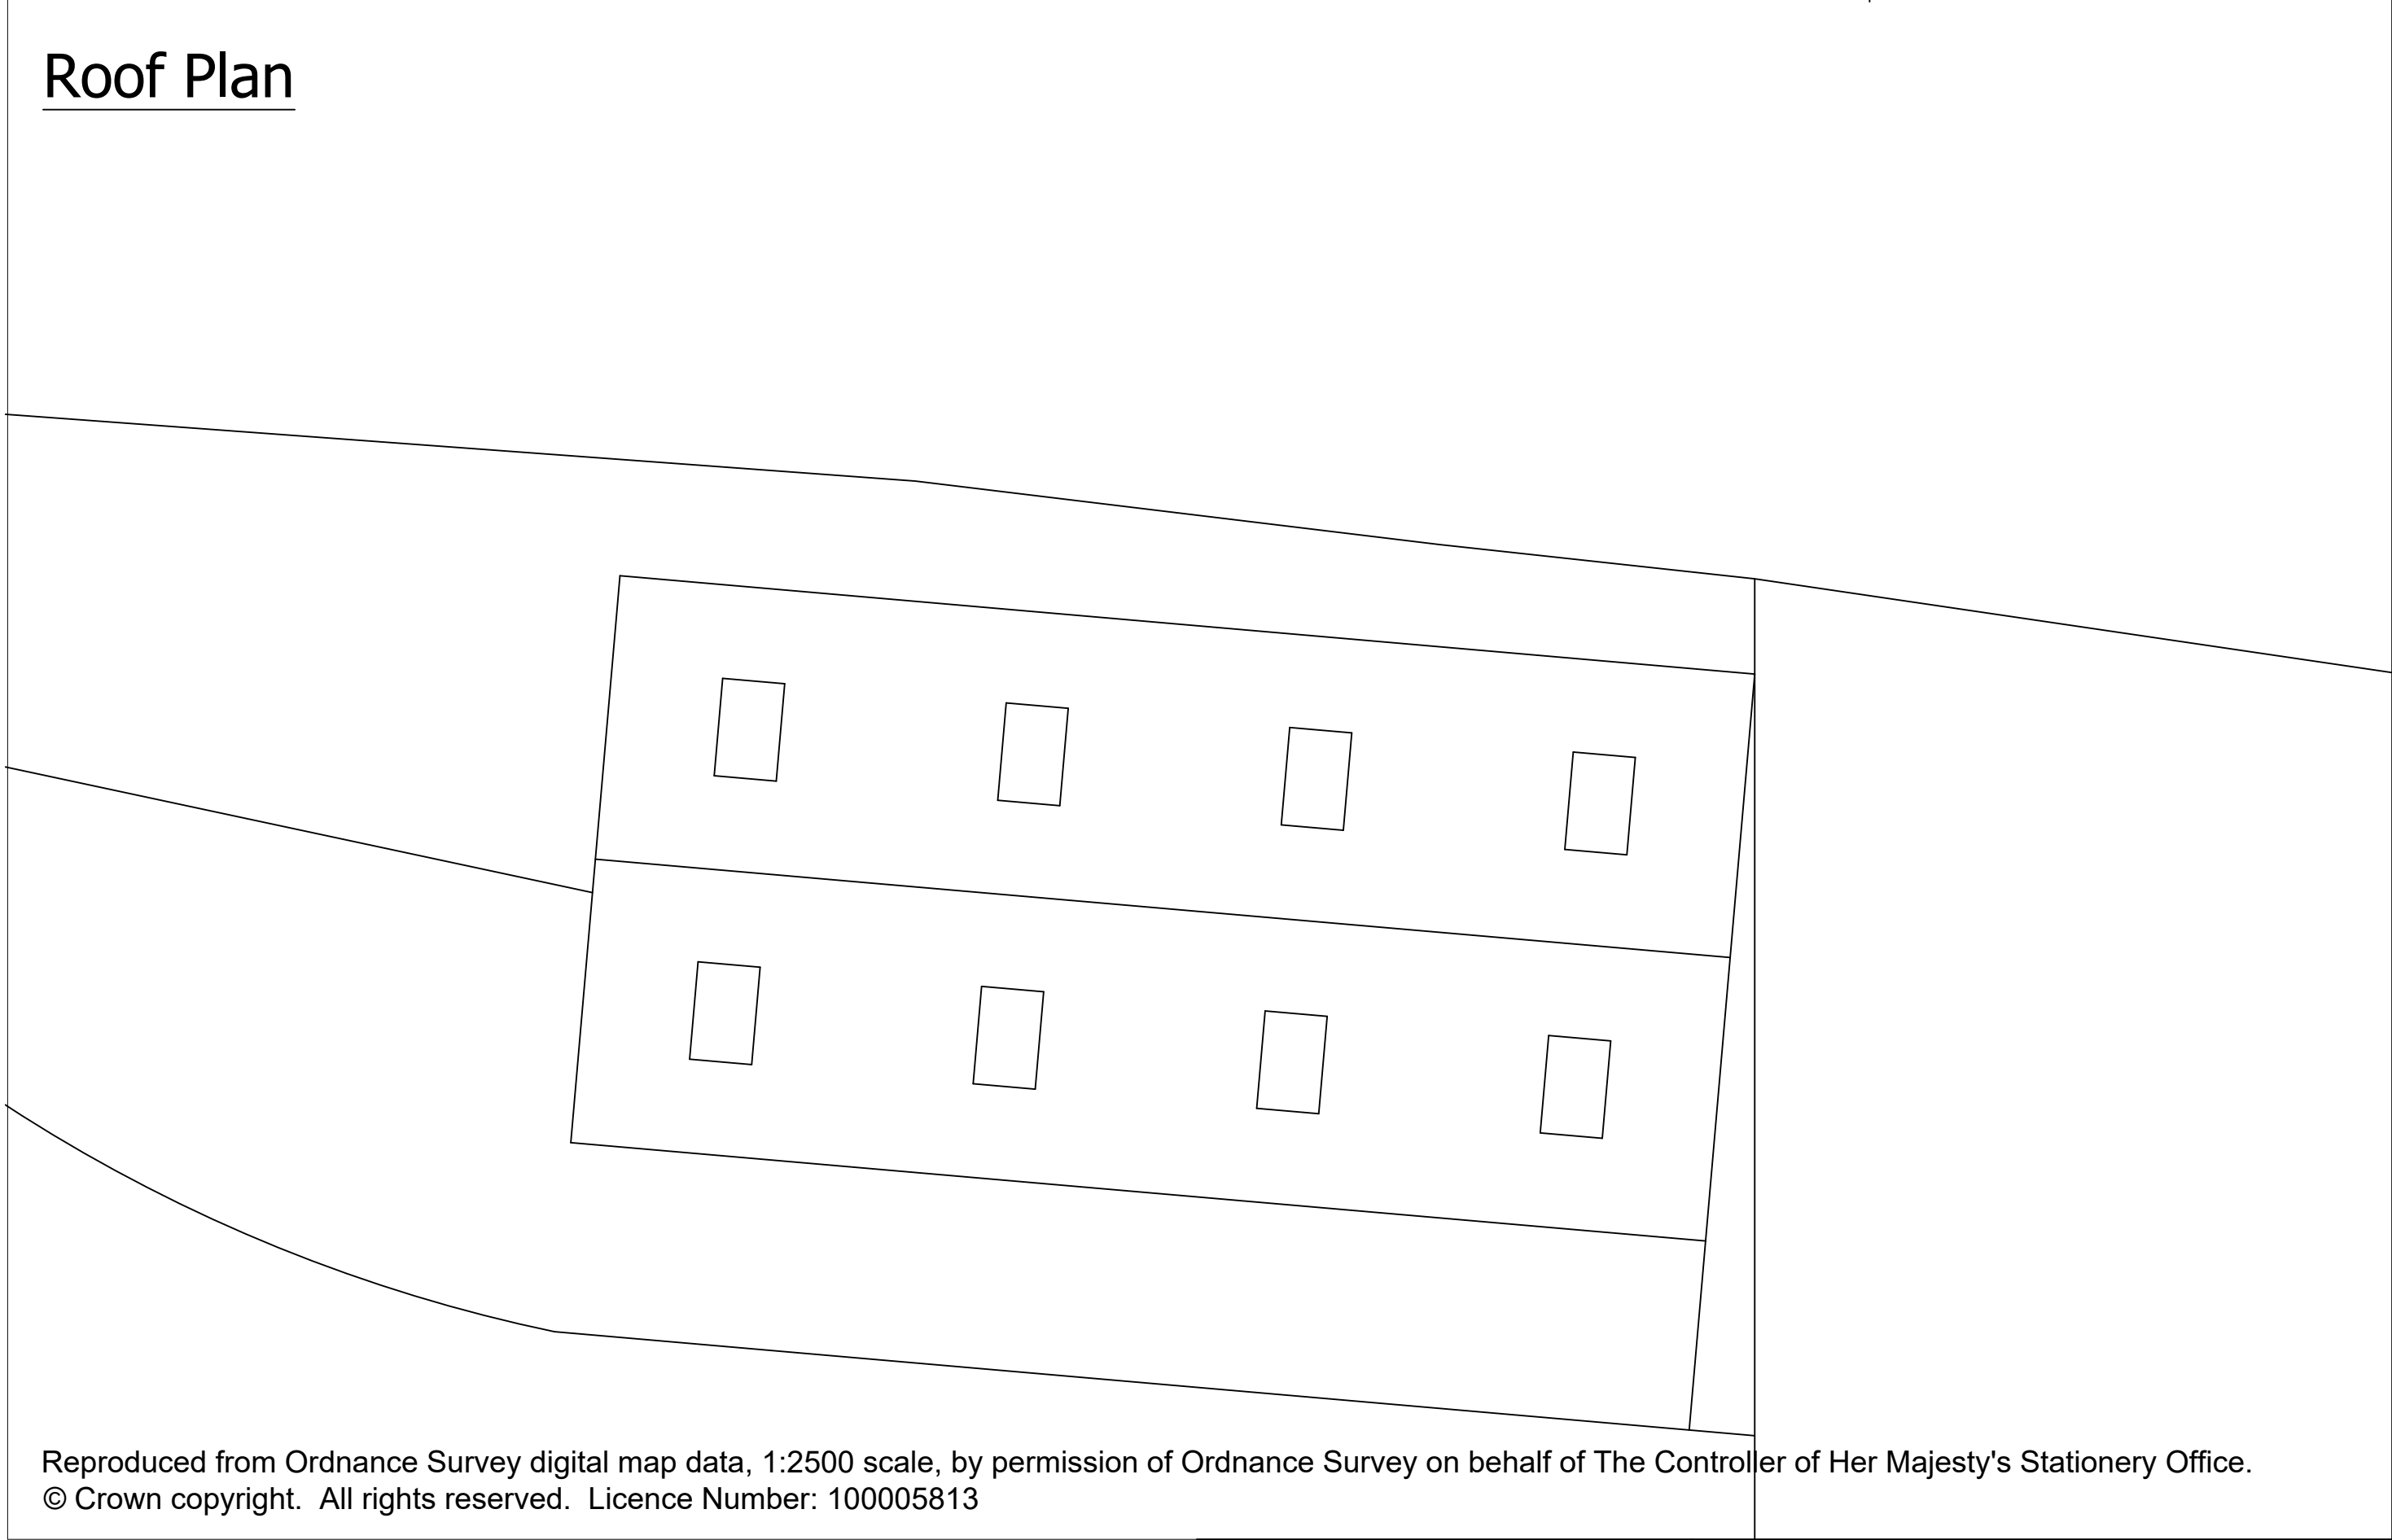

Bagshaws LLP
Vine House, Ashbourne, Derbyshire. DE5 1AE
Telephone: 01335 342201 opt:2
www.bagshaws.com

Applicant: Mr D Cantrill Land and Barn at Bromleyhedge Lane, Winkhill, ST13 7QA	
Proposal: Proposed Agricultural Building and Access Track	
Scales: 1:100 @ A1	Detail: Elevation Floor and Roof Plan
Date: 2nd April 2025	Drawing No. 2025-DC-003