


- NOTES:
1. ALL DIMENSIONS ARE IN MILLIMETRES UNLESS NOTED OTHERWISE, ALL LEVELS ARE IN METRES.
 2. THIS DRAWING TO BE READ IN CONJUNCTION WITH THE ARCHITECTS / ENGINEERS DRAWINGS.
 3. ALL WORKMANSHIP & MATERIALS ARE TO COMPLY WITH THE SPECIFICATION, BUILDING REGULATIONS, RELEVANT BRITISH STANDARDS AND MANUFACTURERS RECOMMENDATIONS.
 4. ALL DIMENSIONS AND SETTING OUT ARE TO BE CHECKED ON SITE AND ANY DISCREPANCIES ARE TO BE REPORTED TO THE CONTRACT ADMINISTRATOR IMMEDIATELY.



FRONT ELEVATION
(SCALE 1:100)



SIDE ELEVATION
(SCALE 1:100)

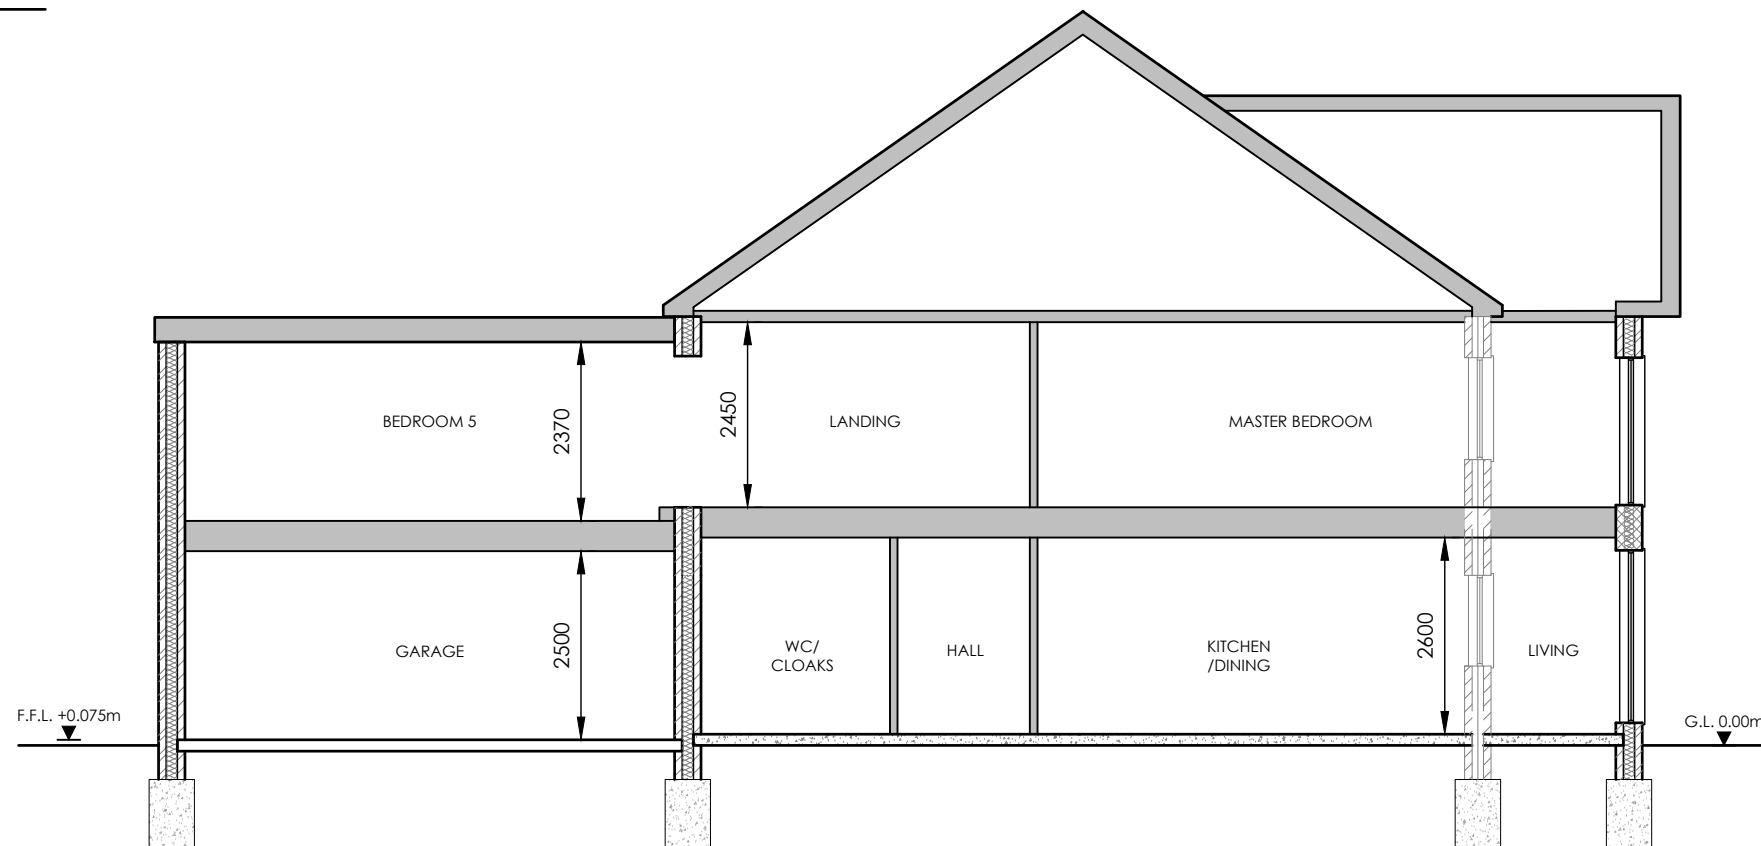

TYPICAL SECTION
(SCALE 1:100)



REAR ELEVATION
(SCALE 1:100)



SIDE ELEVATION
(SCALE 1:100)



Rev.	Revision Description	Drm	Date
A	REVISED TO CLIENTS COMMENTS	SPW	FEB 2025
B	REVISED TO CLIENTS COMMENTS	SPW	MAR 2025
C	FRONT DORMER WINDOW REMOVED	SPW	MAR 2025

Client:	KEVIN & CLAIRE RANDALL		
Drawing Type:	AutoCAD		
Title:	SHRUB COTTAGE, DENSTONE LANE, ALTON, STAFFORDSHIRE, ST10 4DE PROPOSED ELEVATIONS		

Scales:	Date:	Drawn by:	Checked by:
AS SHOWN @A1	DEC 2024	SPW	

Suitability:	PLANNING
Index No.:	IDS-2024-753

Drawing No:	SHRUB COTTAGE-IDS-753-DR-A-00-10-006
-------------	--------------------------------------

Revision	C
----------	---



Tel: 07740 844674
e-mail: enquiries@idsdesigns.co.uk

Drawing Design & Copyright of: Ideal Design Solutions.