



PLOT 3 & 4

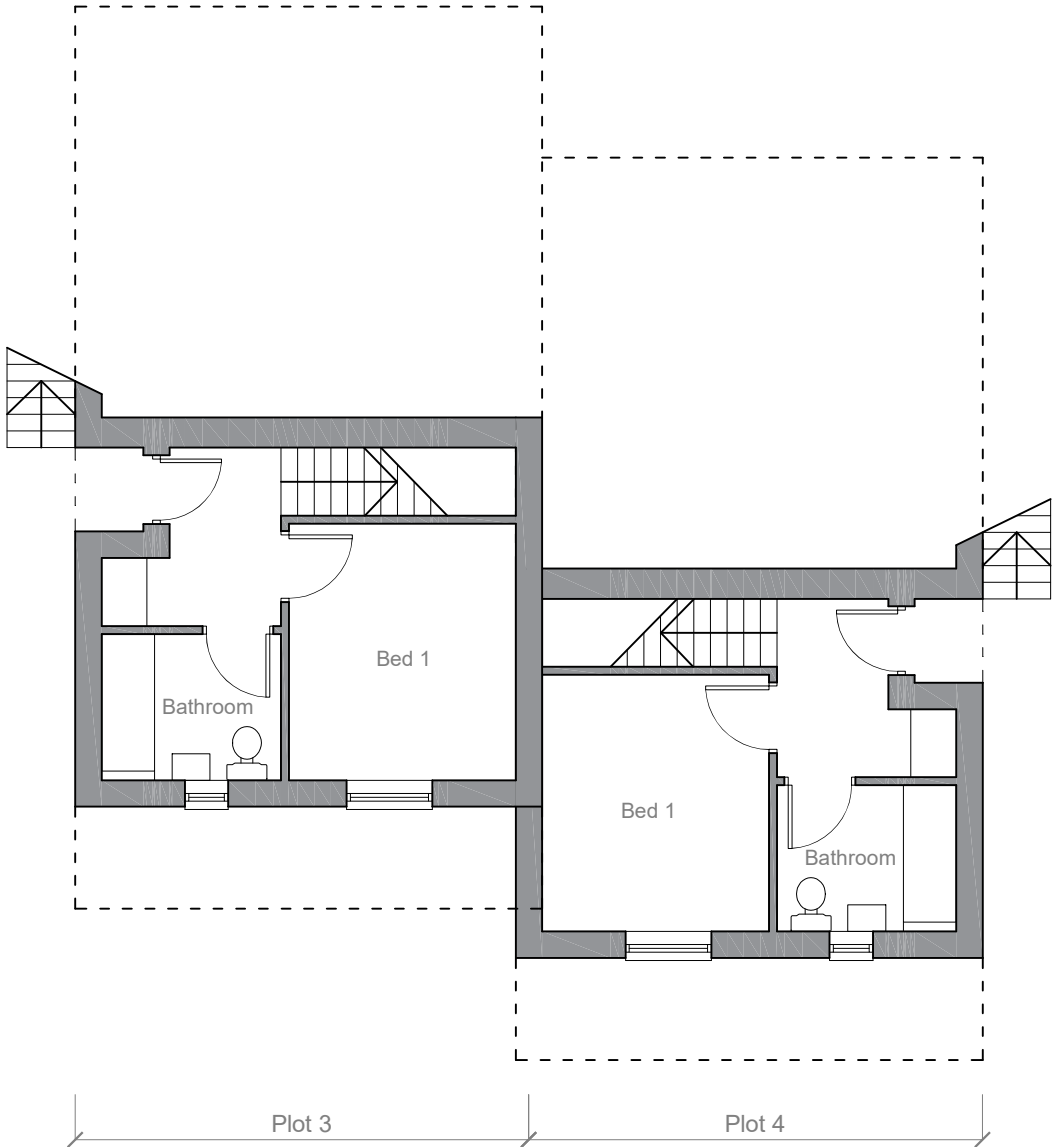


Proposed Ground floor plan
1:100

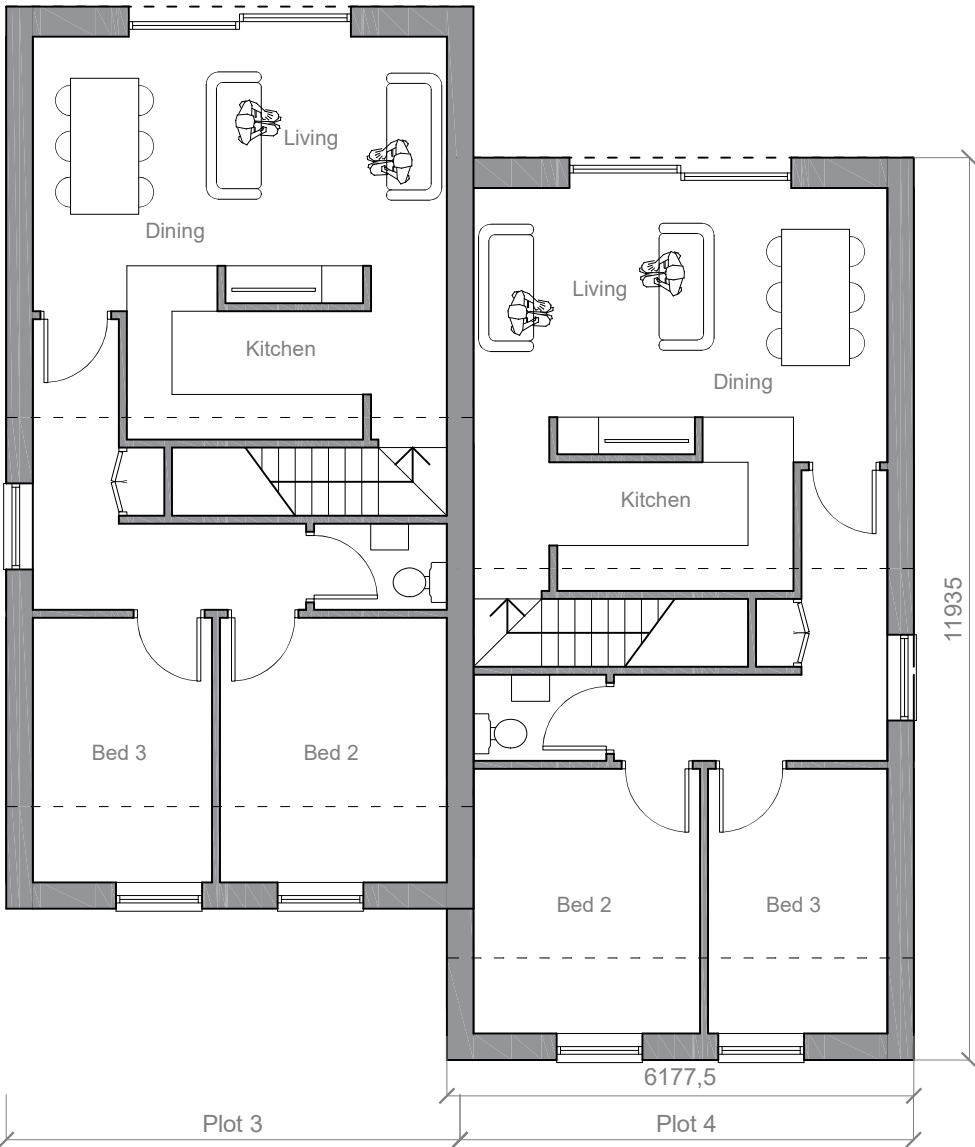


Proposed First floor plan
1:100




Proposed front elevation
1:100

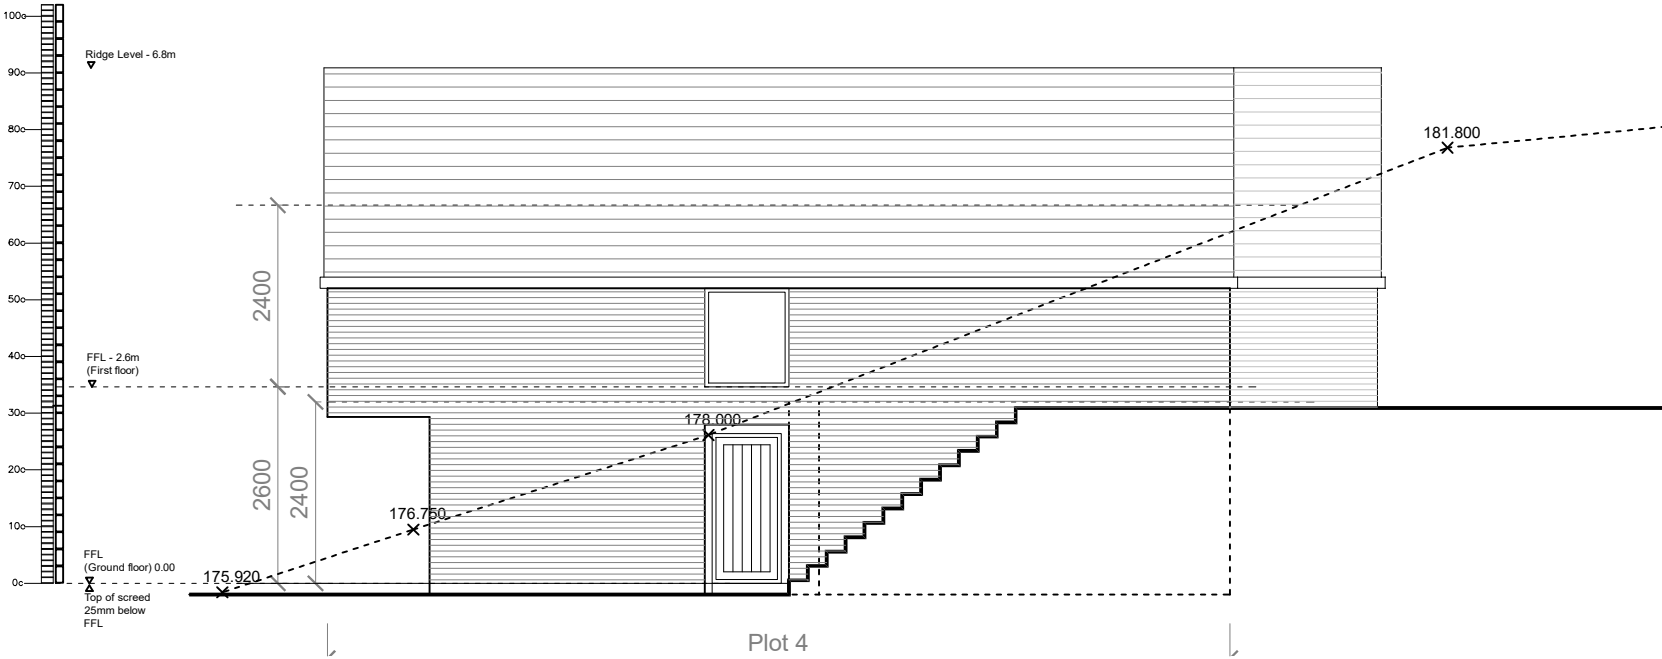

Proposed side elevation
1:100

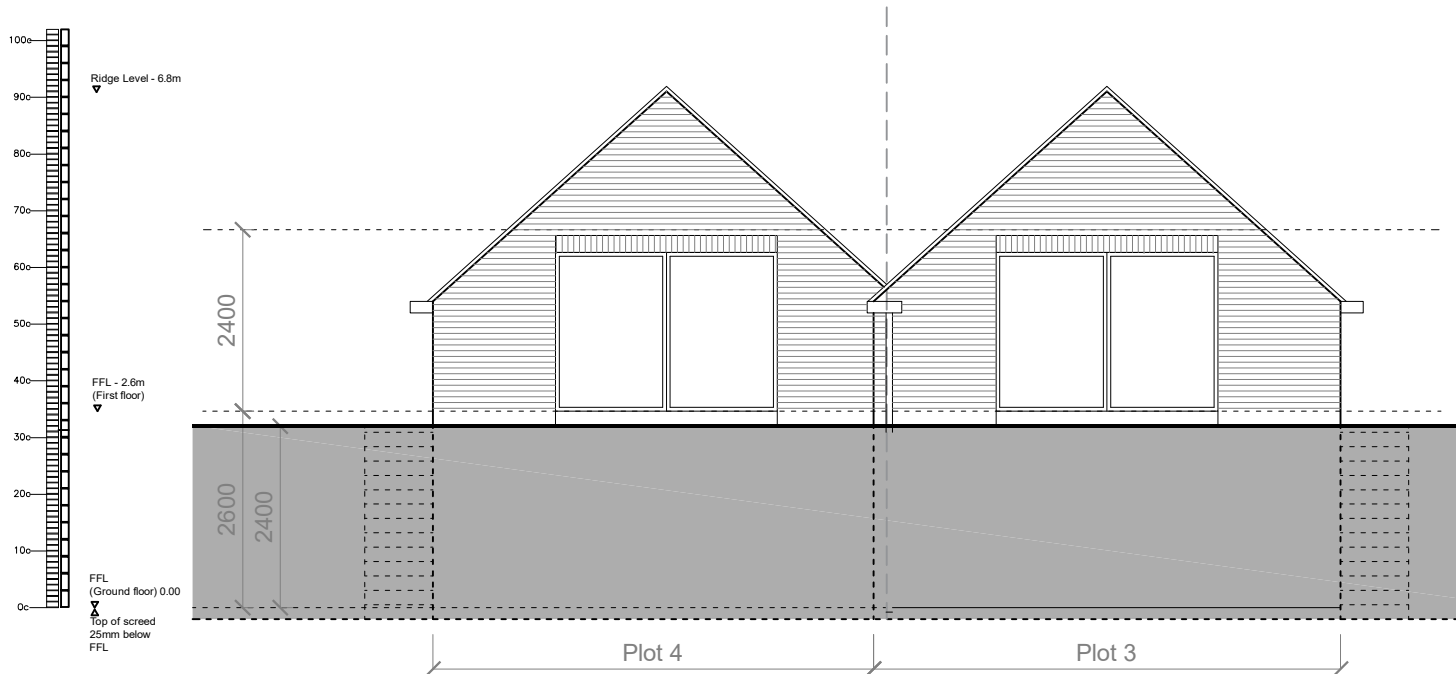


Proposed rear elevation
1:100

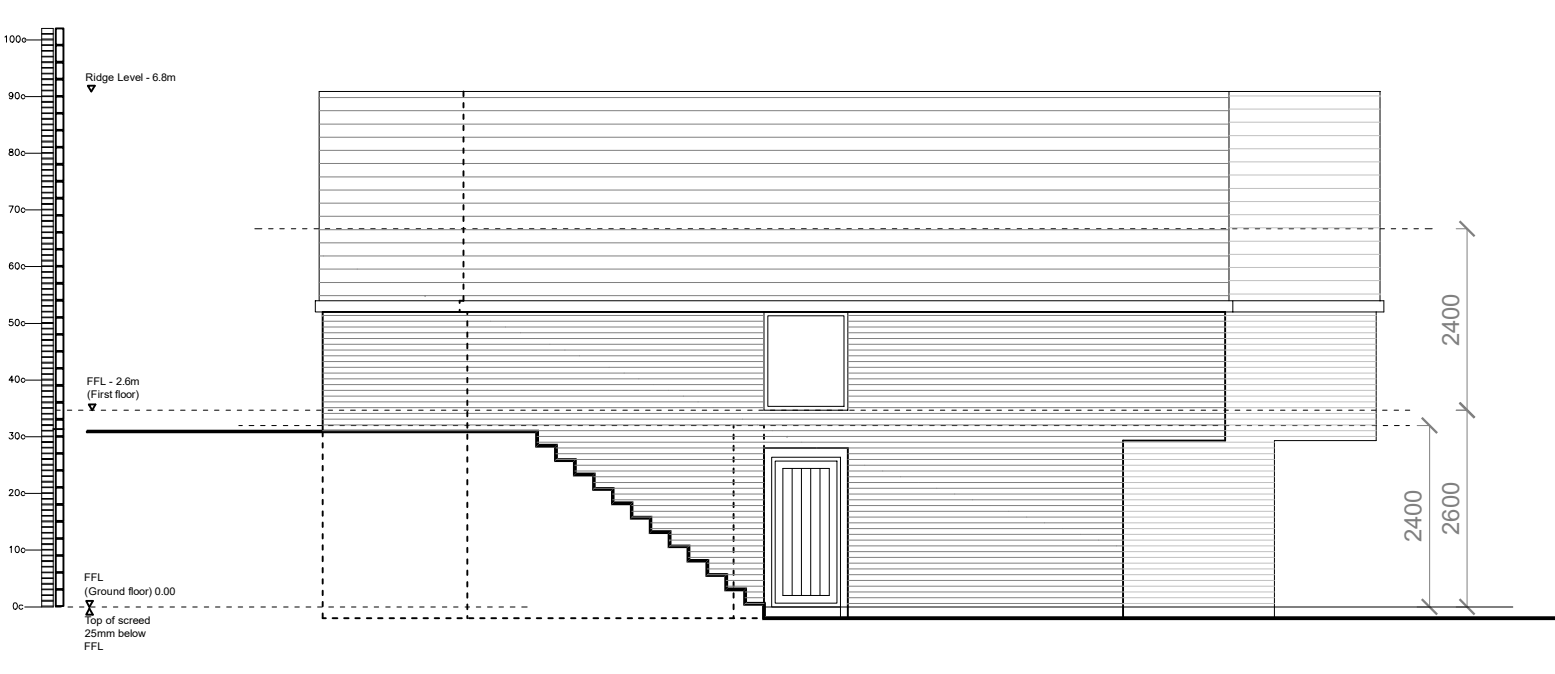

Proposed side elevation
1:100

Copyright of this drawing is vested in the Architect and it must not be copied or reproduced without consent. Figured dimensions only are to be taken from this drawing. All contractors must visit the site and be responsible for taking and checking all dimensions relative to their work. HUAM Ltd are to be advised of any variation between drawings and site conditions.

Rev.	Drawn	Comments	Date
A	GO	'DO NOT SCALE' NOTE REMOVED	10.4.25

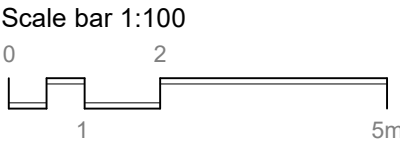

hulmeupright
architects

Queens Gardens Business Centre
31a Ironmarket
Newcastle under Lyme
Staffordshire
ST5 1RP

Tel: 01782 621949
Email: stoke@hu-arch.co.uk

www.hulmeupright.co.uk

Client

GMHD Developments

Project

Proposed 21 no. houses and 9 no. flats
off New Street Leek, ST13 6EB

Title

PLOT 3 and 4 Plans and Elevations

Status

PLANNING

Date Nov 24

Drawn GO

Scale @A2 1:100

Checked

Project No

Drawing No.

N1213_AL(0)21

Rev

A

File Ref: M\