




PLOT 8 to 17

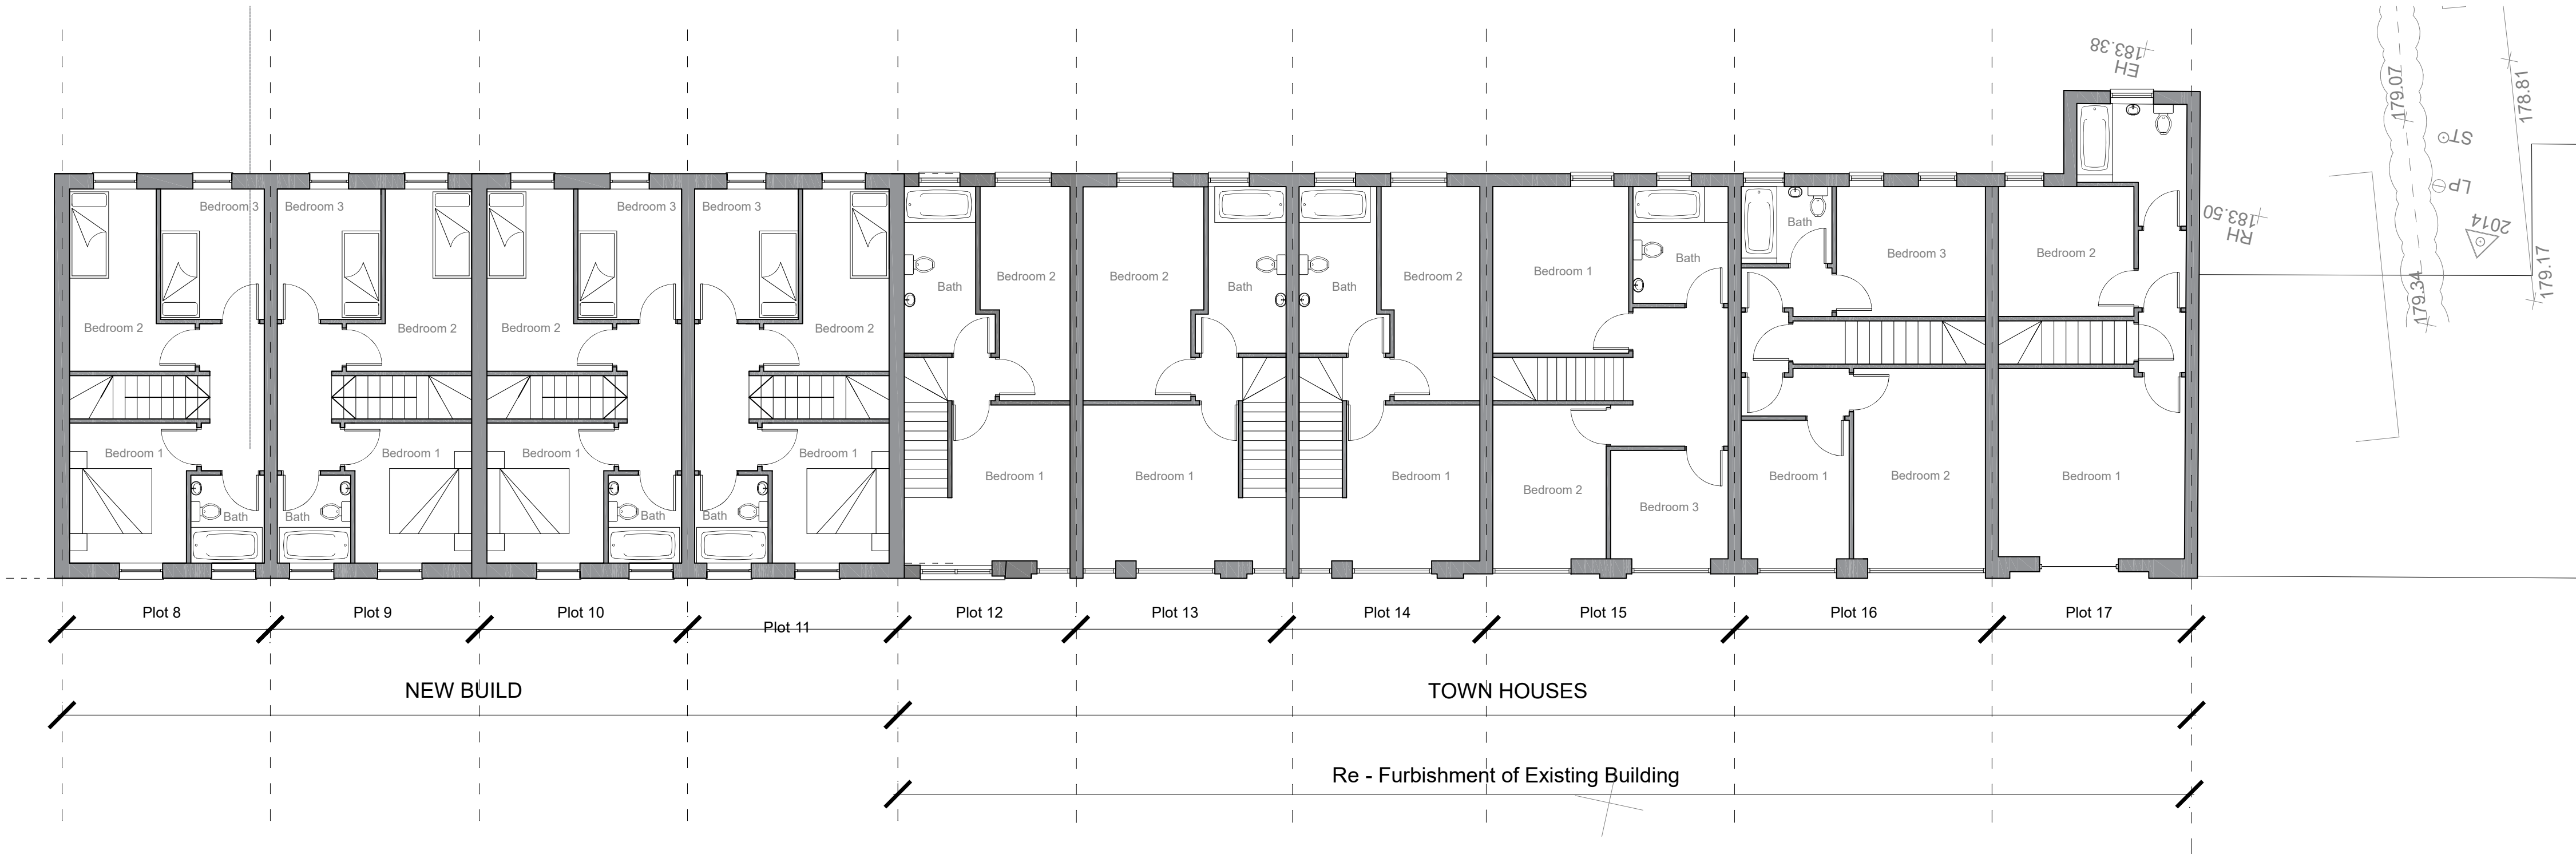

Proposed First floor plan
1:100

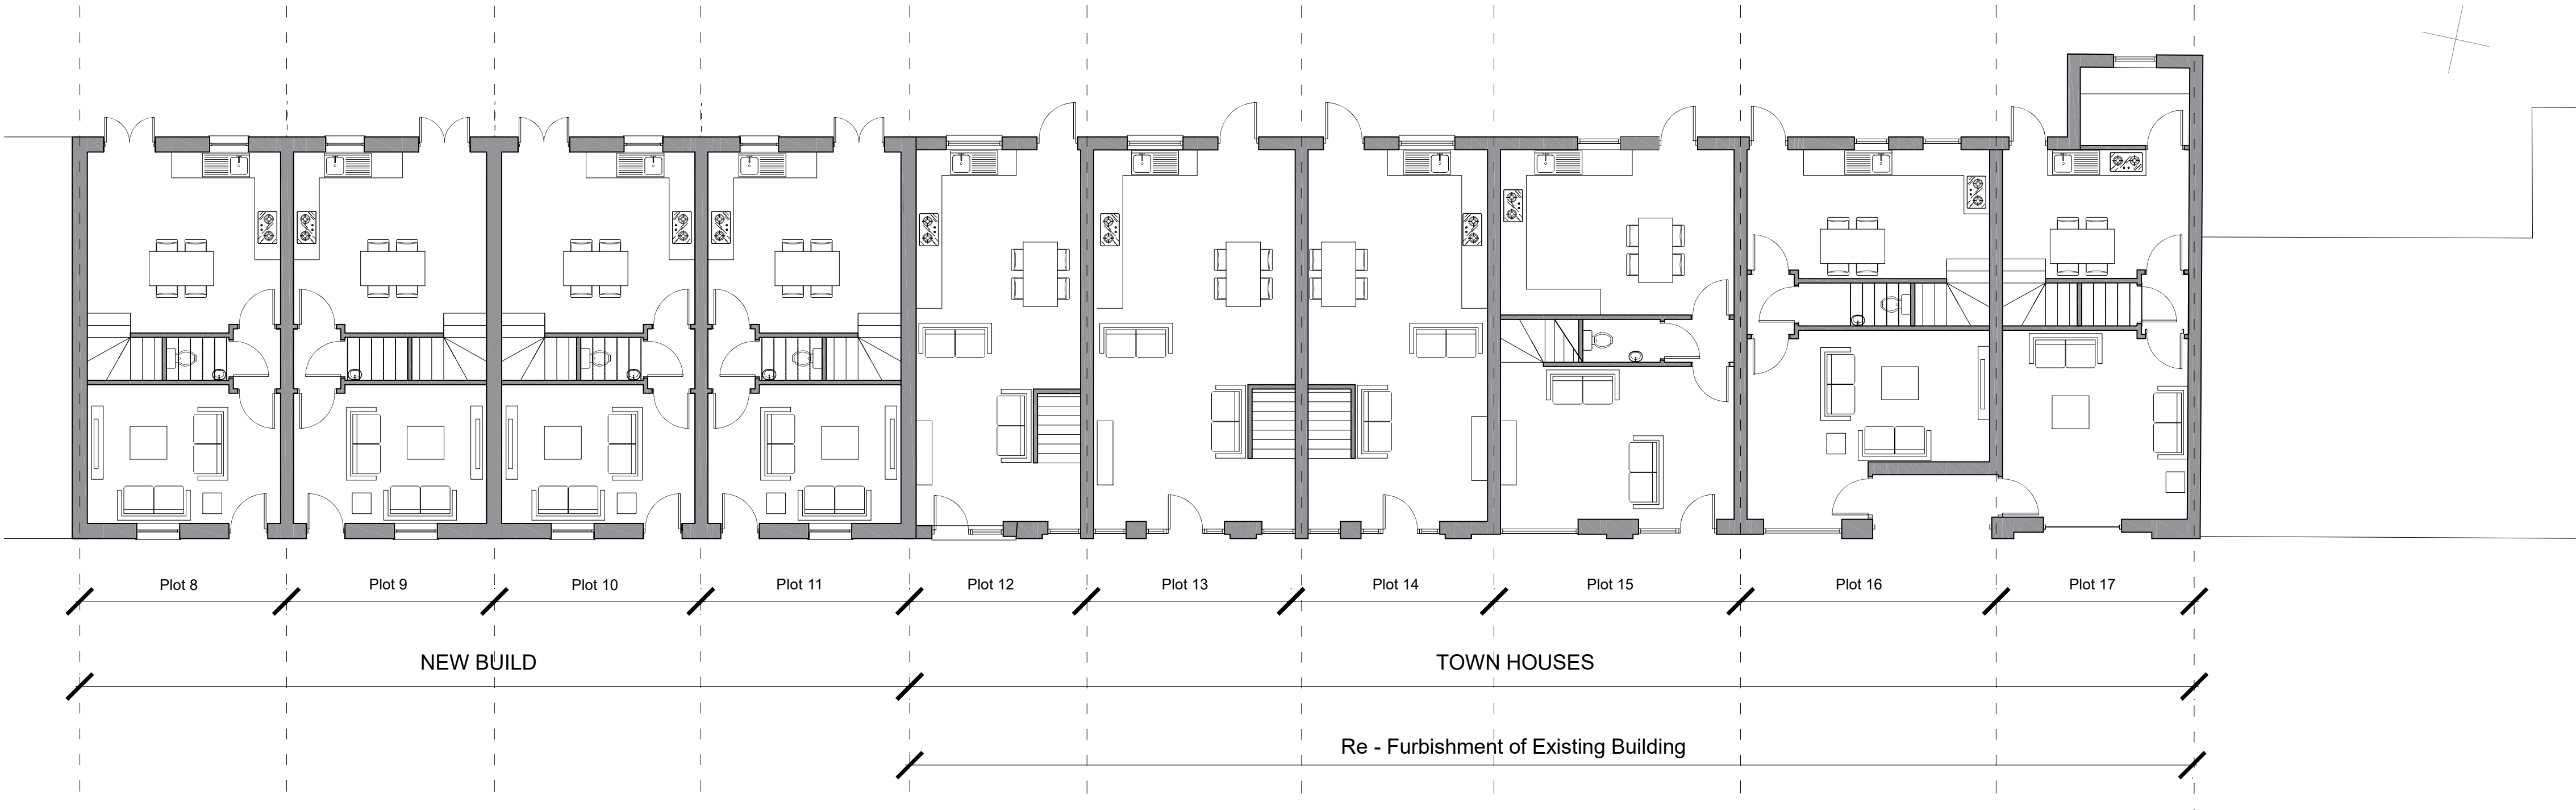

Proposed Ground floor plan
1:100

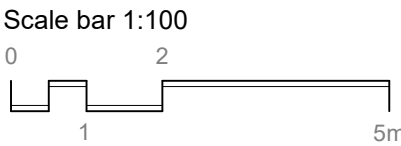

Copyright of this drawing is vested in the Architect and it must not be copied or reproduced without consent. Figured dimensions only are to be taken from this drawing. All contractors must visit the site and be responsible for taking and checking all dimensions relative to their work. HUAM Ltd are to be advised of any variation between drawings and site conditions.

Rev.	Drawn	Comments	Date
A	GO	DO NOT SCALE NOTE REMOVED	10.4.25

hulmeupright
architects

Queens Gardens Business Centre
31a Ironmarket
Newcastle under Lyme
Staffordshire
ST5 1RP

Tel: 01782 621949
Email: stoke@hu-arch.co.uk
Client
GMHD Developments

www.hulmeupright.co.uk

Project
Proposed 21 no. houses and 9 no. flats
off New Street Leek, ST13 6EB

Title
PLOT 8 to 17 Plans

Status
PLANNING

Date
Nov 24

Scale @A1
1:100

Drawn
GO

Checked

Project No
N1213_AL(0)24

Drawing No.
Rev
A

File Ref: M\