




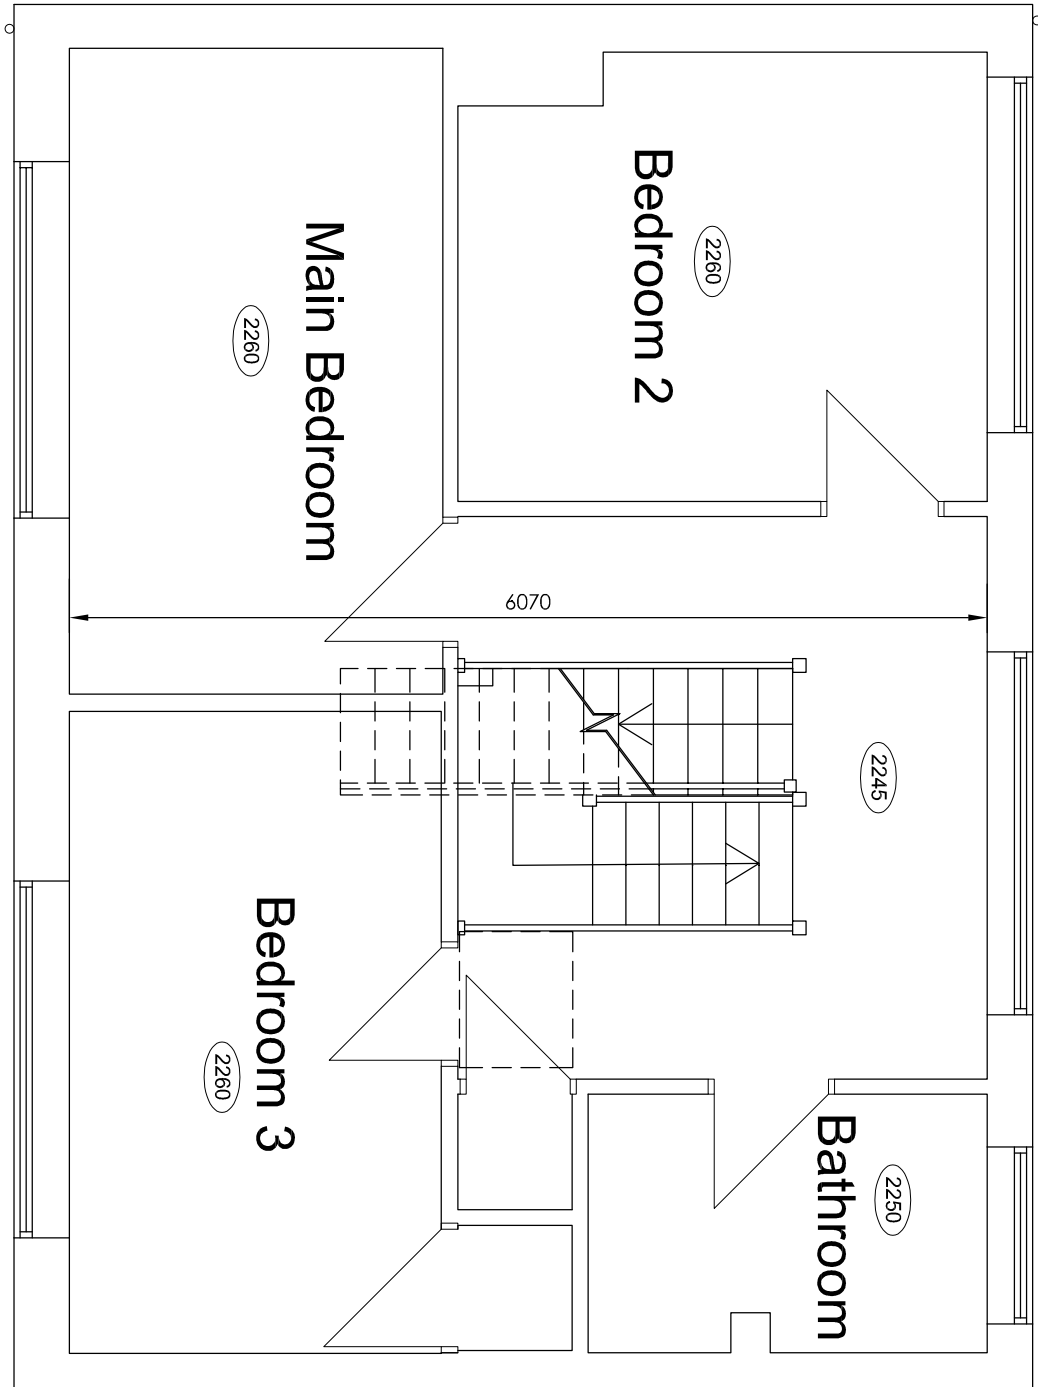


FIRST FLOOR PLAN 1:50

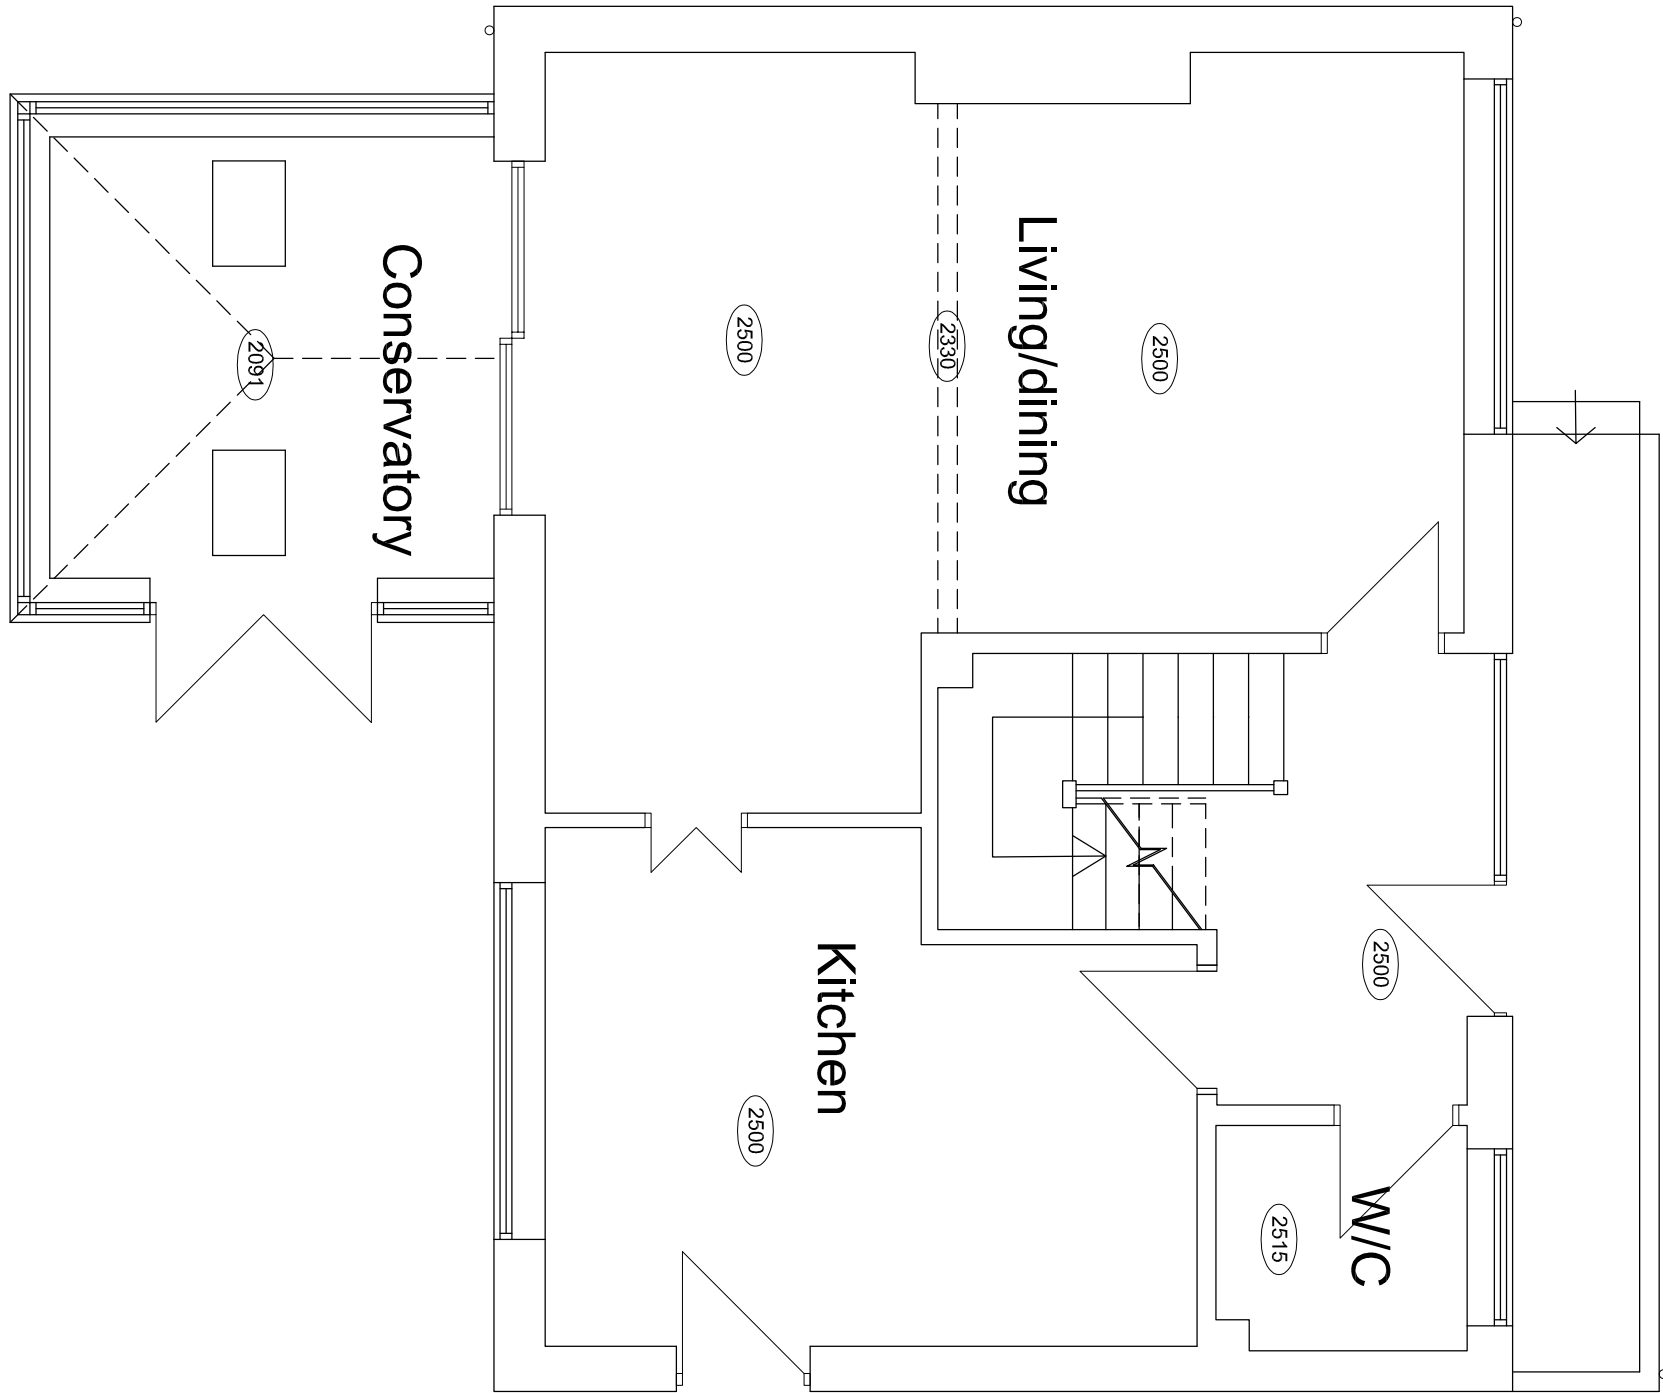


GROUND FLOOR PLAN 1:50

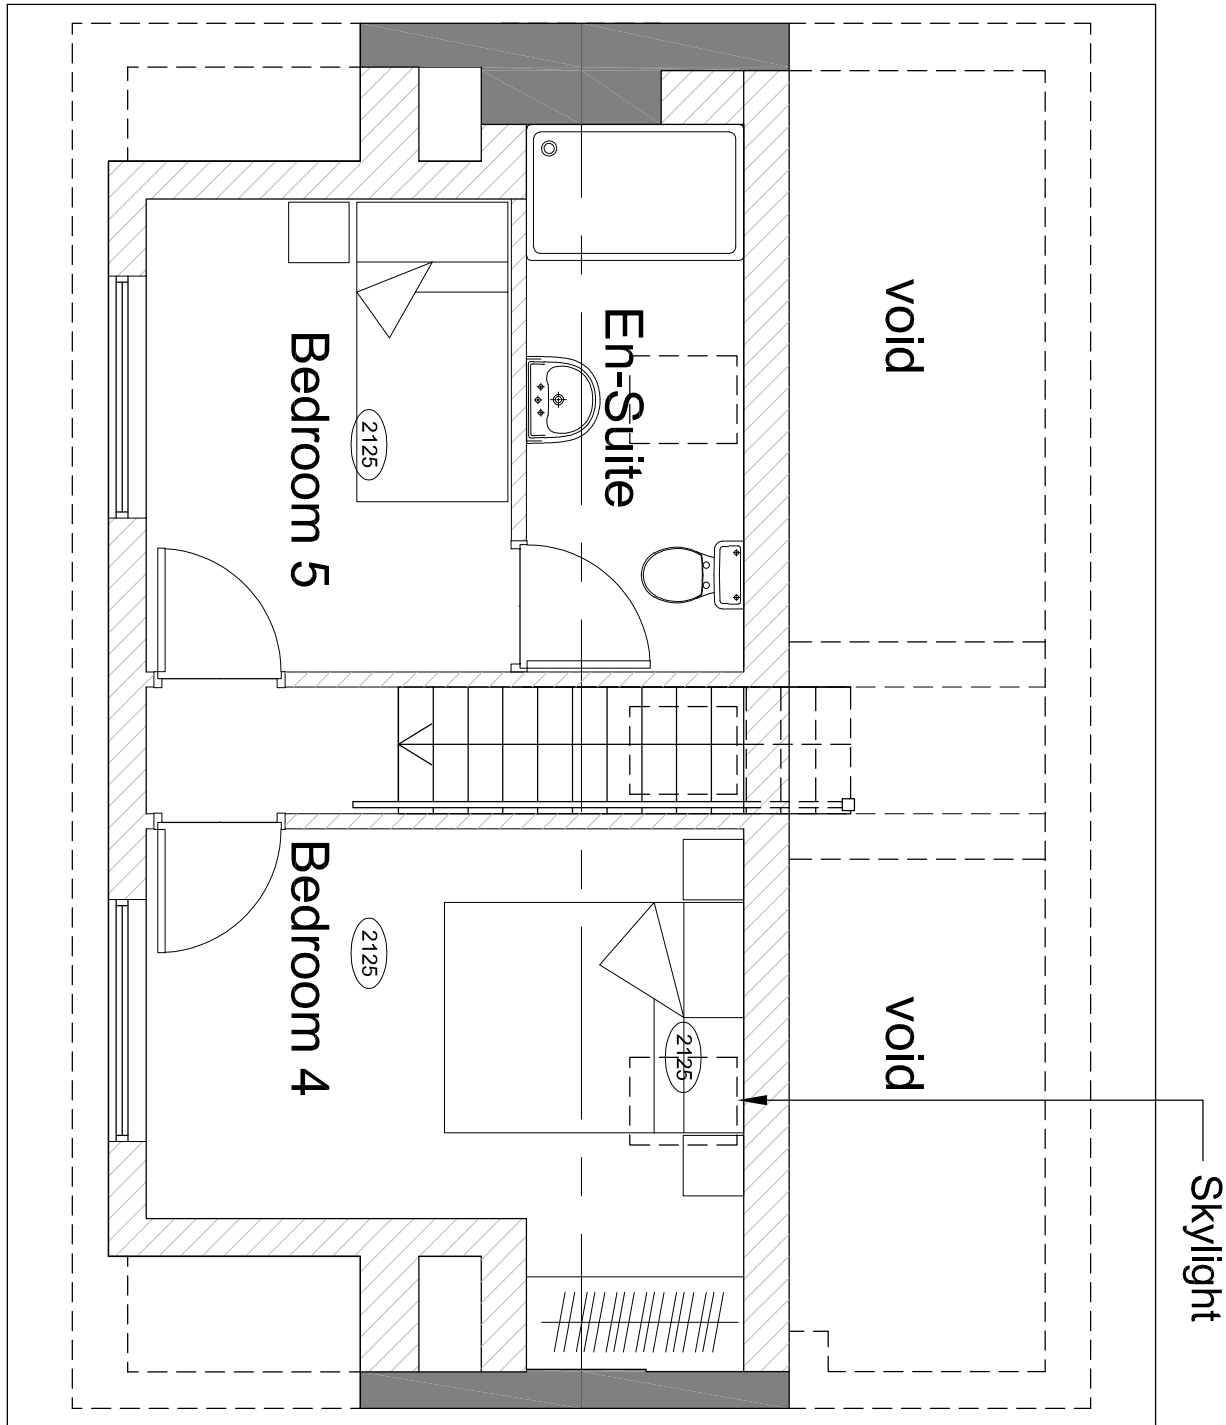

SECOND FLOOR PLAN 1:50

 

Ordinance Survey © Crown copyright 2025. All rights reserved. Licence number ACO000810055

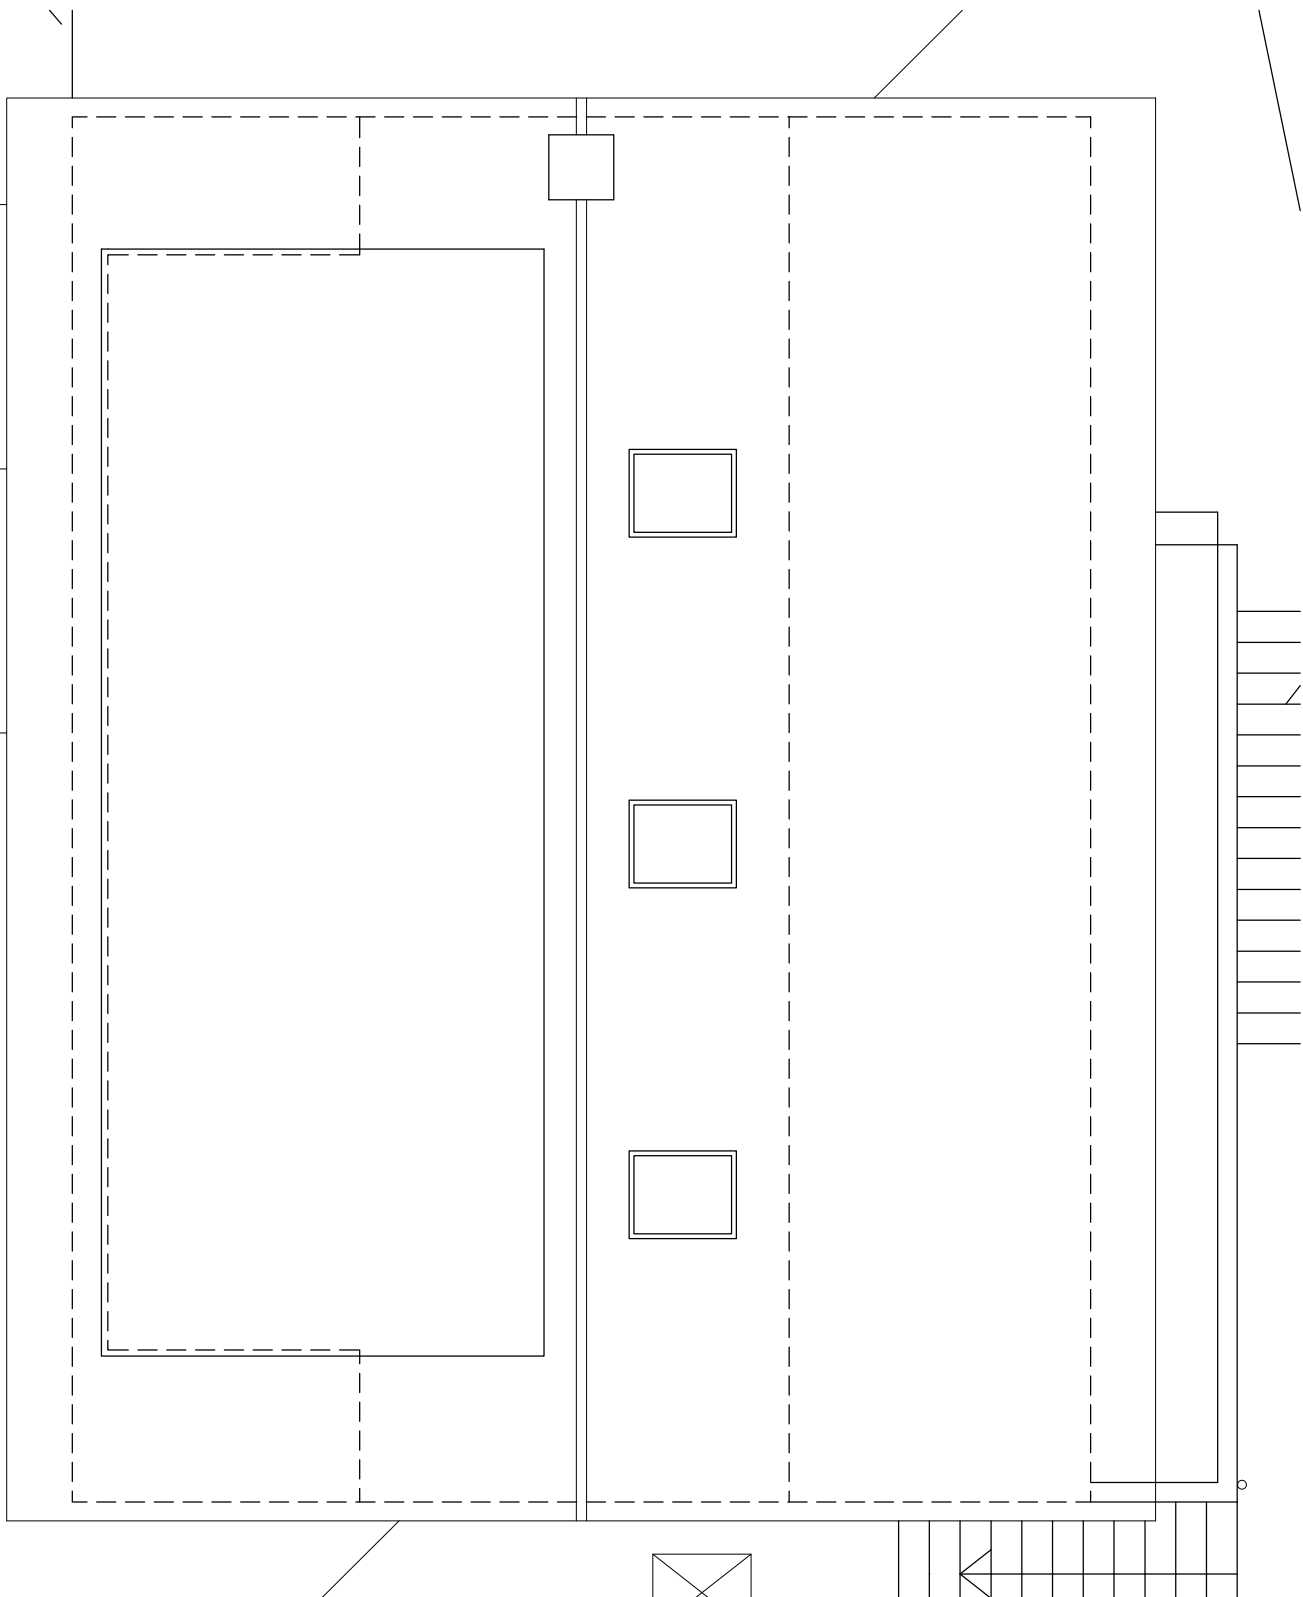

ROOF PLAN 1:50

Hewitt&Carr Architects
A. Design&Architects 117-19 Leek Road | Cheddleton ST10 1JE
T. 01832 555893
E. enquiries@hccarchitects.co.uk
W. www.hccarchitects.co.uk

Client
MR & MRS RATCHFORD

Project
PROPOSED LOFT CONVERSION AT
19 CHURCH LANE CHECKLEY
ST10 4NJ

Title
PLANS AS PROPOSED

Date
PLANNING

Date
APR 2025

Scale @A1 AS NOTED

Project No.
01442-PL(0)05

Drawing No.

Drawn
FJK

Checked

Rev