

This drawing is subject to Copyright & must not be copied or reproduced without prior consent.

All heights, sizes, levels and dimensions are to be checked on site prior to the commencement of the works any omissions are to be reported to ICI Architecture Studio at once.

Figured dimensions are to be taken in preference to scaling and any errors are to be reported to us.


This drawing has been prepared in accordance with the CDM (Construction Design Management) and all foreseeable design risks to those involved or affected by the construction have been avoided wherever possible.



Proposed Rear Elevation
1 : 50




Proposed Side Elevation A-A
1 : 50

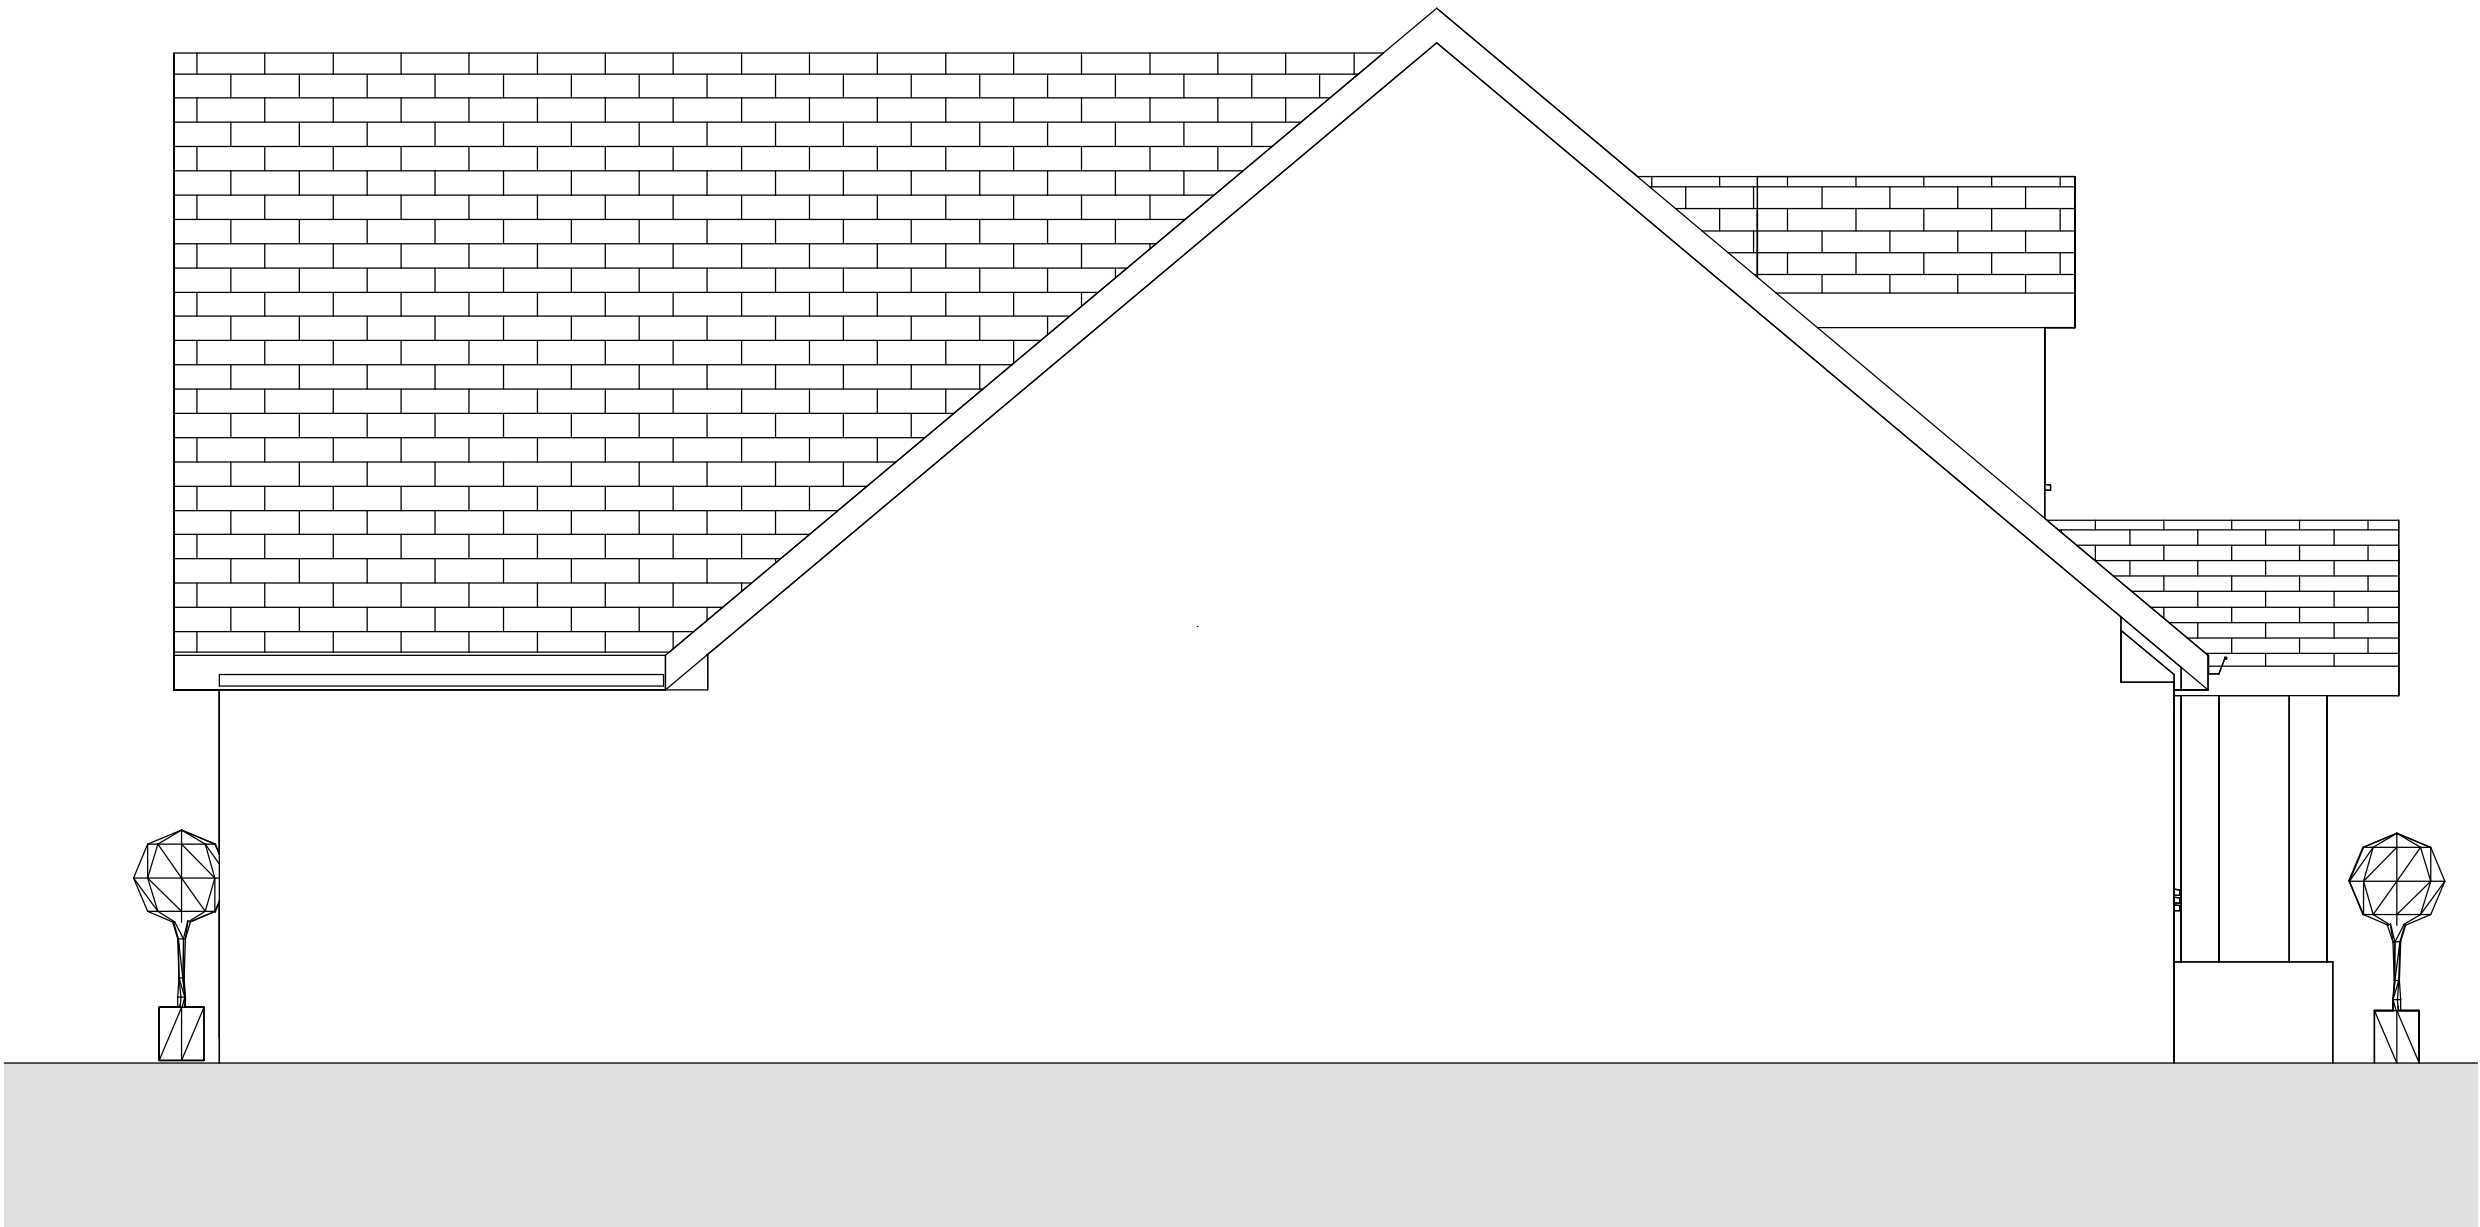

Proposed Side Elevation B-B
1 : 50

C	19.02.25	ICI	Planning Submission
B	23.04.24	ICI	Elevations and Dormers Updated
A	06.07.23	ICI	Drawings updated following Client Meeting

Rev Date By Detail

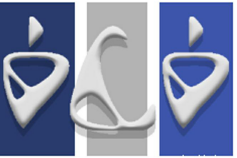 ICI ARCHITECTURE STUDIO
| Inspire | Create | Innovate

Tel: 01260 602 005 www.ICI-Architecture.co.uk

Team@iciarchitecture.co.uk

Drawing status
Planning Submission

Client
Mr & Mrs Daniels

Project/Location
Proposed New Dwelling

Hillview Farm,
Tower Hill Road,
Mow Cop,
ST7 3PS

Drawing title
Proposed Elevations Sheet 01

Scale(s)	Date	Drawn	Checked	Job Number
1 : 50 @A1	06/21/23	JK	JK	2196

Drawing number	Revision
2196-XX-XX-XX-DR-A-0106	C