




North-West Elevation 'as proposed'



South-East Elevation 'as proposed'



North-East Elevation 'as proposed'

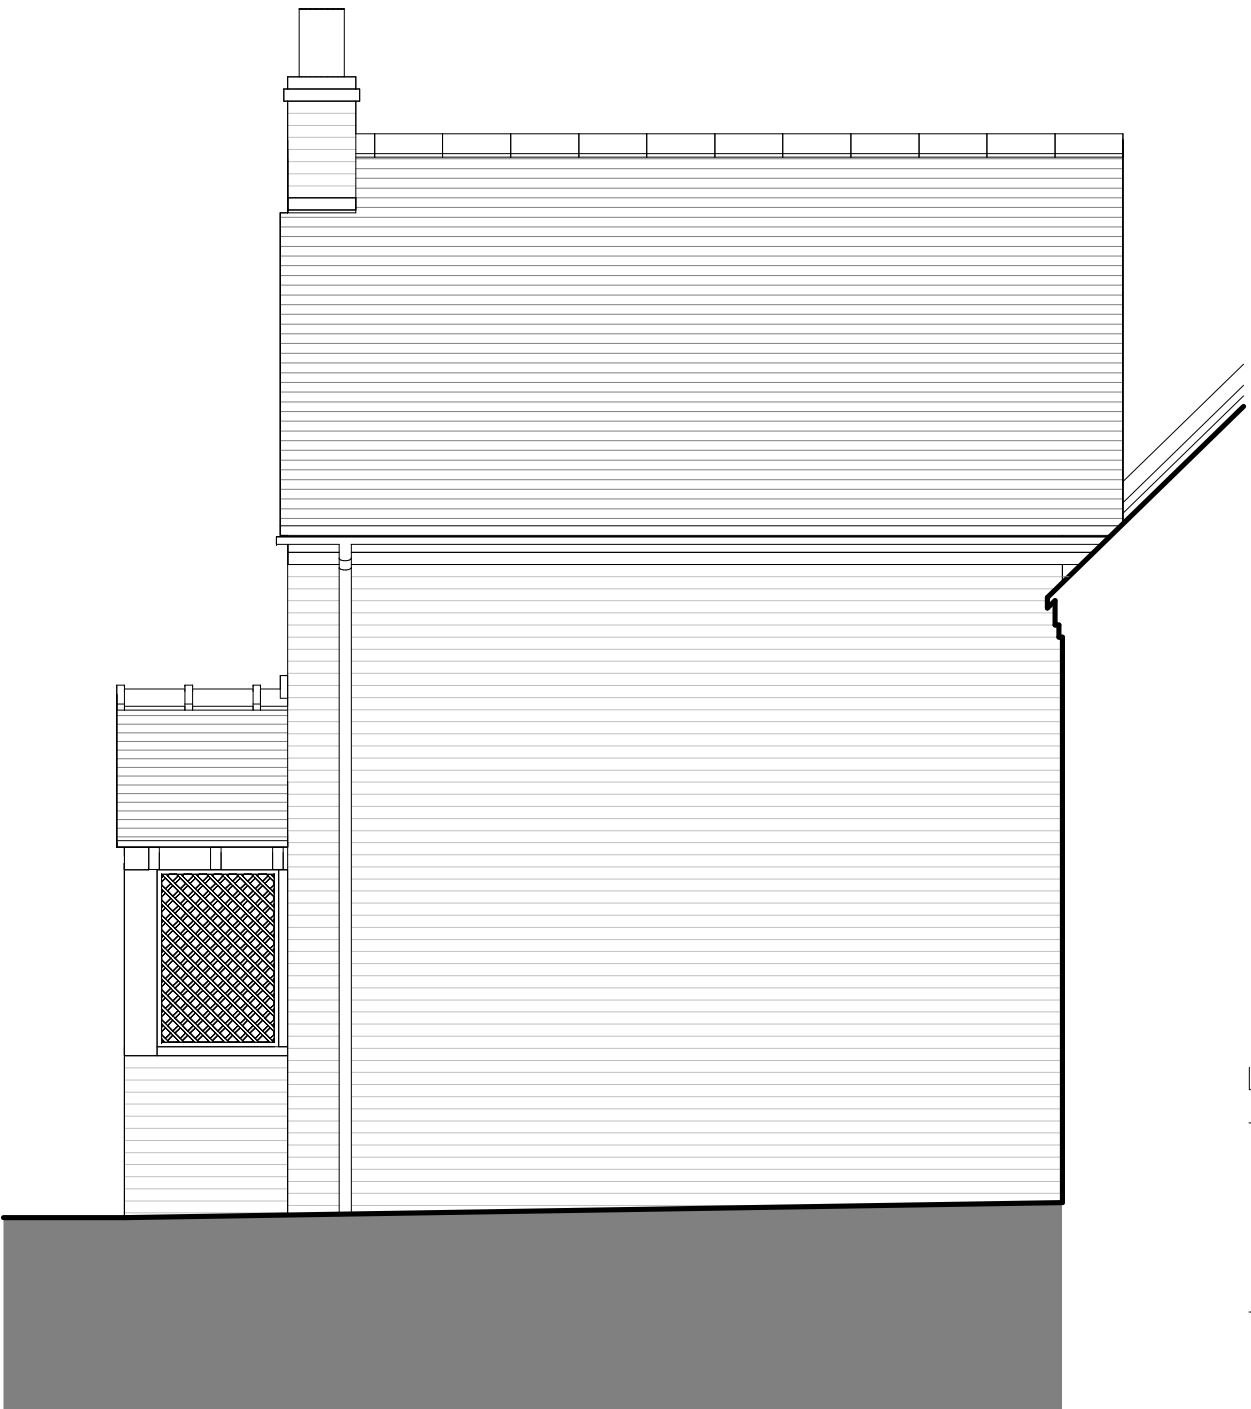

South-West Elevation 'as proposed'

All new and existing retained timber door/windows to be painted with external gloss paint, colour: White (to match existing)

Cast Iron Air Bricks



Cast Iron Air Brick Company,
tel. 01598 711999
FLY6 Air Brick 9x6"



L01 Rev	24/04/2025 Date	CgH Drawn	Listed Building Consent Application Description
ctd architects		Clerk Bank House Clerk Bank LEEK Staffordshire ST13 5HE t: 01538 373477 e: info@ctdarchitects.co.uk f: 01538 386503 w: www.ctdarchitects.co.uk	
Client Mr. W. Scott-Moncrieff		Project Basford Hall Coachman's Cottage Basford Hall, Leek, ST13 7ER Title Elevations 'as proposed'	
ctd architects © 2025 • This drawing is copyright. • All dimensions to be checked on site before proceeding. • Contractor must notify the architect of any discrepancies before proceeding. • Contractor to check/adjust dimensions of new work to suit existing conditions. Do not assume existing structure or details are plumb, square or level. • All drawings to be read in conjunction with all other consultants drawings and specs.		Scale 1:50 Size A2 Drawn CgH Chk'd KL	
		Status LISTED BUILDING CONSENT	
		Drawing Ref 2501 - CTD - CC - XX - DR - A - 006 - L01	