




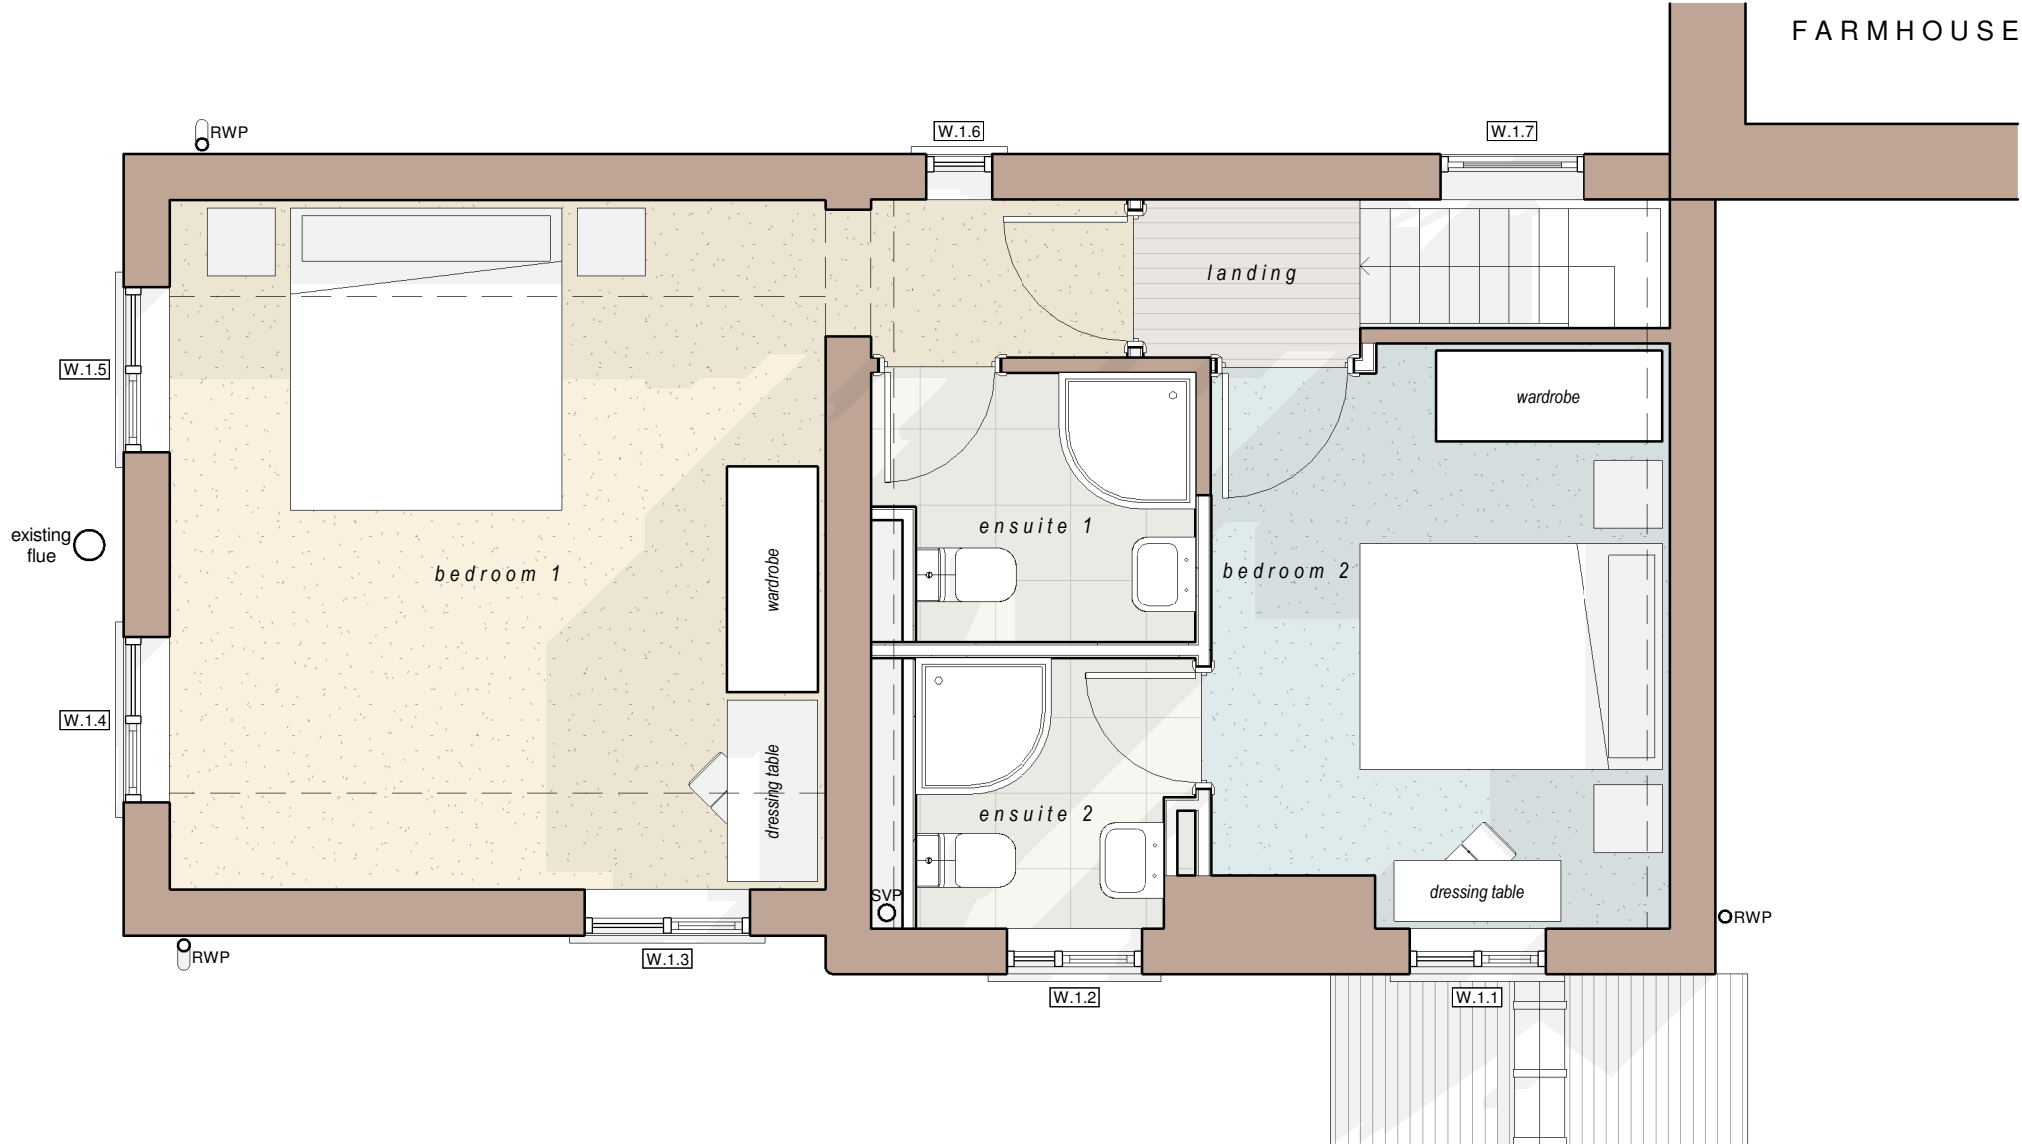

First Floor Plan 'as proposed'

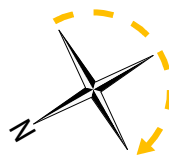

Ground Floor Plan 'as proposed'

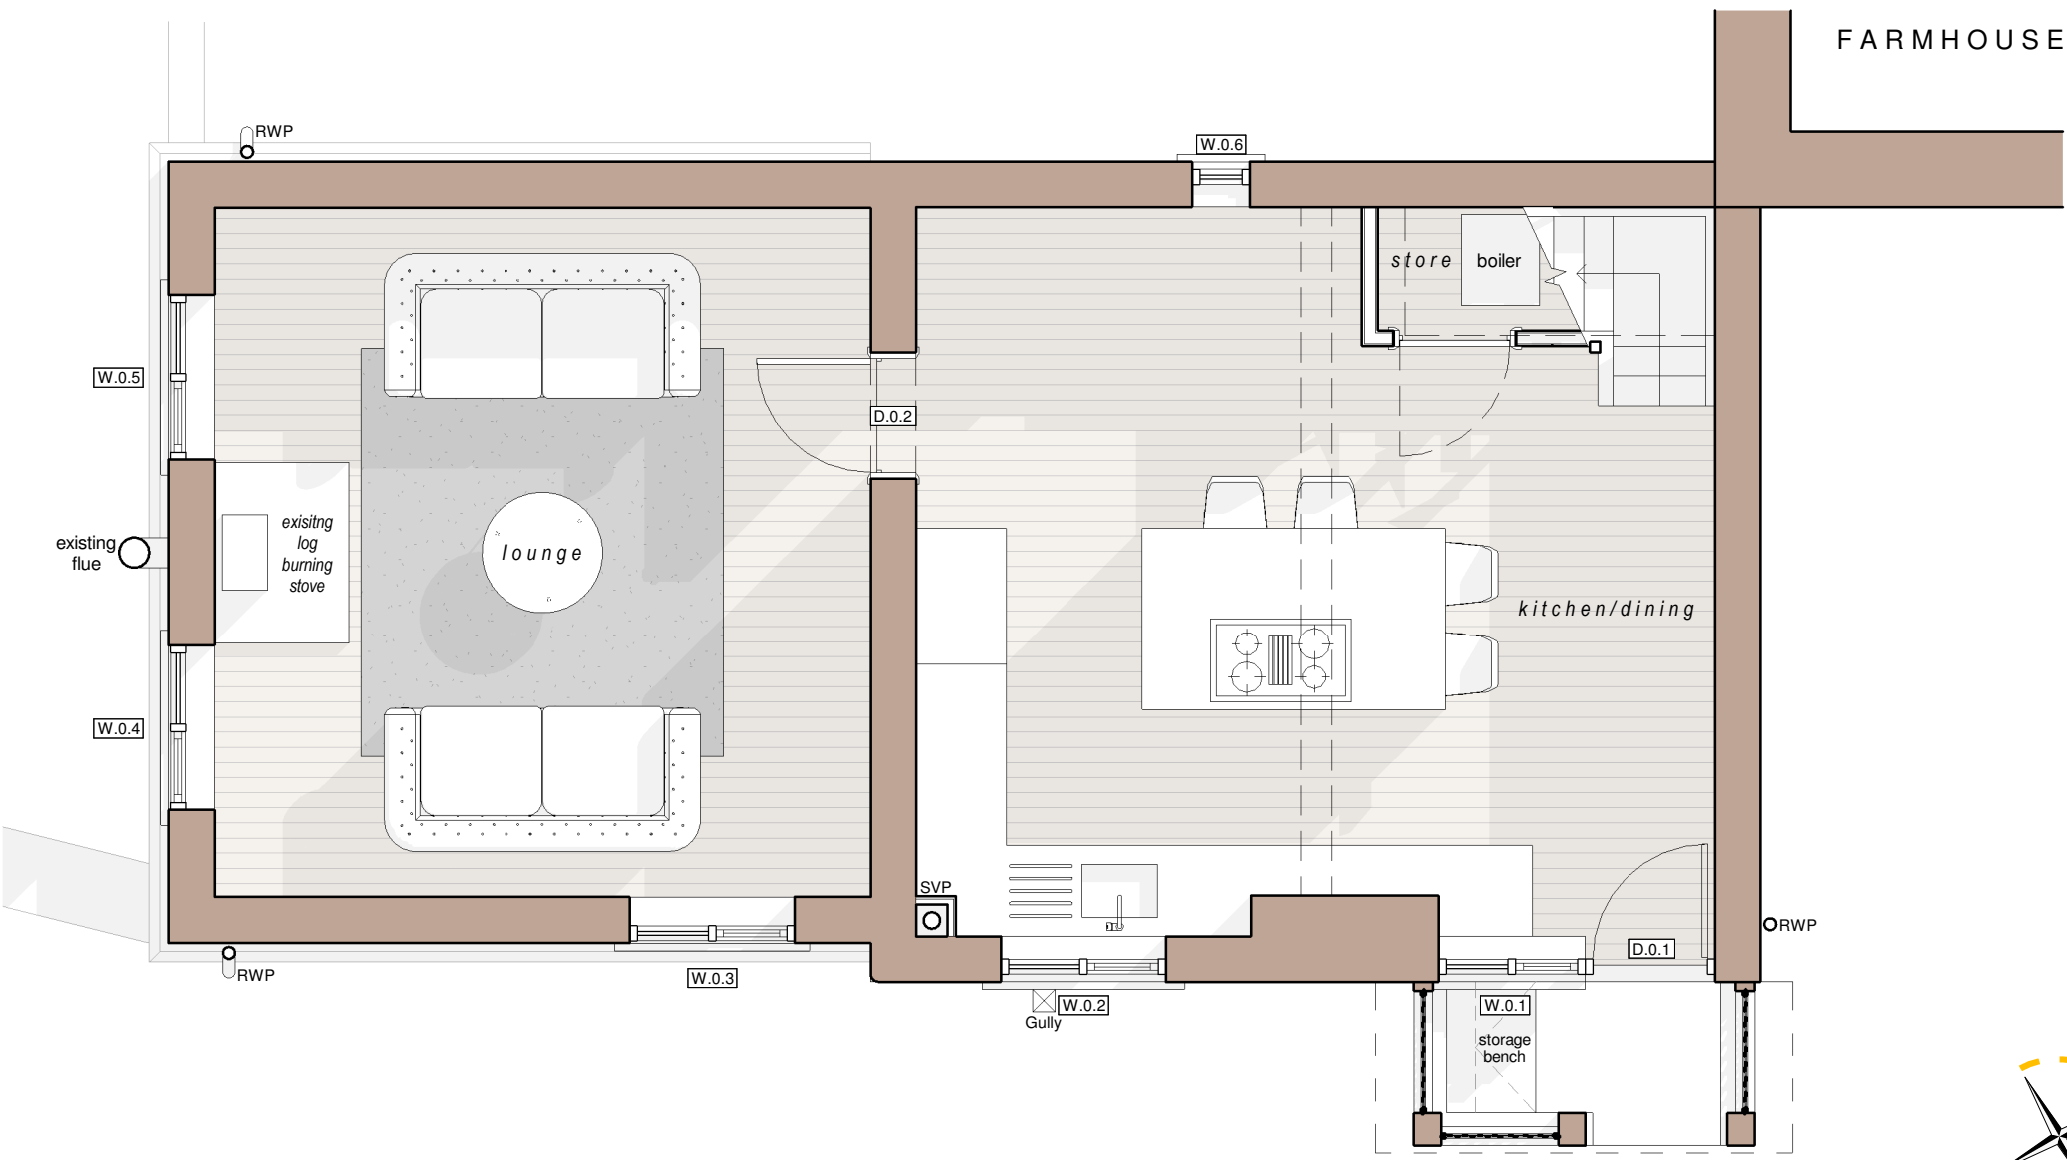

L01	24/04/2025	CgH	Listed Building Consent Application
S01	01/04/2025	CgH	Initial Issue
Rev	Date	Drawn	Description

 Client Mr. W. Scott-Moncrieff	Clerk Bank House Clerk Bank LEEK Staffordshire ST13 5HE t : 01538 373477 e : info@ctdarchitects.co.uk f : 01538 386503 w : www.ctdarchitects.co.uk	ctd architects © 2025 • This drawing is copyright. • All dimensions to be checked on site before proceeding. • Contractor must notify the architect of any discrepancies before proceeding. • Contractor to check/adjust dimensions of new work to suit existing conditions. Do not assume existing structure or details are plumb, square or level. • All drawings to be read in conjunction with all other consultants drawings and specs.
	Project Basford Hall Coachman's Cottage Basford Hall, Leek, ST13 7ER	Scale 1 : 50 Size A3 Drawn CgH Chk'd KL
	Title Floor Plans 'as proposed'	Status LISTED BUILDING CONSENT Drawing Ref 2501 - CTD - CC - ZZ - DR - A - 004 - L01