



Rev.	Drawn	Comments	Date
------	-------	----------	------

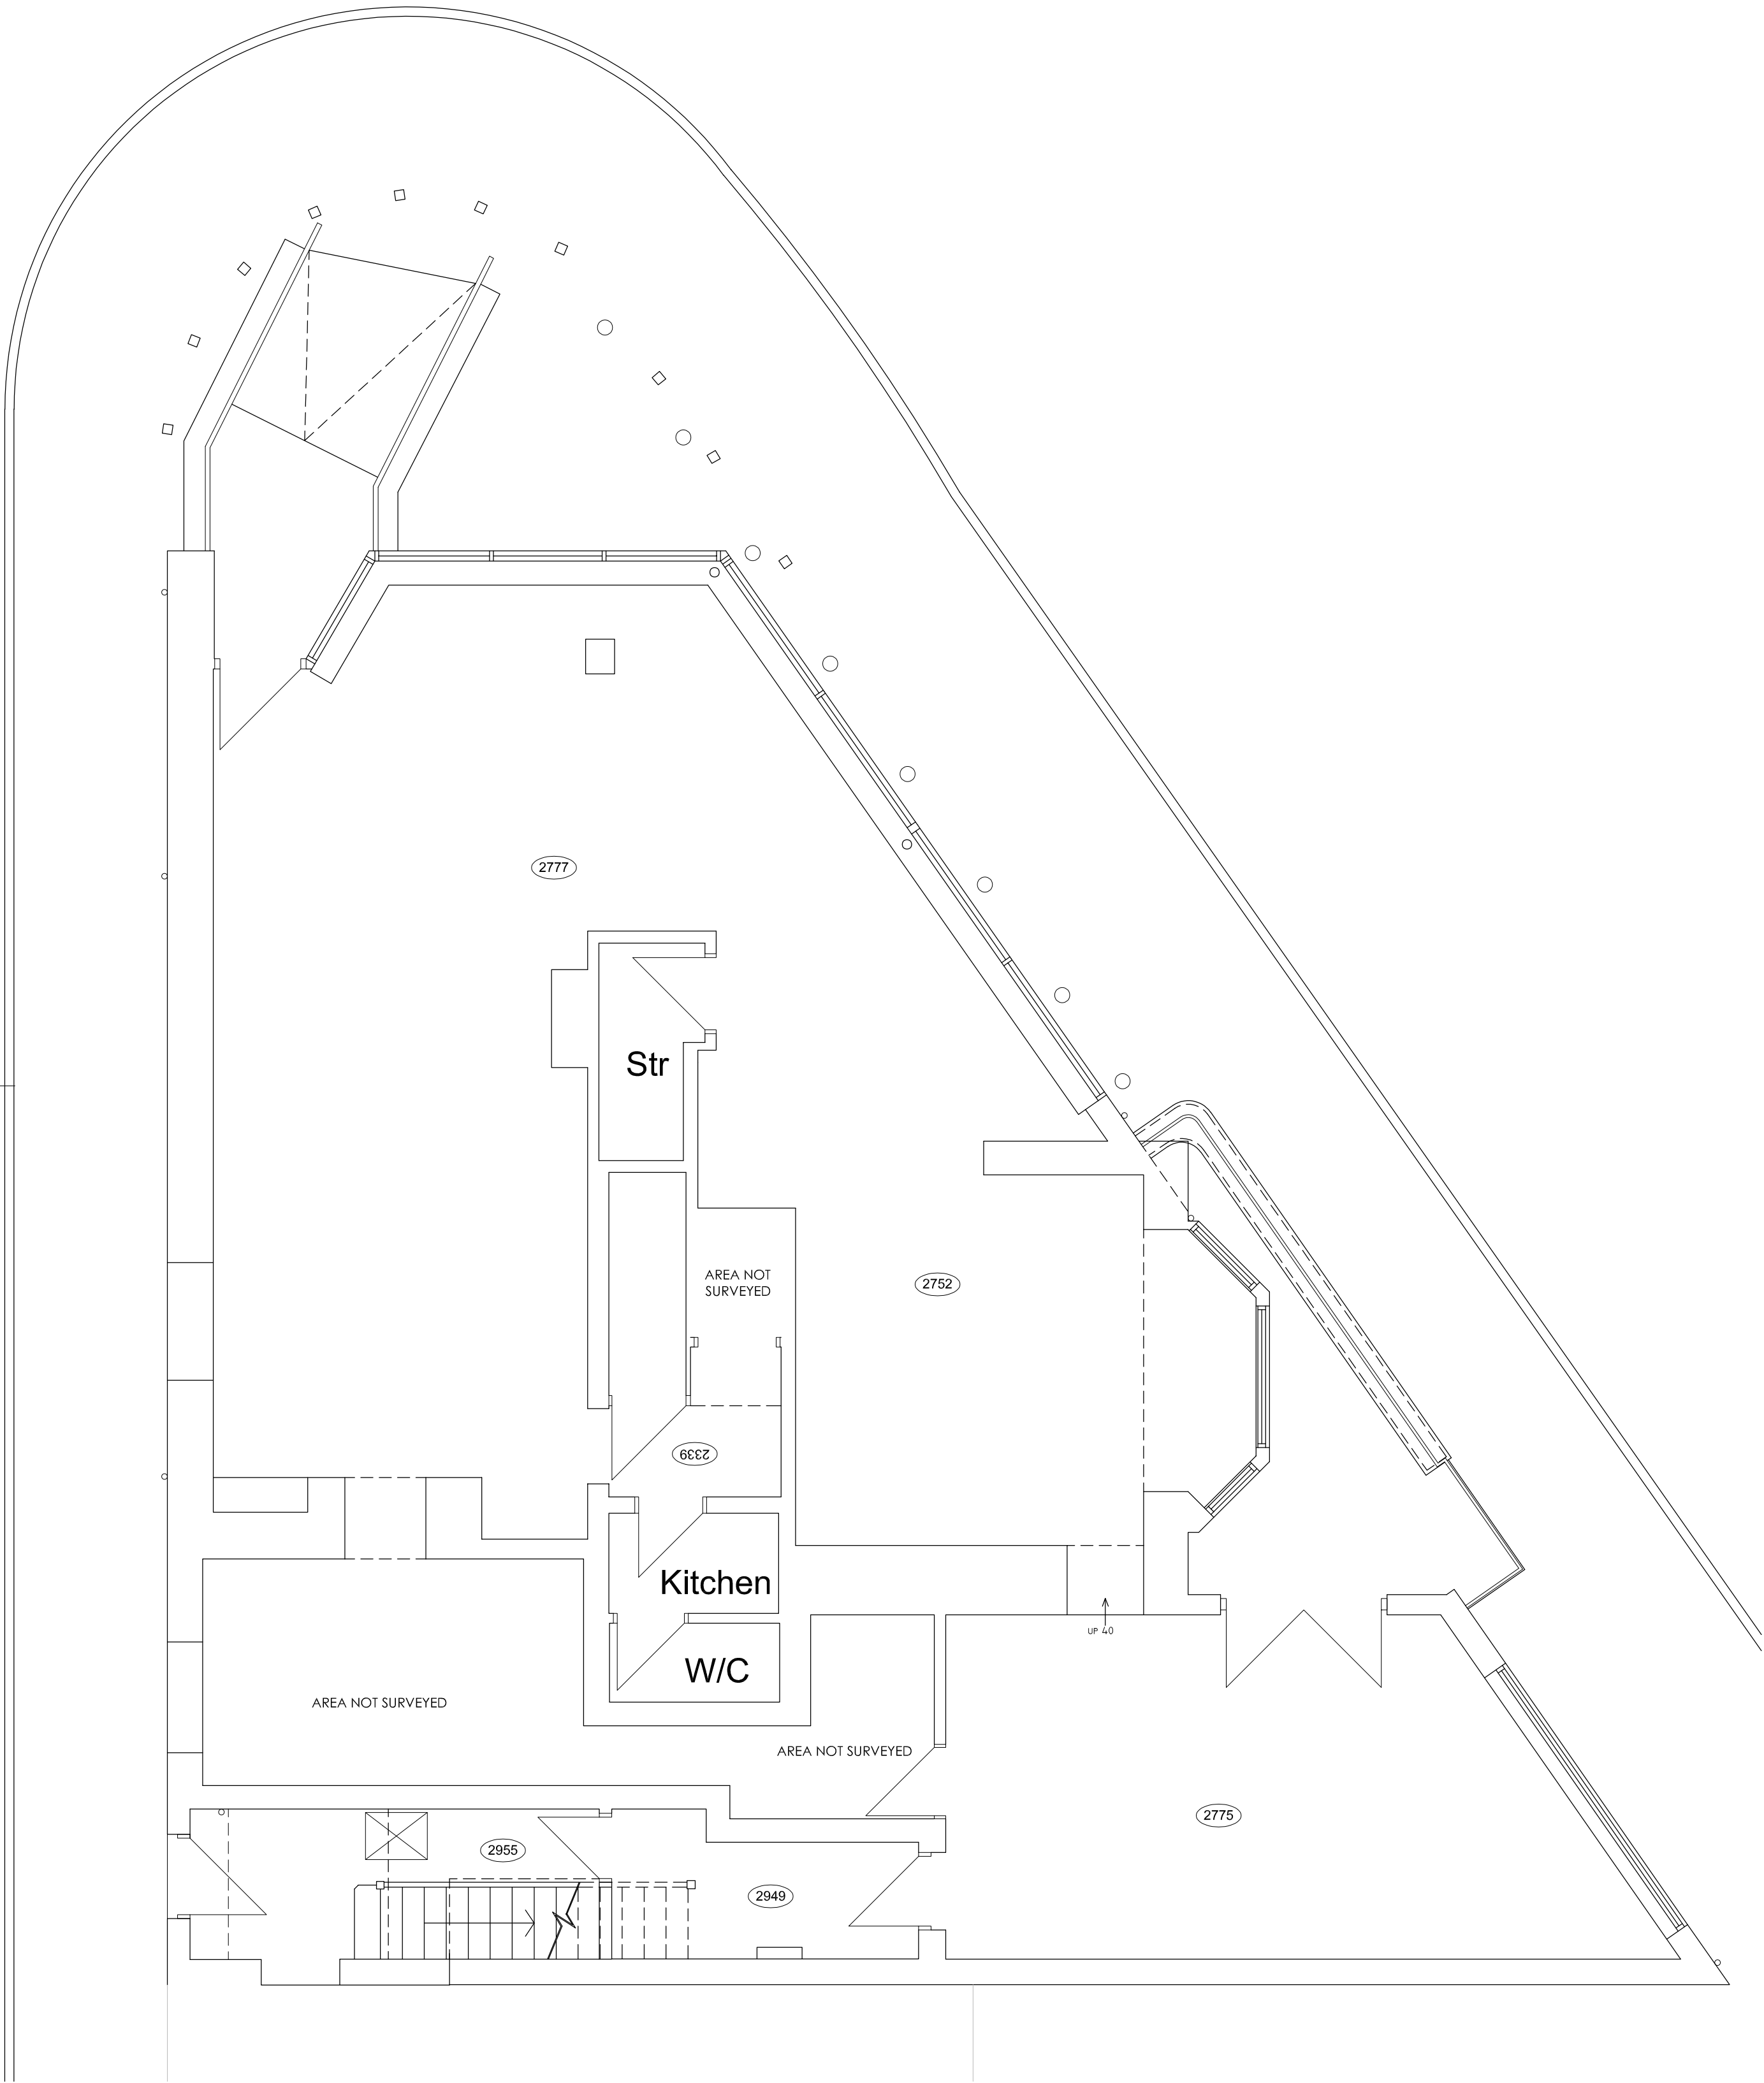

GROUND FLOOR PLAN 1:50

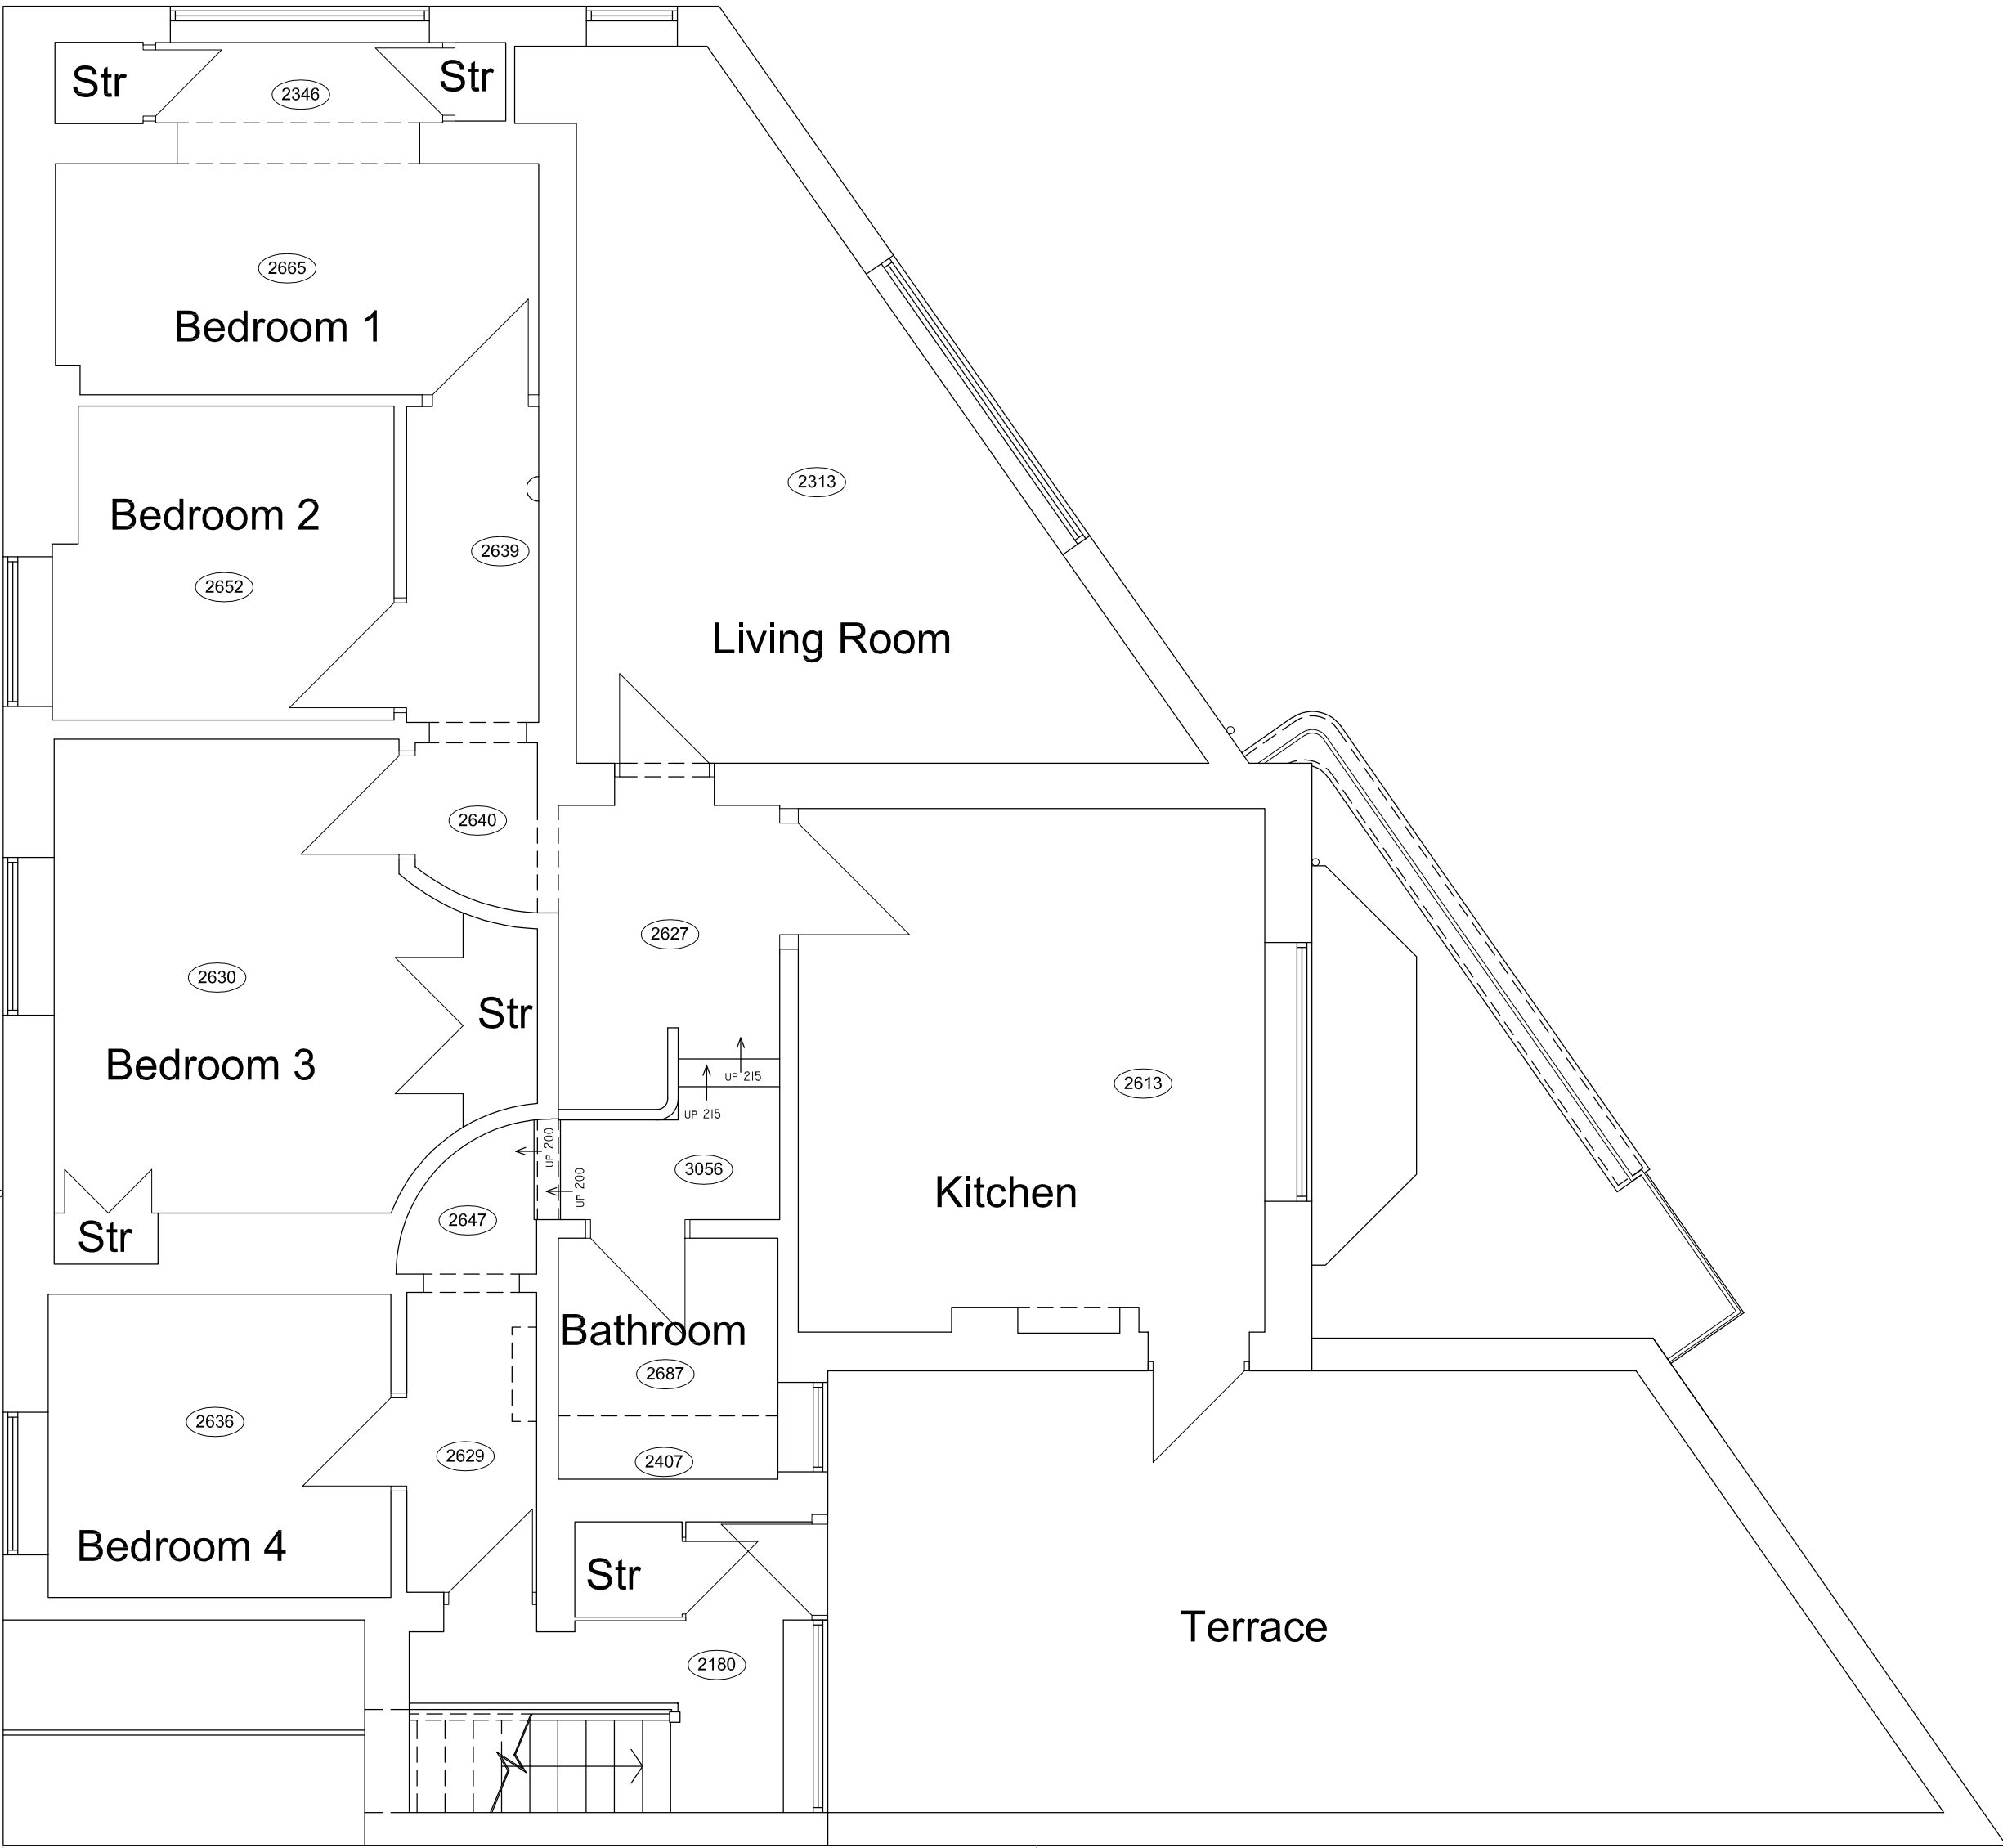

FIRST FLOOR PLAN 1:50

Hewitt&CarrArchitects
A: DaisyBank House | 17-19 Leek Road | Cheadle | ST10 1JE
T: 01538 756888
E: enquiries@hcarchitects.co.uk
W: www.hcarchitects.co.uk

Client
MR UPRIGHT

Project
**PROPOSED INTERNAL ALTERATIONS AND
CHANGE OF USE AT 2 WESTWOOD ROAD
LEEK ST13 8DH**

Title
PLANS AS EXISTING

Status
SURVEY
Date **MAR 2025**
Scale @ A1 **AS NOTED**

Project No
01447 - PL(0)01

Drawing No.

Drawn **NNC**

Checked

Rev

SURVEY