




FRONT ELEVATION 1:50

STEPS TO ACCESS NEW FRONT DOOR




SIDE ELEVATION 1:50

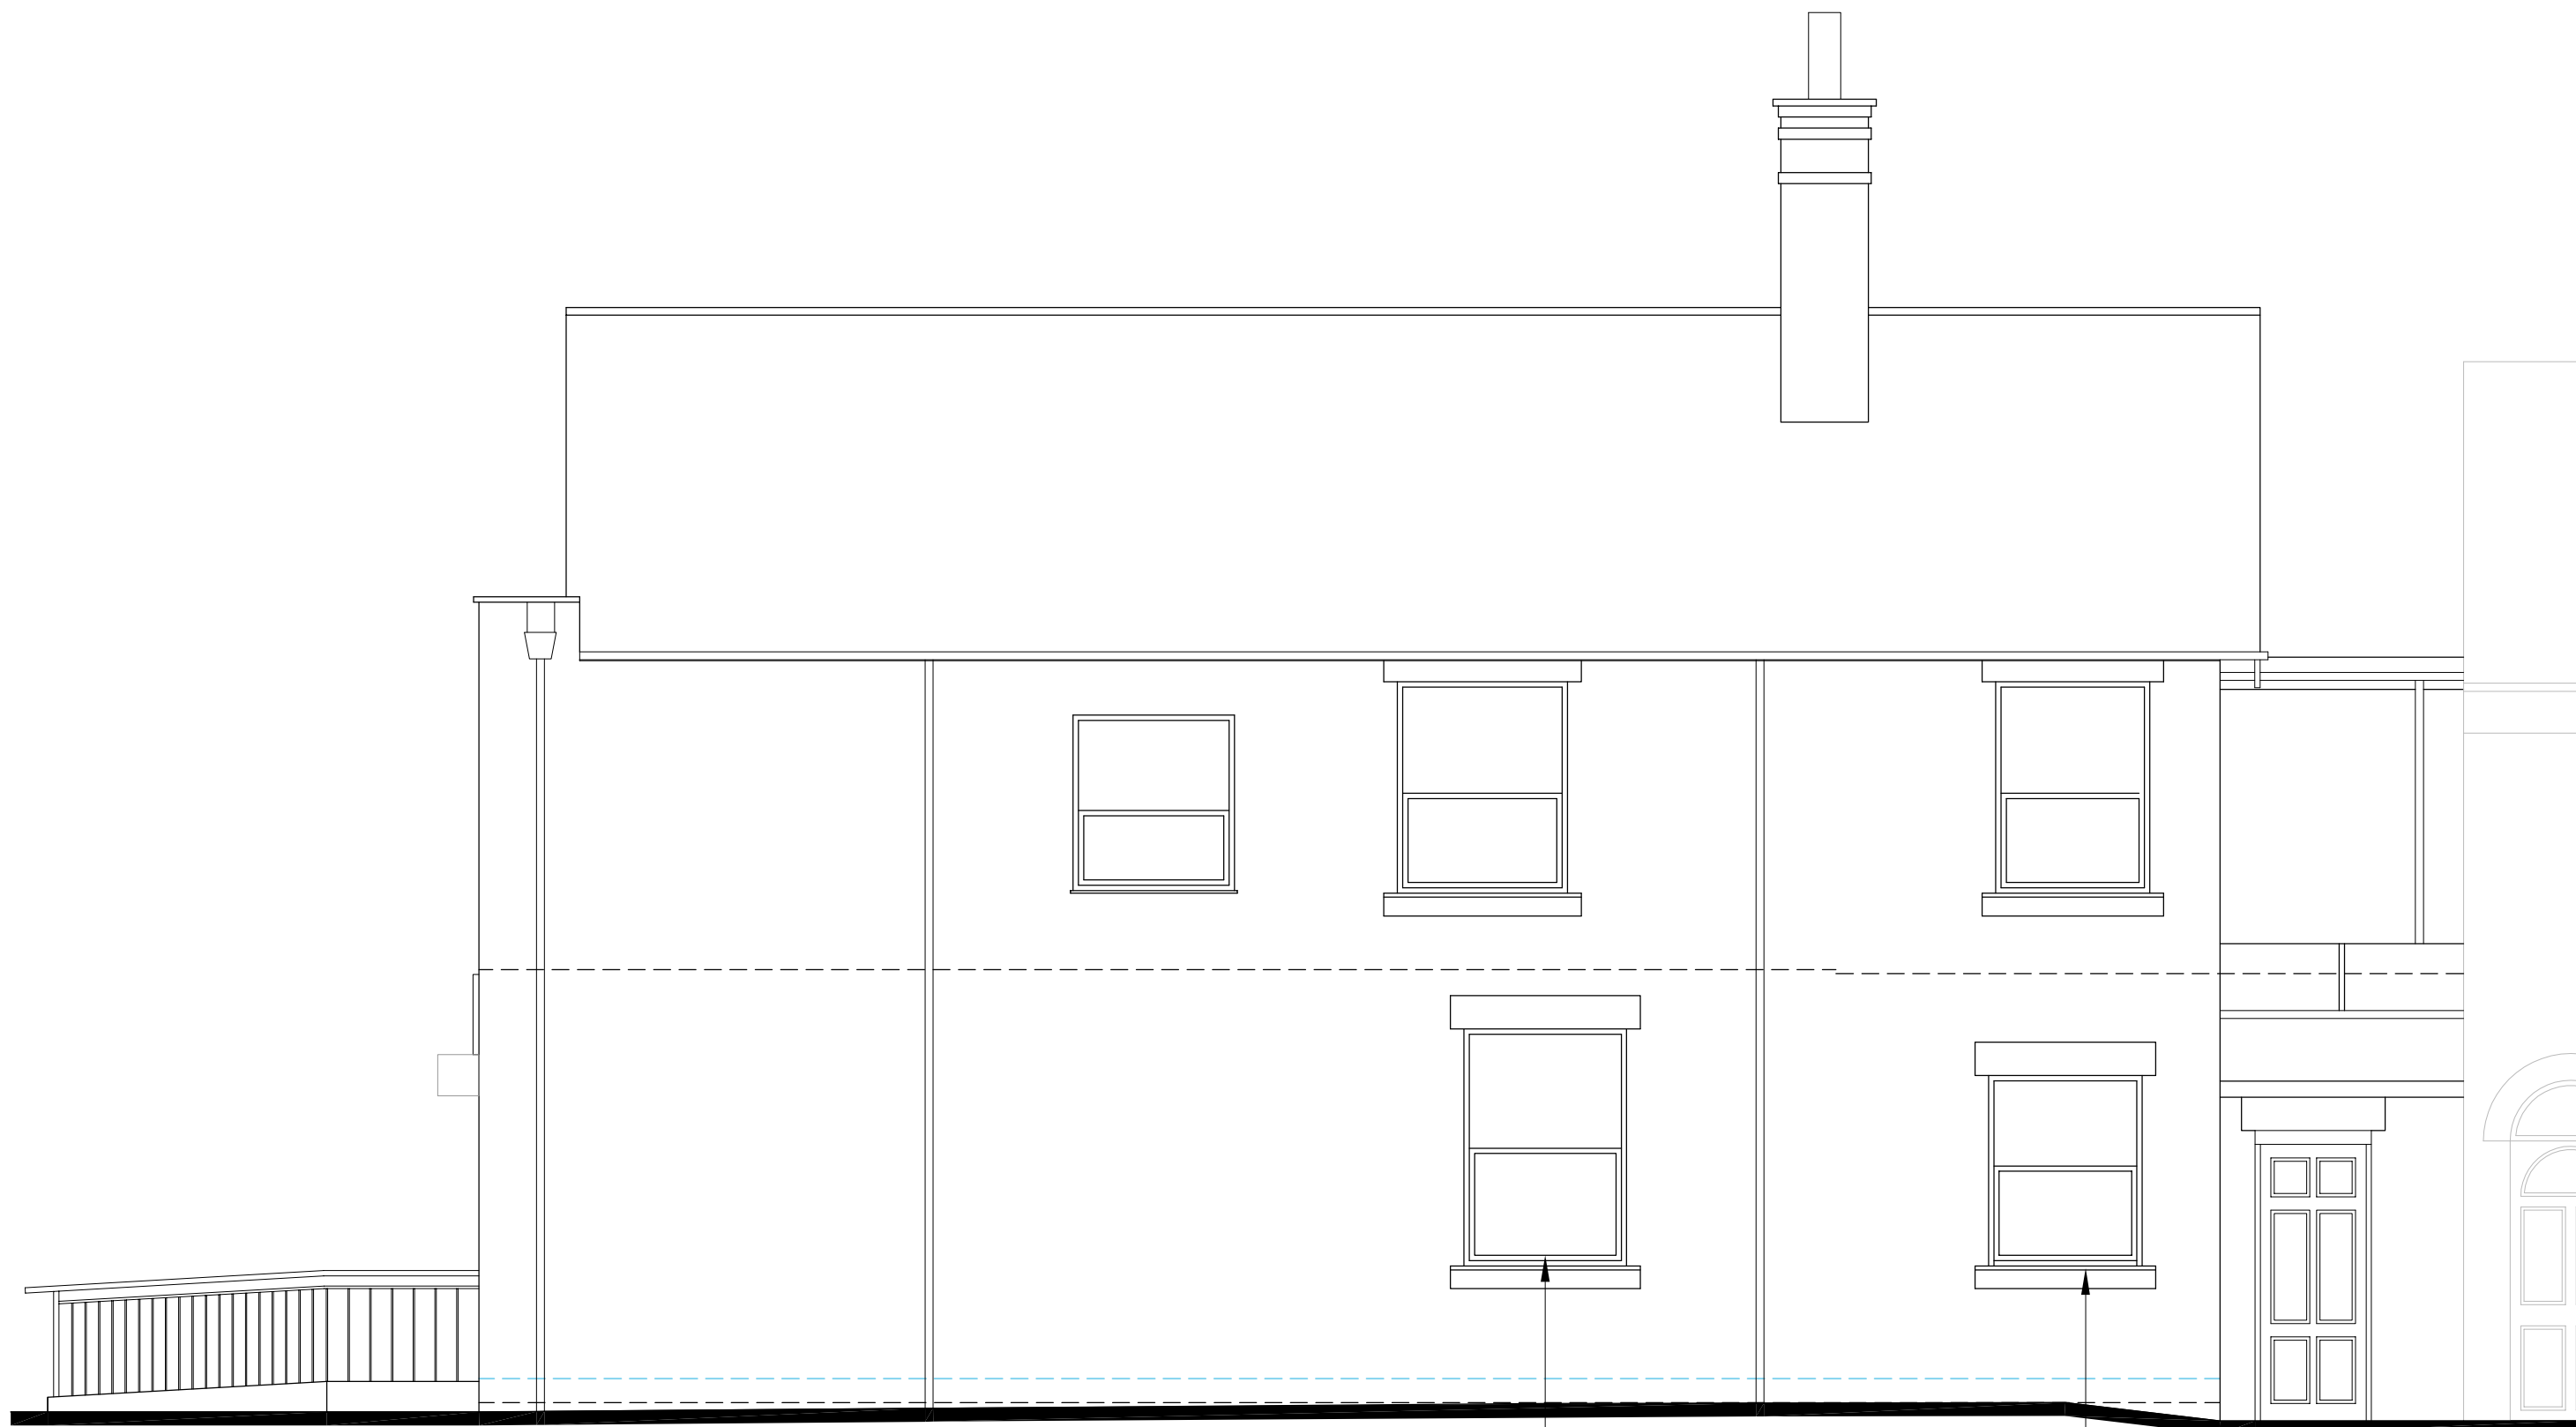


SIDE ELEVATION 1:50


REINSTATE PREVIOUS
WINDOWS

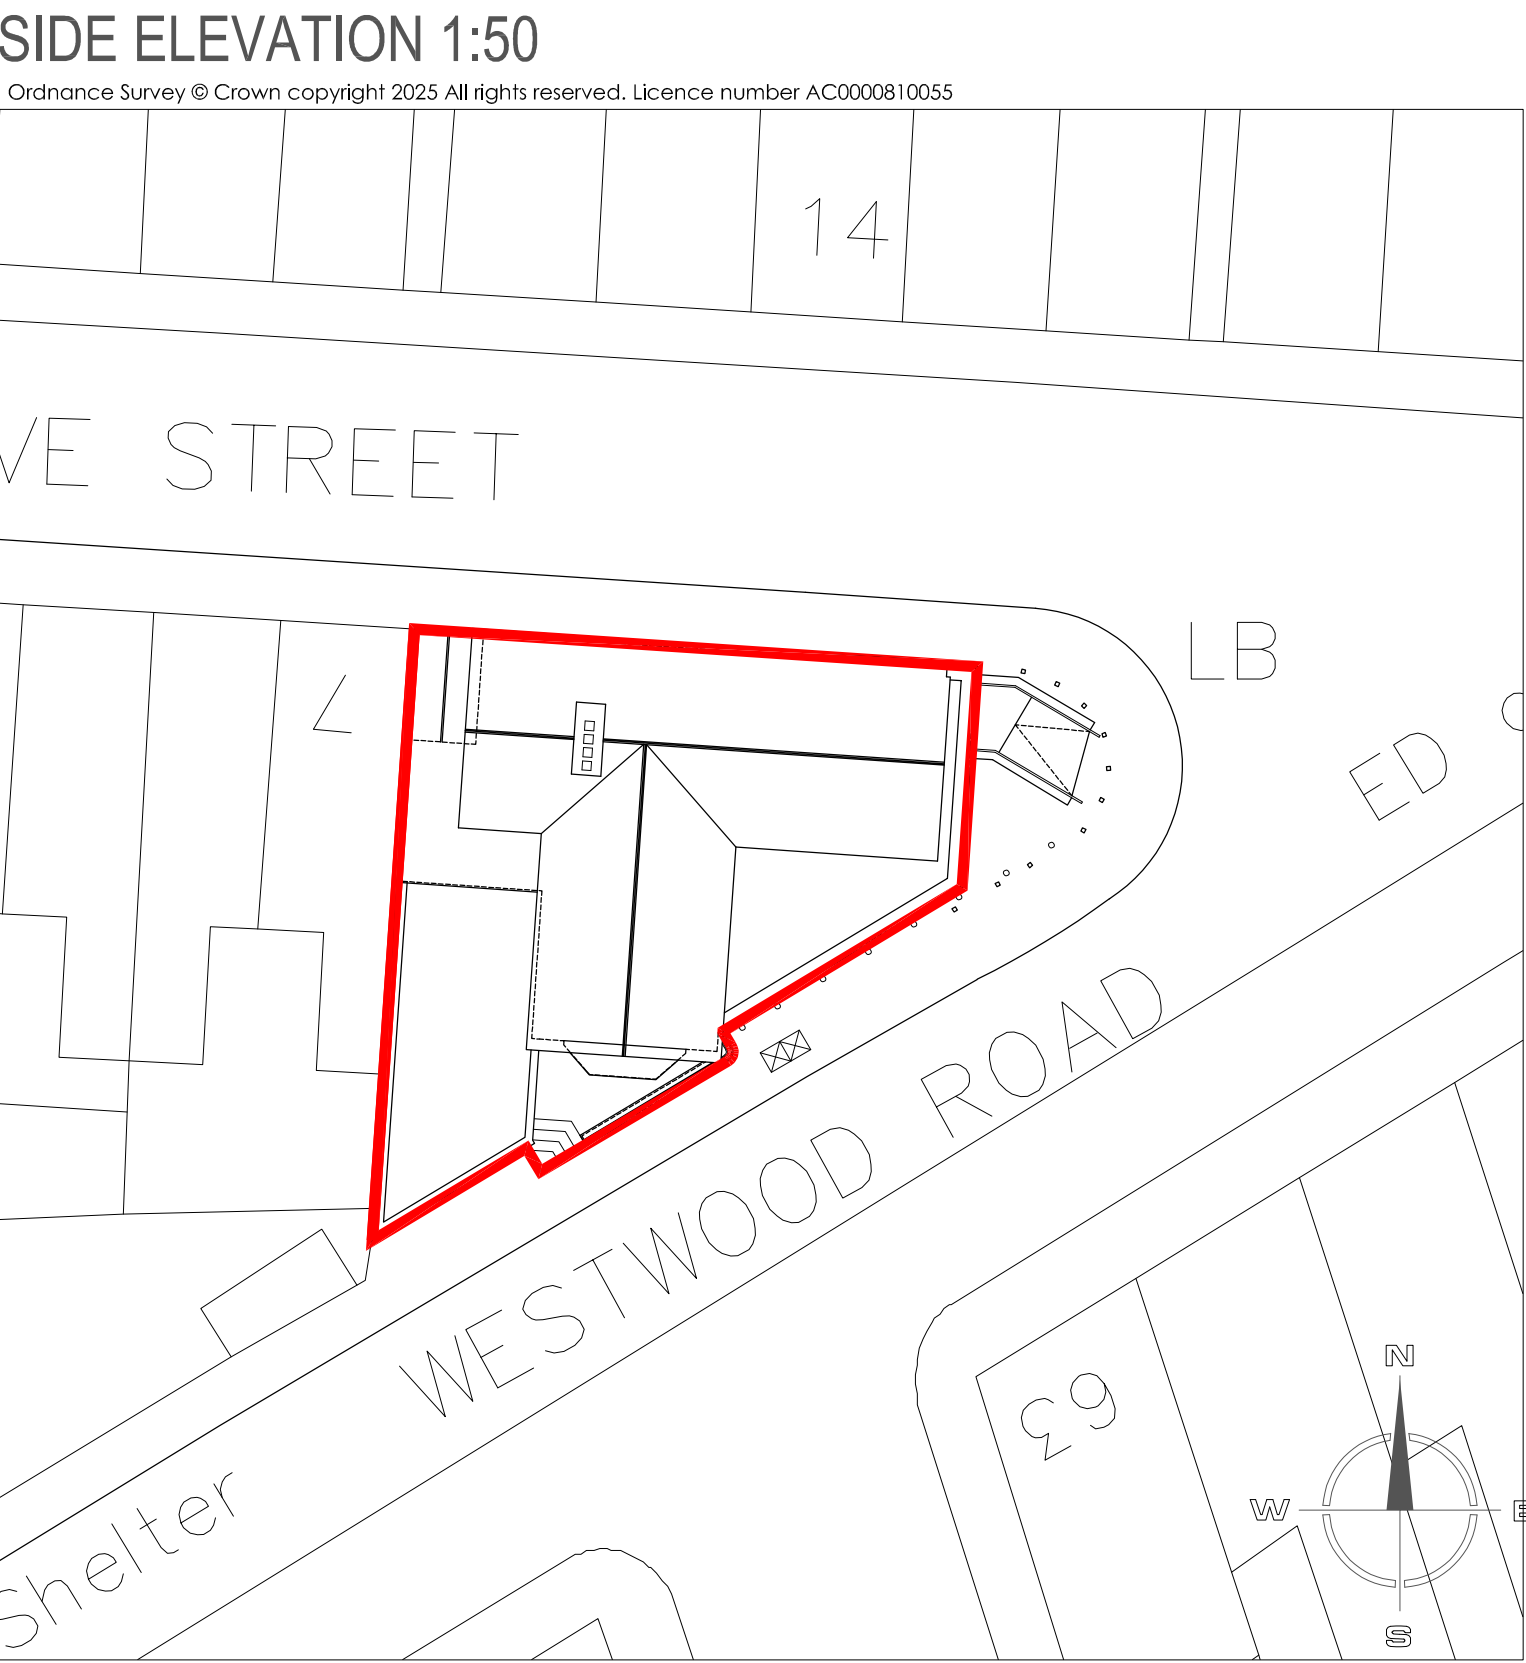

SITE PLAN 1:200

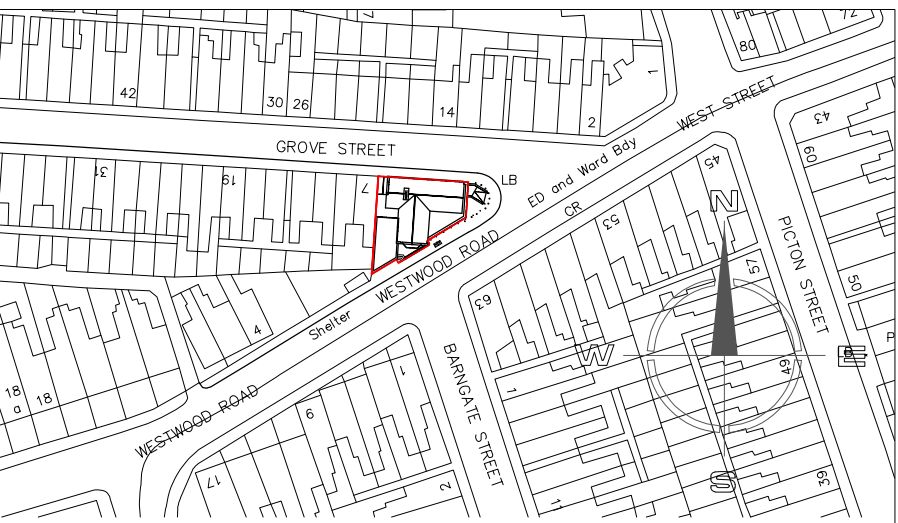

SITE LOCATION PLAN 1:1250

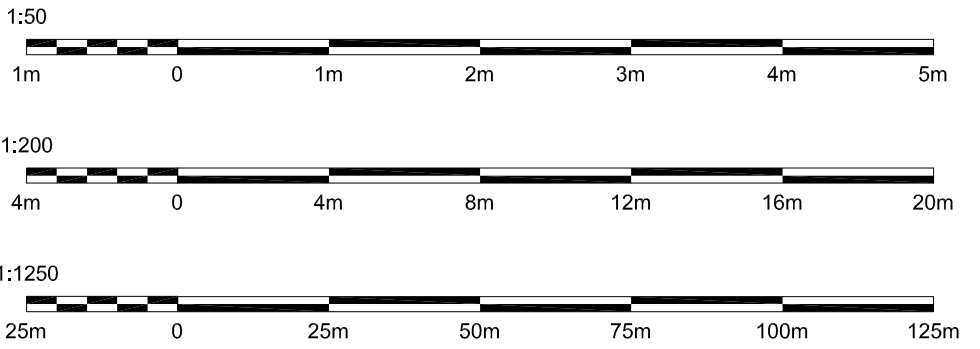

Hewitt&CarrArchitects

A: DaisyBank House | 17-19 Leek Road | Cheshire | ST10 1JE
T: 01538 756888
E: enquiries@hcarchitects.co.uk
W: www.hcarchitects.co.uk

Client
MR UPRIGHT

Project
PROPOSED INTERNAL ALTERATIONS AND
CHANGE OF USE AT 2 WESTWOOD ROAD
LEEK ST13 8DH
Title
PLANS AND ELEVATIONS AS PROPOSED

Status
PLANNING
Date
MAR 2025
Scale @ A1
AS NOTED
Project No
01447 - PL(0)04
Drawing No.
Rev

Drawn FJK

Checked

Rev

PLANNING