


1 METRE X 5 METRES AT 1:100 SCALE

 


Robert L Ford


private architectural practitioner and rural development consultant

PARKSIDE PARK ROAD LEEK STAFFORDSHIRE ST13 8JT

roblford@phonecoop.coop 01538 389290 / 07969 68 68 86

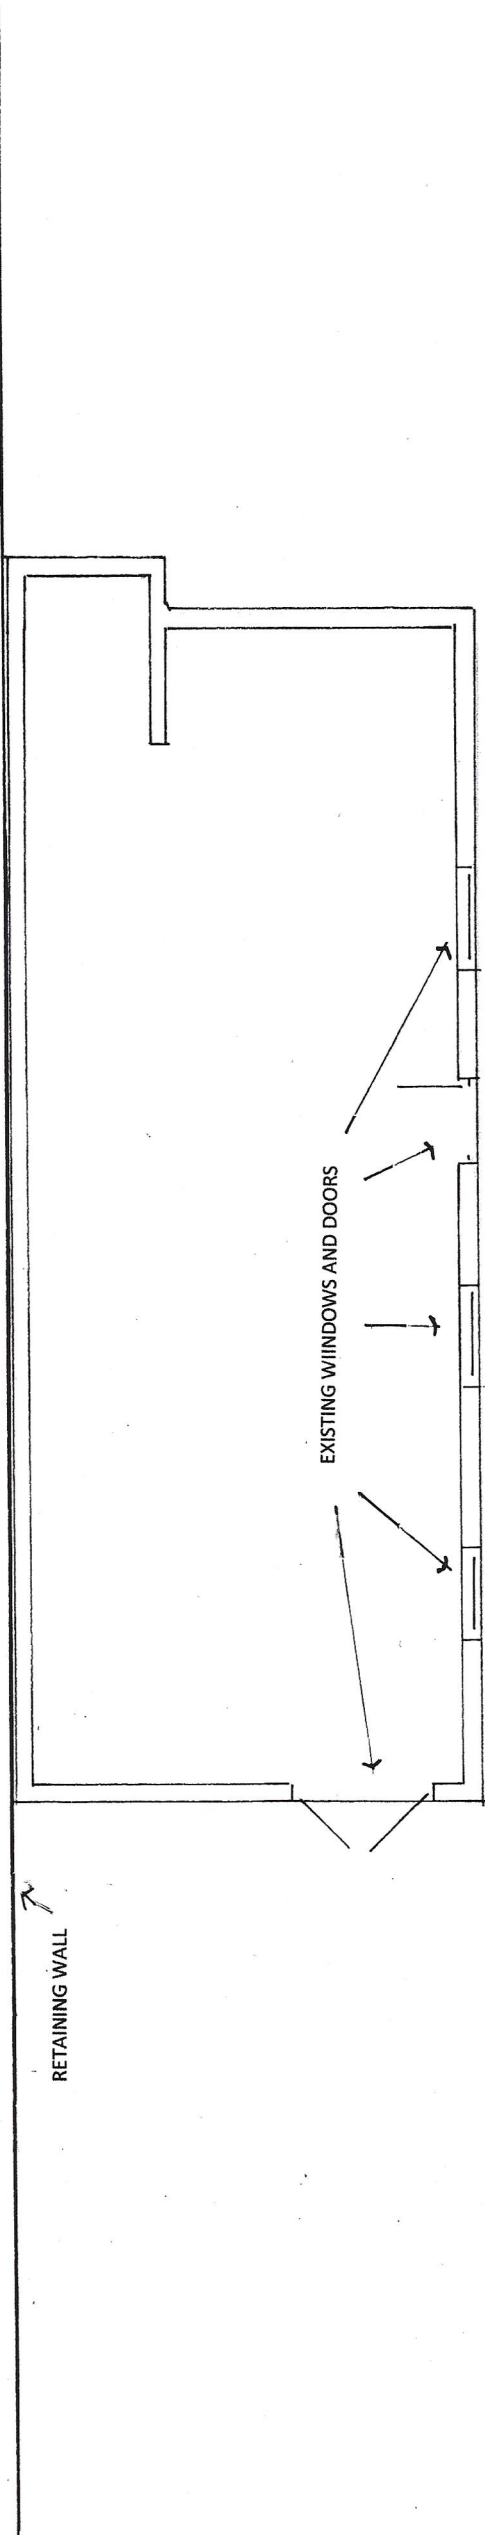

EXISTING OPEN SPAN MONO PITCH BUILDING

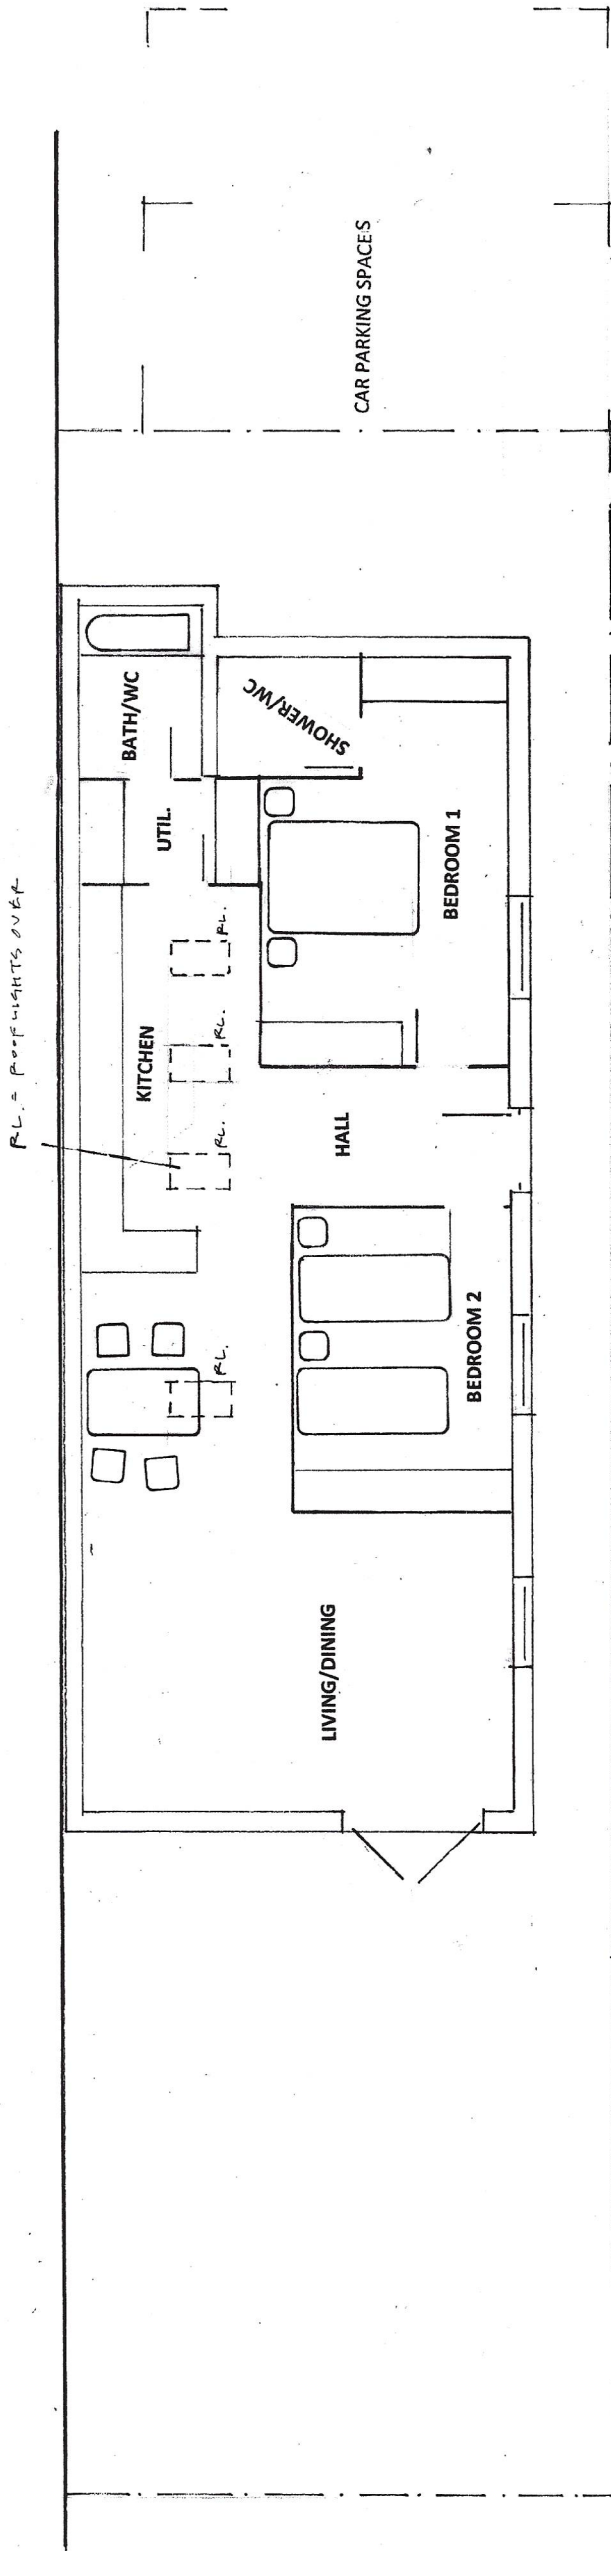

UNDEFINED SITE BOUNDARY – TO BE FENCED WITH DETAILS TO BE AGREED

PROPOSED LAYOUT

DRAWING NO. HDBQ 03 FLOOR PLANS 1:100 AT A3

PROPOSED CHANGE OF USE OF A FORMER AGRICULTURAL BUILDING TO A SINGLE
STOREY DETACHED DWELLING AT HOLLY DALE FARM DOUSE LANE BRADNAP
STAFFORDSHIRE ST13 7ET