

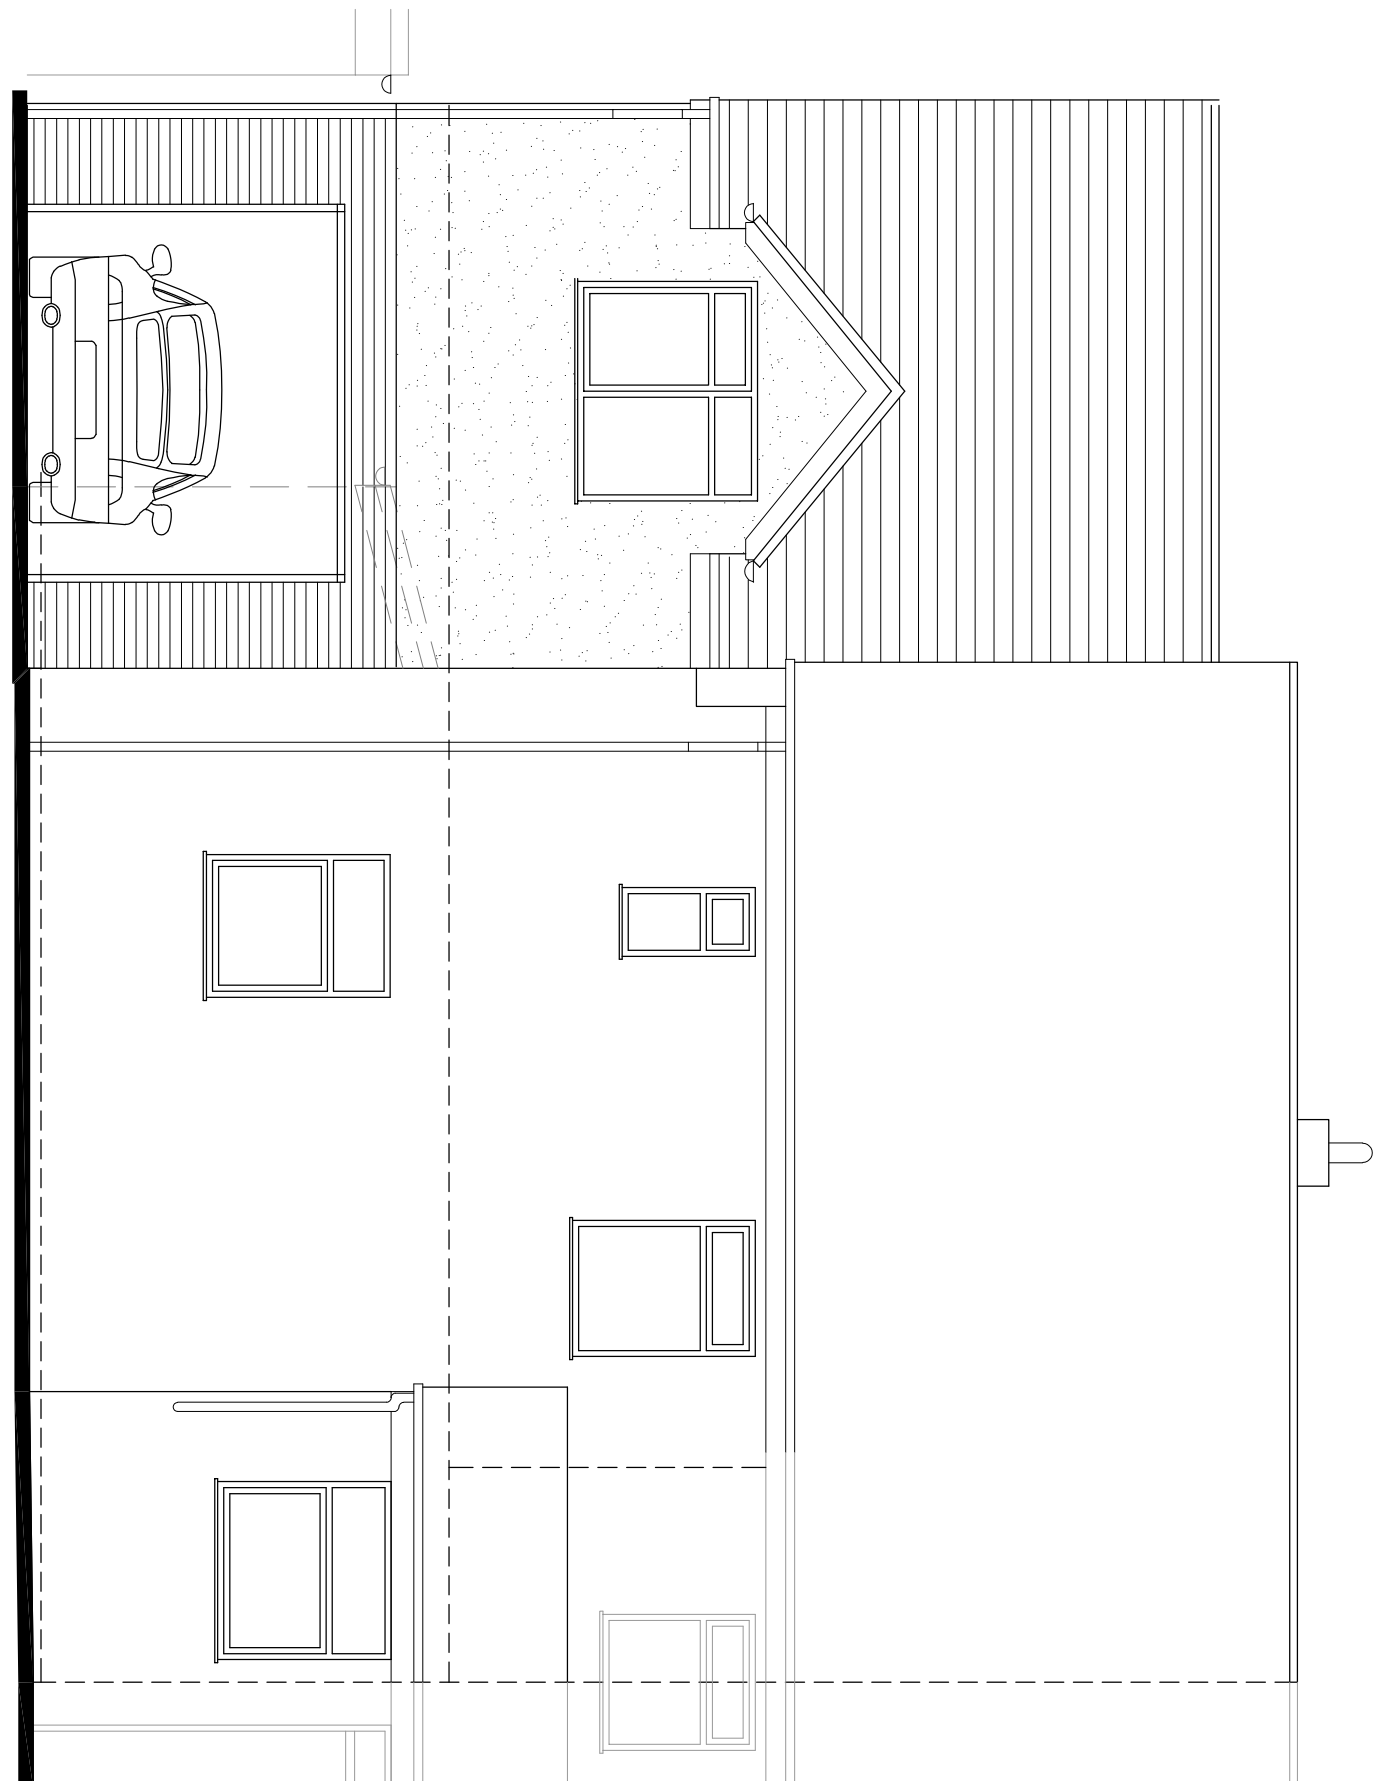


THIS DRAWING IS FOR PLANNING PURPOSES ONLY AND CLIENTS/CONTRACTORS ARE ADVISED TO CLARIFY DIMENSIONS WITH THE ARCHITECT PRIOR TO SETTING OUT.


Rev	Drawn	Comments	Date
A	F.K.	Render amended on front elevation.	23/04/25

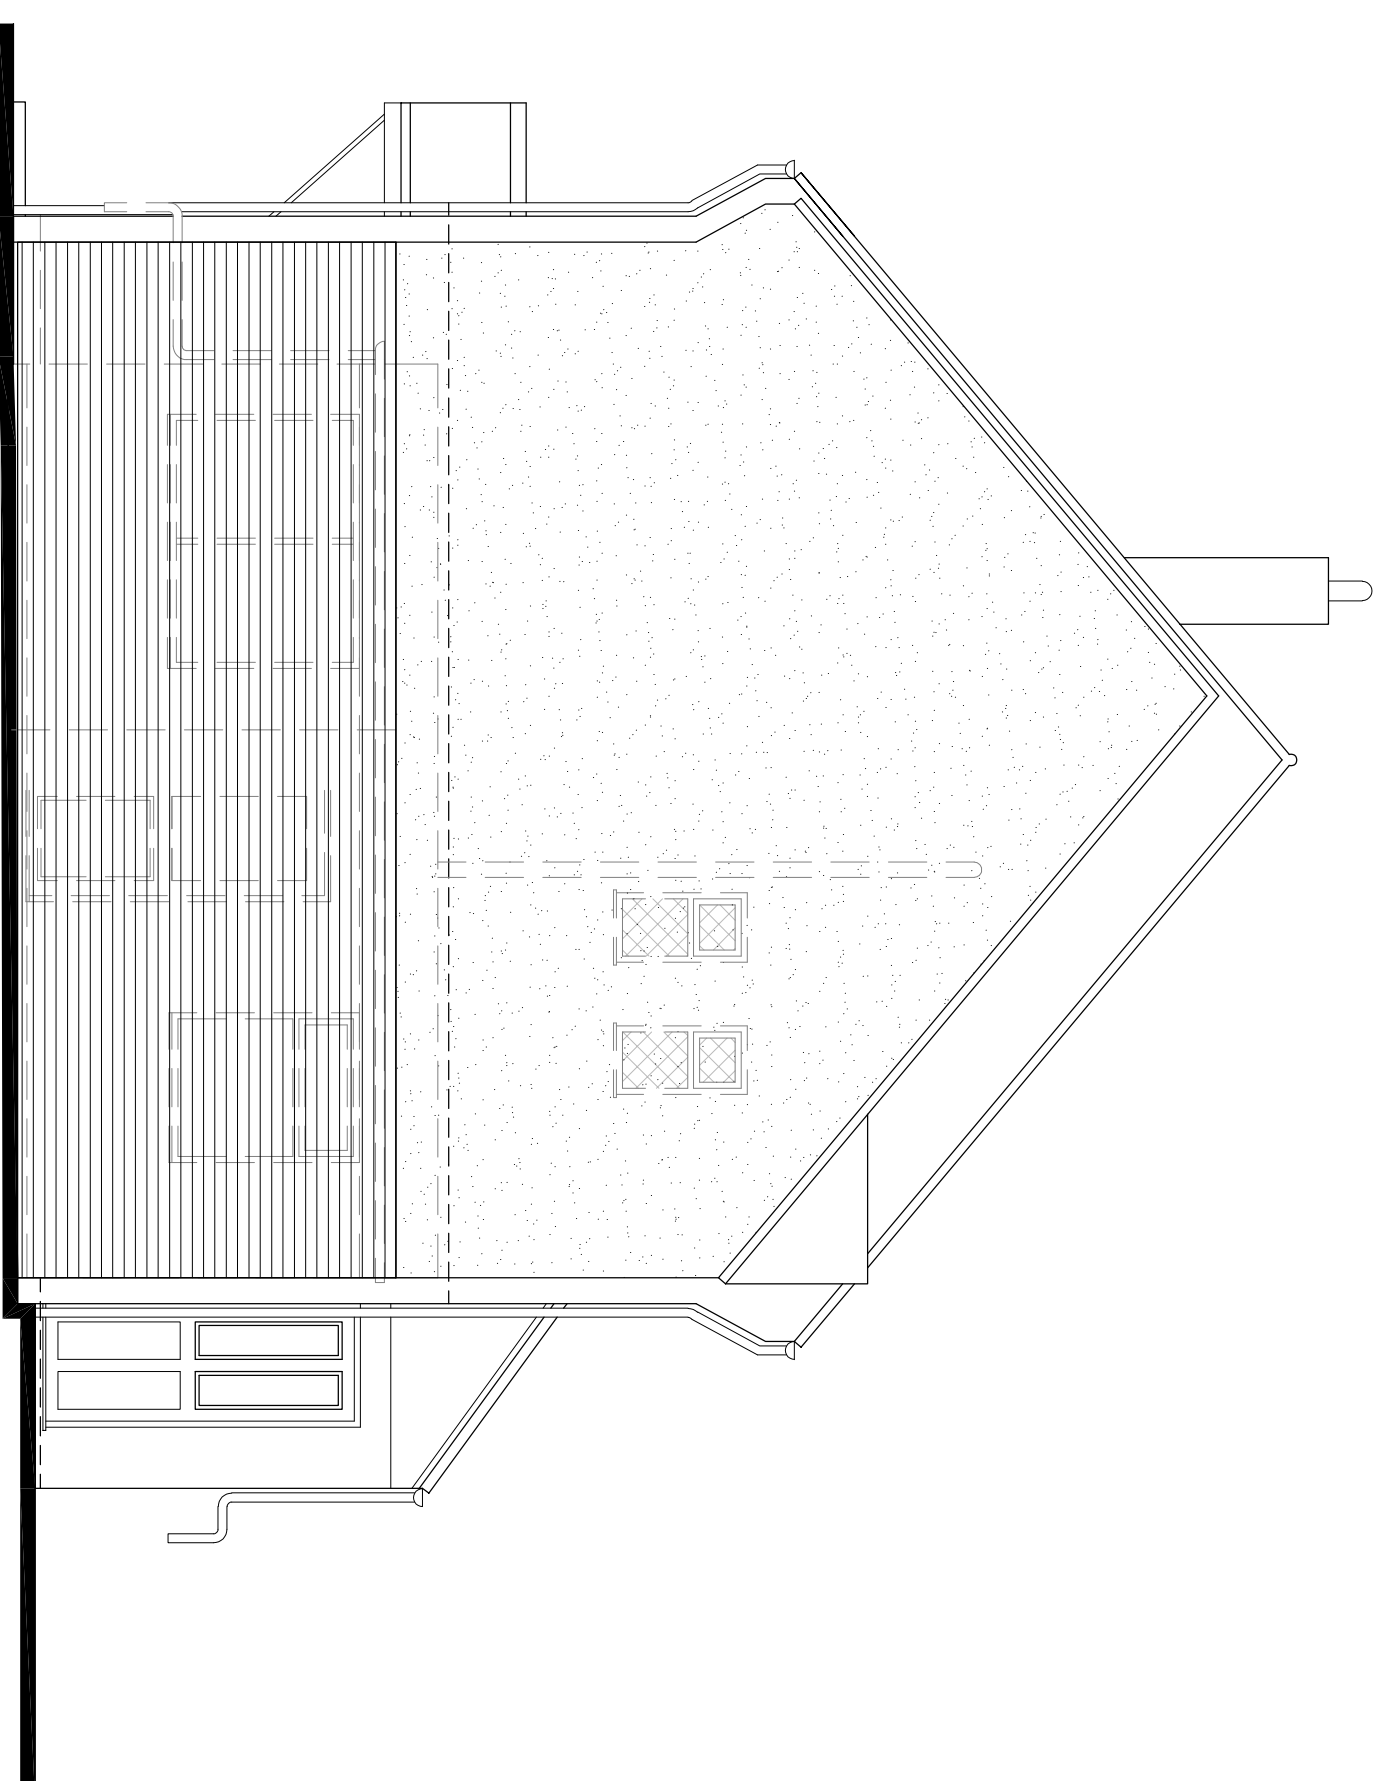

FRONT ELEVATION 1:50

 

SIDE ELEVATION 1:50


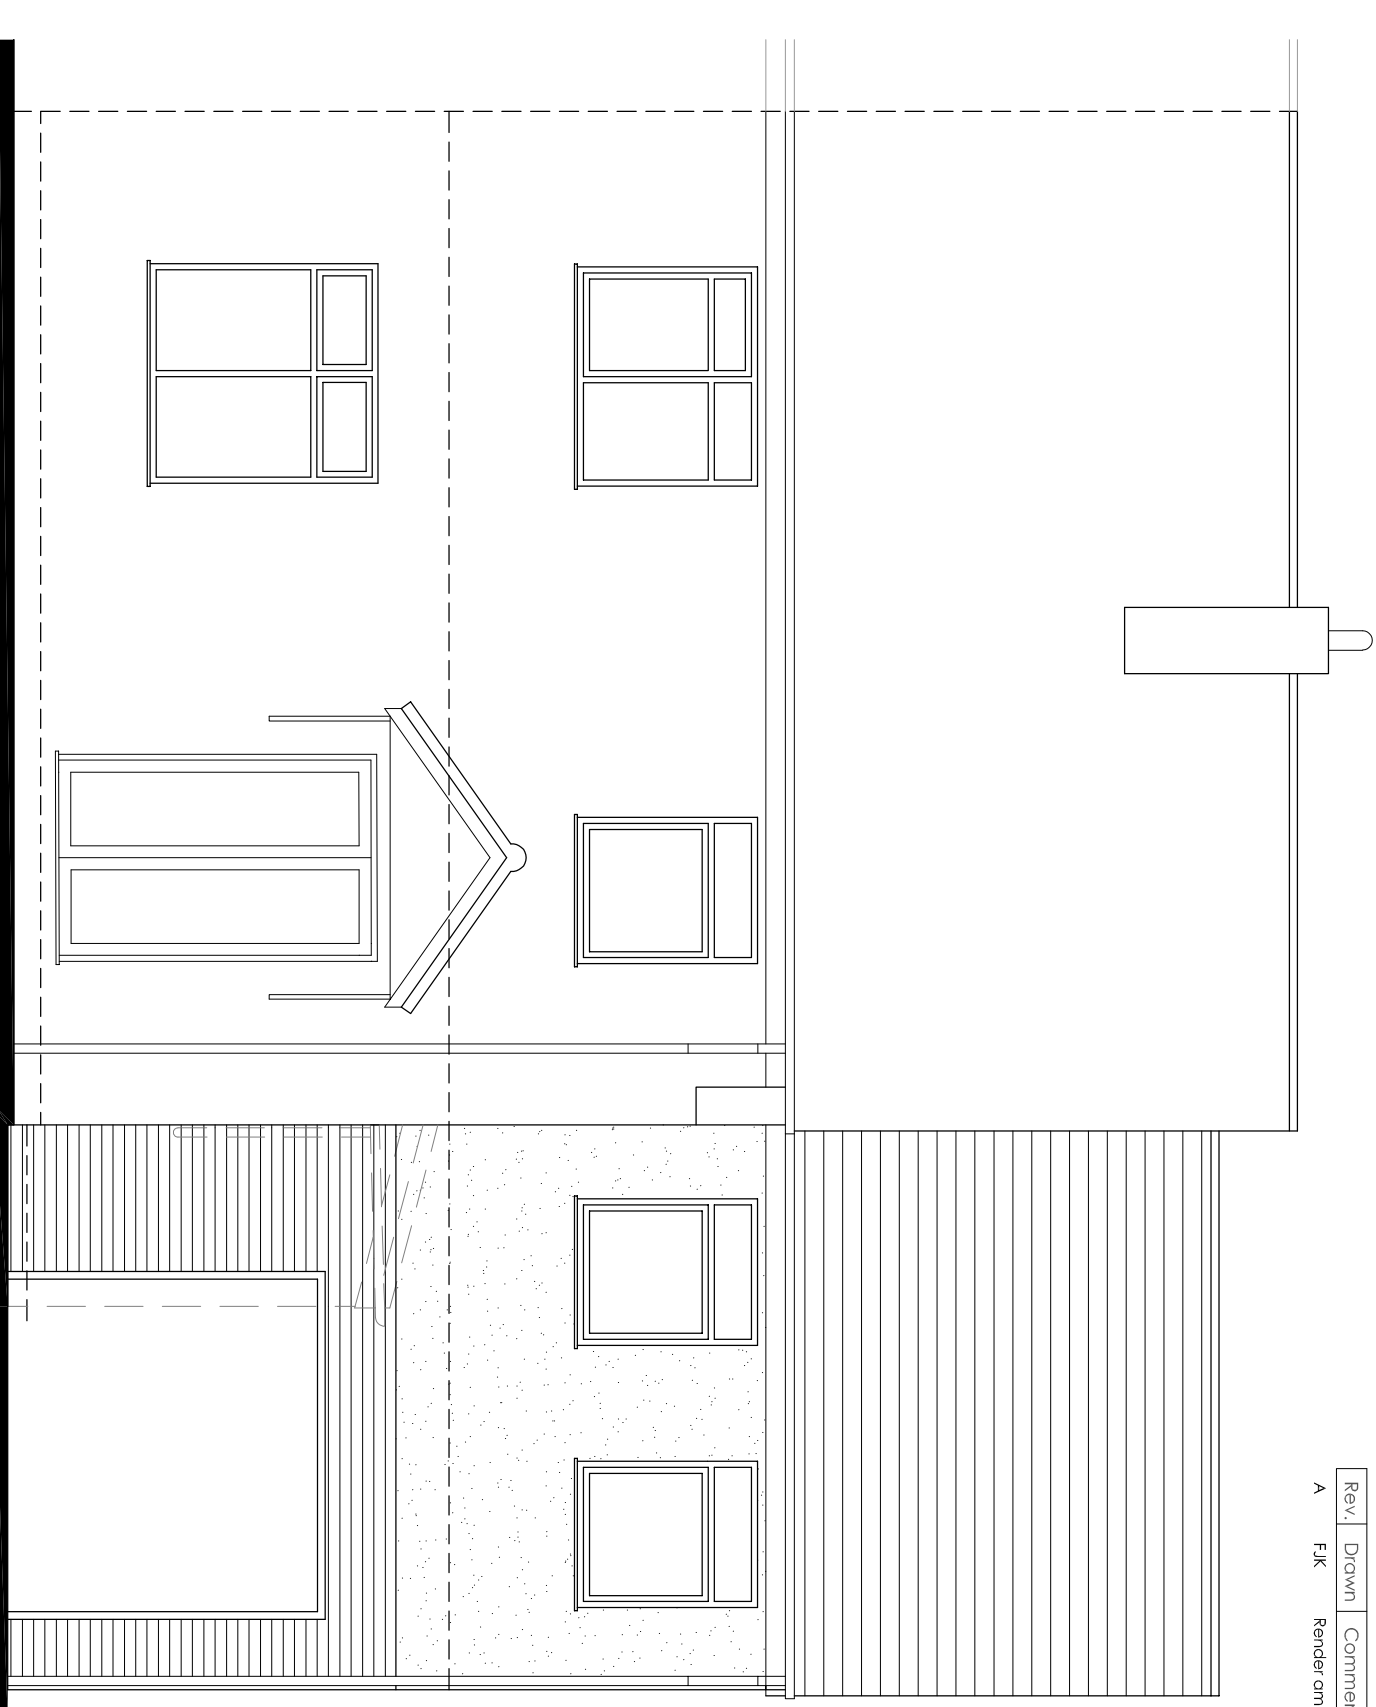


REAR ELEVATION 1:50


Ordnance Survey © Crown copyright 2025 All rights reserved. Licence number AC0000810055



SITE LOCATION PLAN 1:1250

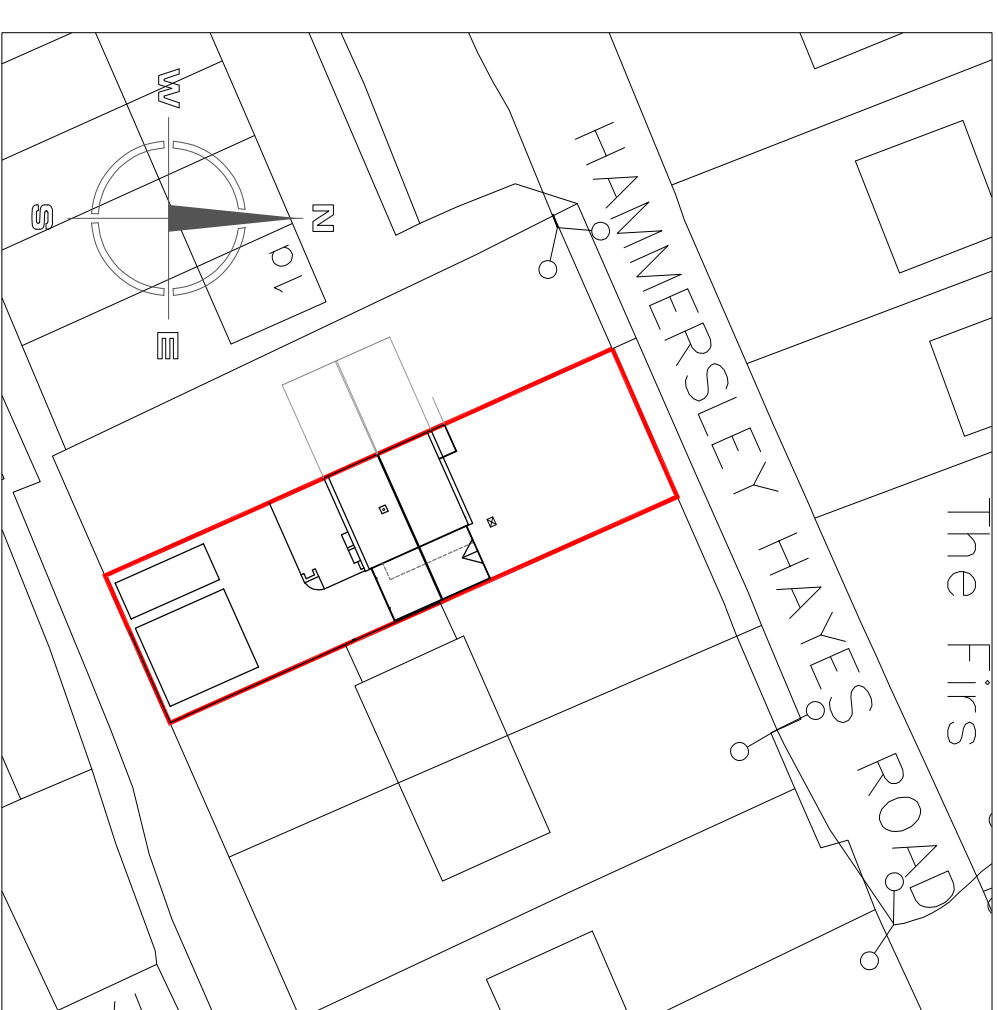 

SITE LAYOUT PLAN 1:500

 

Hewitt & Carr Architects

A: DaisyBank House | 17-19 Leek Road | Cheadle | ST10 1JE
T: 01538 756888
E: enquiries@hcarchitects.co.uk
W: www.hcarchitects.co.uk

W: www.hcarchitects.co.uk

W: www.hcarchitects.co.uk

Client
MR & MRS POOLE

Project
PROPOSED SIDE EXTENSION AT 2
HAMMERSLEY HAYES ROAD CHEADLE
ST10 2DW
Title
PLANS AND ELEVATIONS AS PROPOSED

PLANS AND ELEVATIONS AS PROPOSED

Status
PLANNING

Date APRIL 25


Scale 1:50

Checked

Project No. Drawing No.
01448 - PL(0)02

A
Rev


C1: D=4.14255

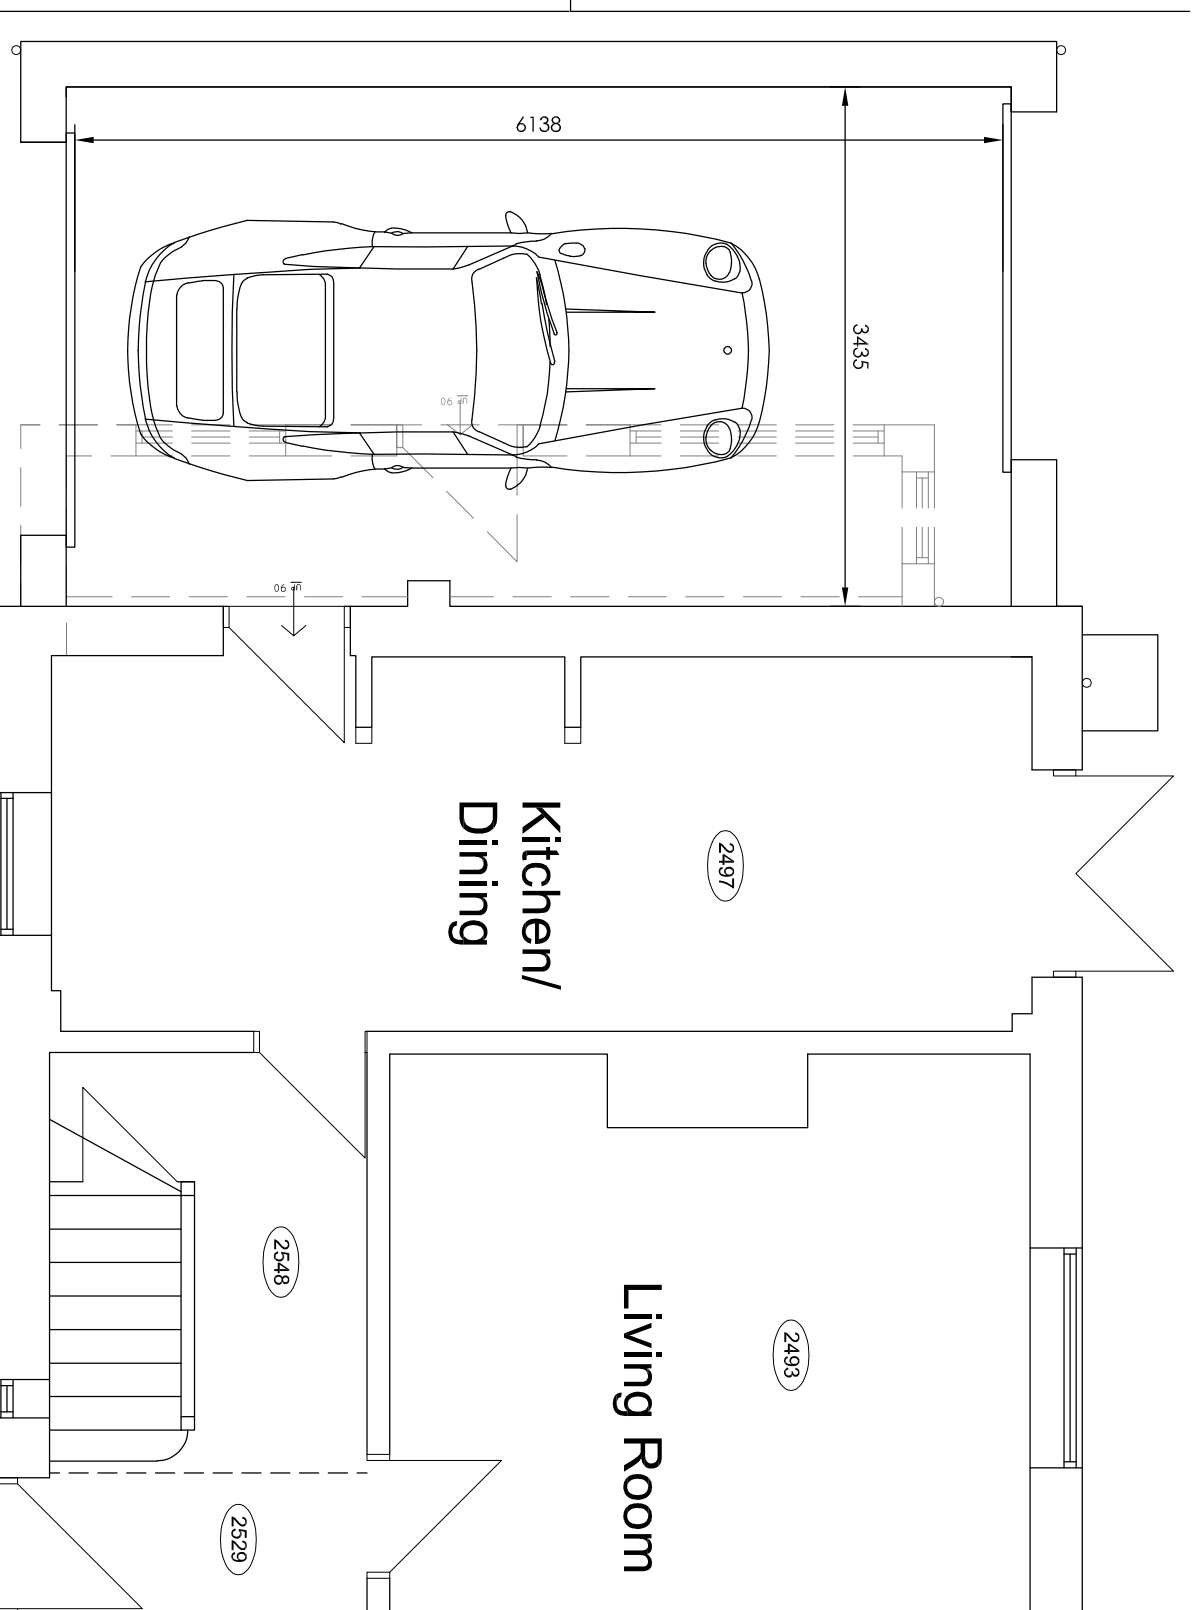

GROUND FLOOR PLAN 1:50



FIRST FLOOR PLAN 1:50

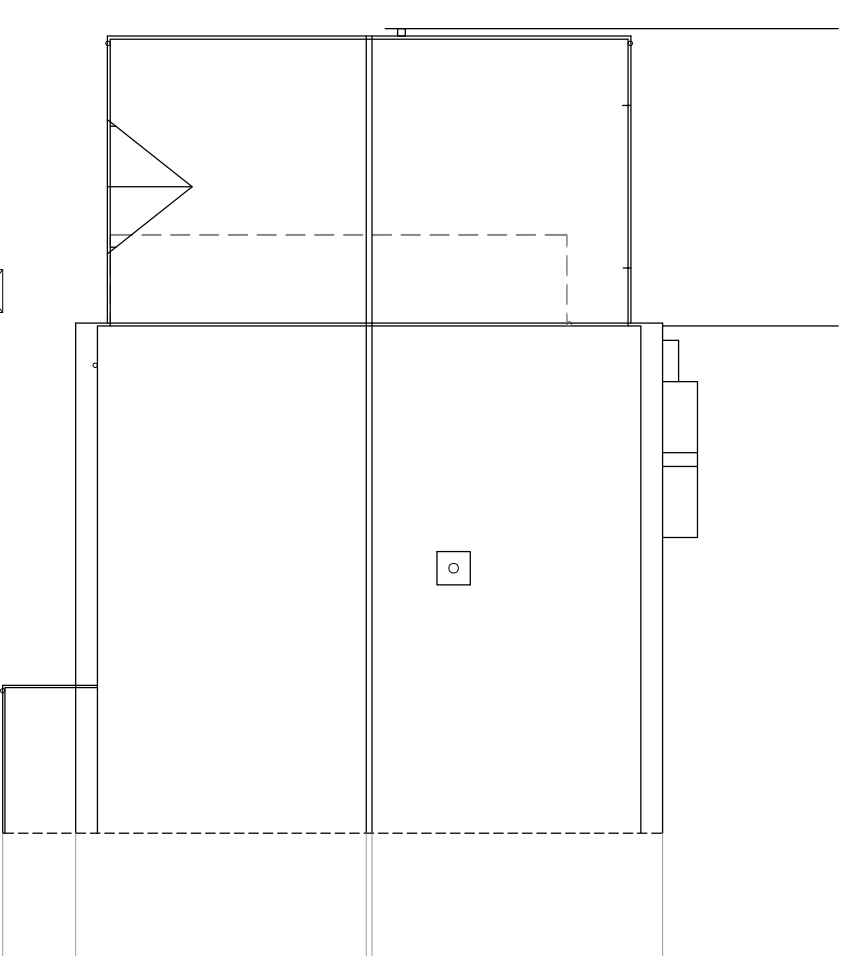

ROOF PLAN 1:100

