

External Lighting



Garden Lighting | 8no. Corston Ealing Path Spotlights garden lighting to edge of planting beds.



Pool Lighting | 6no. Underwater light fitting to edge of pool.


External Paving



Formal Garden Paving | Grey/brown riven finish Indian sandstone paving with matching double sett edge detail.



Pool Paving | Grey/brown smooth finish Indian sandstone paving to pool perimeter.

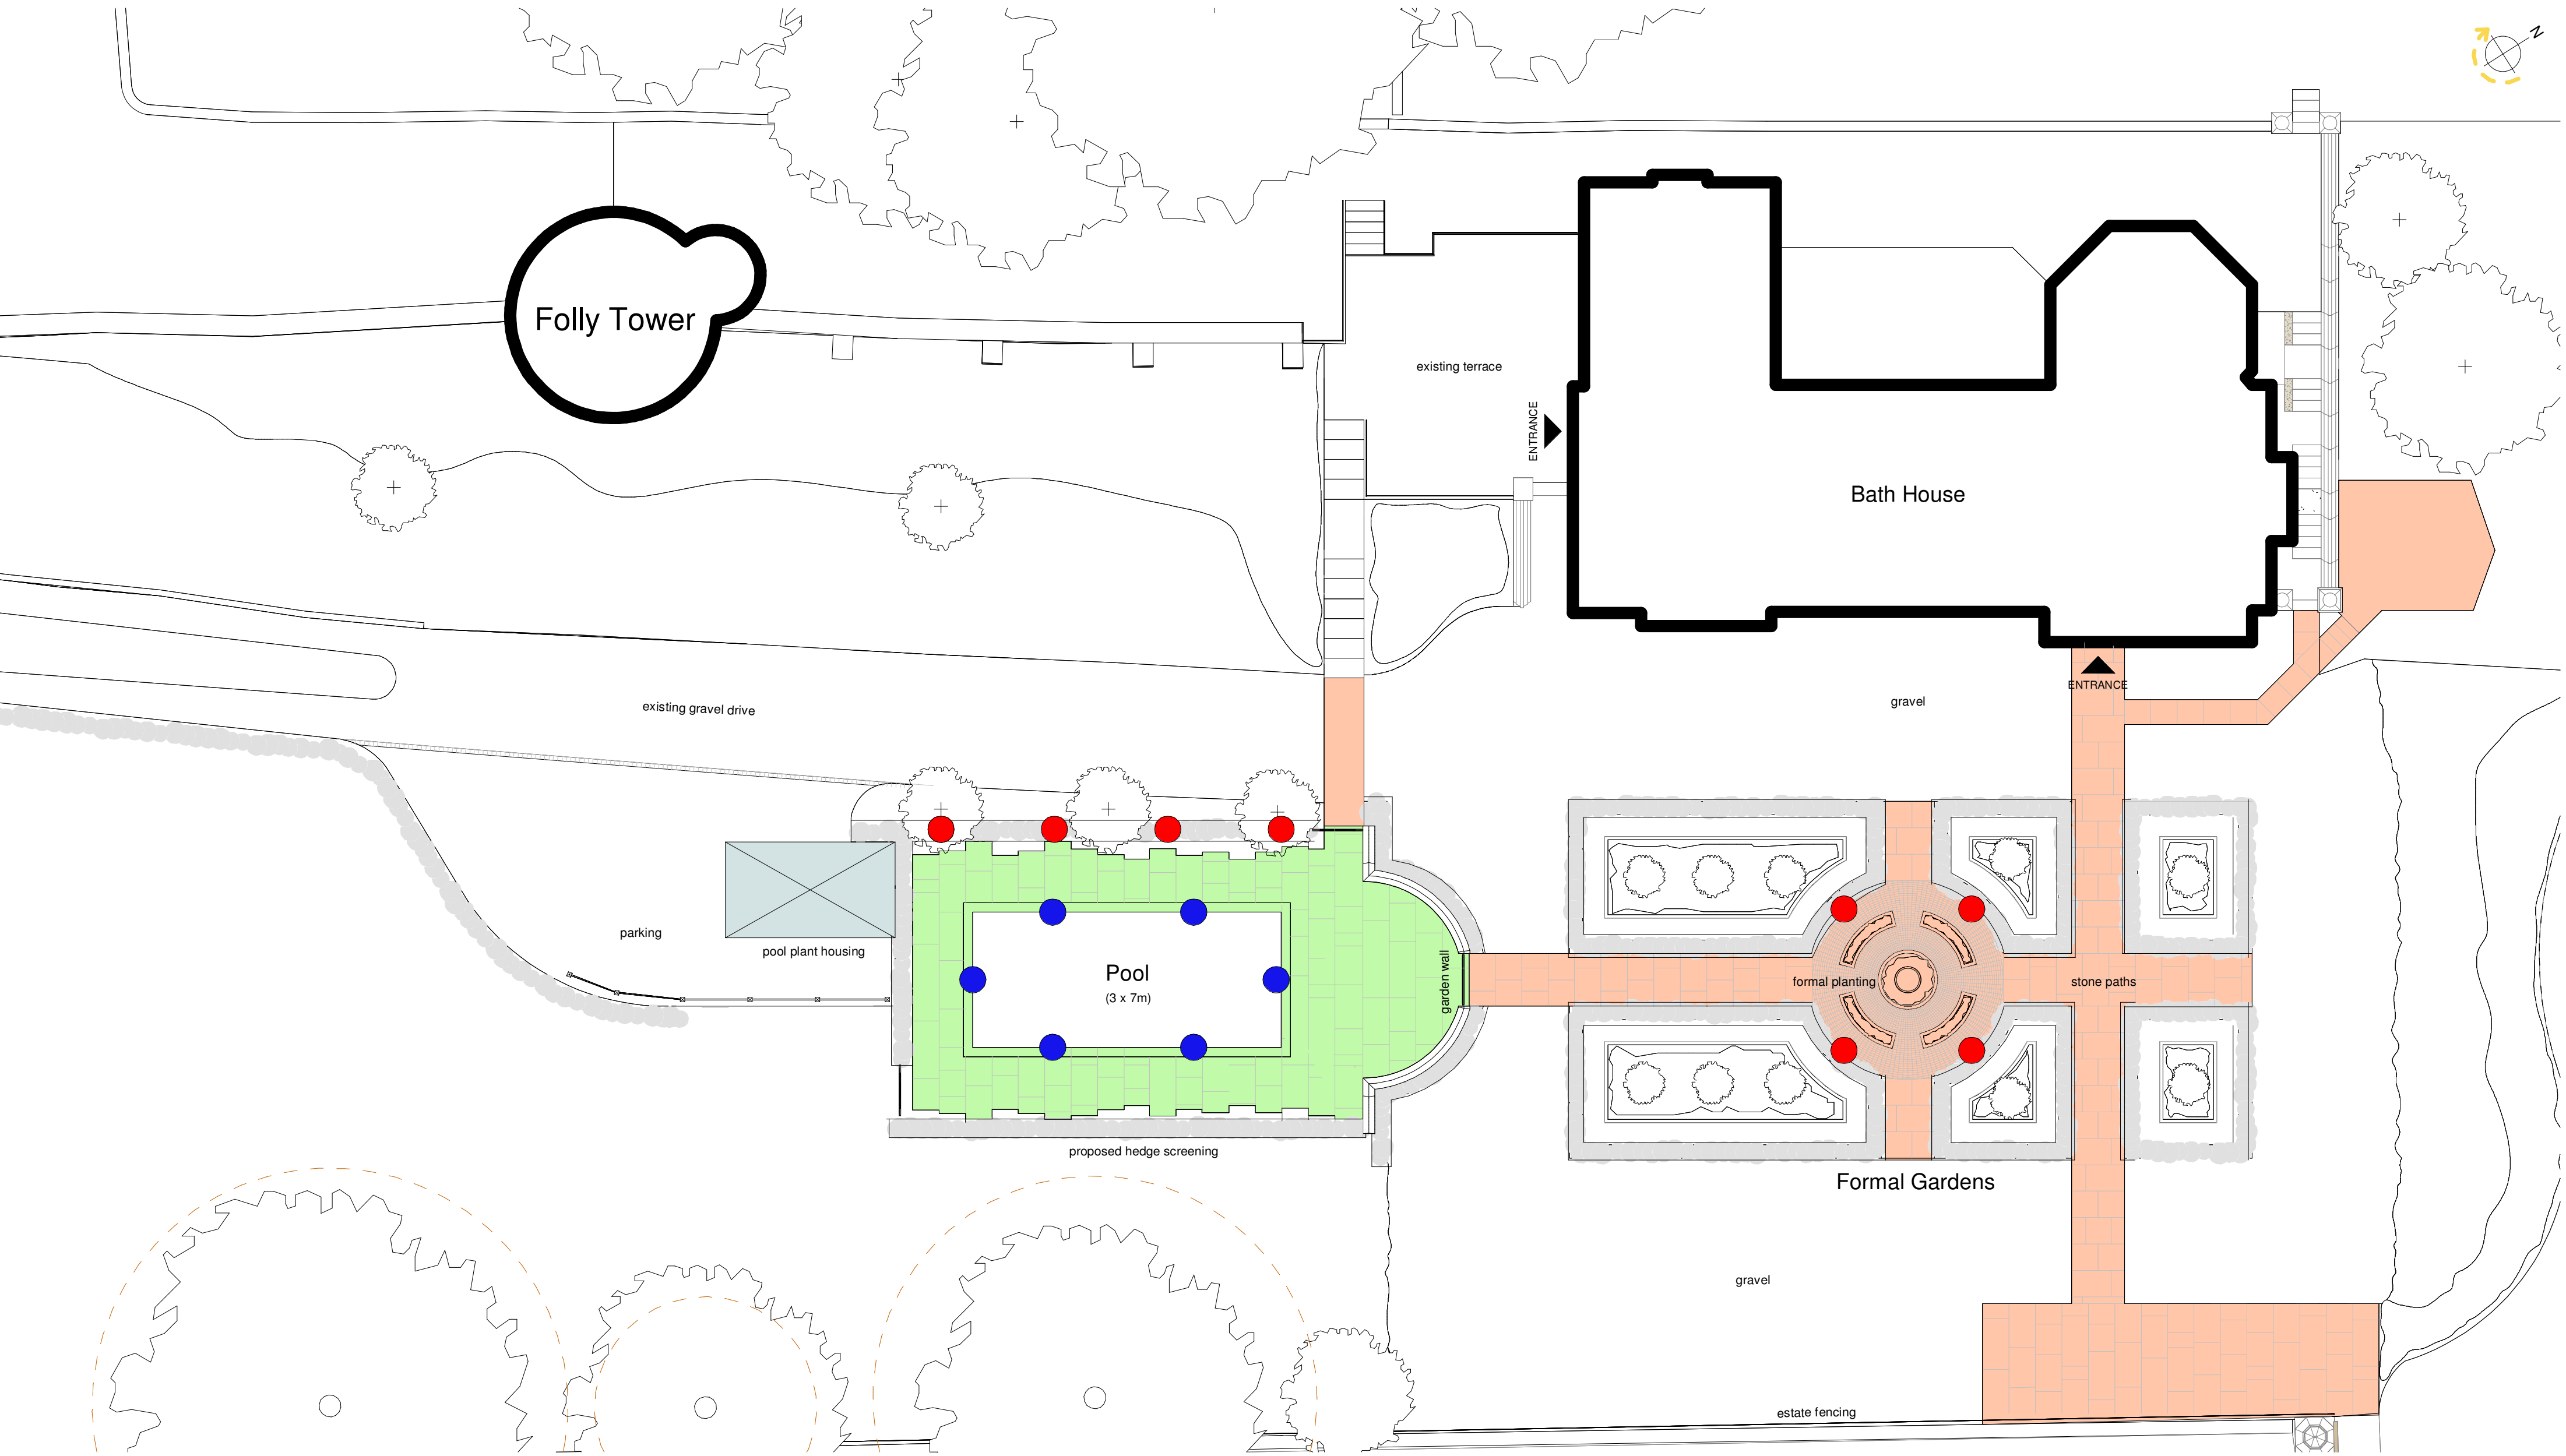

Rev	Date	Drawn	Description																						
ctdarchitects ctd architects © 2024 - This drawing is copyright. - All dimensions to be checked on site before proceeding. - Contractor must notify the architect of any discrepancies before proceeding. - Contractor to check/adjust dimensions of new work to suit existing conditions. Do not assume existing structure or details are plumb, square or level. - All drawings to be read in conjunction with all other consultants drawings and specs. Clerk Bank House Clerk Bank LEEK Staffordshire ST13 5HE t: 01538 373477 e: info@ctdarchitects.co.uk f: 01538 386503 w: www.ctdarchitects.co.uk																									
Client			Project			Scale		1 : 100		Size		A2		Drawn		AC		Chk'd		KL		Date		22/04/25	
Mr. W. Scott-Moncrieff			Swimming Pool			Status		PLANNING																	
			Basford Green Road, Cheddleton, Staffordshire. ST13 7ER.																						
			Title			Job No.		2420		Drawing No		AL06				Rev.									
			External Materials & Lighting Plan																						