

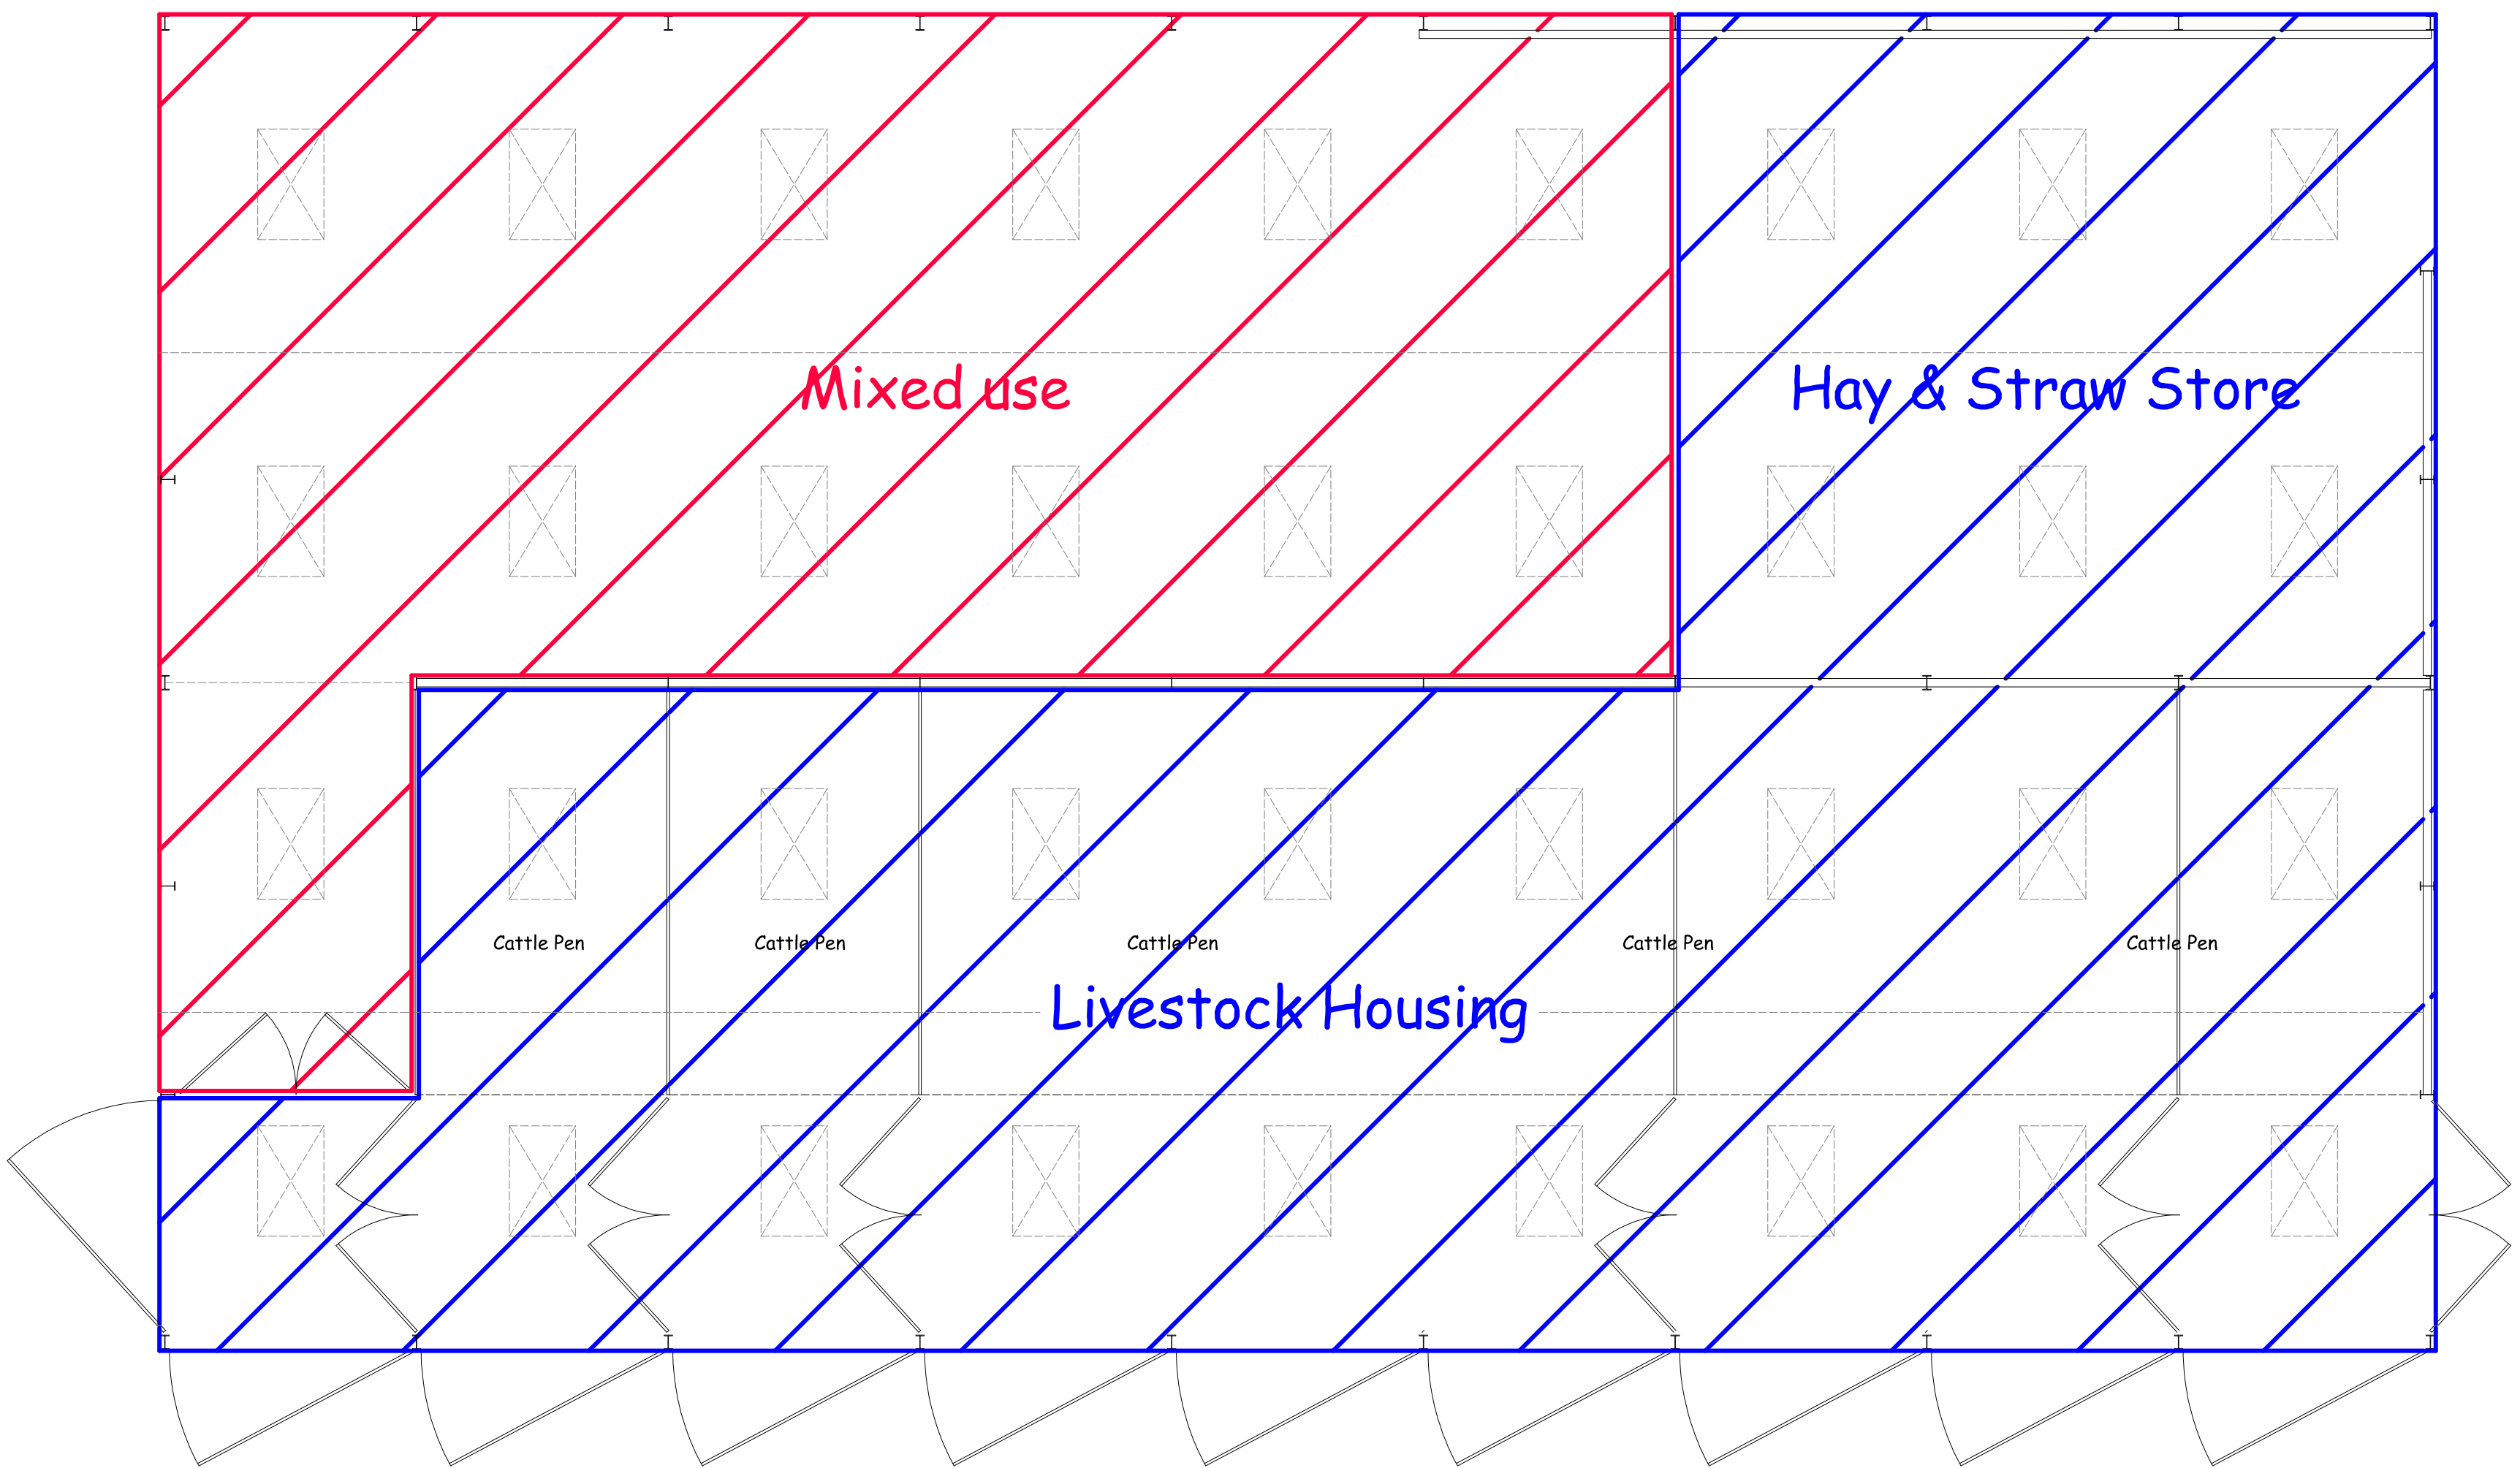
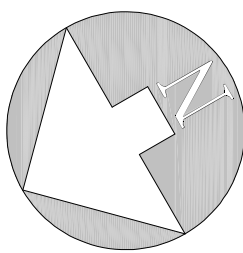


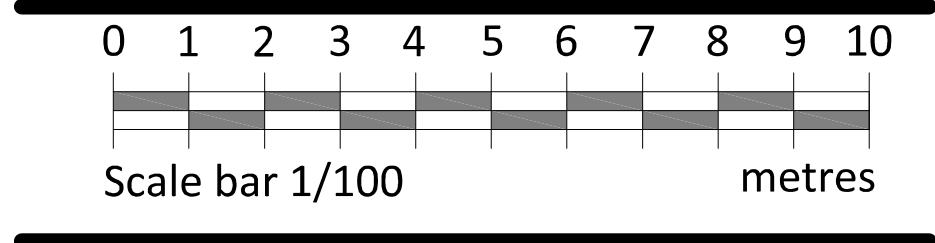

Blue = 100% Agriculture

Red = 60% Farm Machinery
40% Logs

FLOOR PLAN Scale 1/100

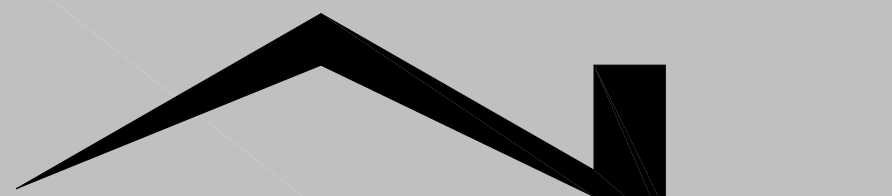

Nigel Forrester MCIOS
Building Design Services

ILETT HOUSE, SMITHY BANK, ALTON, STAFFS, ST10 4AD
TEL 01538 702164
www.nigelforrester.co.uk

CLIENT

Mr R & Mrs H Stevenson

PROJECT

Continued use of agricultural building for mixed use of agricultural and log processing and storage at Gorsty Hill Farm Gorsty Hill Road Upper team Staffordshire ST10 4EL

DRAWING NUMBER 24/703/02/A

Floor plan

SCALES 1/100 @ A1