





PROPOSED GROUND FLOOR PLAN 1:50

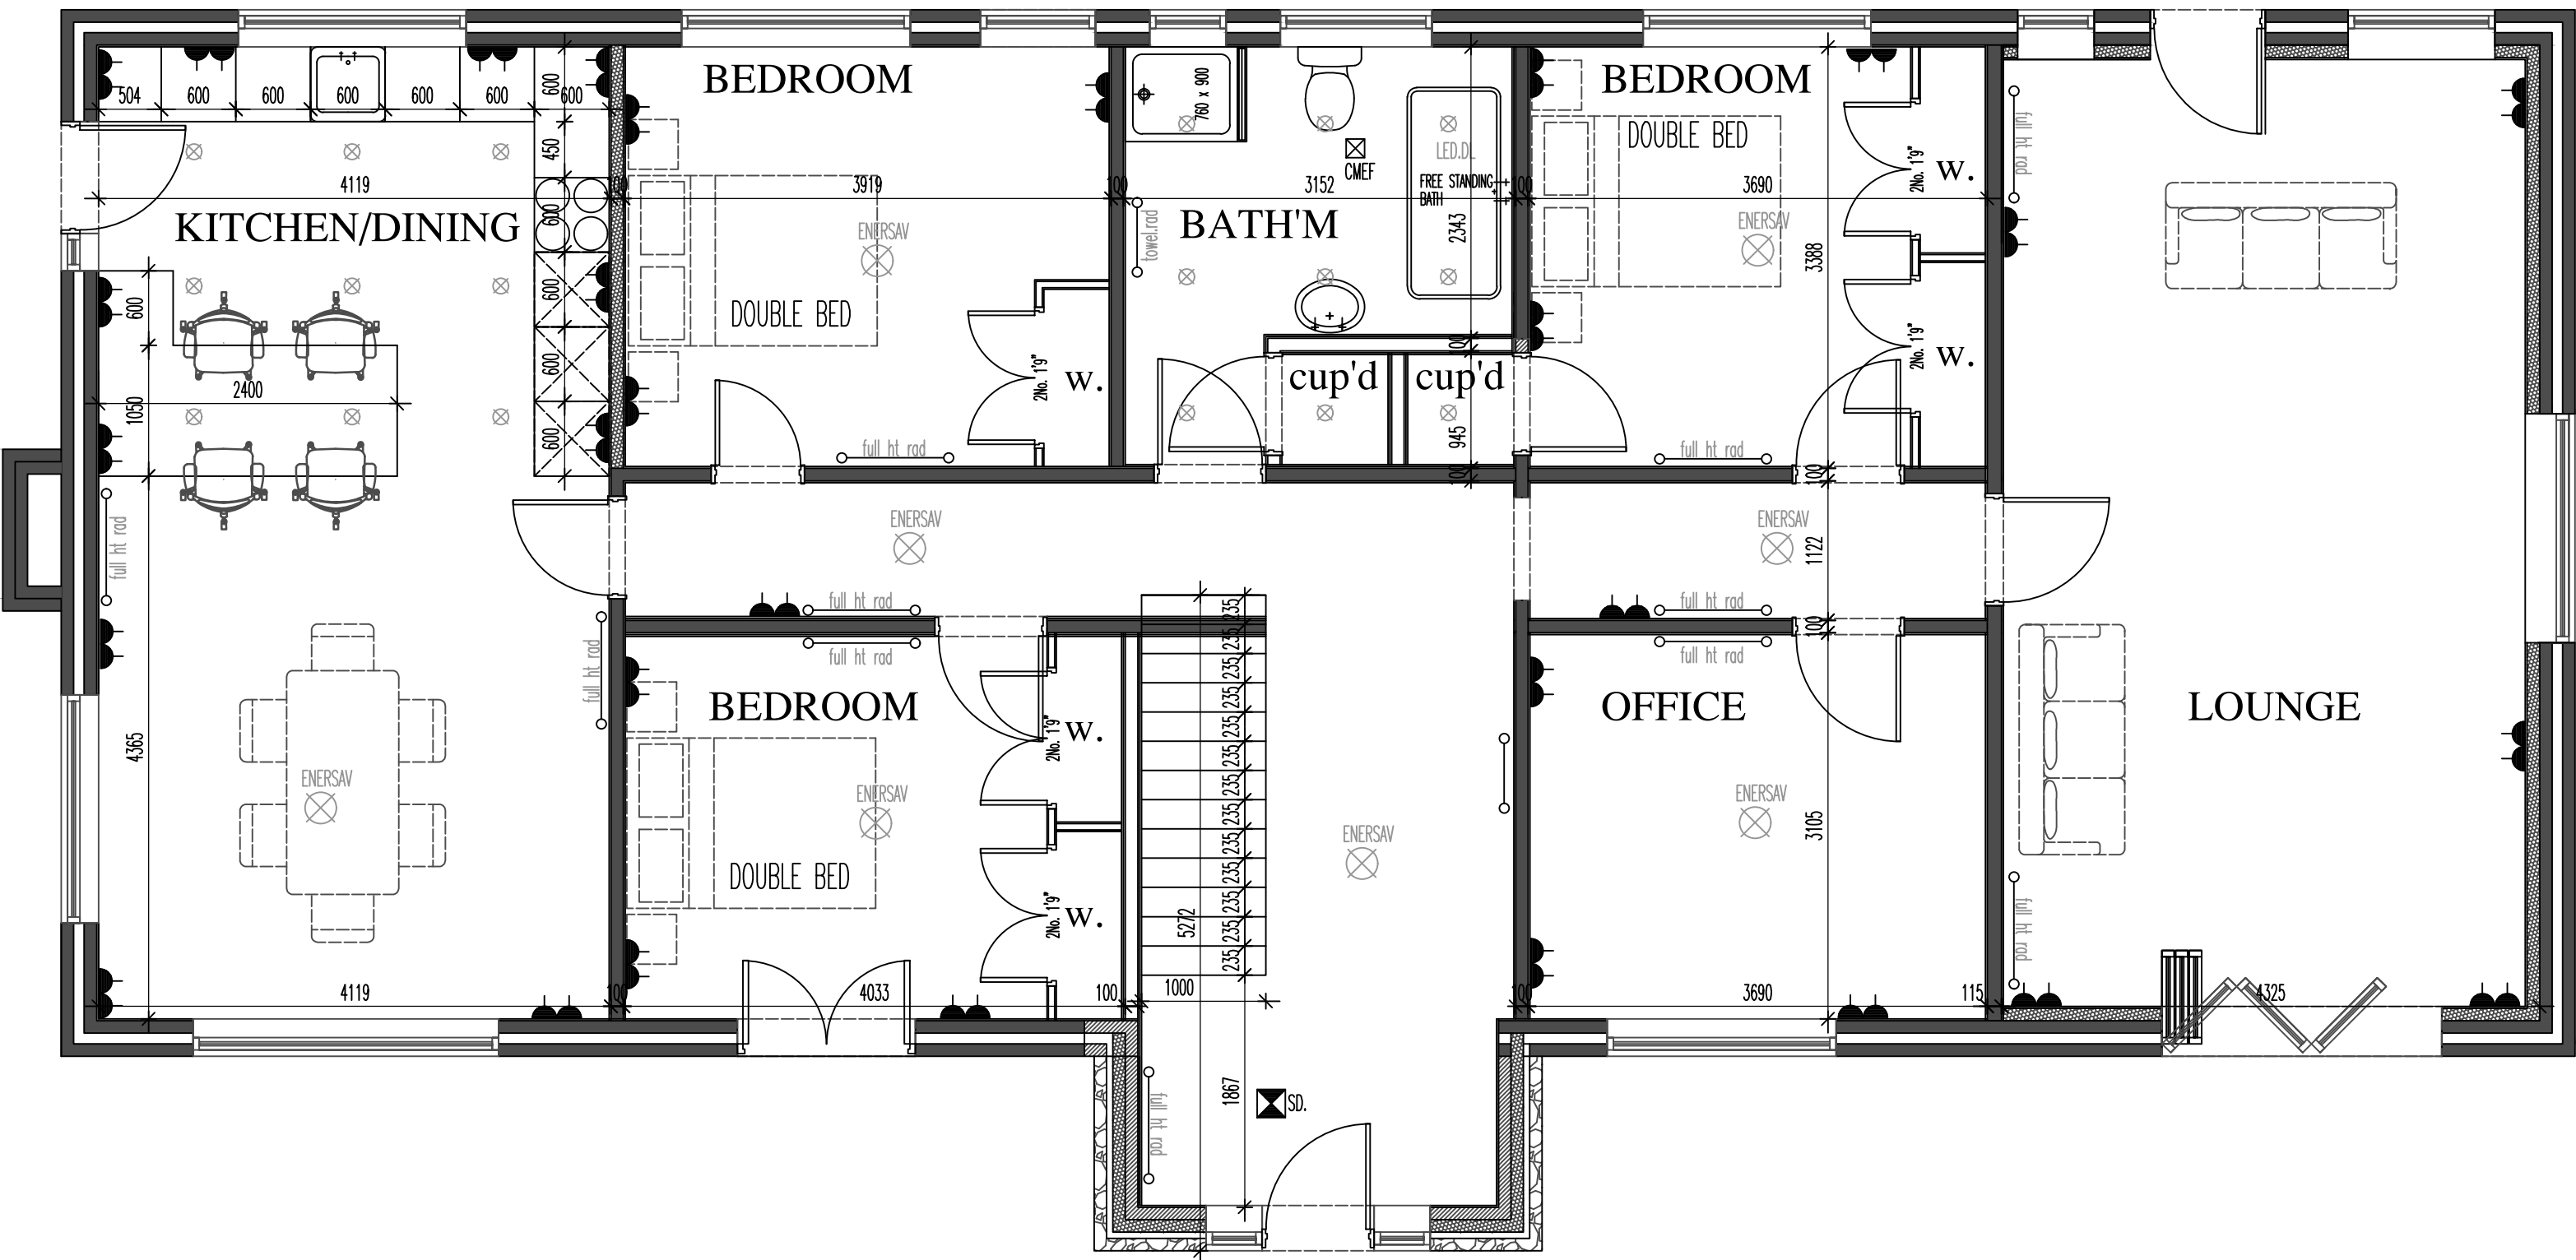

PROPOSED FIRST FLOOR PLAN 1:50

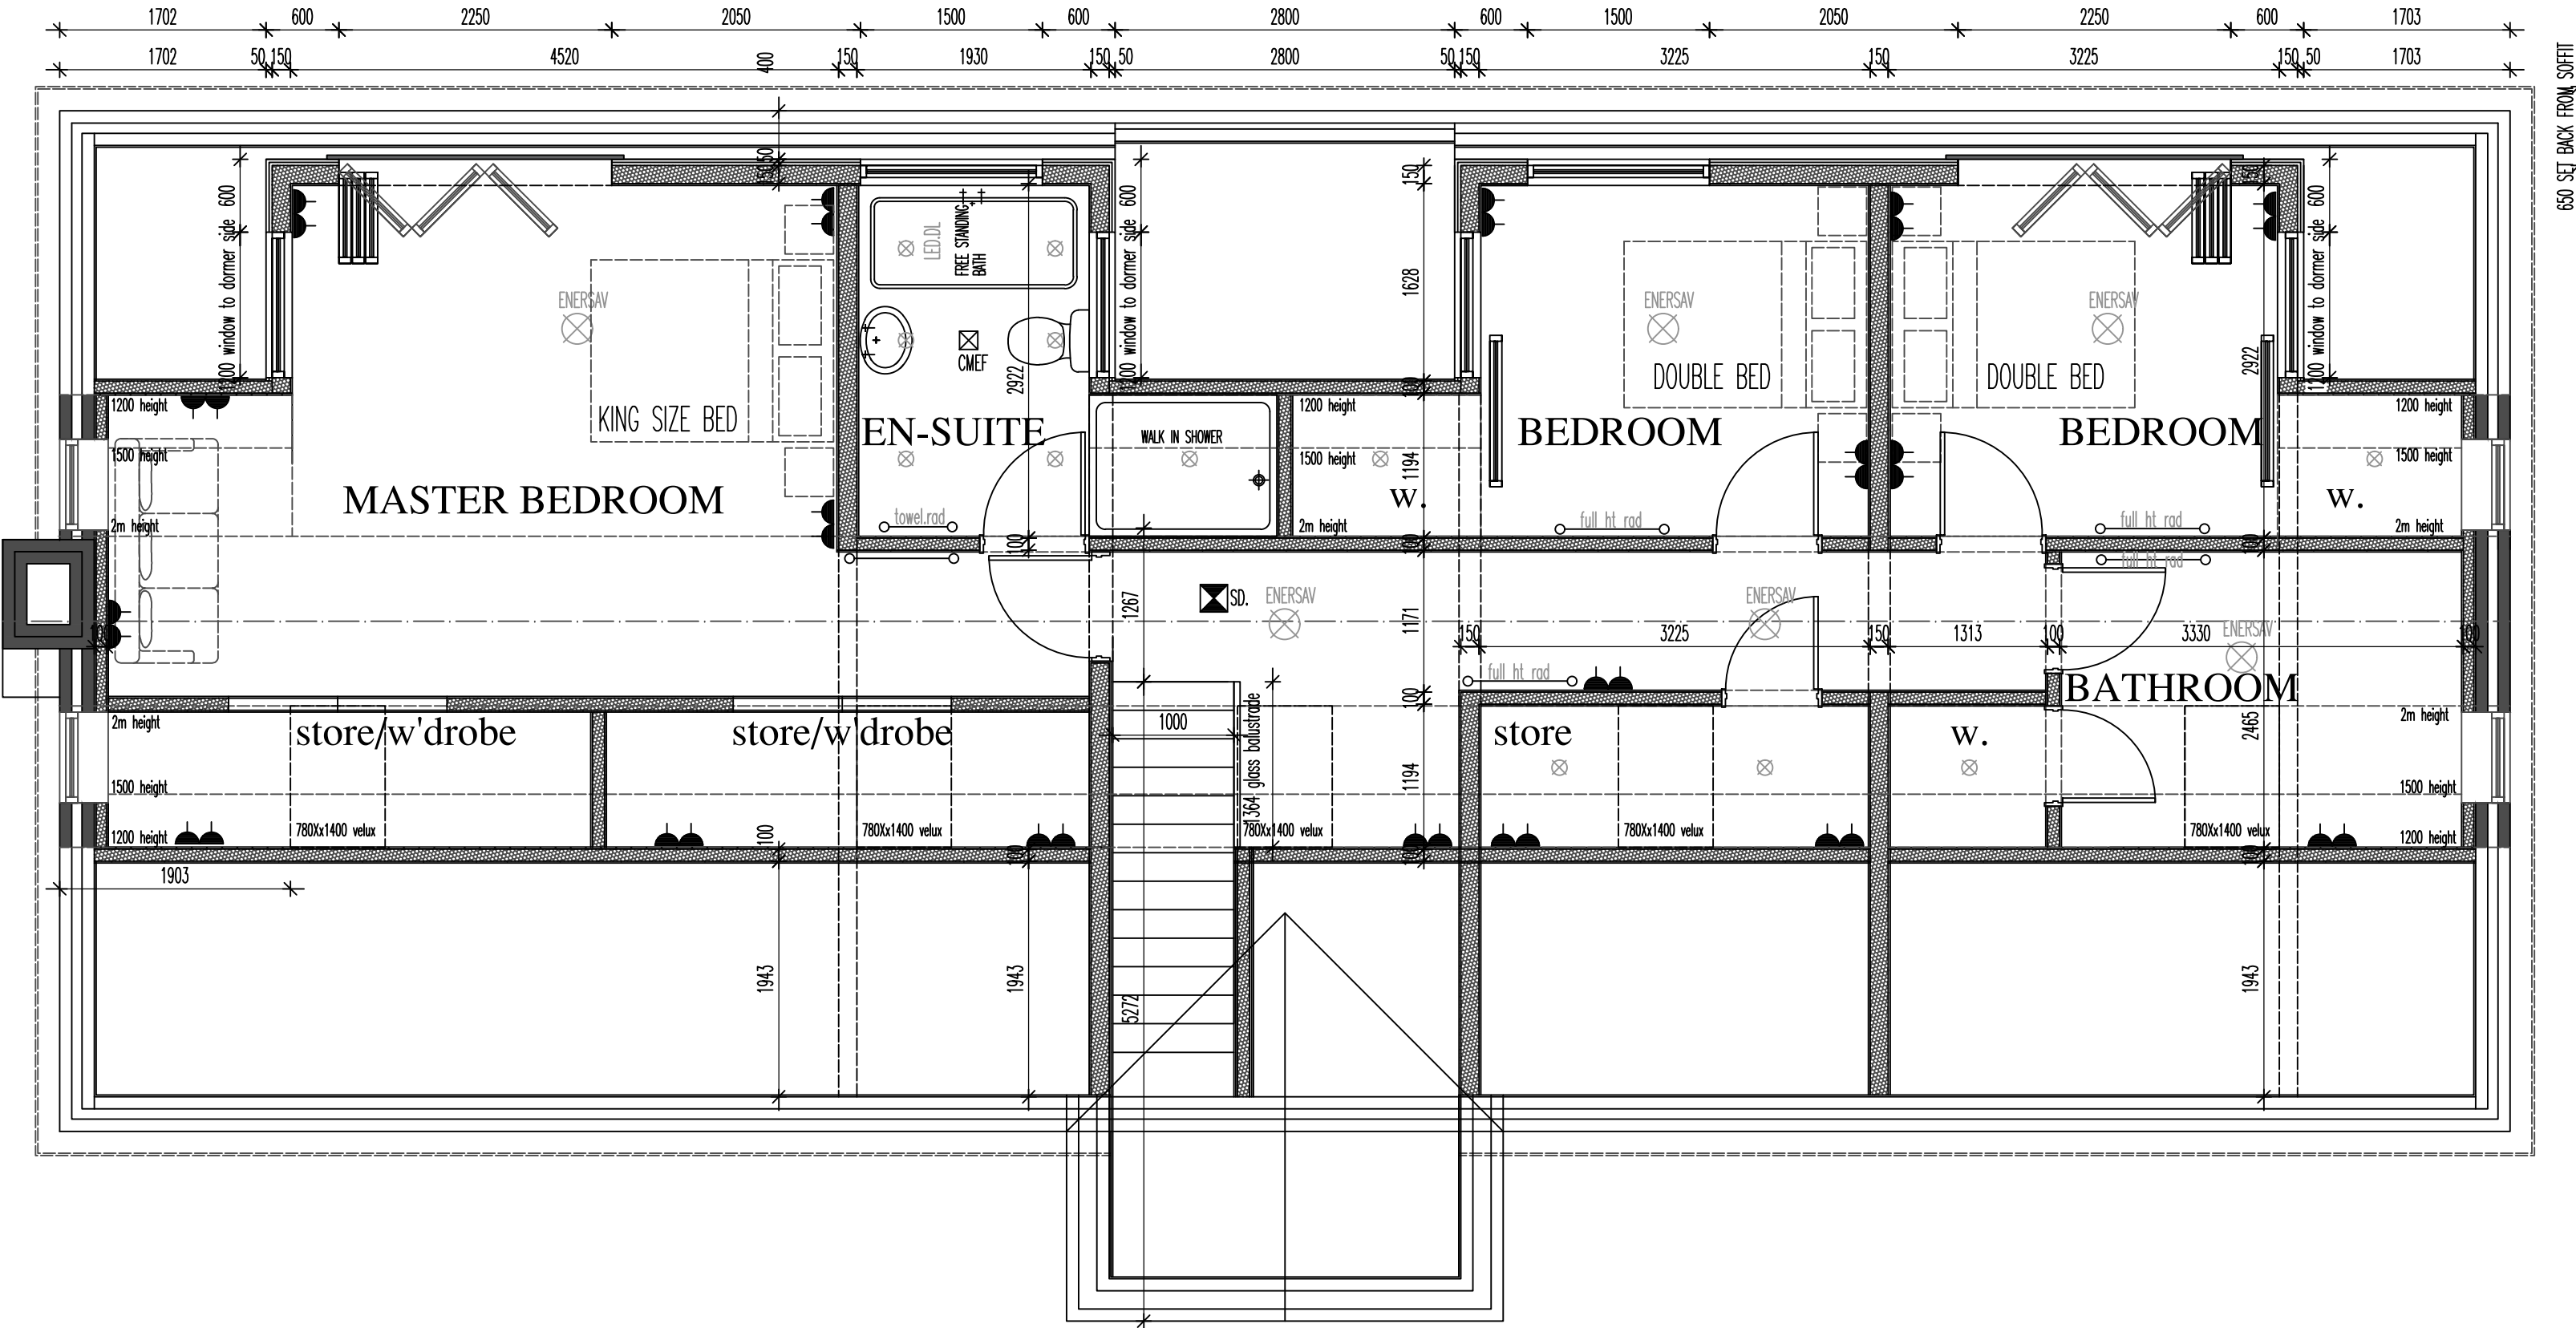

PROPOSED SECTIONS 1:50

 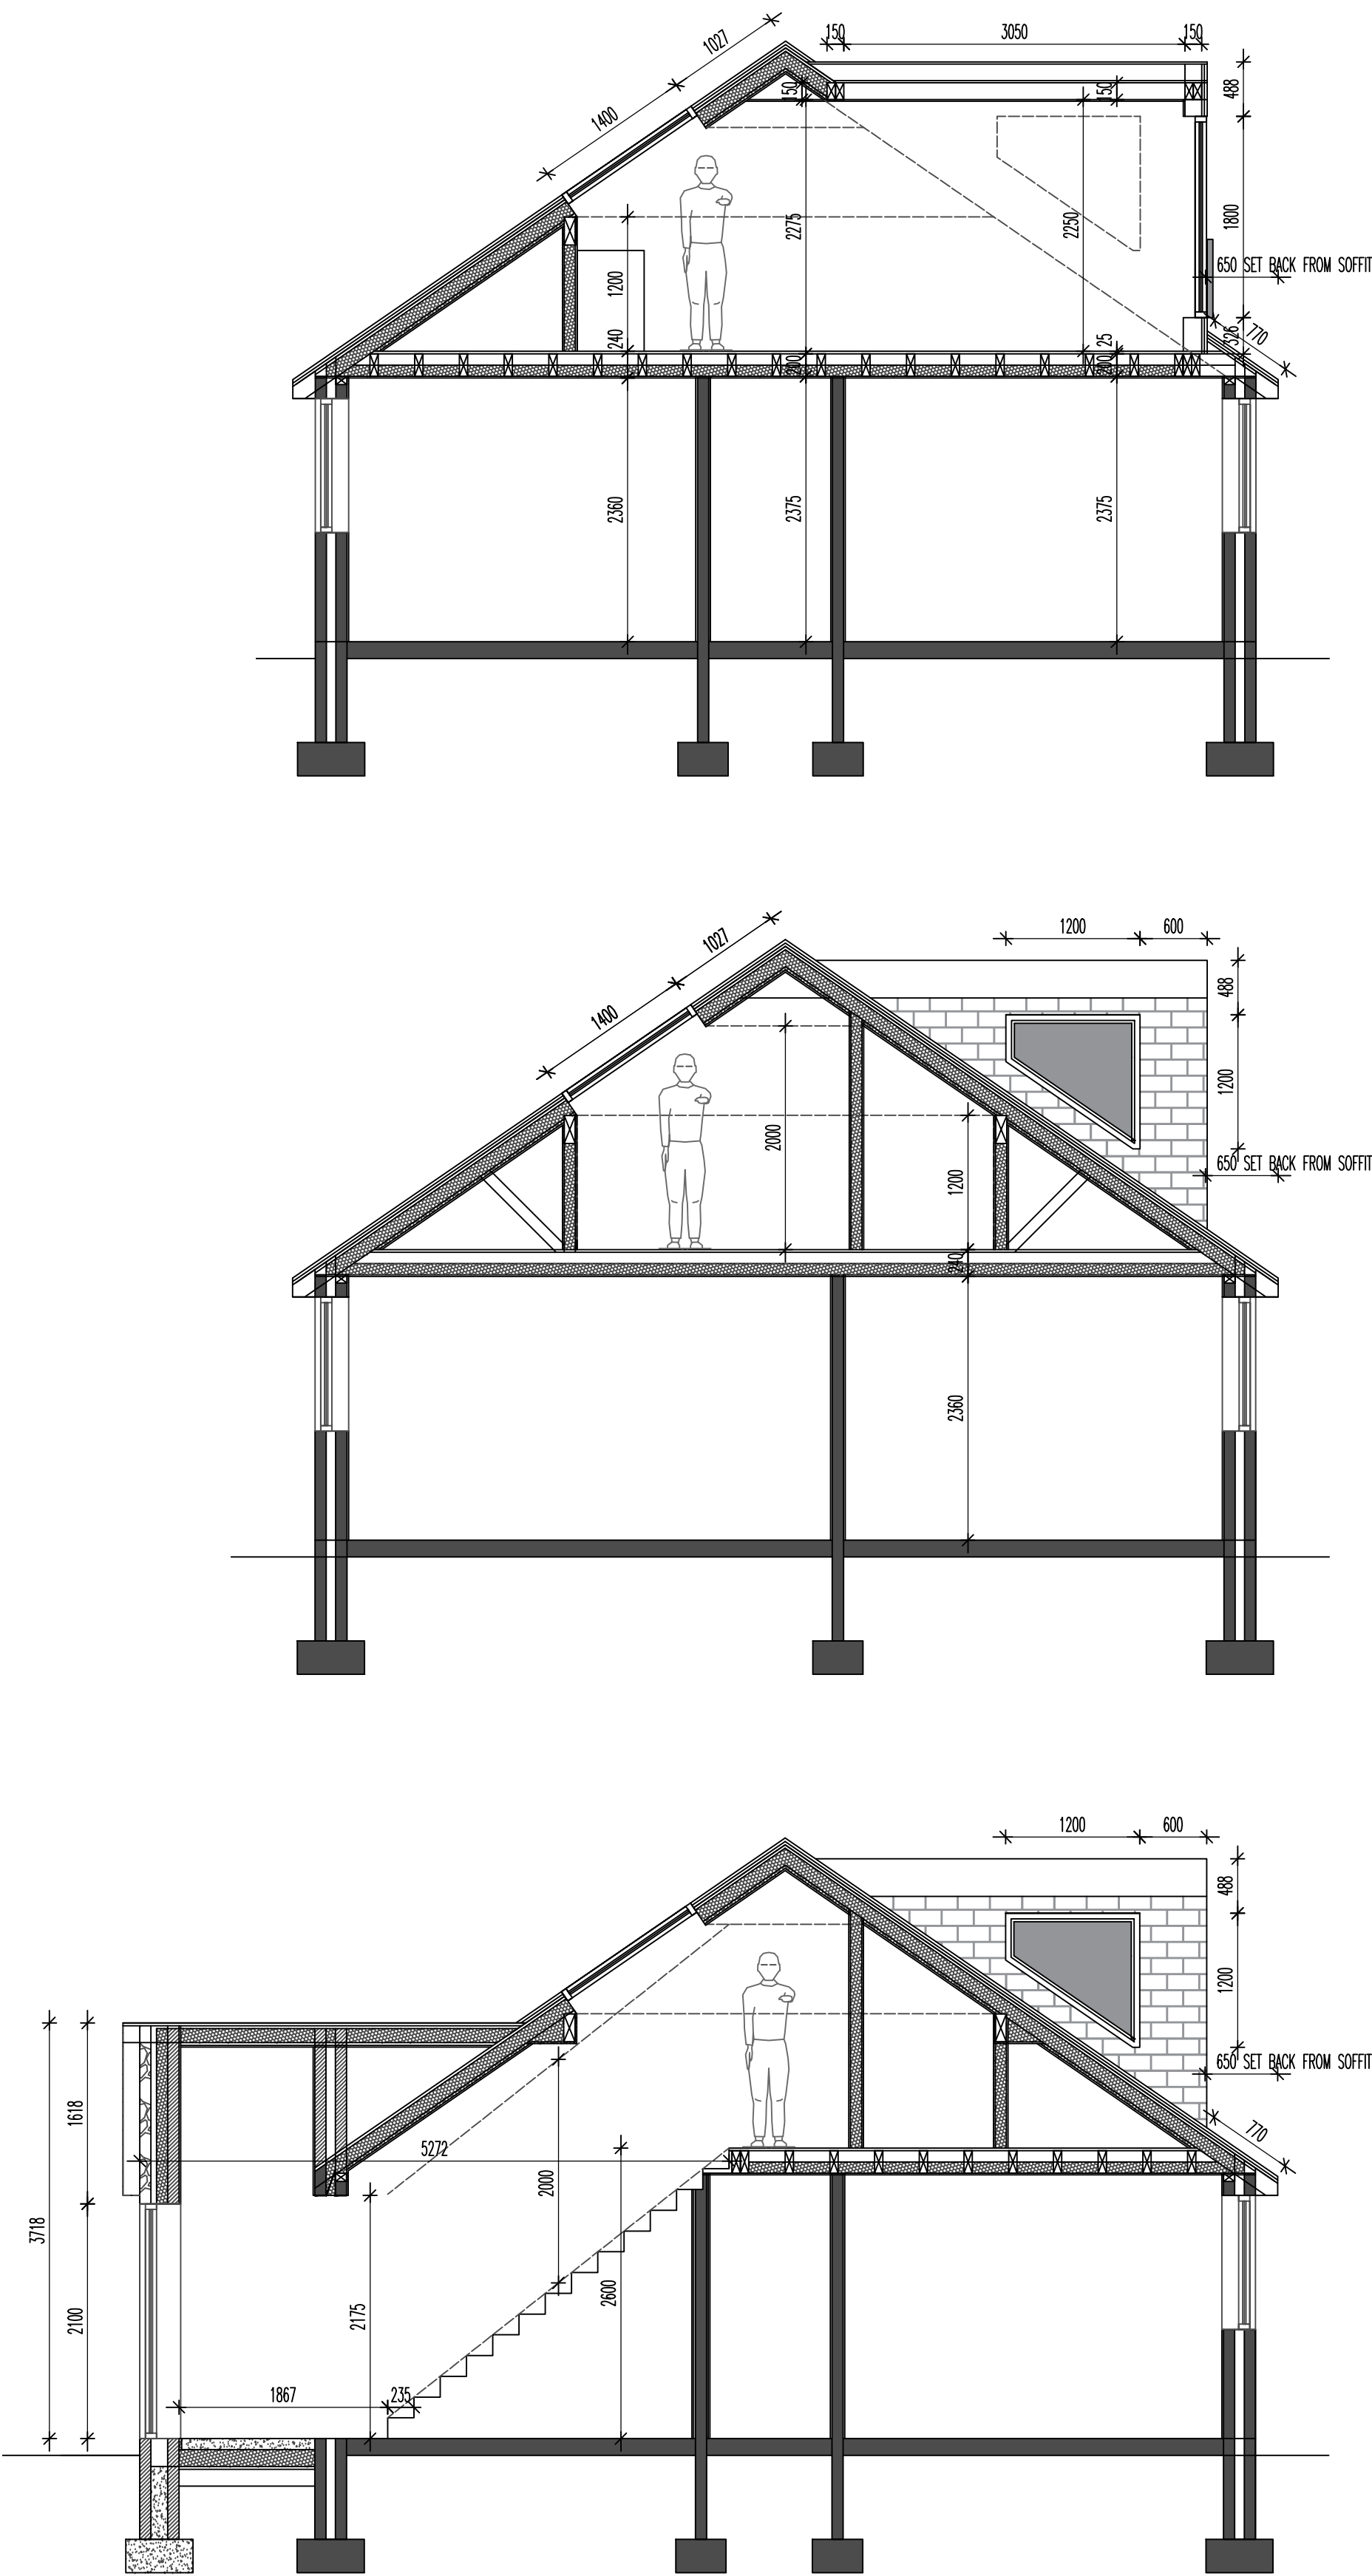

PROPOSED 01A

BROOKLYN GRANGE FARM

REVISIONS:
BROOKLYN GRANGE FARM
THORNCLIFFE
LEEK

SCALE: 1:50
DATE: APRIL'24 | DRAWN: AJS | CHECKED: AJS

THIS DRAWING AND THE BUILDING WORKS DEPICTED ARE THE COPYRIGHT OF AJS ARCHITECTURE
AND MAY NOT BE REPRODUCED OR AMENDED EXCEPT BY WRITTEN PERMISSION. NO LIABILITY WILL BE ACCEPTED
FOR AMENDMENTS MADE BY OTHER PERSONS.

A.J.S ARCHITECTURE



32 carr road,
buxton,
derbyshire,
sk17 6wf.

h: 01298 26062
m: 07794 400237

DRAWING No: PROPOSED 01A

B REGS COMPLIANT