



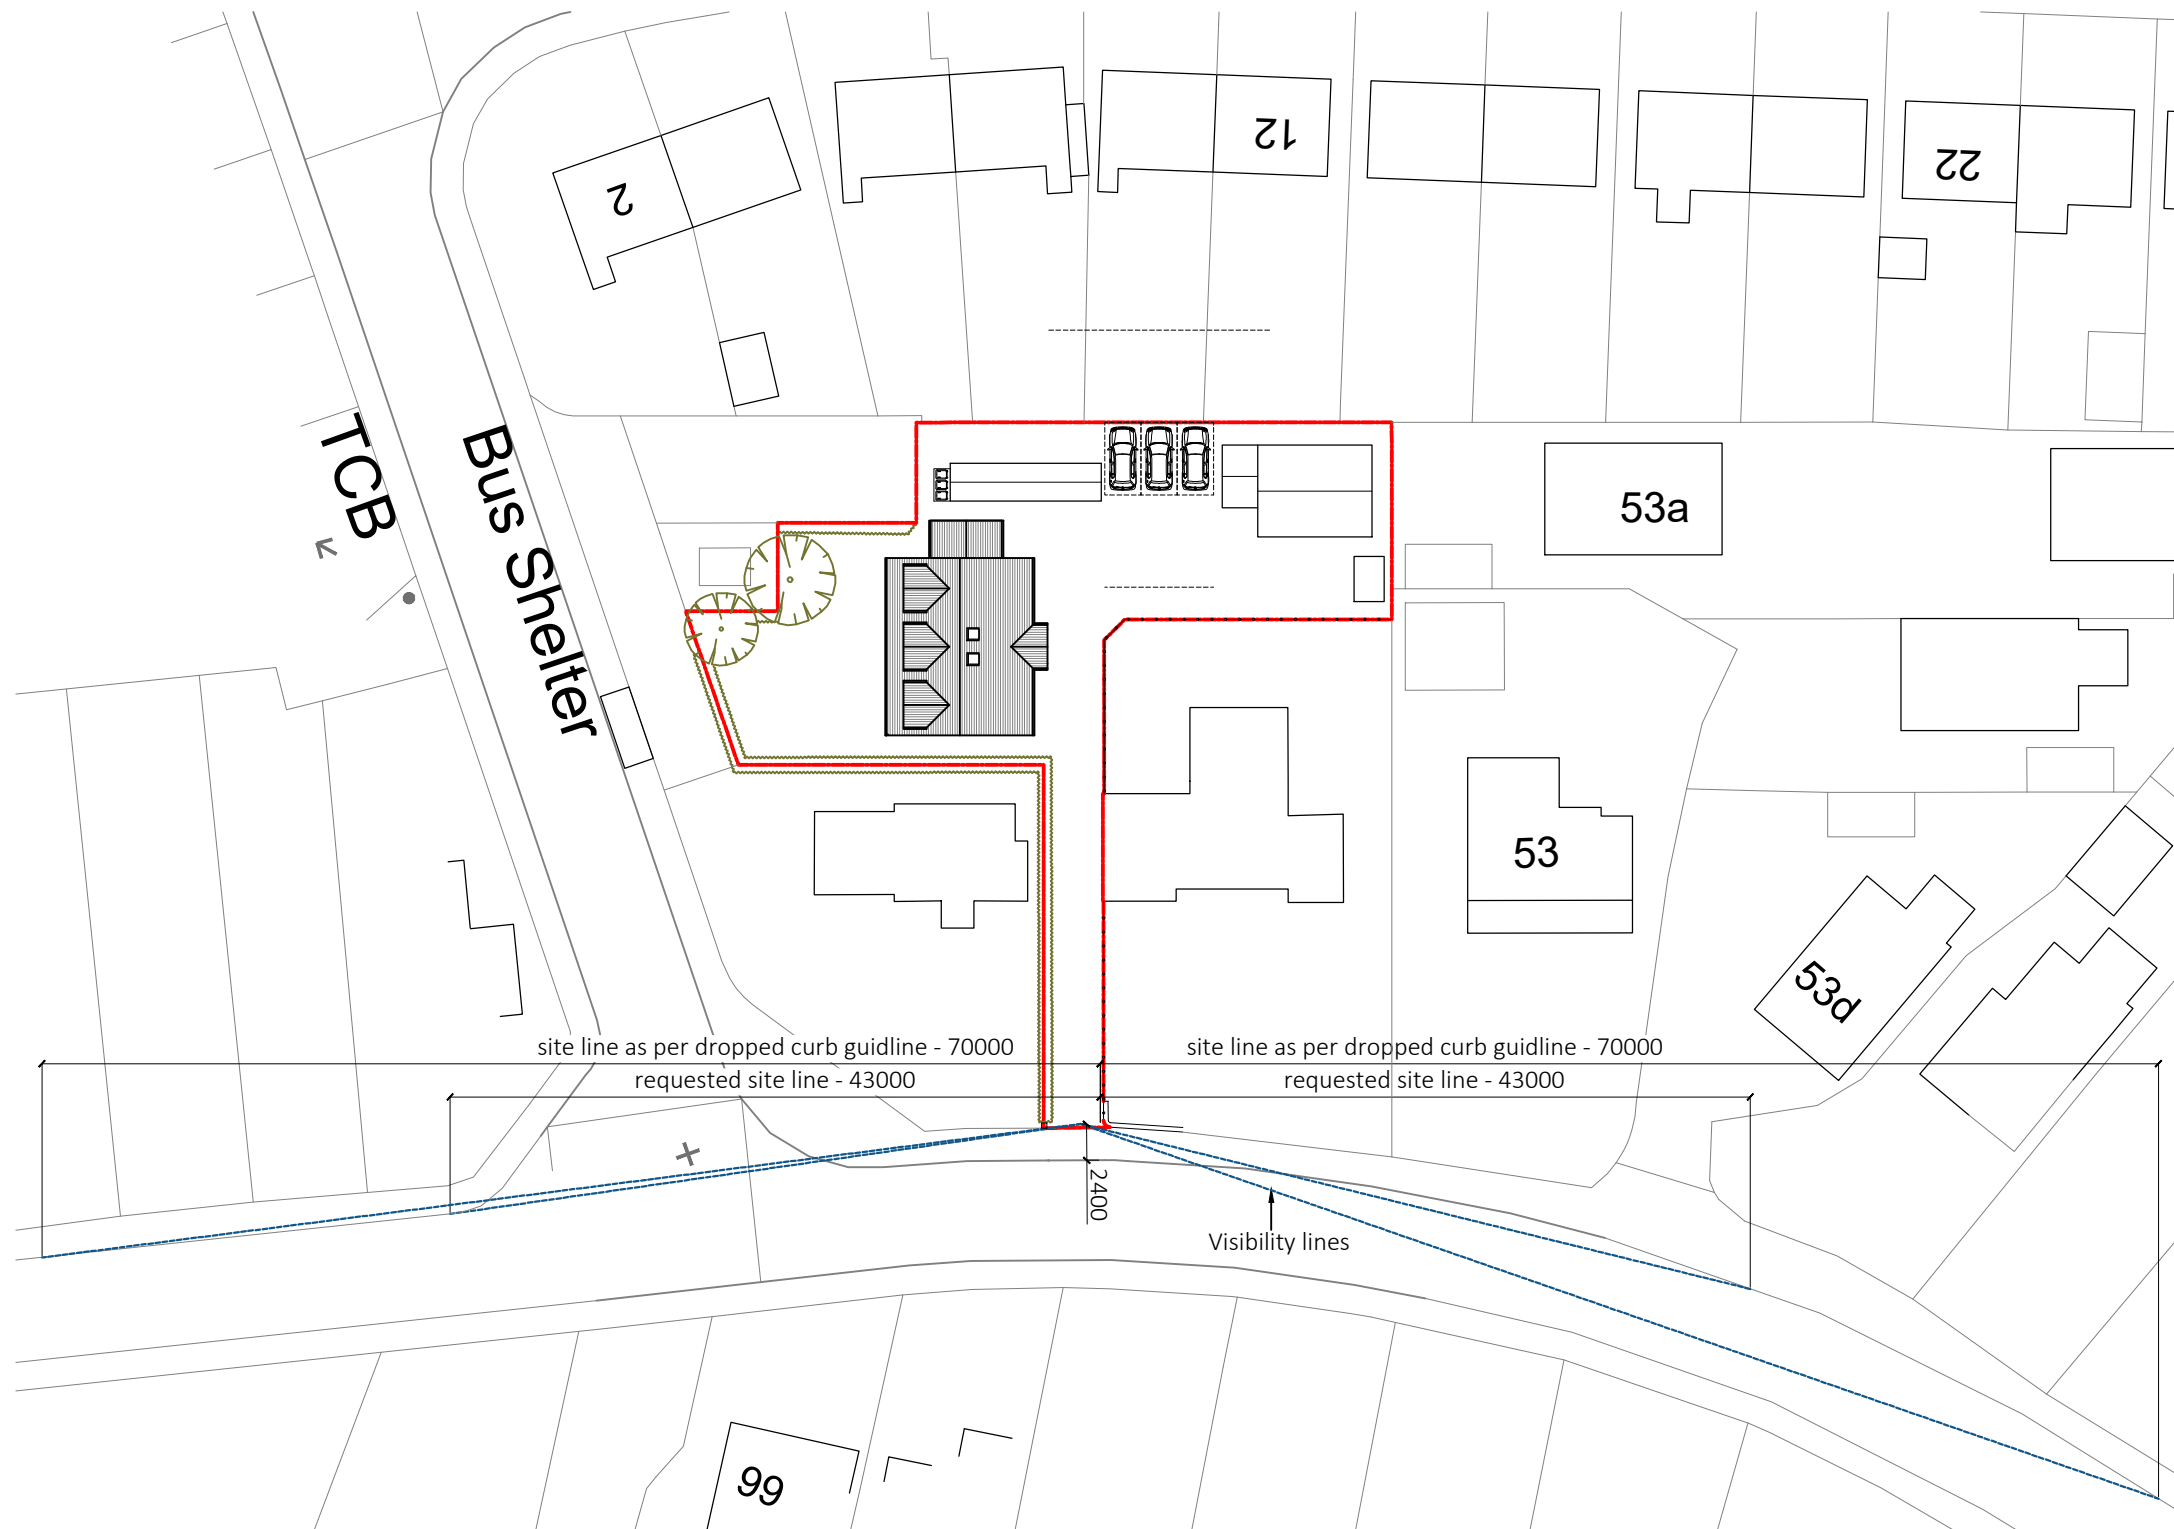

## NOTES


Metres

 

SCALE 1:200



|   |          |                                     |
|---|----------|-------------------------------------|
| A | 04.04.25 | Variation of Conditions appliaction |
|---|----------|-------------------------------------|

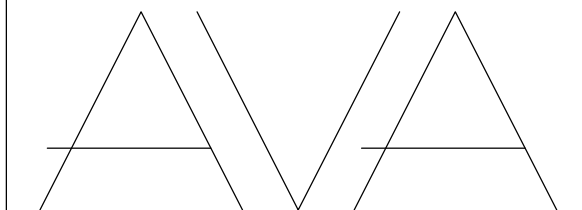

ADDED VALUE ARCHITECTURE

Registered Office:  
Added Value Architecture Ltd.  
25 Lawton Street  
Congleton, CW12 1RU

Company No: 11124740  
e. architect@ava-ltd.com  
t. 01260 400 150  
www.ava-ltd.com

Land to rear of 51a Park Ln.,  
Knypersley, Staffordshire, ST8 7AS  
For Mr. Ward

Site Plan - showing visibility  
@ 1:500

Scale: 1:500 @A3

Date: July 2023

Ref: 230206(PR)005

revision  
A