


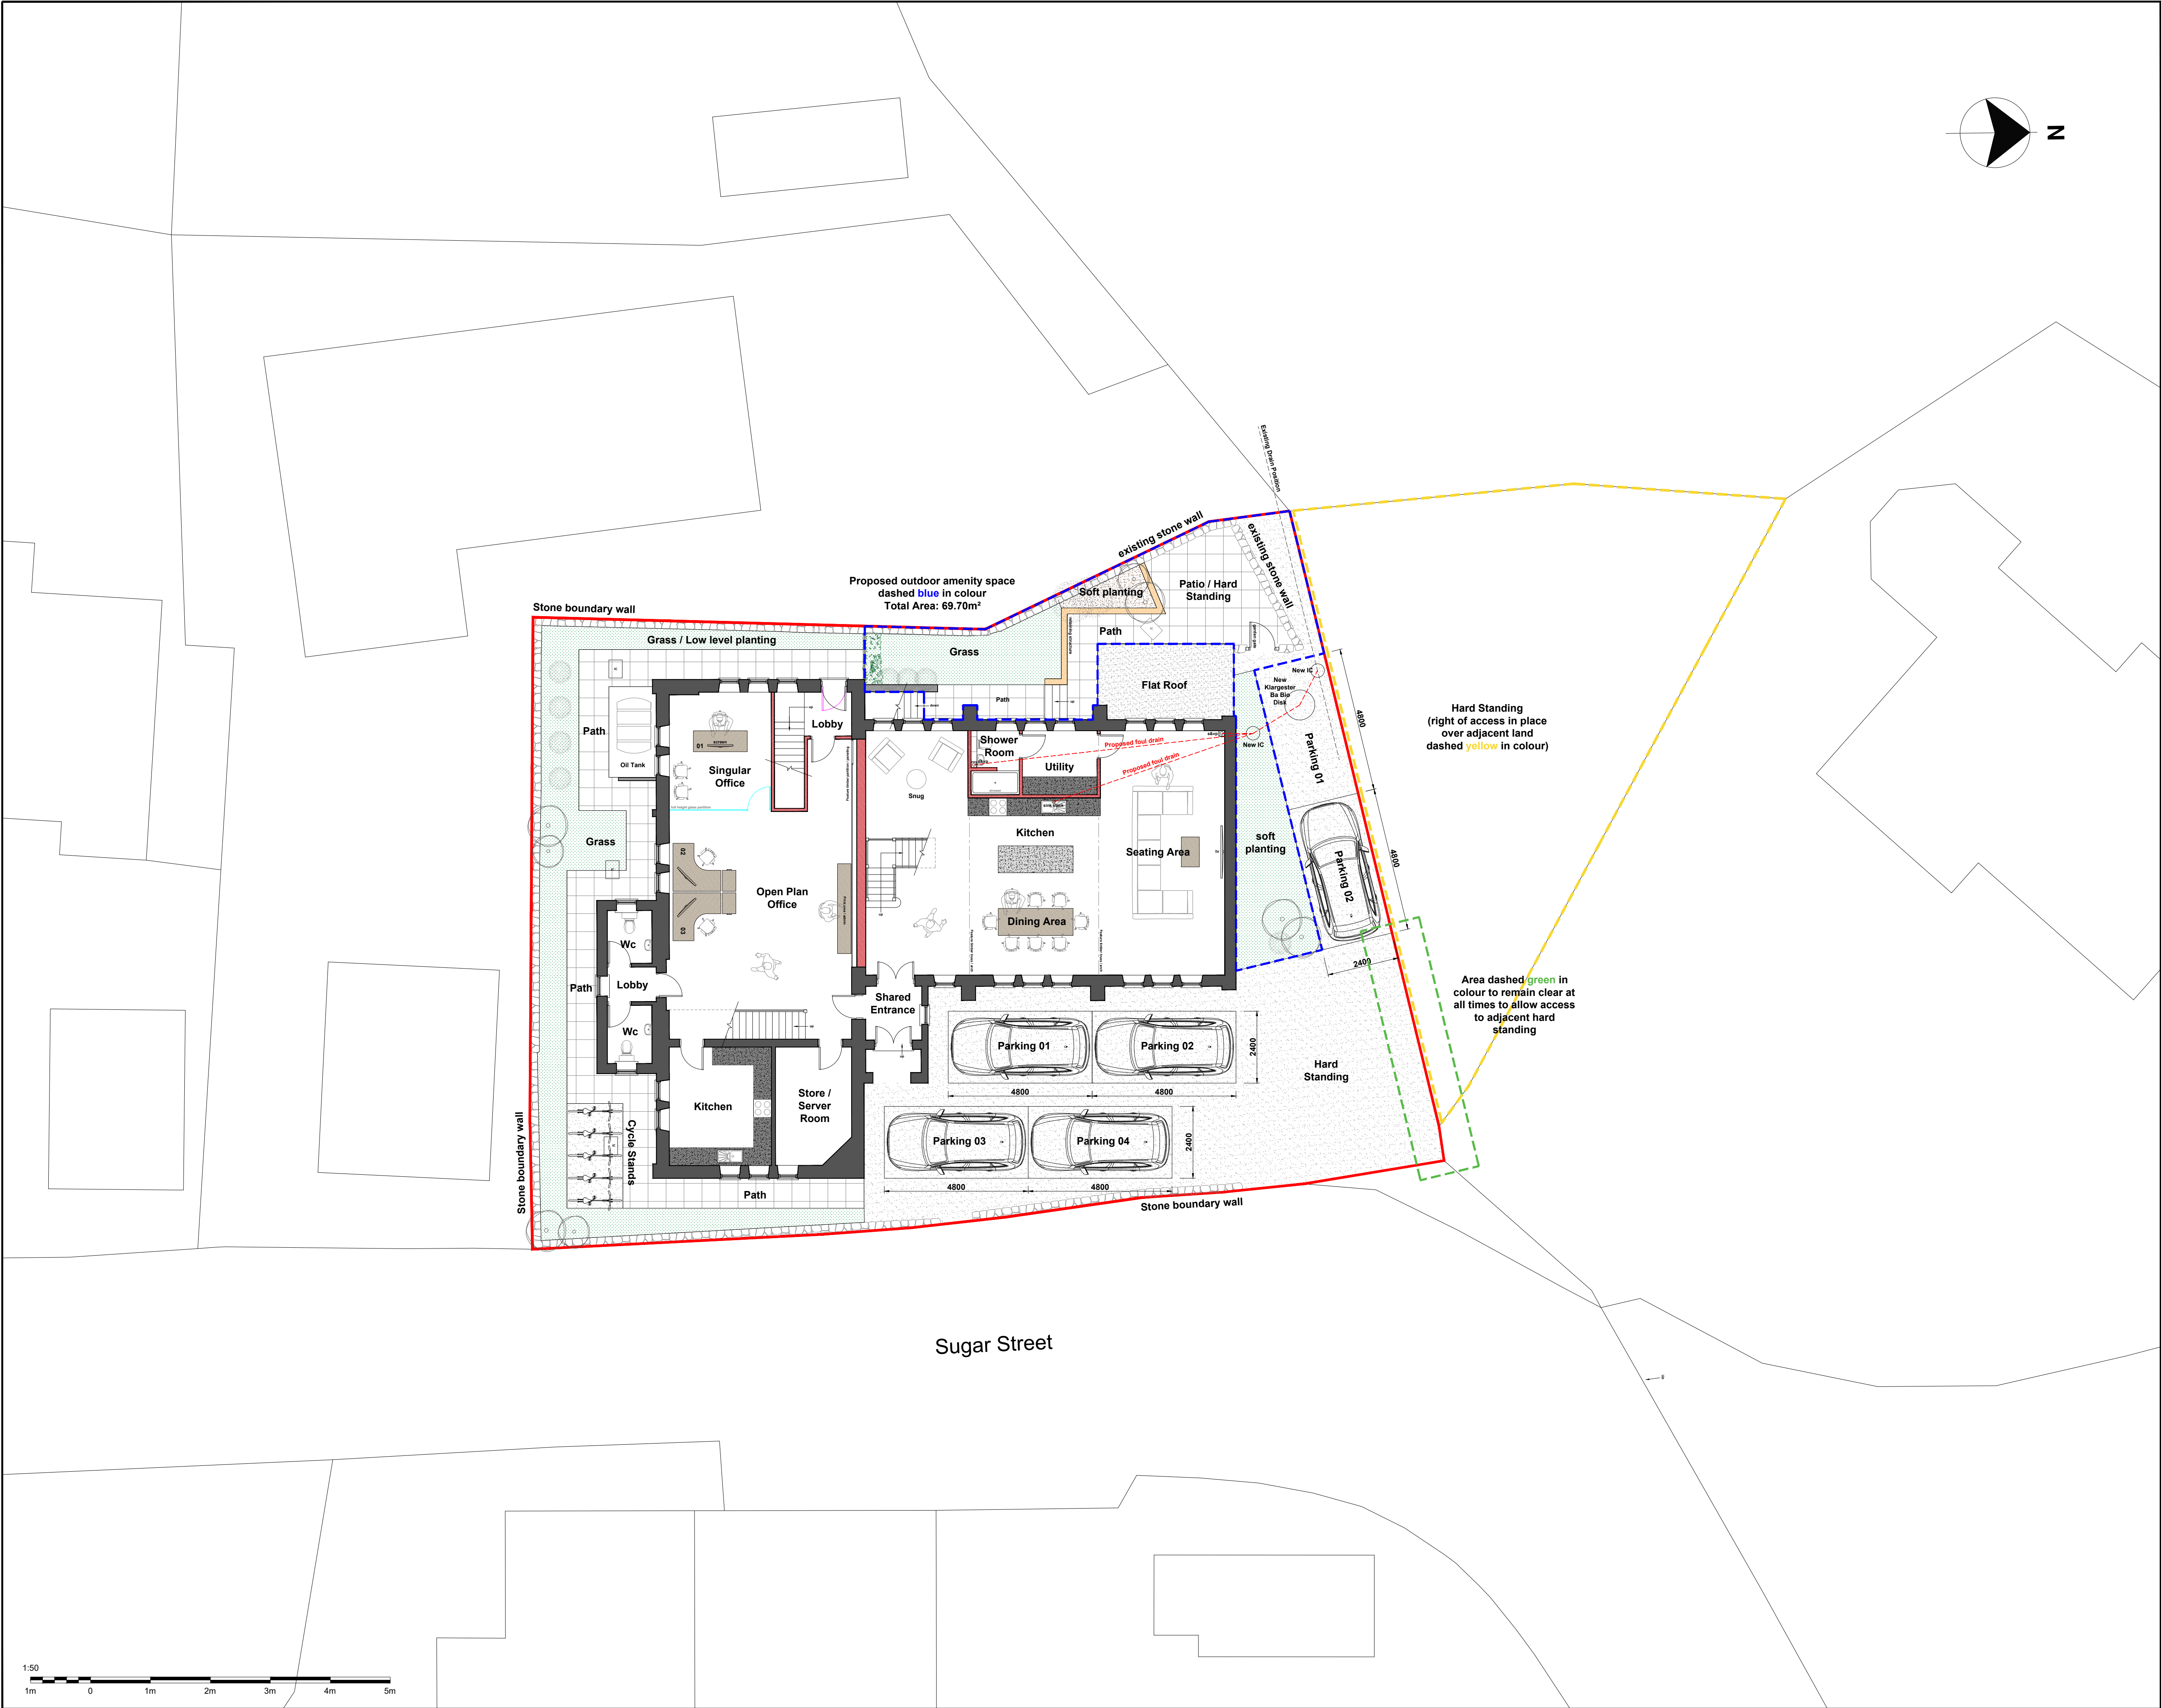

Notes

- This drawing is not to be used on site unless issued for construction.
- Use figured dimensions only. All dimensions to be verified on site prior to the commencement of any work or the production of any fabrication drawings.
- All setting out is to be checked and confirmed on site.
- All levels are to be checked and confirmed on site.
- All discrepancies to be reported to the Architect.
- All building work is to comply with the full planning approval, including satisfaction of any stipulated conditions to the satisfaction of the Local Authority Planning Department.
- This drawing is to be read in conjunction with all related Architect's and Engineer's drawings and any other relevant information.
- This drawing is copyright © of Tom Withers Architecture Ltd.

P1	Proposed parking, adjacent land and amenity space to new dwelling shown. Drainage shown.	April 25
P0	Planning Issue.	Dec 24
No.	Revision/Issue	Date:

TWA

TOM WITHERS ARCHITECTURE

Tom Withers Architecture Ltd

5 The Courtyard,
Greenfield Industrial Estate,
Back Lane, Congleton,
Cheshire, CW12 4TR
Tel: 01260 277175
Email: info@tomwithersarchitecture.co.uk

Project Details:

Proposed change of use to existing Methodist Chapel to office and Residential Dwelling.

For: Victoria Helen Homes, Rushton Methodist Chapel, Sugar St, Rushton Spencer, Macclesfield, SK11 0SG

Status:	Site Plan	Sheet No:	Planning Drawings
Date:	July 2024		010724-007-P1
Scale:	1:100 Site Plan @ A1	Drawn By:	TW