
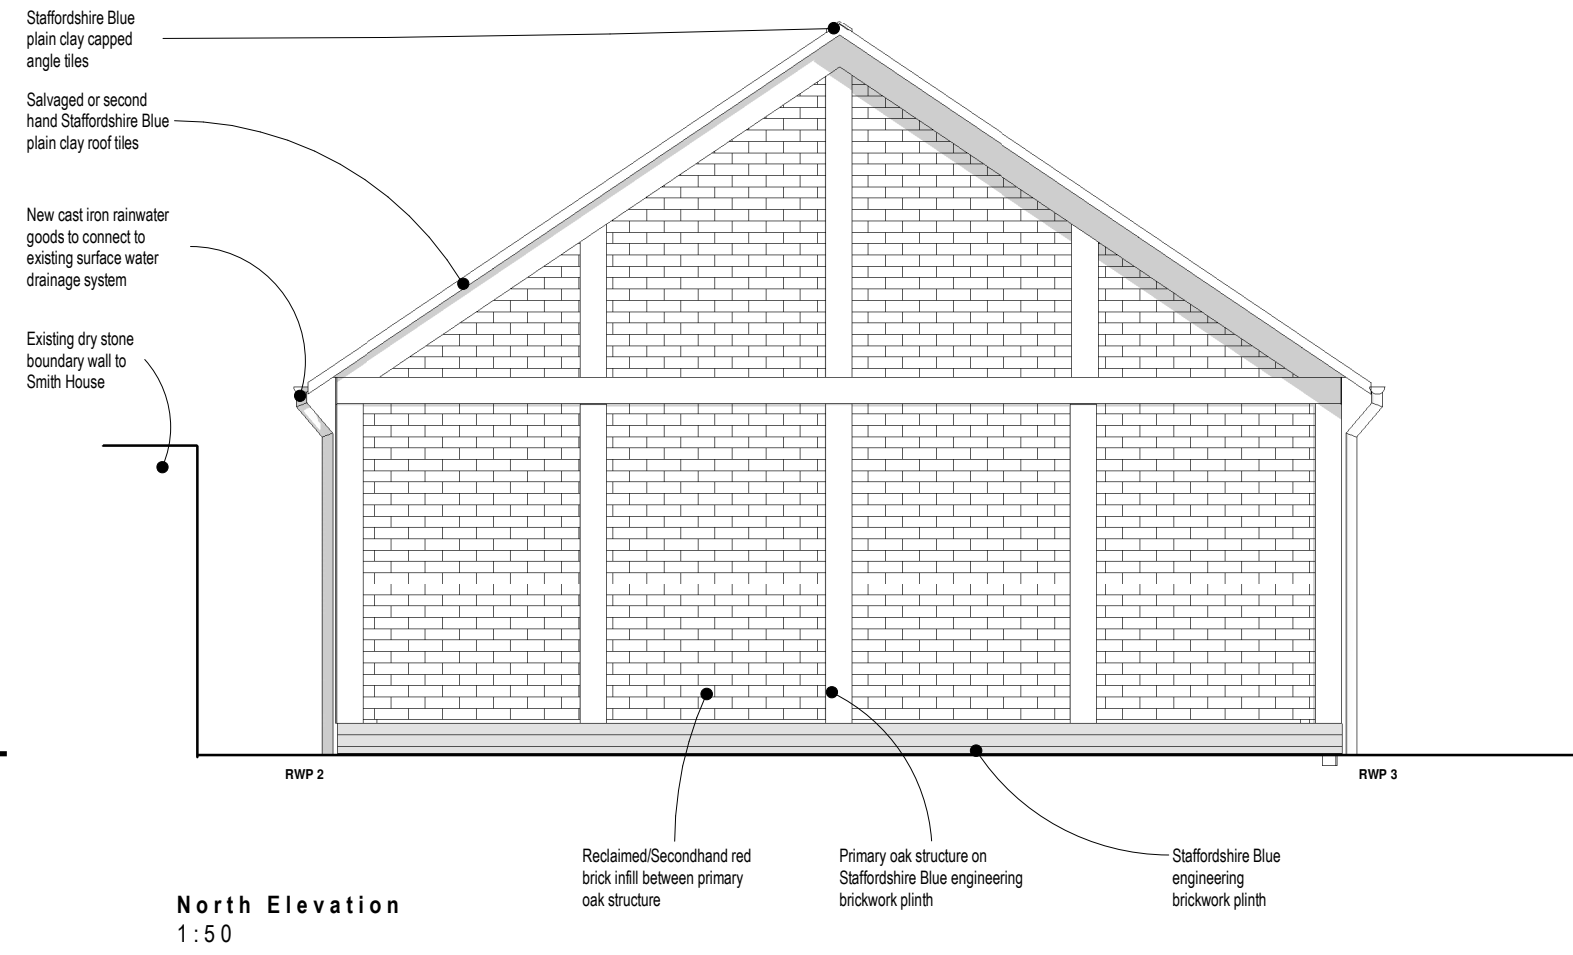


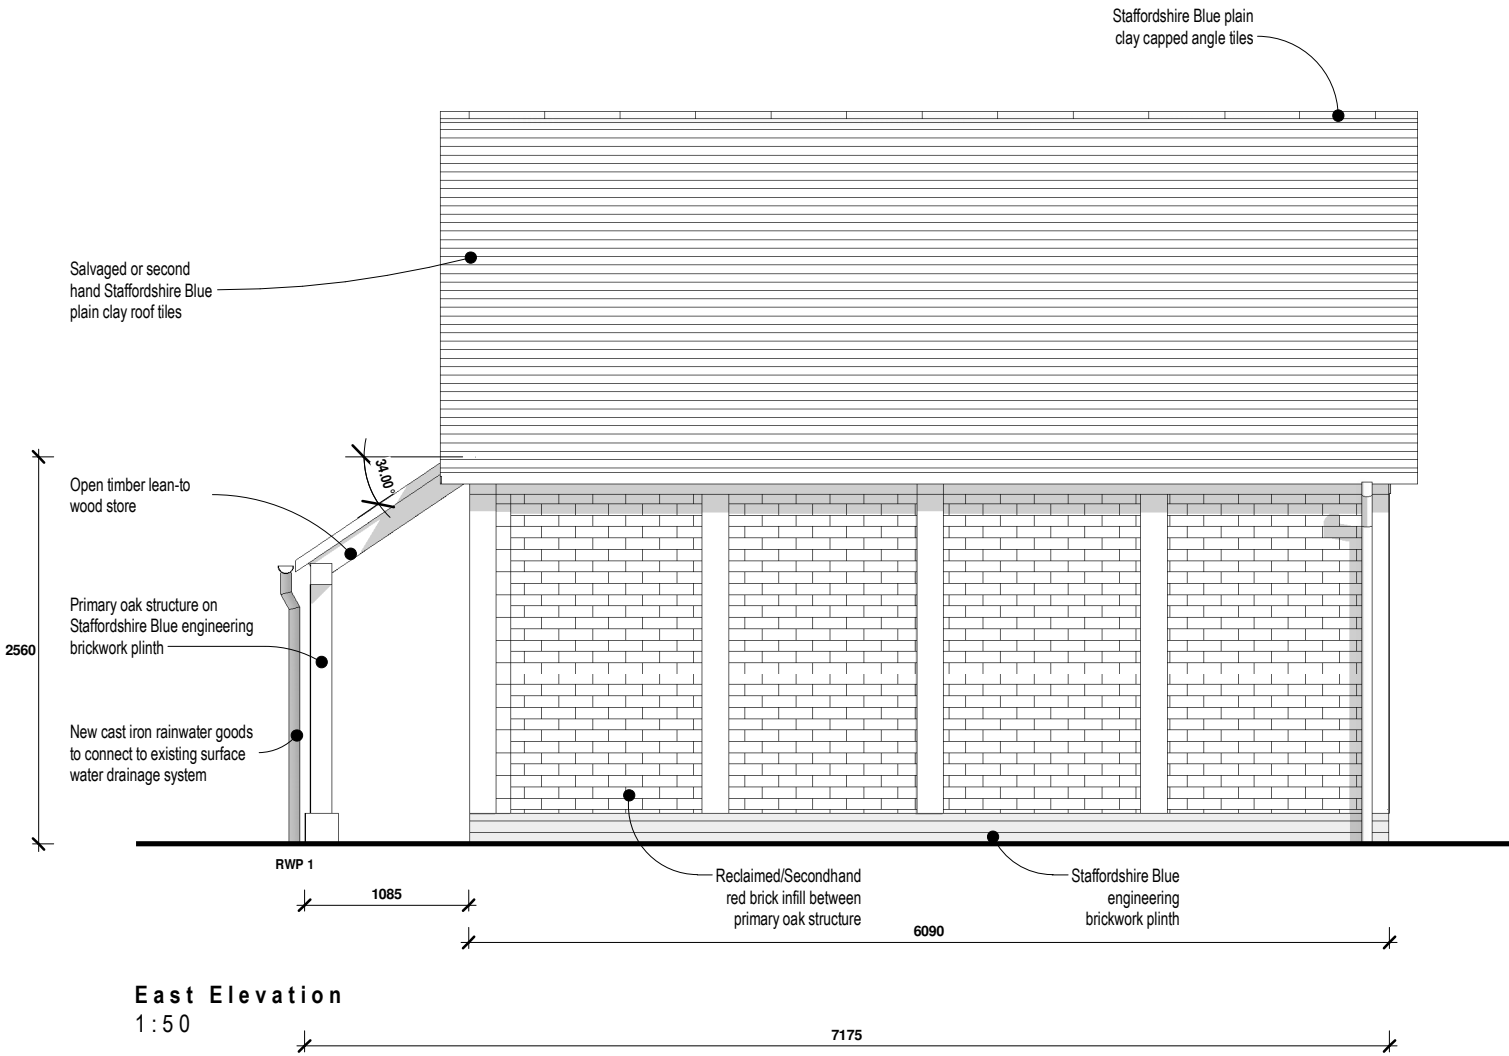

D	29/04/25	SJ	Minor amendments to timber joints
C	25/04/25	SJ	Removal of rooflights following client comment
B	23/04/25	SJ	Amendments following feedback from Planning Authority and Conservation Officer
A	02/09/24	SC	Amendments to scheme after client meeting 13/8/24
Rev	Date	Drawn	Description

ctdarchitects

Clerk Bank House
Clerk Bank
LEEK
Staffordshire
ST13 5HE

t : 01538 373477
f : 01538 386503

e : info@ctdarchitects.co.uk
w : www.ctdarchitects.co.uk

ctd architects © 2025

- This drawing is copyright.
- All dimensions to be checked on site before proceeding.
- Contractor must notify the architect of any discrepancies before proceeding.
- Contractor to check/adjust dimensions of new work to suit existing conditions. Do not assume existing structure or details are plumb, square or level.
- All drawings to be read in conjunction with all other consultants drawings and specs.

Client	Project	Scale	1 : 50	Size	A3	Drawn	SC	Chk'd	CH	Date	02/09/24
	Proposed Glazed Kitchen Extension	Status	PLANNING & LBC APPLICATION								
	Manor Farm, Park Lane, ENDON. Stoke on Trent. ST9 9JA.	Job No.	1541		Drawing No			AL116			Rev.
Mr & Mrs Ball	Title										
	Garage North & East Elevations 'as proposed'										