


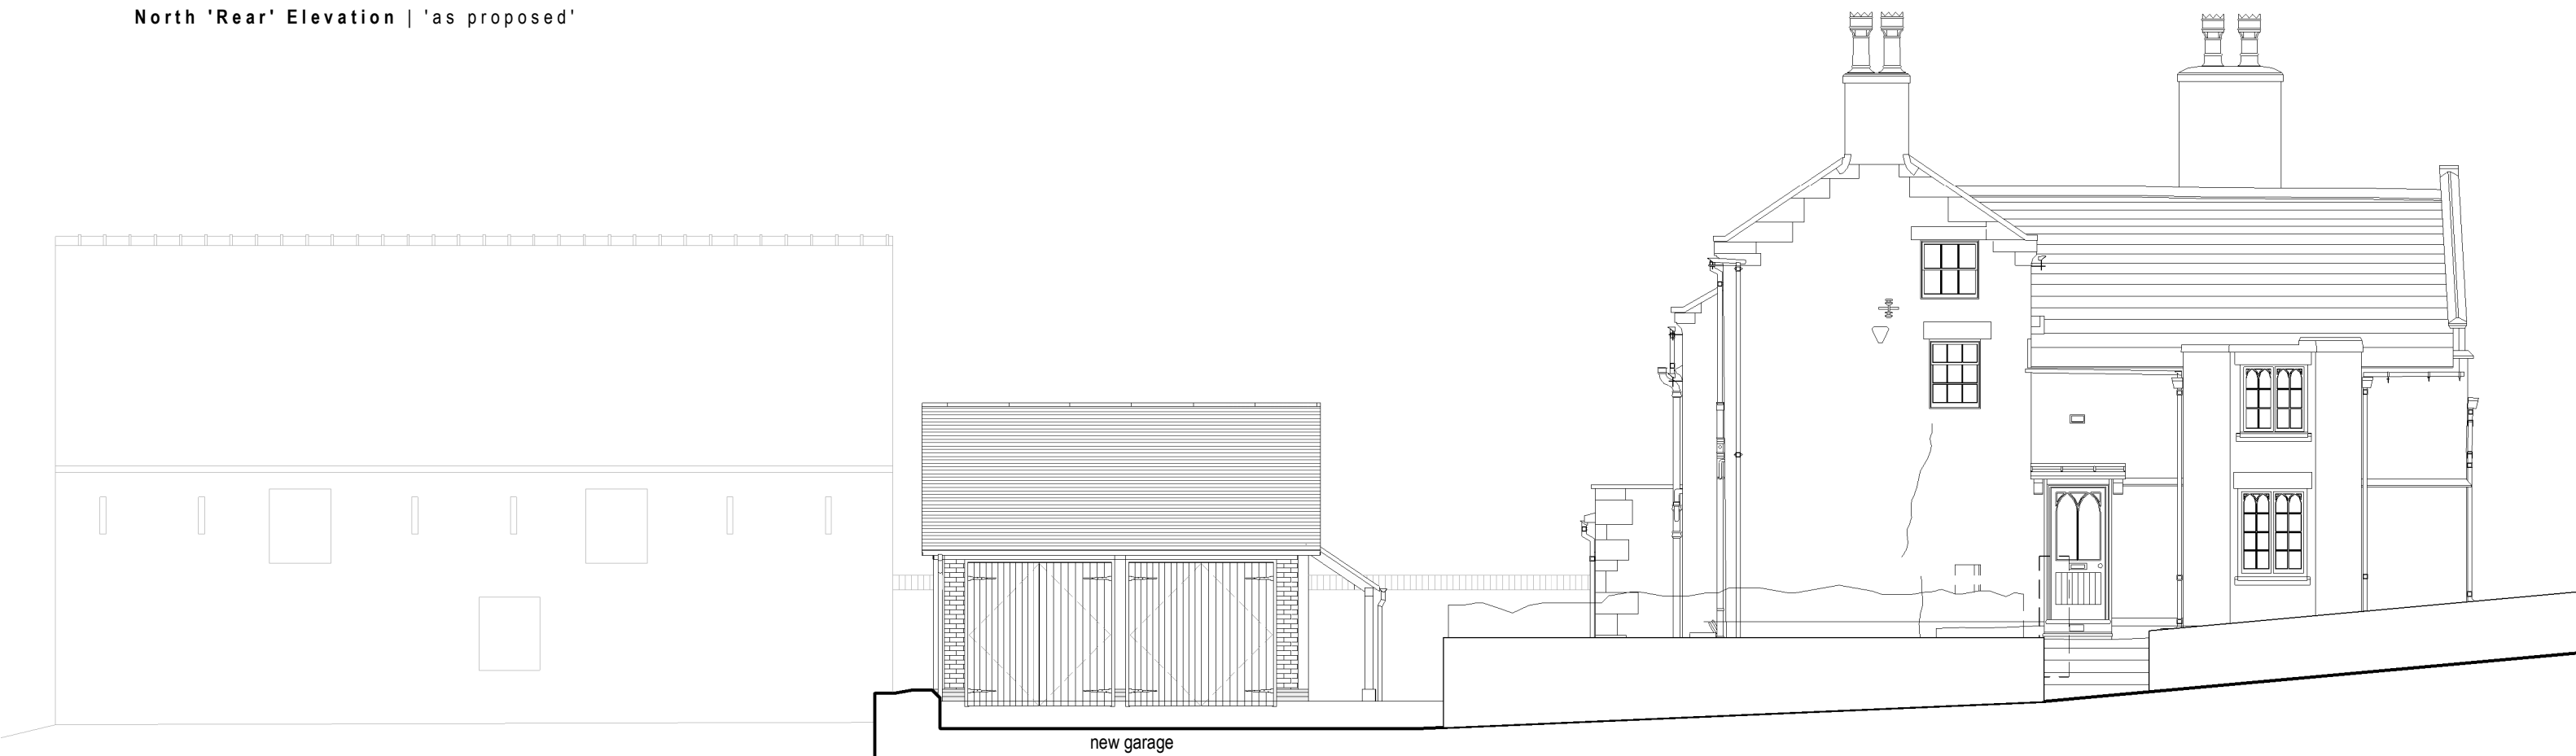

North 'Rear' Elevation | 'as proposed'



West 'Side' Elevation | 'as proposed'

ctd architects

Clerk Bank House
Clerk Bank
LEEK
Staffordshire
ST13 5HE

t : 01538 373477
f : 01538 386503

e : info@ctdarchitects.co.uk
w : www.ctdarchitects.co.uk

ctd architects © 2025

- This drawing is copyright.
- All dimensions to be checked on site before proceeding.
- Contractor must notify the architect of any discrepancies before proceeding.
- Contractor to check/adjust dimensions of new work to suit existing conditions. Do not assume existing structure or details are plumb, square or level.
- All drawings to be read in conjunction with all other consultants drawings and specs.

Client

Mr & Mrs Ball

A	Rev	Date	SJ	Drawn	Description
		23/04/25			Amendments following feedback from Planning Authority and Conservation Officer

Project
Proposed Glazed Kitchen Extension
Manor Farm, Park Lane, ENDON. Stoke on Trent.
ST9 9JA.

Title
North and West Elevations 'as proposed'

Scale	1 : 100	Size	A3	Drawn	SJ	Chk'd	CH	Date	12/02/25
Status	PLANNING & LBC APPLICATION								
Job No.	1541	Drawing No	AL134	Rev.	A				