


Front Elevation


Side Elevation

Rear Elevation

Side Elevation

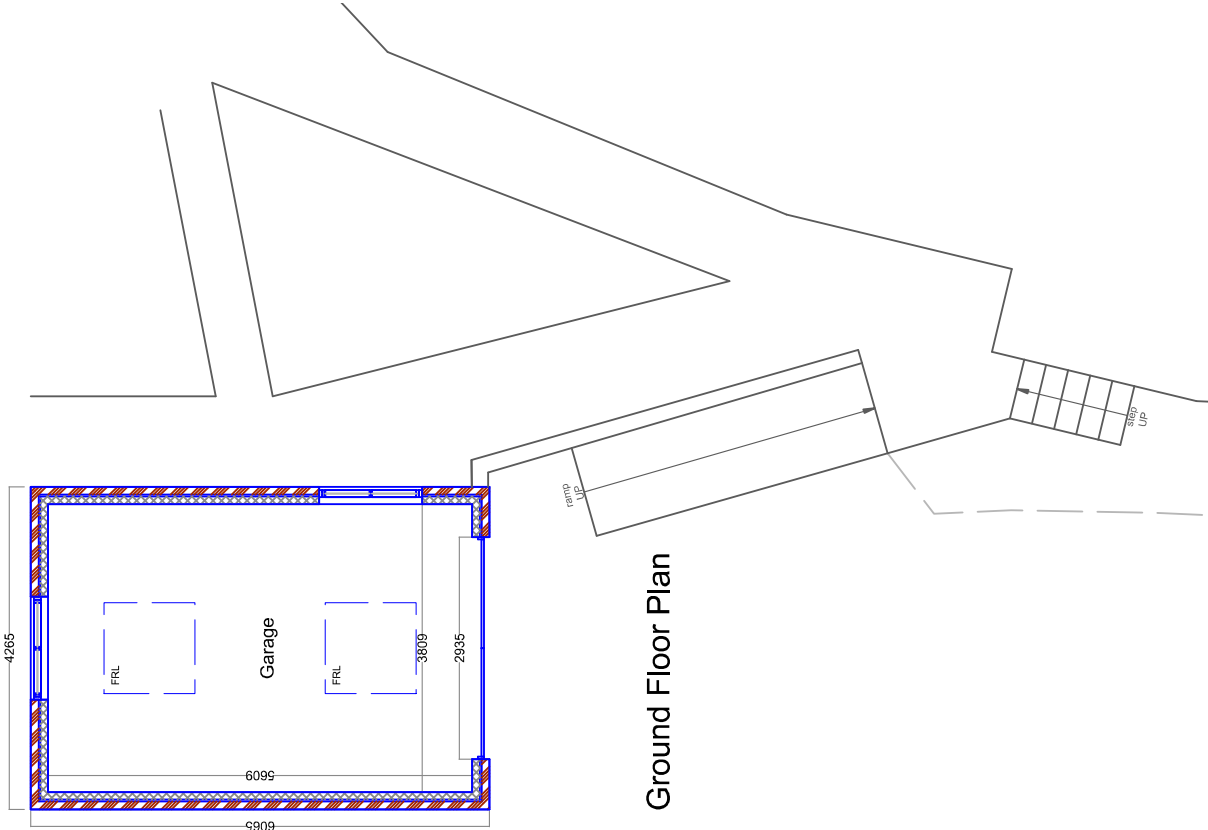


Ground Floor Plan

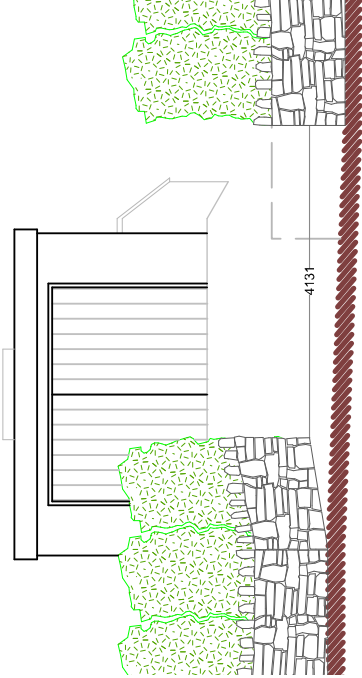

Street Scene as Proposed

Drystone wall rebuilt, extending driveway width by 1.5m

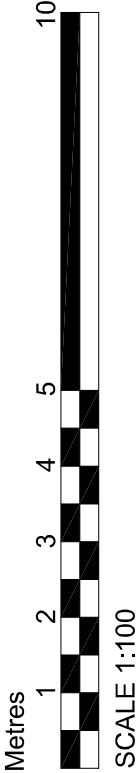

DBD Architectural Consultancy Ltd ©2025

1. Copyright is vested with DBD Architectural Consultancy Ltd.
2. All dimensions to be checked on site before proceeding.
3. Contractor to check/adjust dimensions of new work to suit existing conditions. Do not assume existing structure or details are plumb, square or level.
4. Contractor must notify the architect of any discrepancies before proceeding.
5. All drawings to be read in conjunction with all other consultants drawings and specs.

Rev	Date	Description
B	16.04.25	Amendments made following comments
A	14.04.25	Amendments made following comments



Mr & Mrs Grattage
Brackencroft
Sutherland Road
ST9 9QD

Replacement Single Garage & Driveway
Alterations

Plans as Proposed	
Scale: A4	Draw: 31.03.25
Scale: 1:100	Draw: 25.19
Drawing Number: PL 03B	