


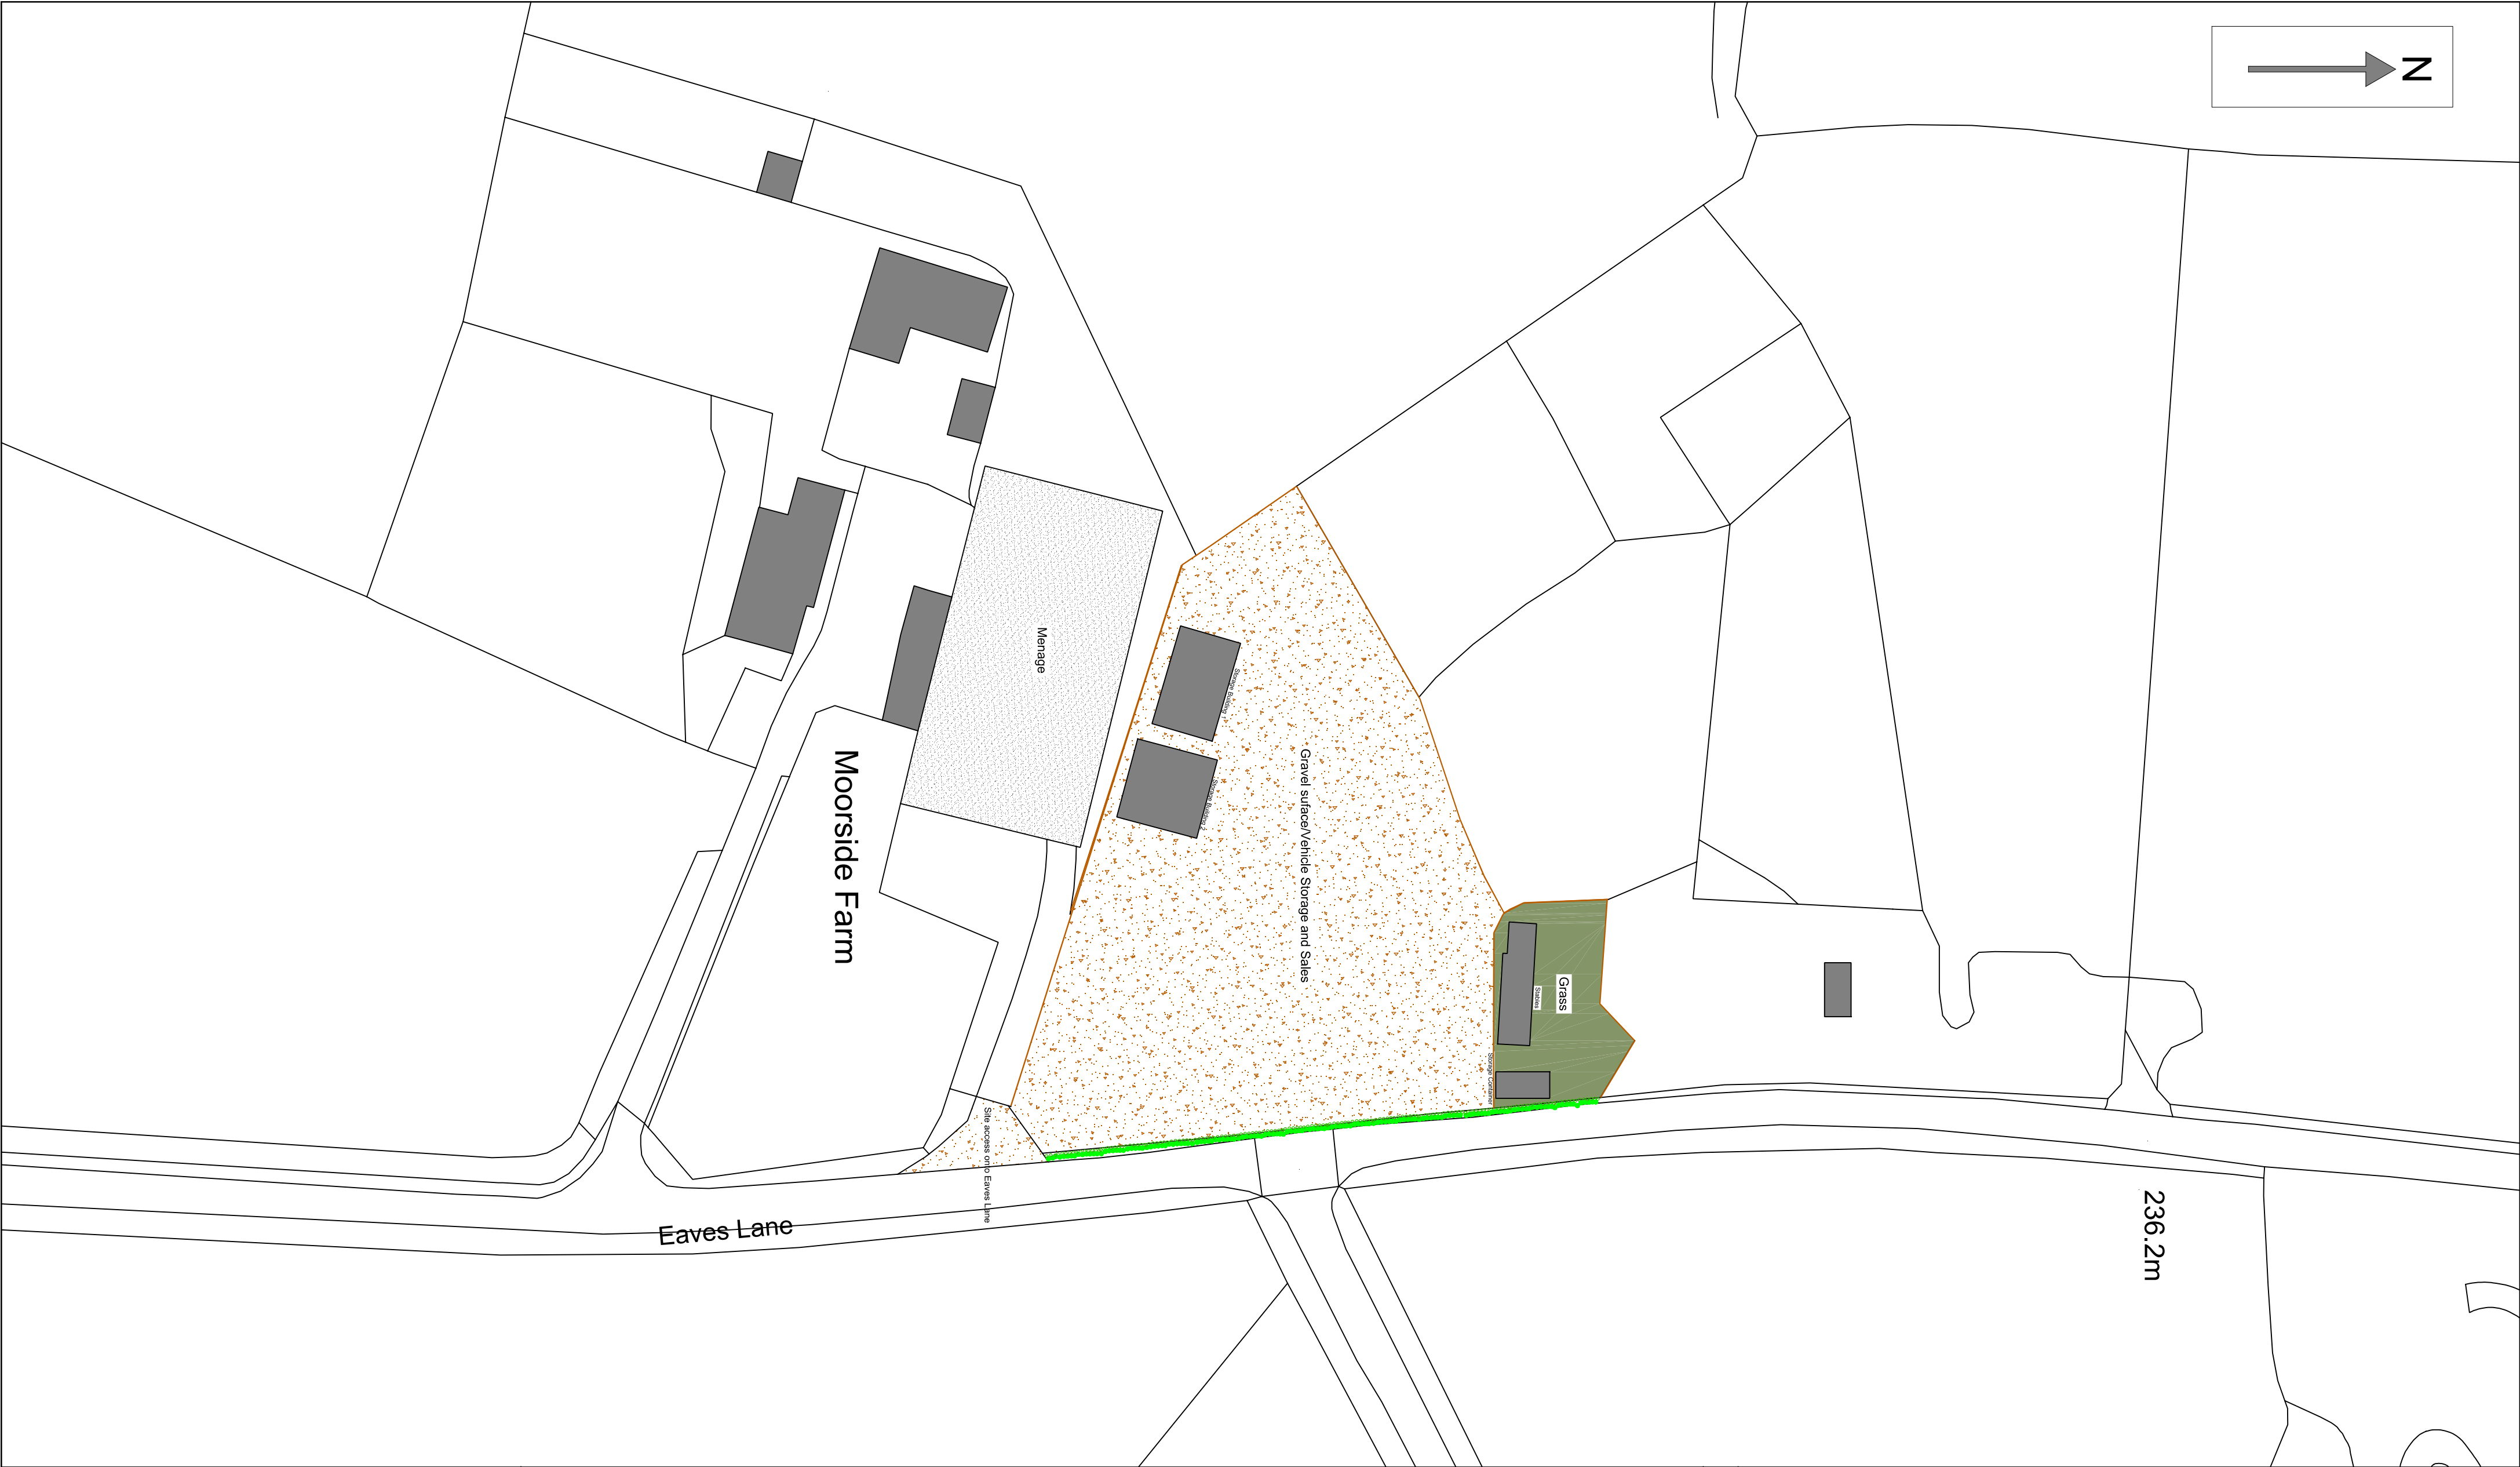
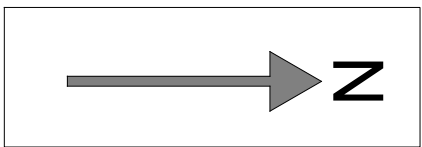
 
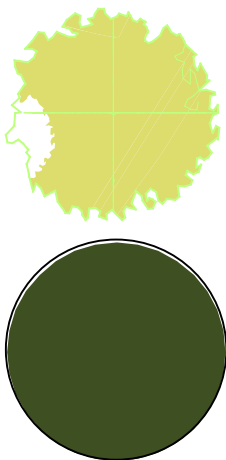
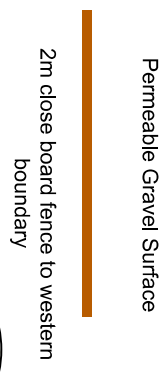
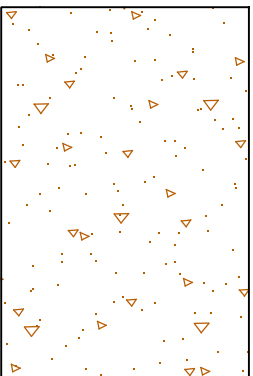


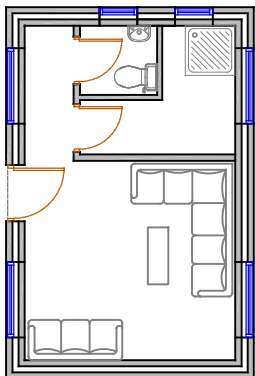


Plan Key

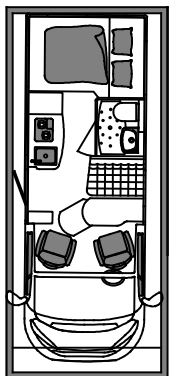

Boundary hedging to the Eaves Lane Frontage

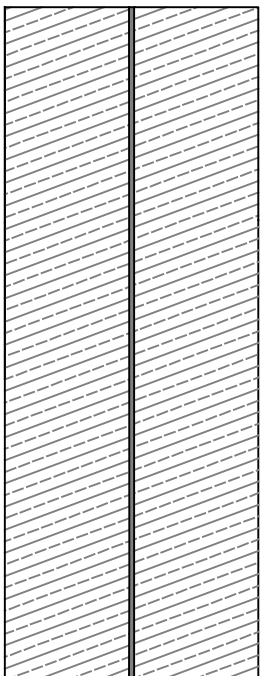

Bin Store

 

Project Description Date
CHANGE OF USE OF LAND TO A 2 PITCH FAMILY GYPSY & TRAVELLER SITE ON LAND AT EAVES LANE, STOKE ON TRENT, ST2 8LY

Client
MR P QUINN

Contract No.	Dwg. No.	Revision	Scale	1:500	@ A1
2		By MCC	Date		
		Chkd	APR 2025		

Drawing Title
EXISTING AND PROPOSED SITE PLANS & PLAN KEY

MAT DESIGN LIMITED
Town Planning & Building Control
Consultants

17 BROOKSIDE AVE
ECCLESTON
ST. HELENS
WA10 4RN
Telephone: 07850203448
E-mail: miked@bheyond.co.uk