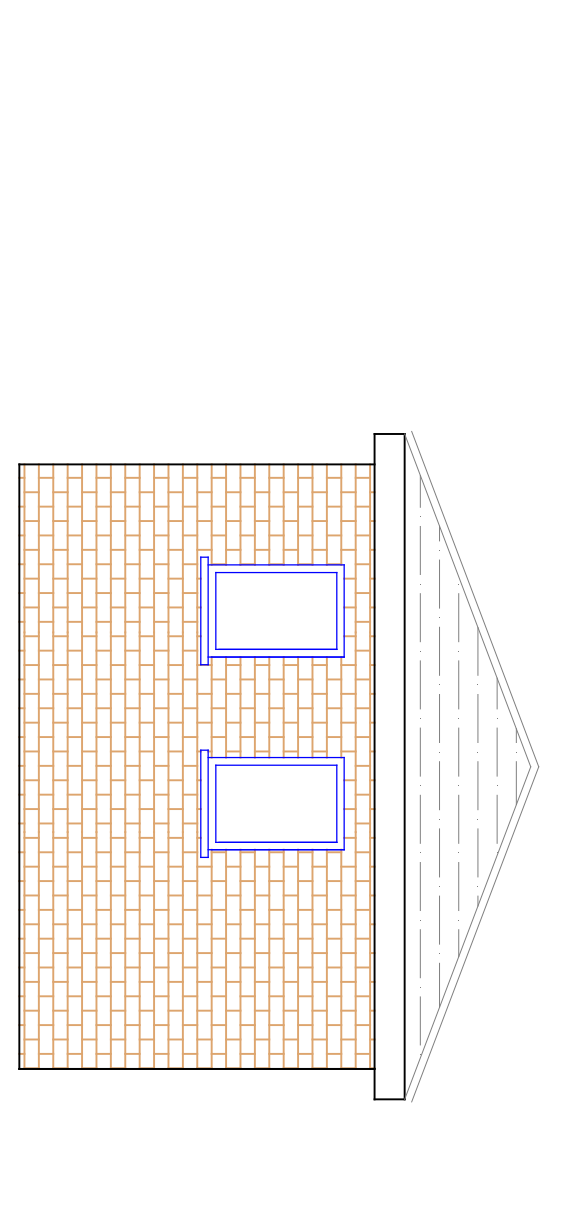
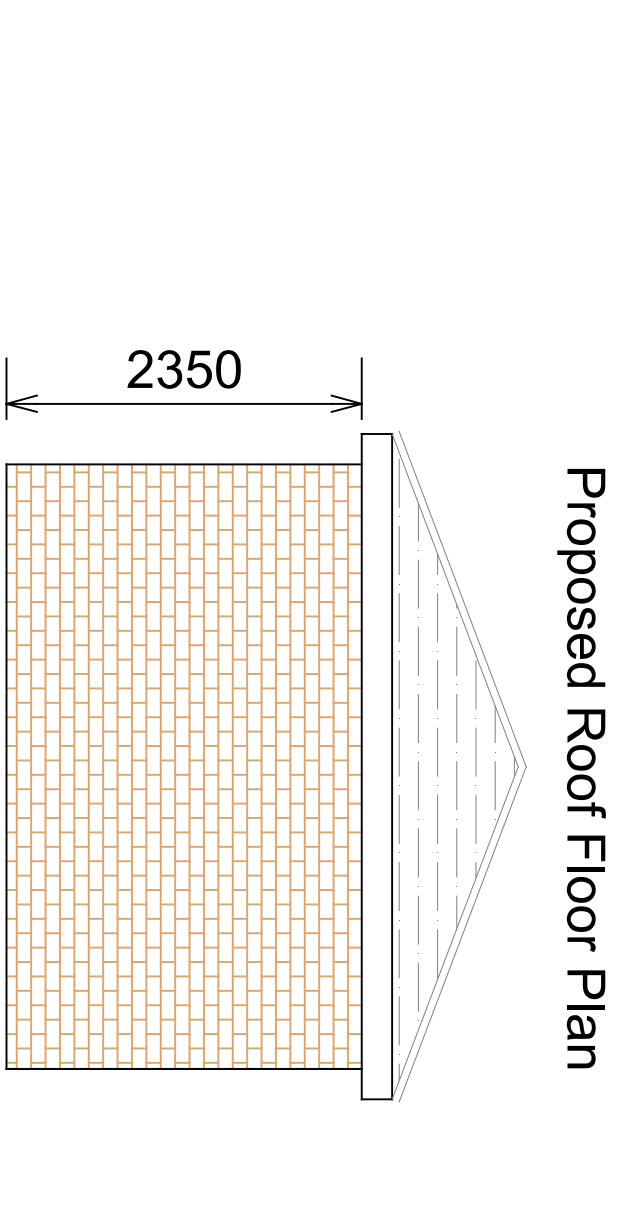
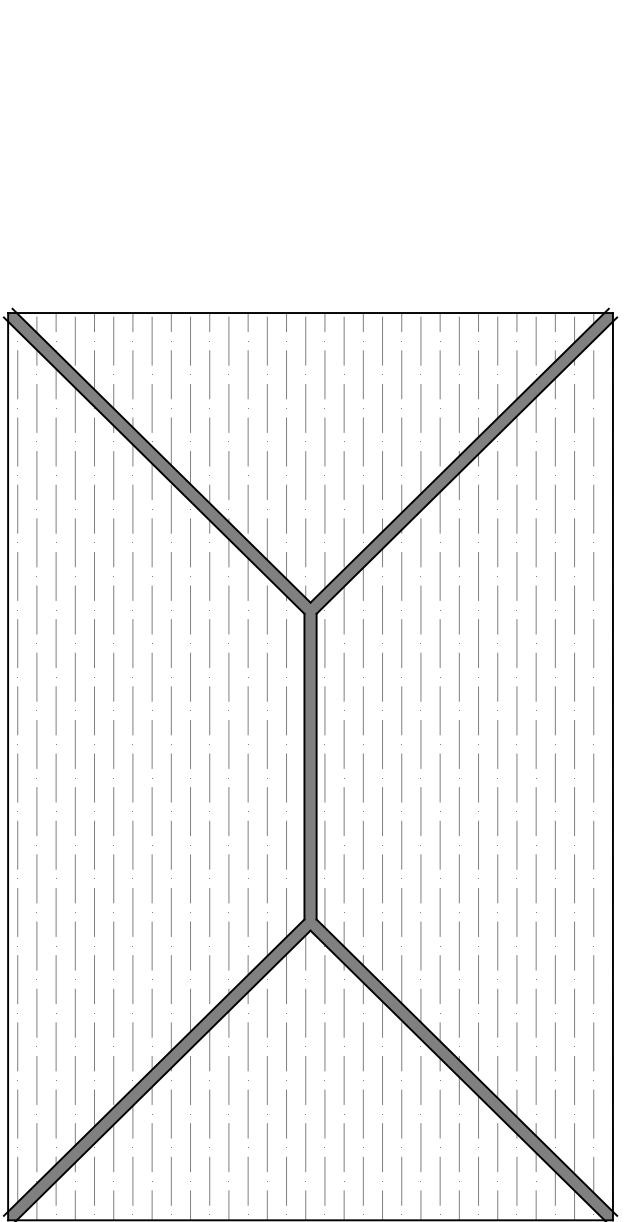
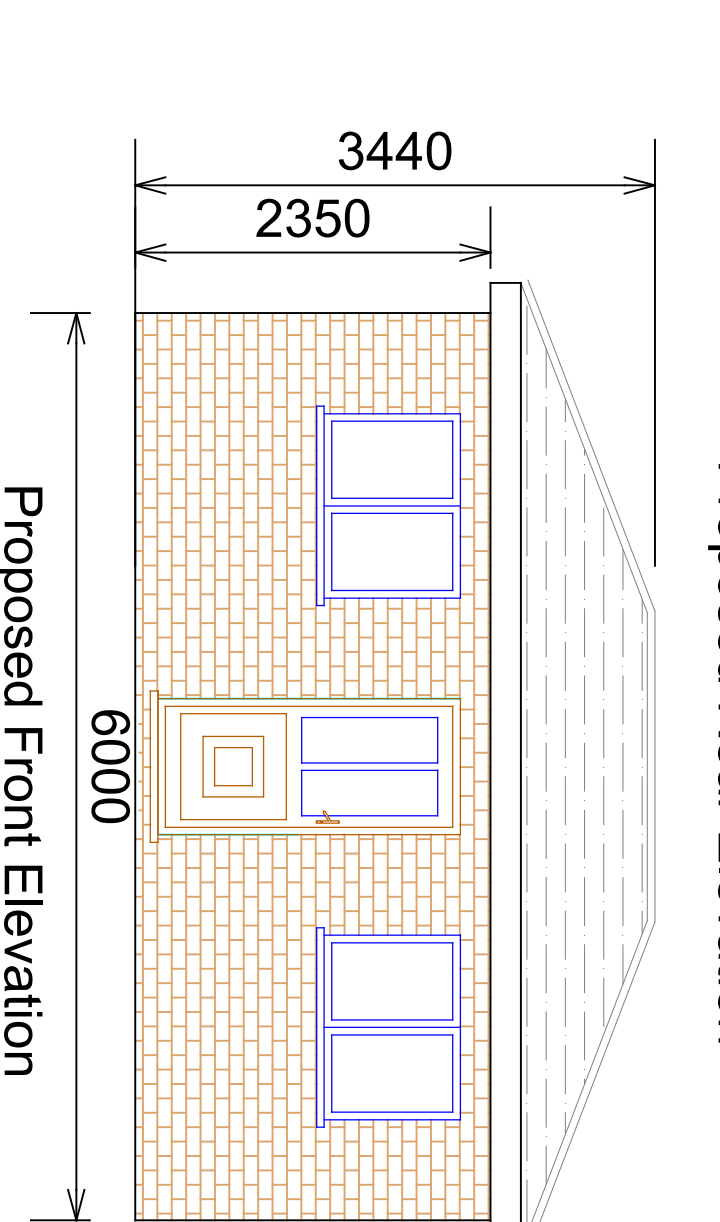
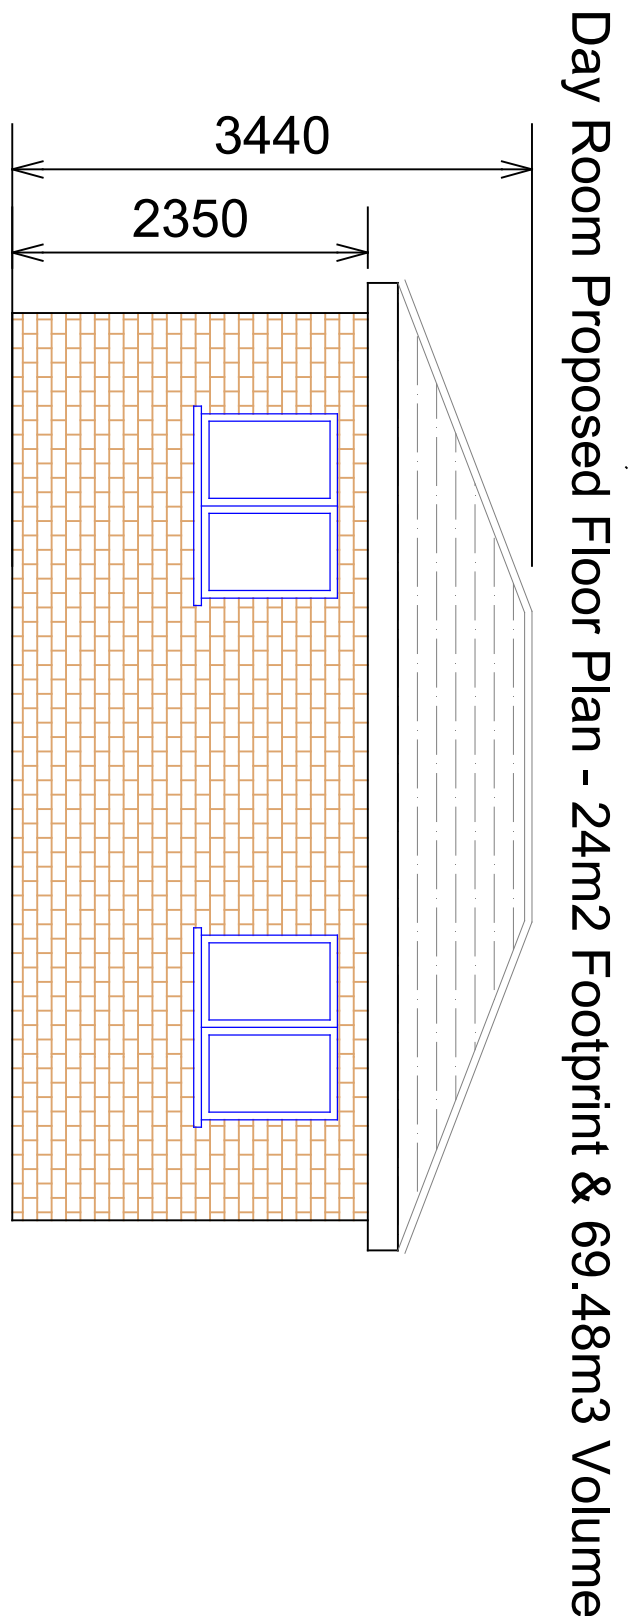
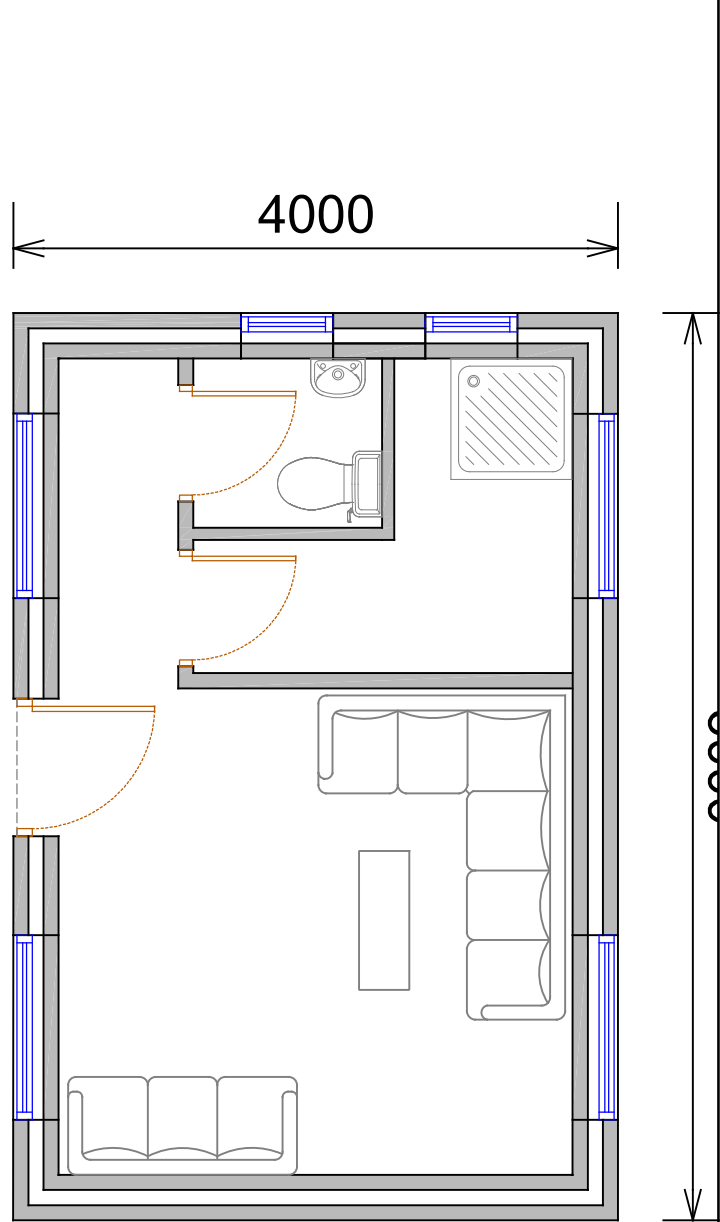


Rev	Description	Date
1	Project	
2	CHANGE OF USE OF LAND TO A 2 PITCH FAMILY GYPSY & TRAVELLER SITE ON LAND AT EAVES LANE, STOKE ON TRENT, ST12 8LY	

Client			
MR P QUINN			
Contract No.	Dwg. No.	Revision	Scale
			1:50 & 1:200 @ A1
	3	By MFC	Date
		Chd	APR 2025

Drawing Title

PROPOSED SITE PLAN WITH DAY ROOM AND FENCING DETAILS

MAT DESIGN LIMITED

Town Planning & Building Control Consultants

17 BROOKSIDE AVE

ECCLUSTON

ST. HELENS

WA10 4RN

Telephone: 07850203448

E-mail: mrpketa@blueyonder.co.uk