



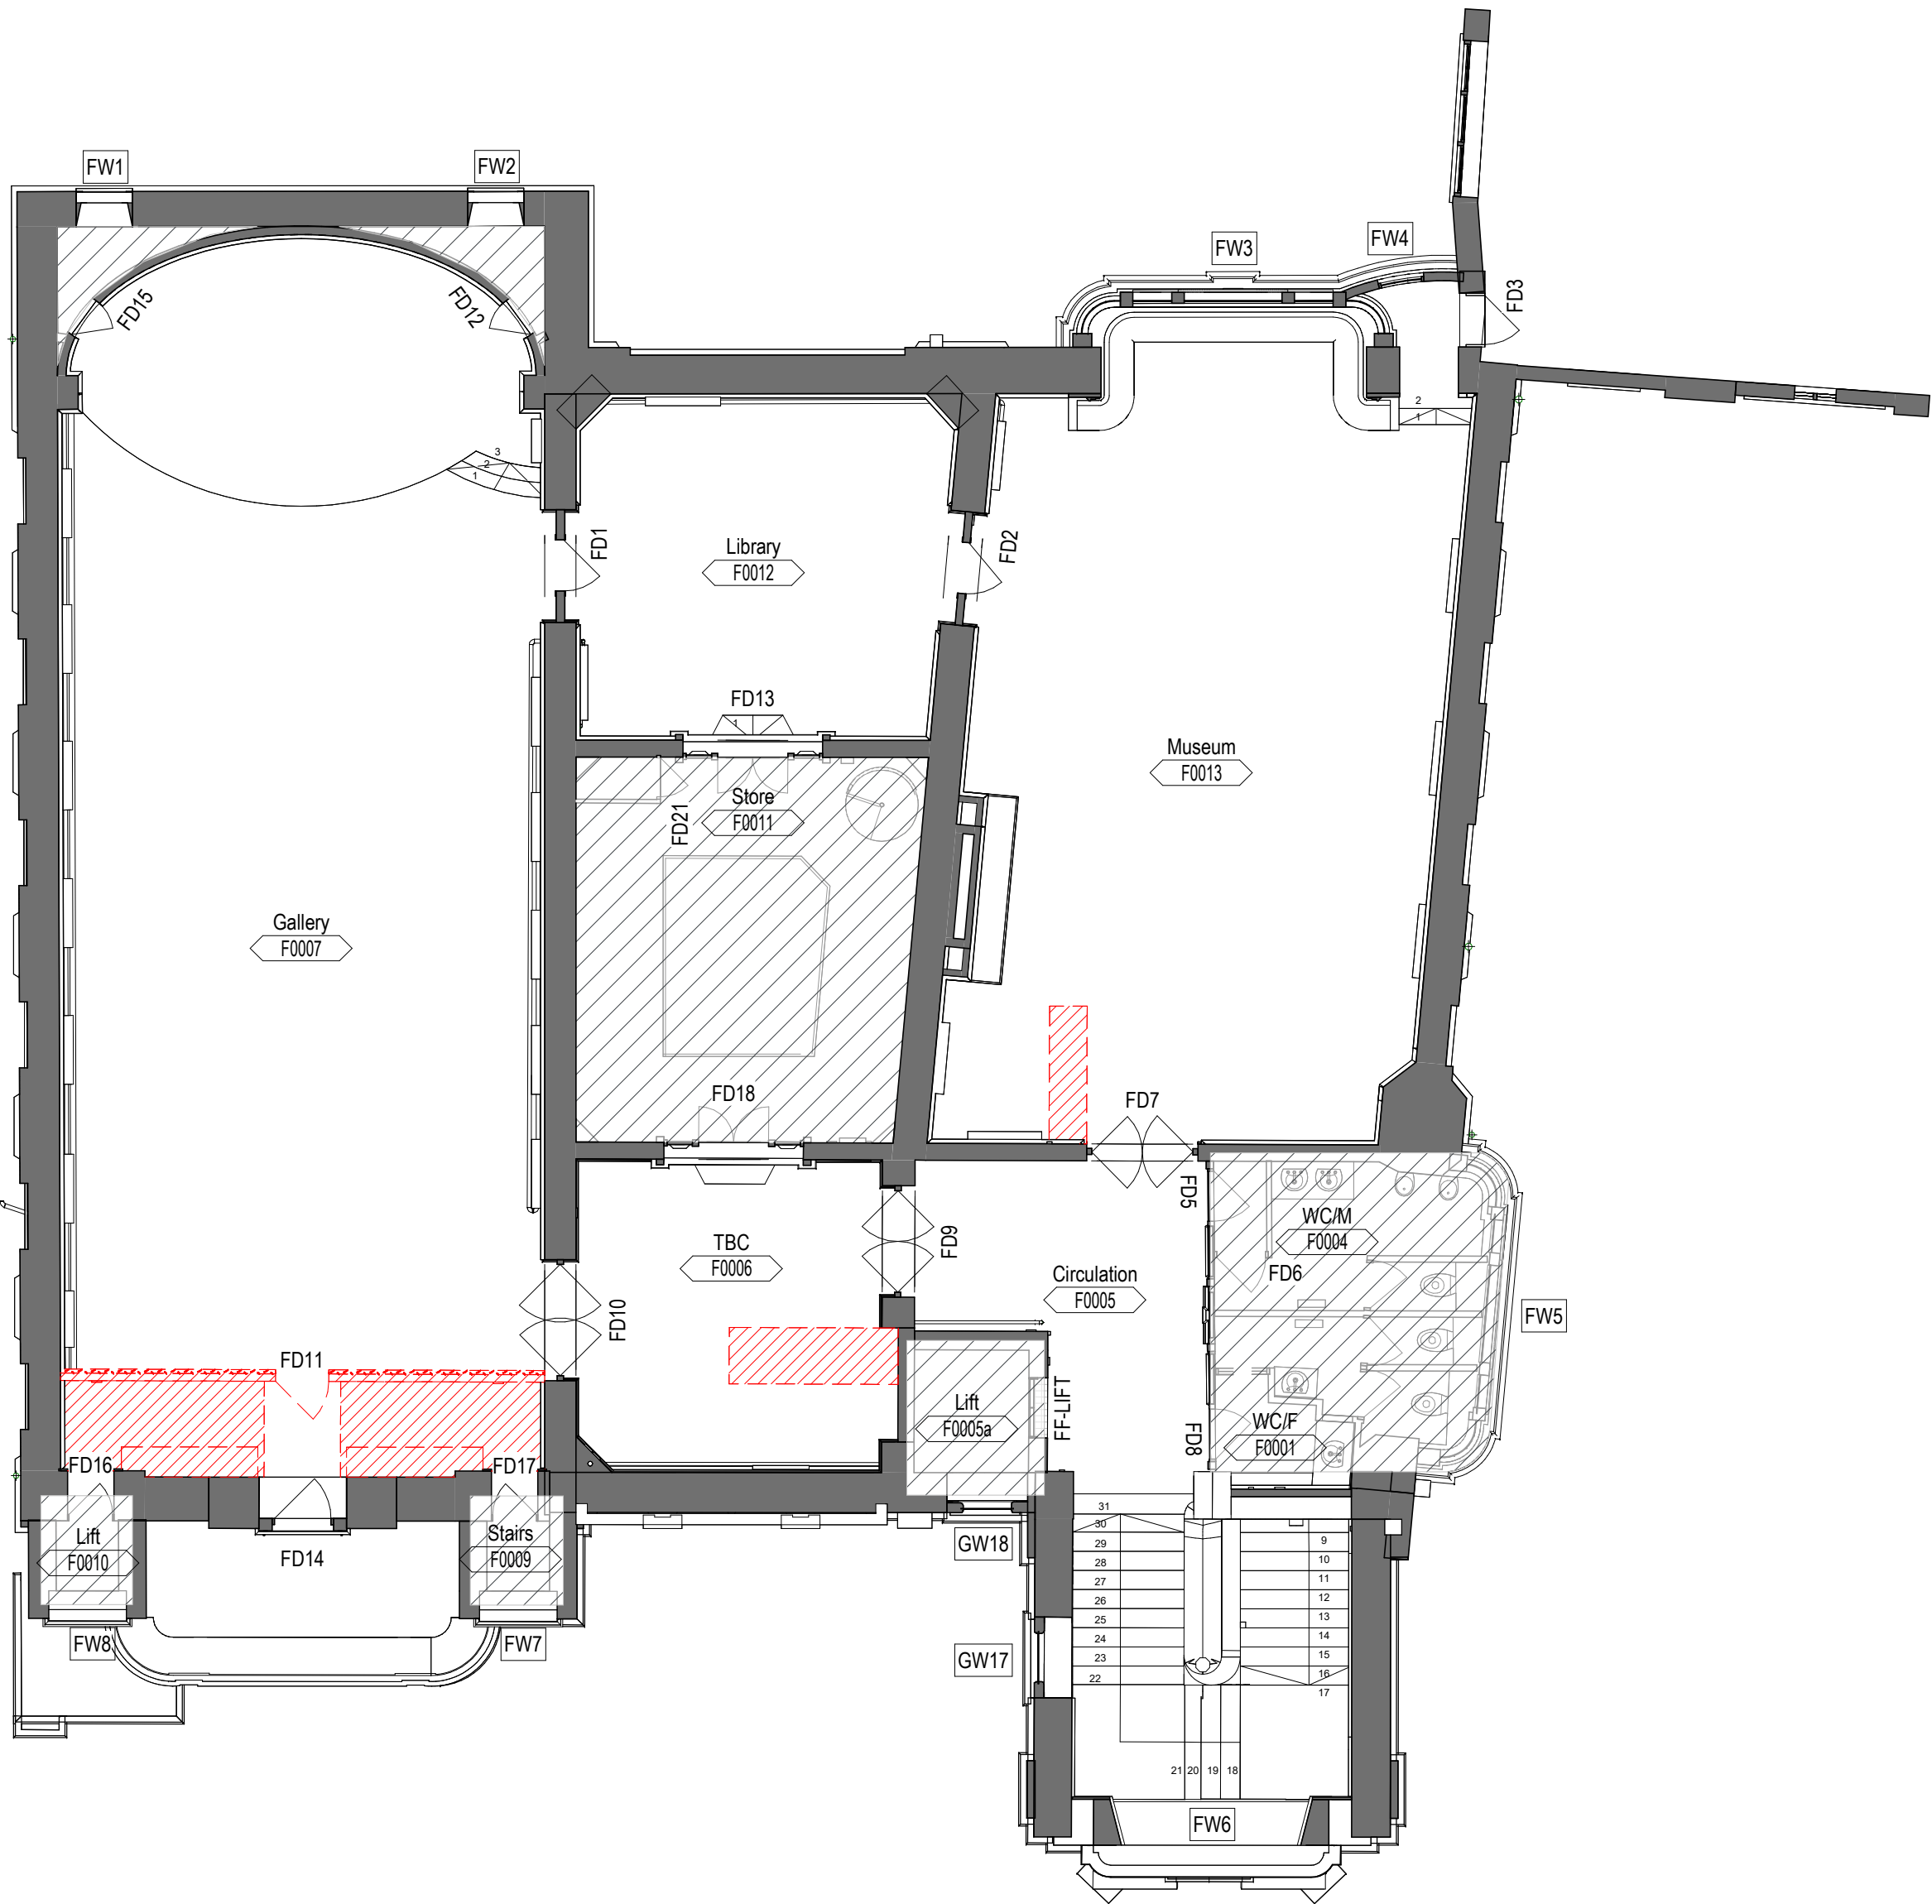

Demolition Room Schedule FF					
Number	Name	Area	Floor Finish	Ceiling Finish	Wall Finish
F0001	WC/F	8.69 m²	Out of scope	Out of scope	Out of scope
F0004	WC/M	10.01 m²	Out of scope	Out of scope	Out of scope
F0005	Circulation	18.55 m²	Parquet	Concrete, Painted plaster	Painted plaster
F0005a	Lift	3.59 m²	Out of scope	Out of scope	Out of scope
F0006	Tourist Information	24.17 m²	Parquet	Painted plaster	Painted plaster
F0007	Gallery	136.06 m²	Parquet	Painted plaster	Painted plaster
F0008	Store	11.55 m²	Parquet/ Unfinished ply	Painted plaster	Painted plaster
F0009	Stairs	1.12 m²	Out of scope	Out of scope	Out of scope
F0010	Lift	1.10 m²	Out of scope	Out of scope	Out of scope
F0011	Store	25.26 m²	Carpet	Baffle grid ceiling	Painted plaster
F0012	Library	32.35 m²	Parquet	Painted plaster	Painted plaster
F0013	Museum	91.58 m²	Parquet	Painted plaster	Painted plaster

Note:

Investigation works needed to access suitability of FD14 and any issues with water ingress prior to removal of F0008

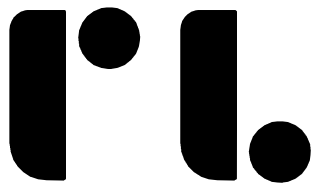

Roberts Limbrick

03333 405 500
mail@robertslimbrick.com
robertslimbrick.com

Registered Office England No. 06558029

Project Name

Nicholson Institute
Leek, Staffordshire

Client Name

Alliance Leisure

Drawing Title

Demolition First Floor Plan

Scale

As indicated • A1

Project No.

11440

Status

A3

Purpose Of Issue

Issued for planning

Project	Org	Vol	Level	Form	Role
NIB	• RL	• NI	• FF	• DR	• A

Number



31102

Revision

P01

Demolition First Floor Plan

1 : 100

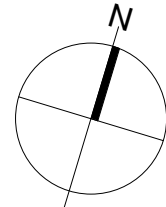 

Out of scope



Removed walls and major fittings