



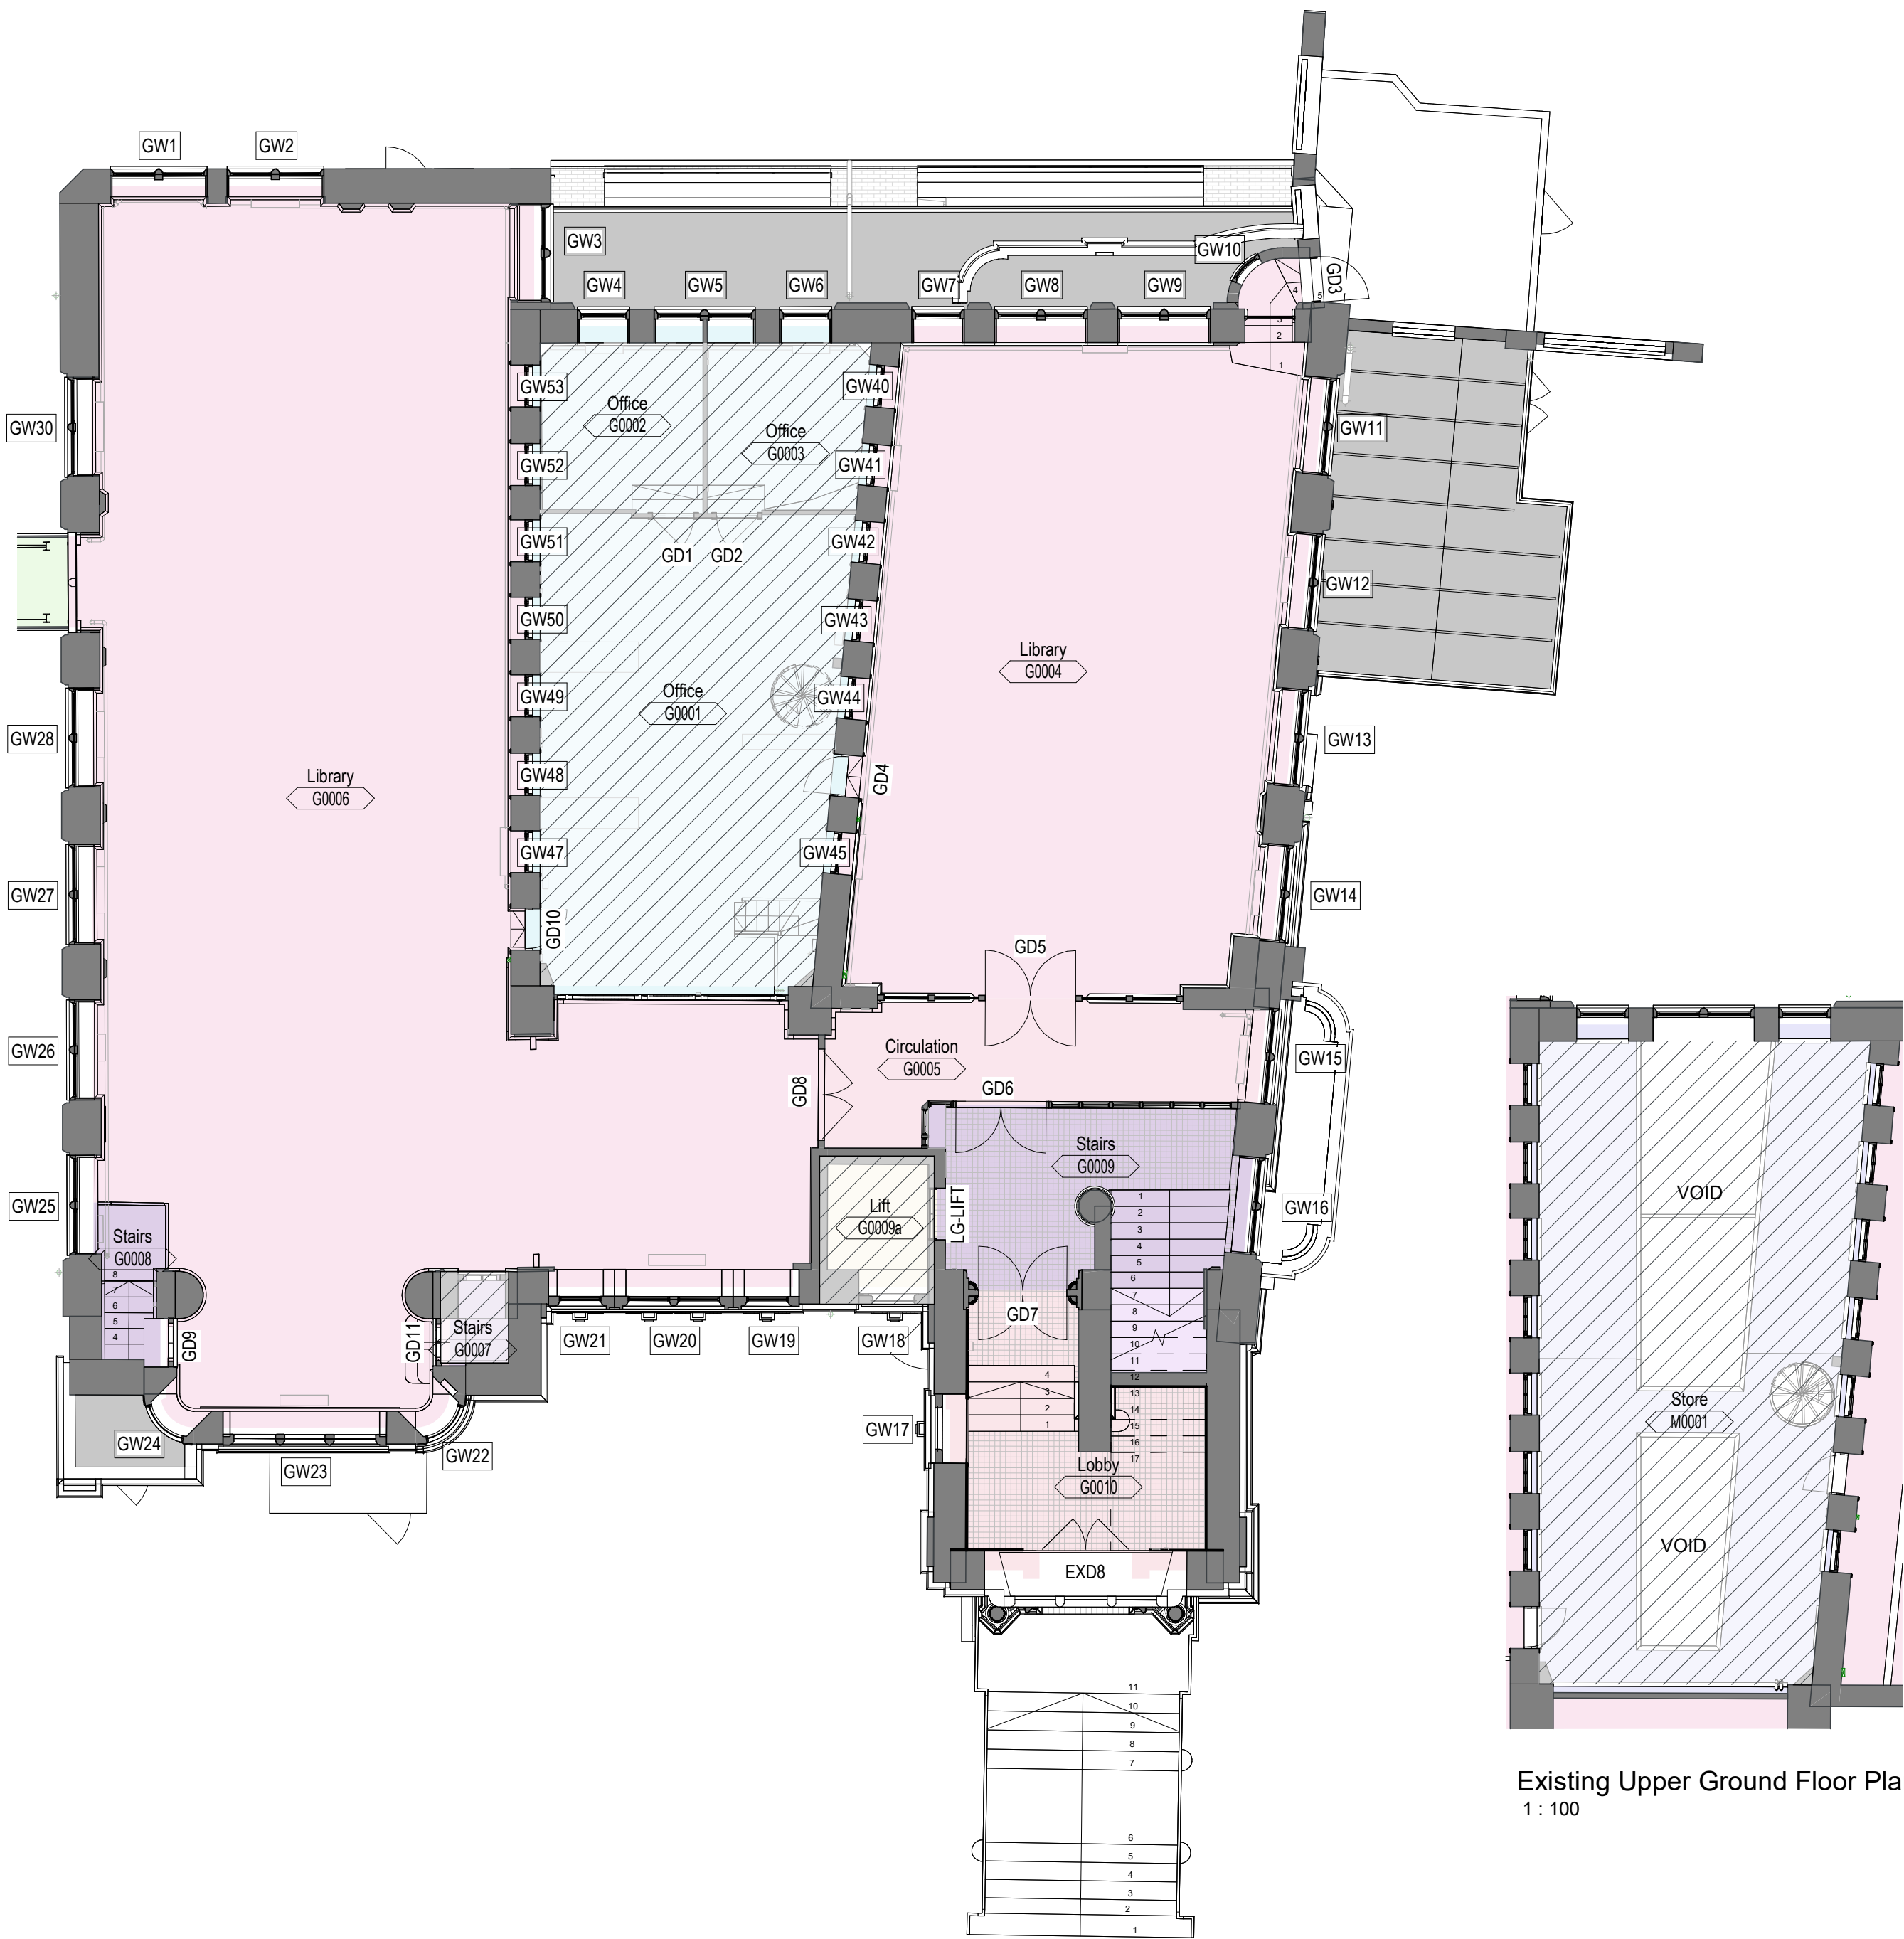

Existing Ground Floor Plan
1 : 100

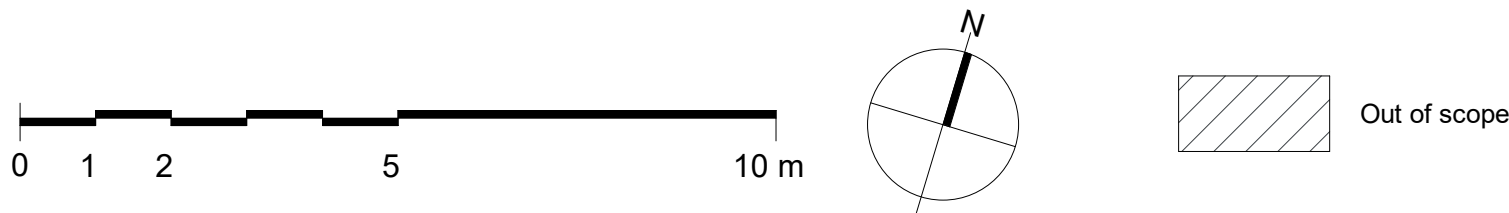


Existing Room Schedule GF					
Number	Name	Area	Floor Finish	Ceiling Finish	Wall Finish
G0001	Office	48.63 m²	Carpet	Baffle grid ceiling	Painted plaster
G0002	Office	9.45 m²	Carpet	Grid ceiling	Painted plaster
G0003	Office	9.09 m²	Carpet	Grid ceiling	Painted plaster
G0004	Library	91.32 m²	Carpet	Painted plaster	Painted plaster
G0005	Circulation	15.11 m²	Carpet	Painted plaster	Painted plaster
G0006	Library	192.25 m²	Carpet	Painted plaster	Painted plaster
G0007	Stairs	1.36 m²	Out of scope	Out of scope	Out of scope
G0008	Stairs	3.17 m²	Stone, Unfinished	Painted plaster	Painted plaster
G0009	Stairs	15.72 m²	Quarry Tiles	Stone, Unfinished	Brick/Stone, Unfinished
G0009a	Lift	3.70 m²	Out of scope	Out of scope	Out of scope
G0010	Lobby	16.85 m²	Stone tiles	Stone, Unfinished	Brick/Stone, Unfinished

Existing Room Schedule UG					
Number	Name	Area	Floor Finish	Ceiling Finish	Wall Finish
M0001	Store	48.20 m²	Out of scope	Out of scope	Out of scope

- Room Legend
- Bridge link
 - Circulation
 - Library
 - Lift
 - Lobby
 - Office
 - Stairs
 - Waiting area

Existing Upper Ground Floor Plan
1 : 100

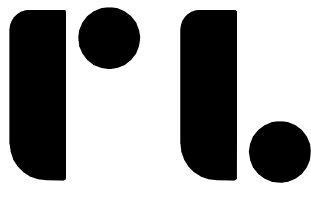

Roberts Limbrick

03333 405 500
mail@robertslimbrick.com
robertslimbrick.com

Registered Office England No. 06558029

Project Name

Nicholson Institute
Leek, Staffordshire

Client Name

Alliance Leisure

Drawing Title

Existing Ground Floor Plan

Scale

1 : 100 • A1

Project No.

11440

Status

A3

Purpose Of Issue

Issued for planning

Project	Org	Vol	Level	Form	Role
NIB	• RL	• NI	• GF	• DR	• A

Number

30101

Revision

P01