


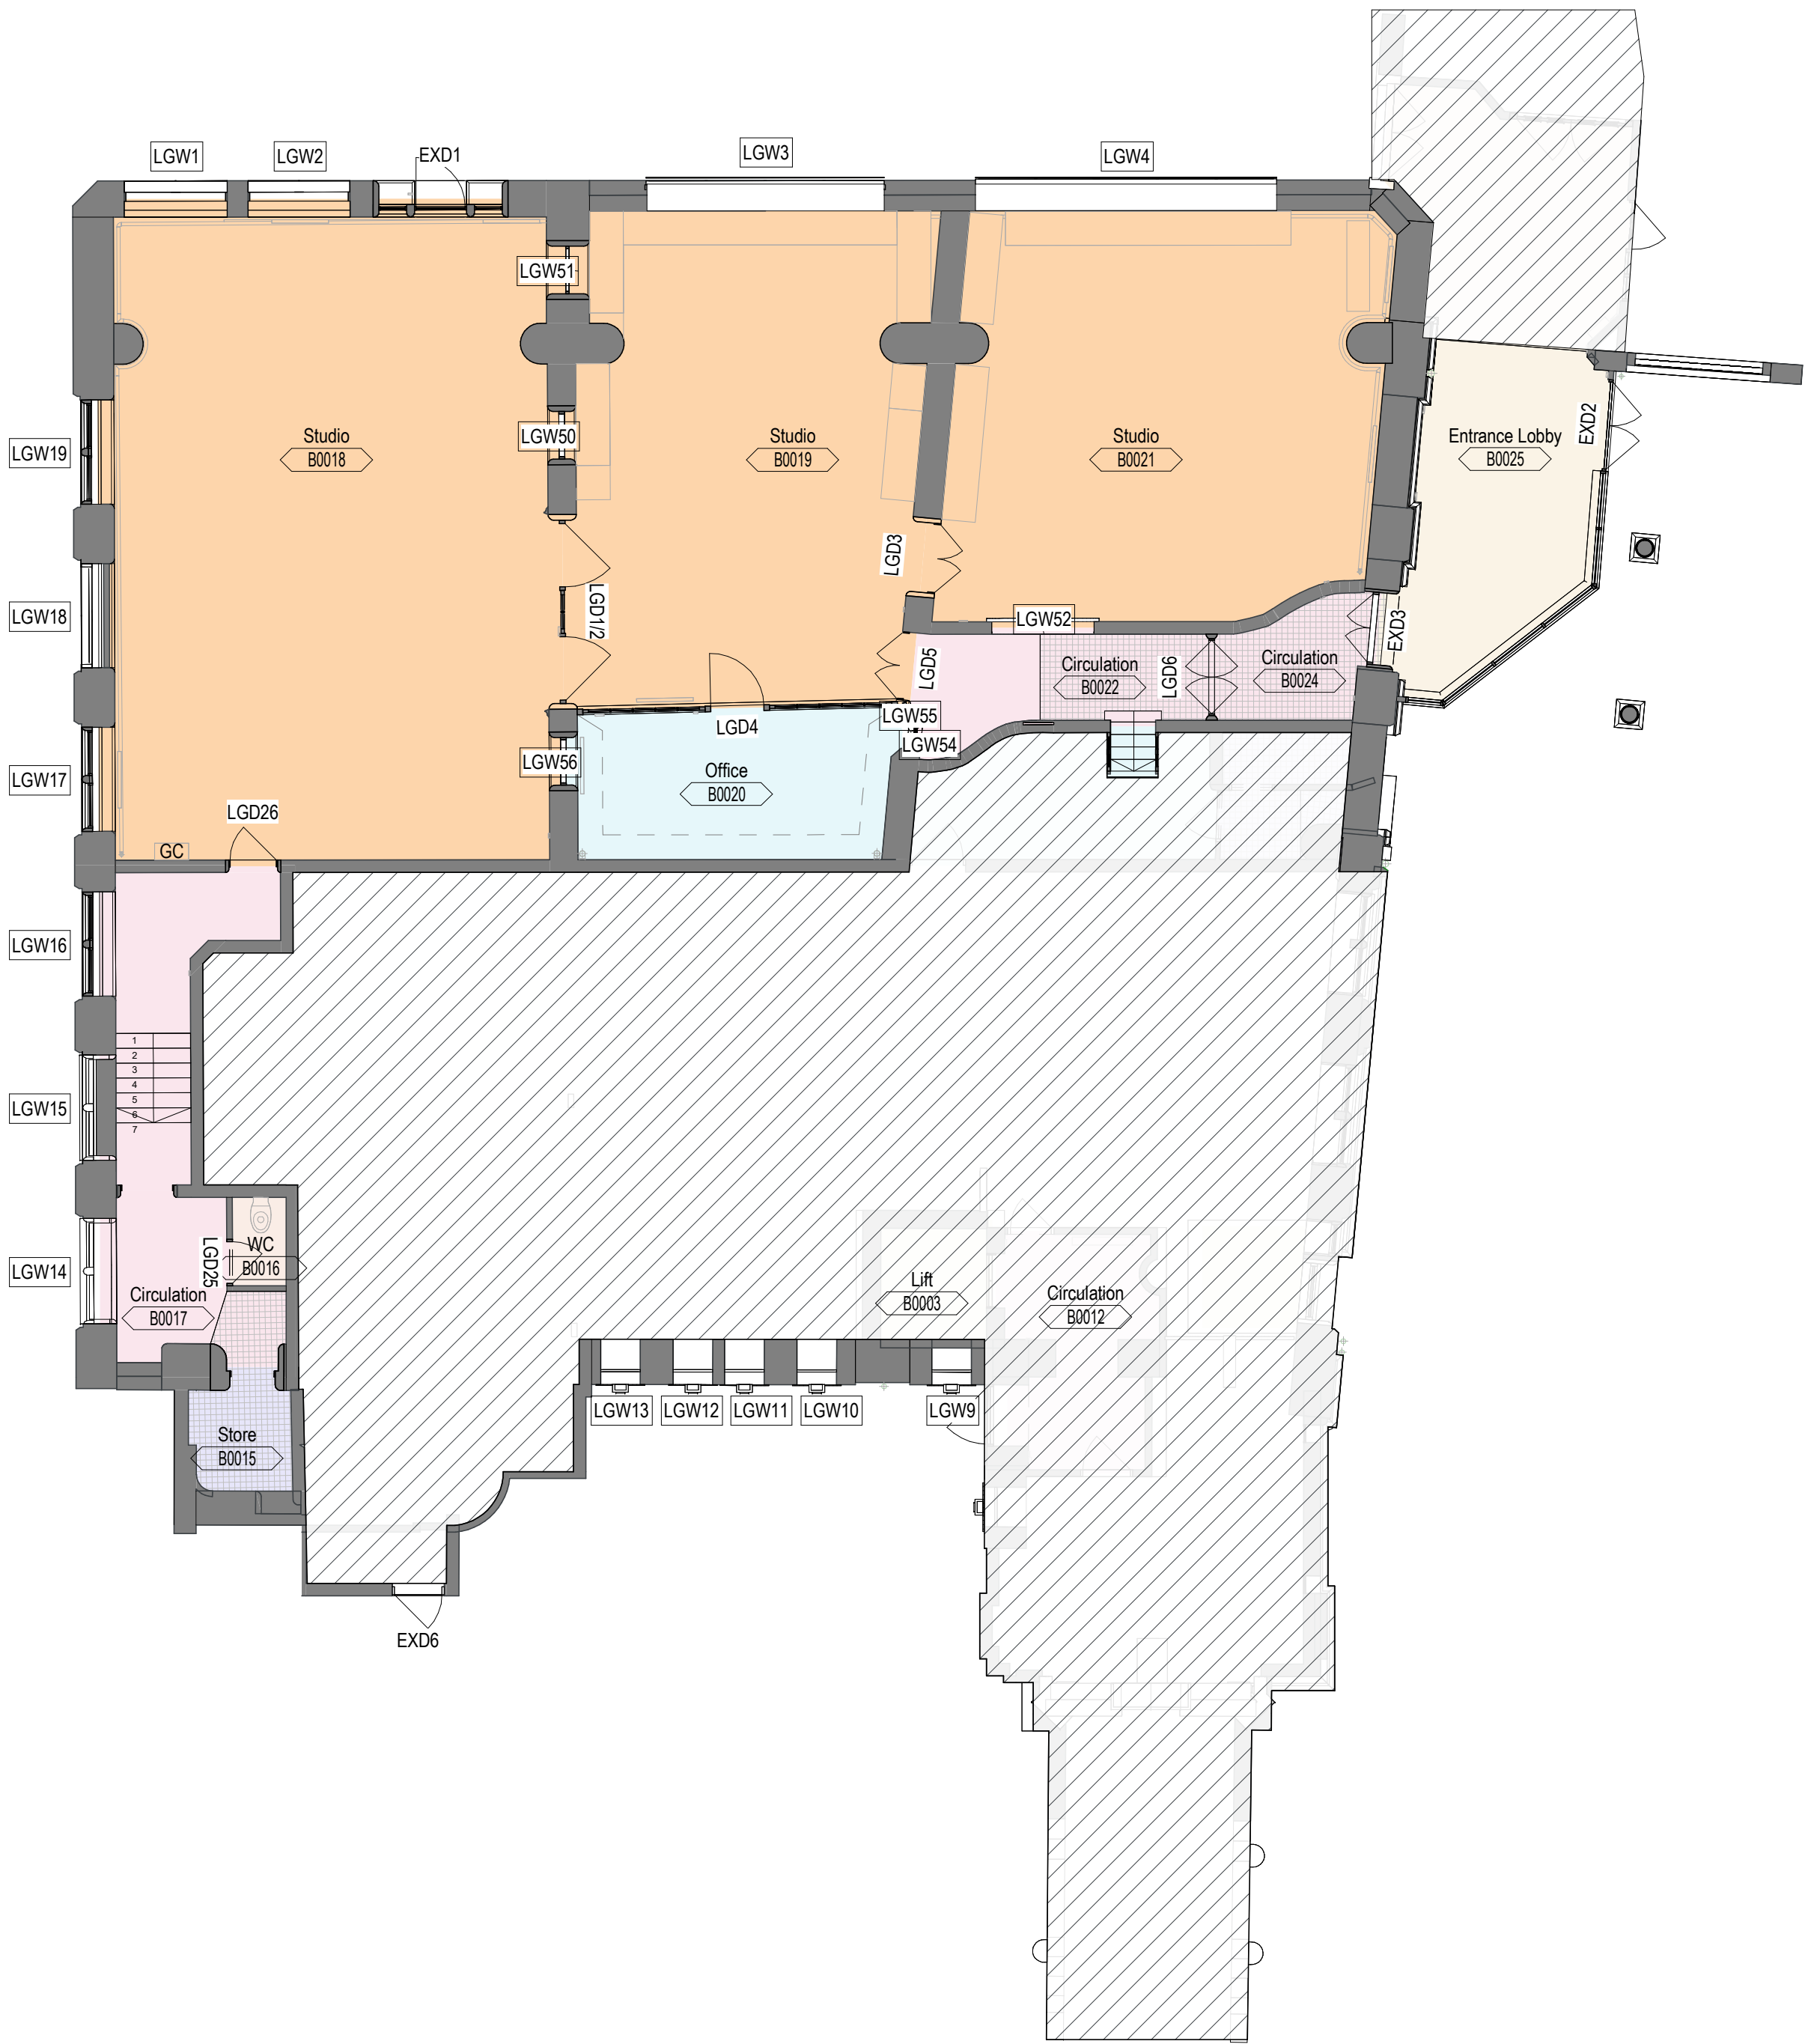

Existing Room Schedule LG					
Number	Name	Area	Floor Finish	Ceiling Finish	Wall Finish
B0015	Store	2.98 m²	Quarry tile	Painted plaster	Brick, Painted
B0016	WC	1.48 m²	Quarry tile	Painted plaster	Brick, Painted
B0017	Circulation	15.83 m²	Vinyl	Painted plaster	Brick, Painted
B0018	Studio	87.19 m²	Parquet	Painted plaster	Brick, Painted
B0019	Studio	54.07 m²	Parquet	Painted plaster	Brick, Painted
B0020	Office	15.31 m²	Carpet	Painted plaster	Brick, Painted
B0021	Studio	55.89 m²	Parquet	Painted plaster	Brick, Painted
B0022	Circulation	8.34 m²	Quarry tile	Painted plaster	Brick, Painted
B0024	Circulation	4.76 m²	Quarry tile	Painted plaster	Brick, Painted
B0025	Entrance Lobby	32.70 m²	Carpet	Timber, Painted	Brick/Stone, Unfinished

Room Legend

Circulation

Entrance Lobby

Lift

Office




Plant room

Store

Studio

WC

Existing Lower Ground Floor Plan
1 : 100

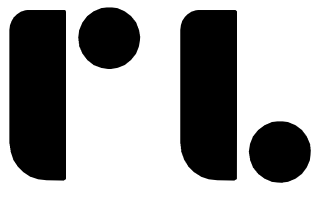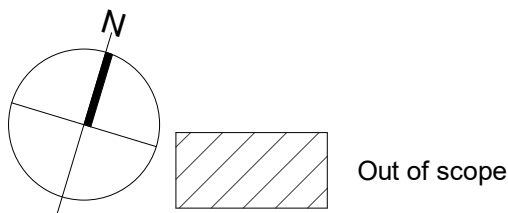 

Roberts Limbrick

03333 405 500
mail@robertslimbrick.com
robertslimbrick.com

Registered Office England No. 06658029

Project Name

Nicholson Institute
Leek, Staffordshire

Client Name

Alliance Leisure

Drawing Title

Existing Lower Ground Floor Plan

Scale

1 : 100 • A1

Project No.

11440

Status

A3

Purpose Of Issue

Issued for planning

Project	Org	Vol	Level	Form	Role
NIB	• RL	• NI	• LG	• DR	• A

Number

30100

Revision

P01