



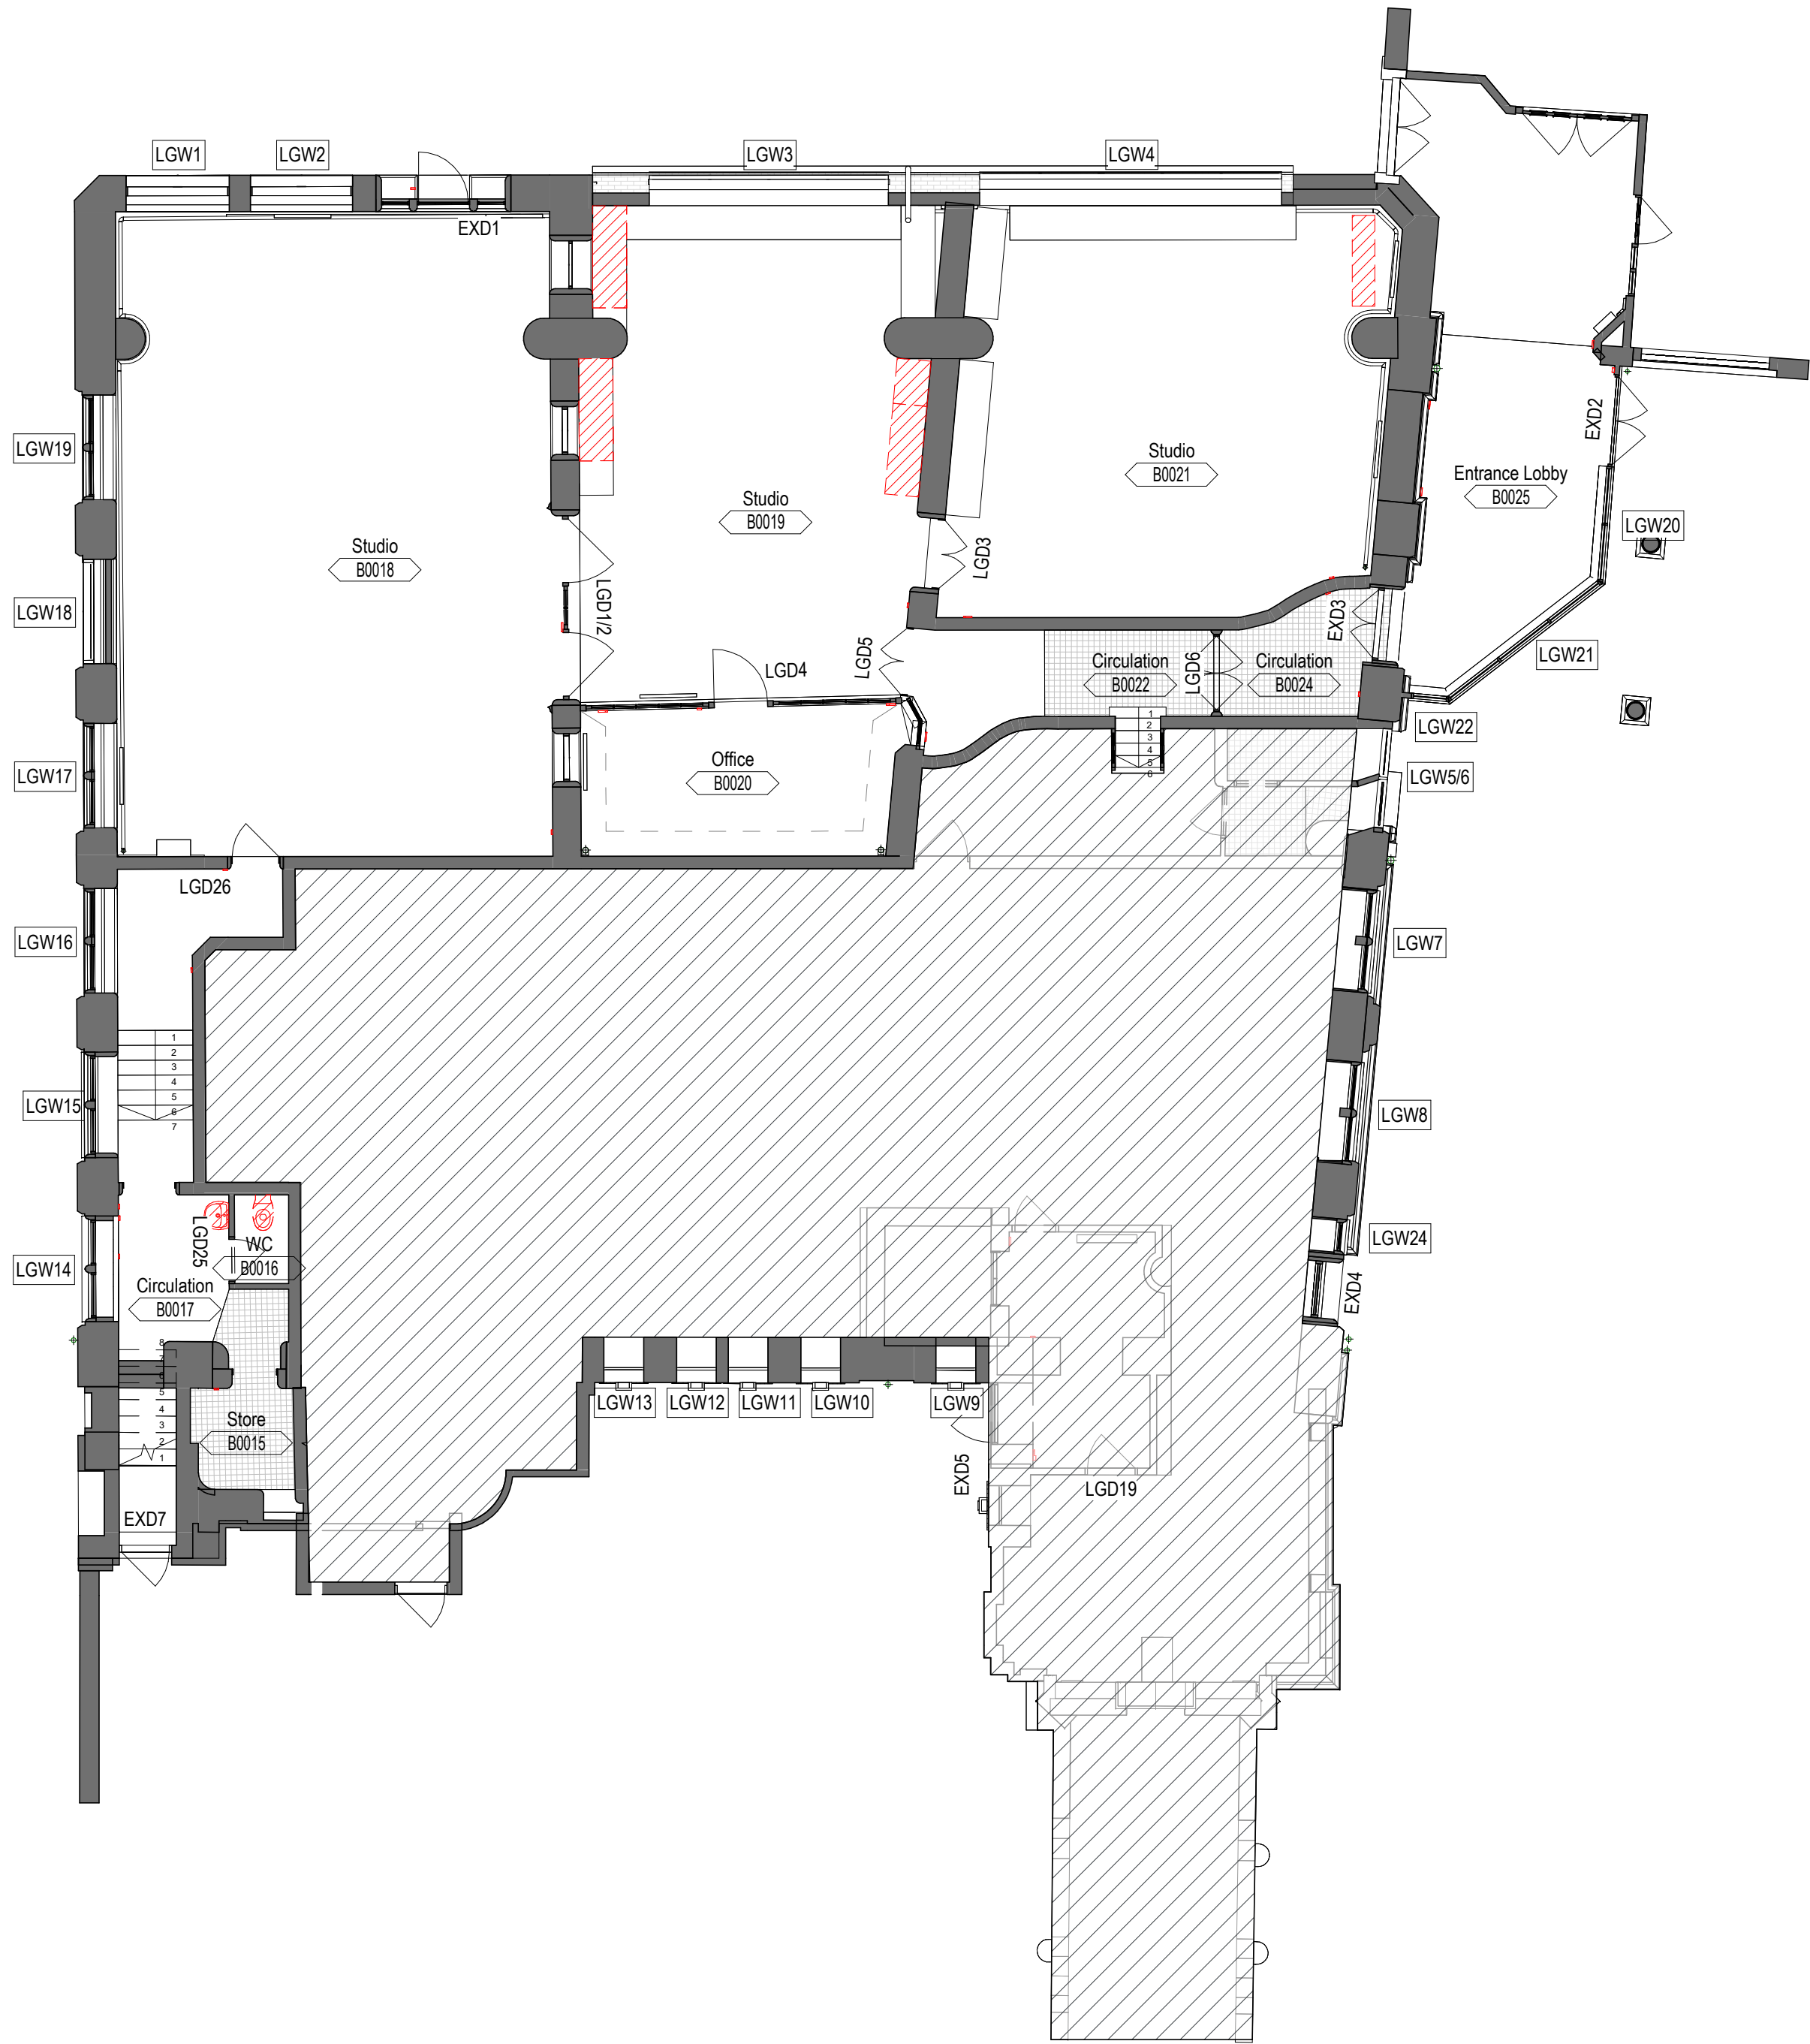

Demolition Room Schedule LG					
Number	Name	Area	Ceiling Finish	Floor Finish	Wall Finish
B0015	Store	2.98 m²	Painted plaster	Quarry tile	Brick, Painted
B0016	WC	1.48 m²	Painted plaster	Quarry tile	Brick, Painted
B0017	Circulation	15.83 m²	Painted plaster	Vinyl	Brick, Painted
B0018	Studio	87.19 m²	Painted plaster	Parquet	Brick, Painted
B0019	Studio	54.07 m²	Painted plaster	Parquet	Brick, Painted
B0020	Office	15.31 m²	Painted plaster	Carpet	Brick, Painted
B0021	Studio	55.89 m²	Painted plaster	Parquet	Brick, Painted
B0022	Circulation	8.34 m²	Painted plaster	Quarry tile	Brick, Painted
B0024	Circulation	4.76 m²	Painted plaster	Quarry tile	Brick, Painted
B0025	Entrance Lobby	32.70 m²	Timber, Painted	Carpet	Brick/Stone, Unfinished

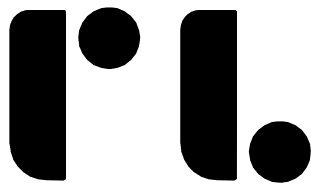

Roberts Limbrick

03333 405 500
mail@robertslimbrick.com
robertslimbrick.com

Registered Office England No. 06558029

Project Name

Nicholson Institute
Leek, Staffordshire

Client Name

Alliance Leisure

Drawing Title

Demolition Lower Ground Floor
Plan

Scale

As indicated • A1

Project No.

11440

Status

A3

Purpose Of Issue

Issued for planning

Project	Org	Vol	Level	Form	Role
NIB	• RL	• NI	• LG	• DR	• A



Number

31100

Revision

P01

Demolition Lower Ground Floor Plan
1 : 100

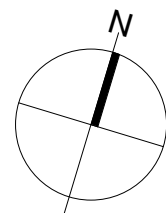 

Out of scope



Removed walls and major fittings