




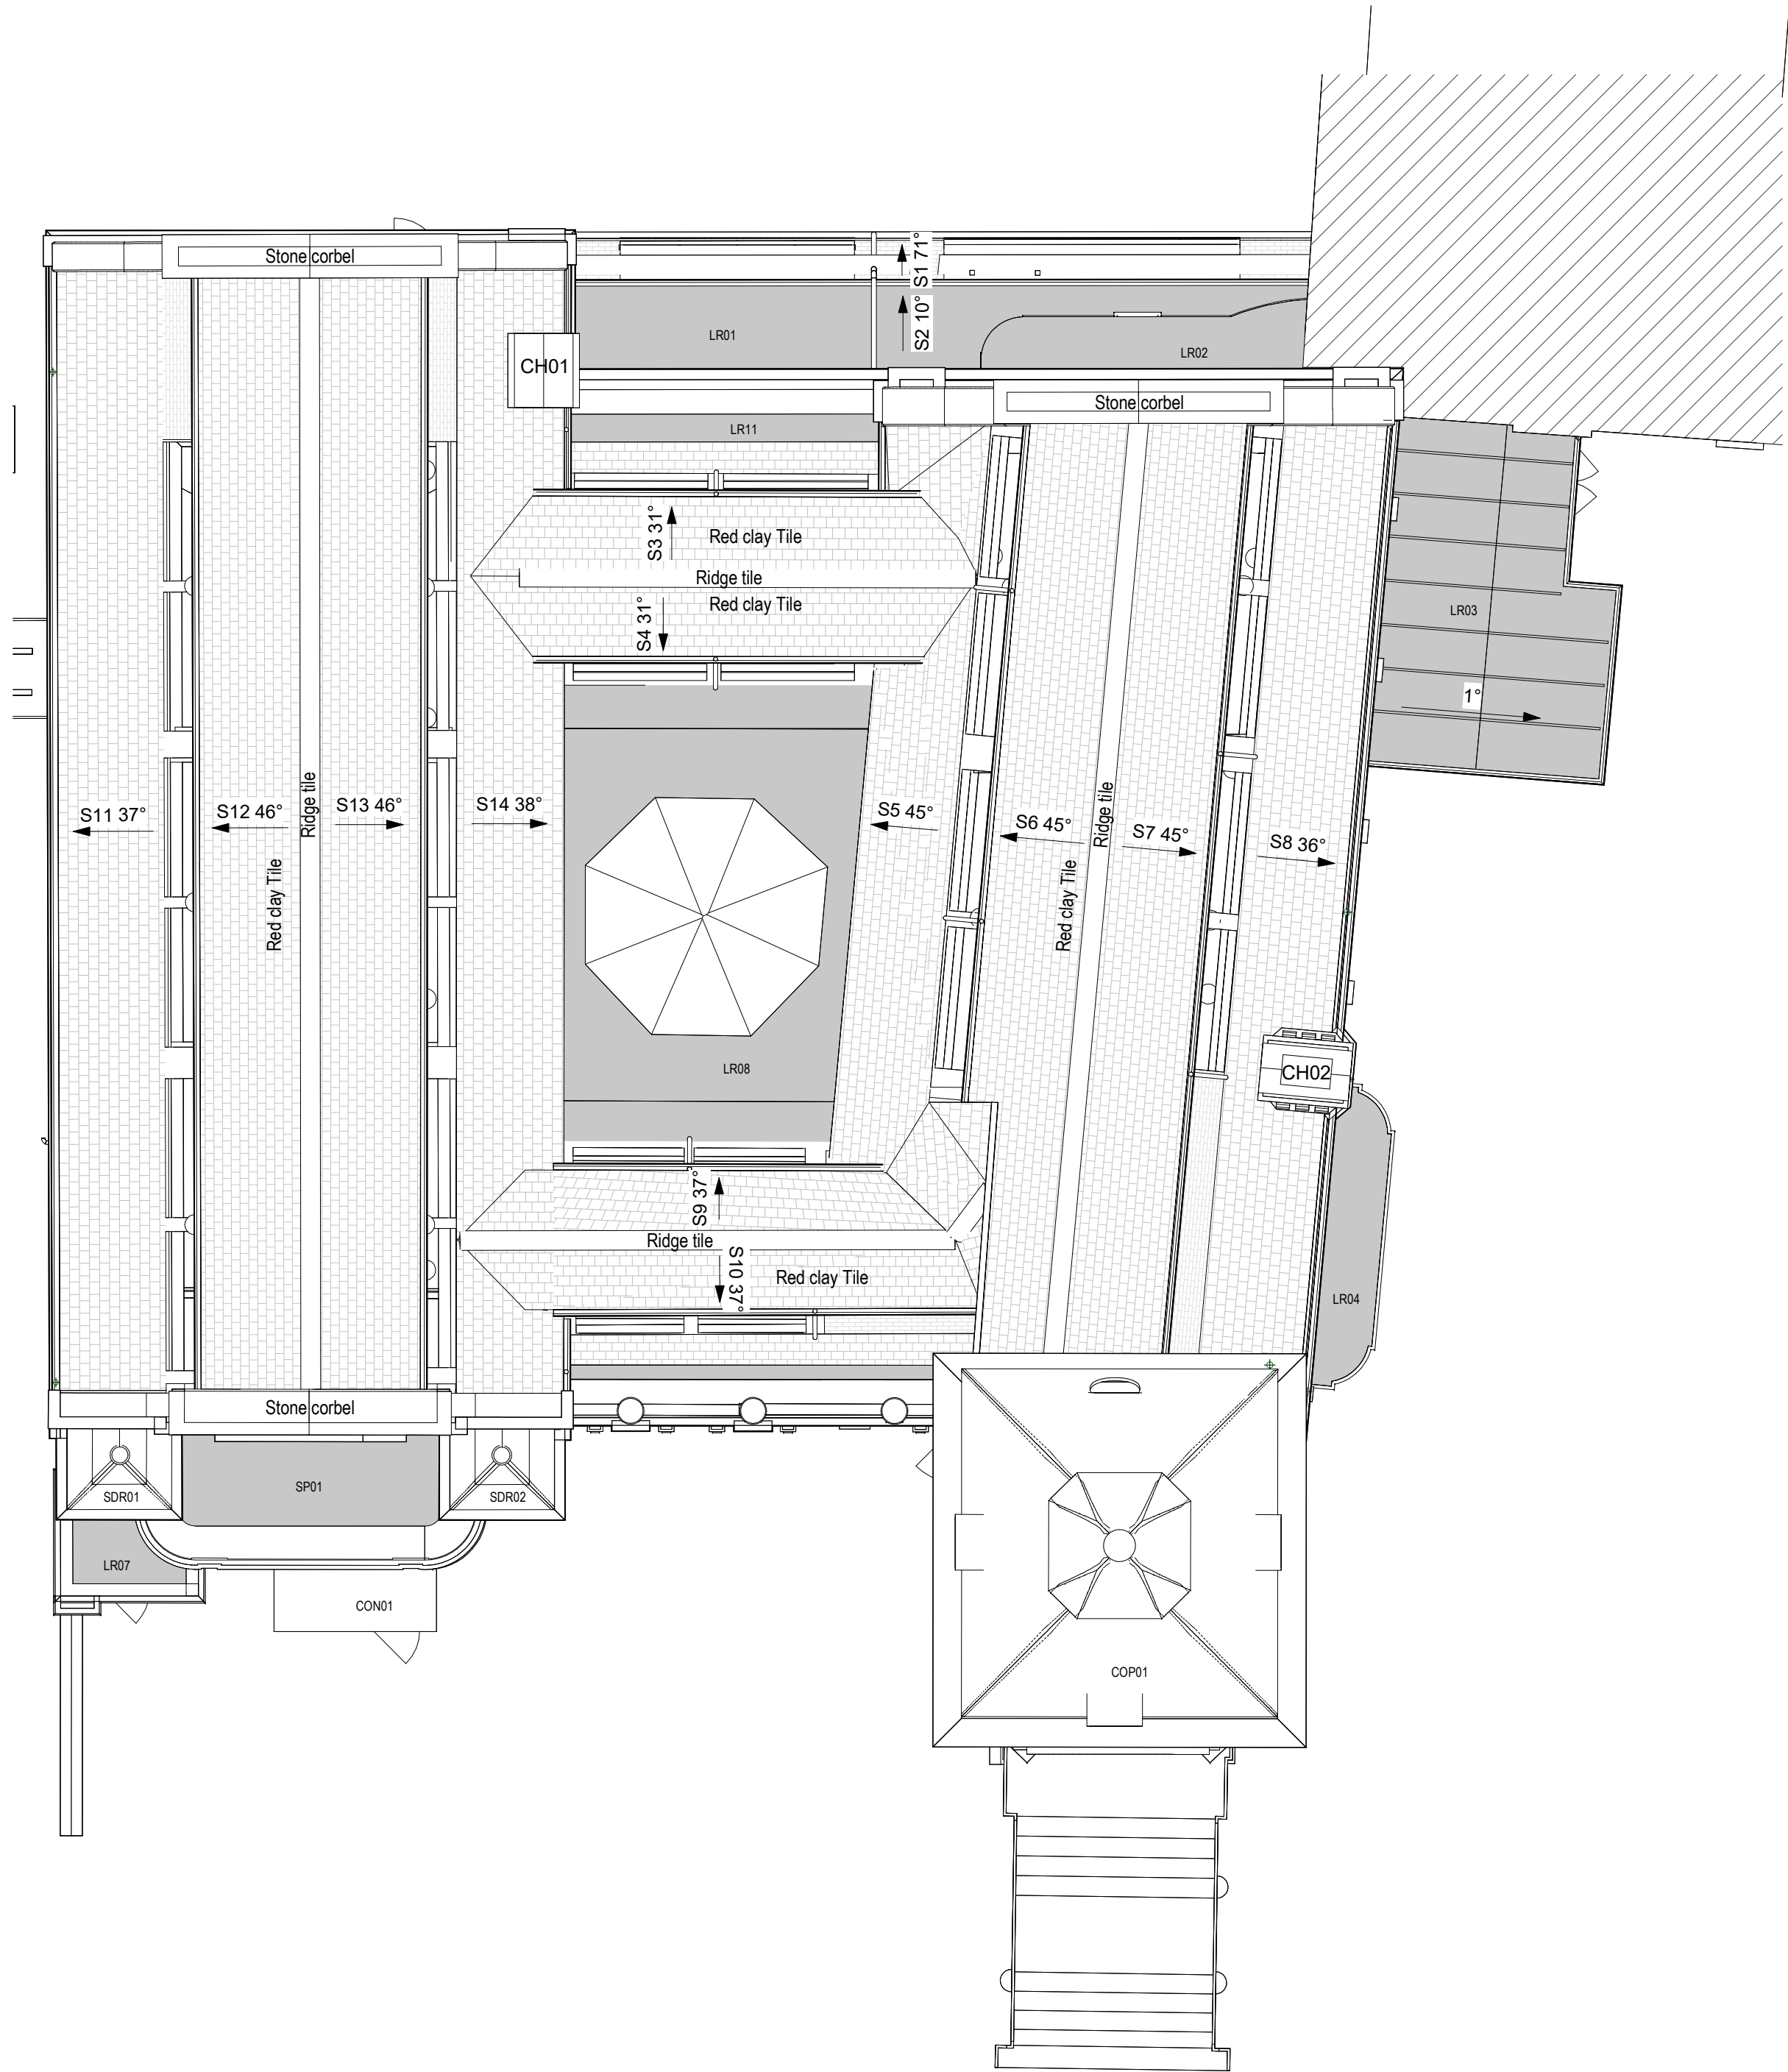

Existing Roof Plan
1 : 100

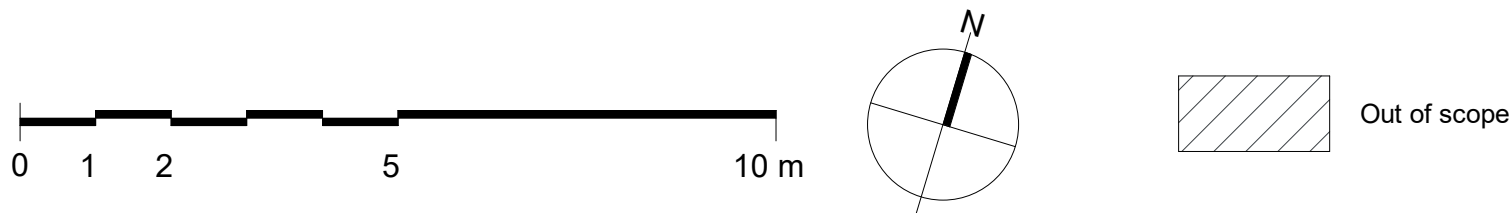

- | | | | |
|------|------------|------|--------------------------|
| S# | Roof slope | SP# | Single ply membrane roof |
| CH# | Chimney | CON# | Concrete roof |
| LR# | Lead roof | COP# | Copper roof |
| SDR# | Stone roof | | |

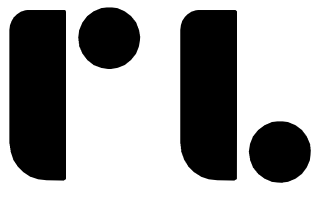

Roberts Limbrick

03333 405 500
mail@robertslimbrick.com
robertslimbrick.com

Registered Office England No. 06558029

Project Name

Nicholson Institute
Leek, Staffordshire

Client Name

Alliance Leisure

Drawing Title

Existing Roof Plan

Scale	Project No.
1 : 100 • A1	11440

Status	Purpose Of Issue
A3	Issued for planning

Project	Org	Vol	Level	Form	Role
NIB	• RL	• NI	• RF	• DR	• A

Number	Revision
30103	P01