





NORTH ELEVATION 1:100




WEST ELEVATION 1:100

 

EAST ELEVATION 1:100

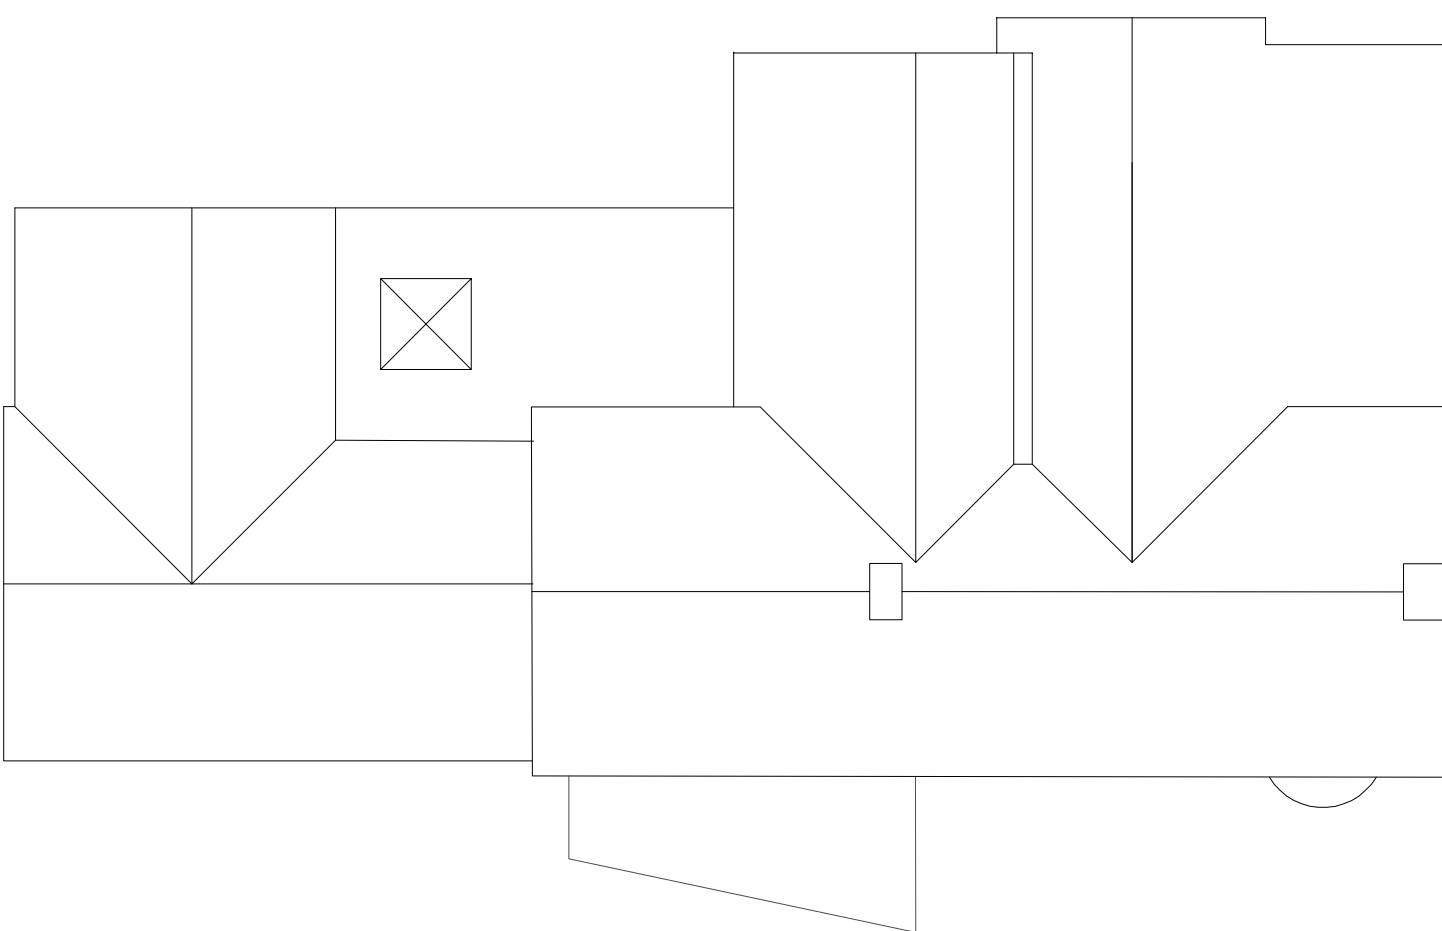



ROOF PLAN 1:200

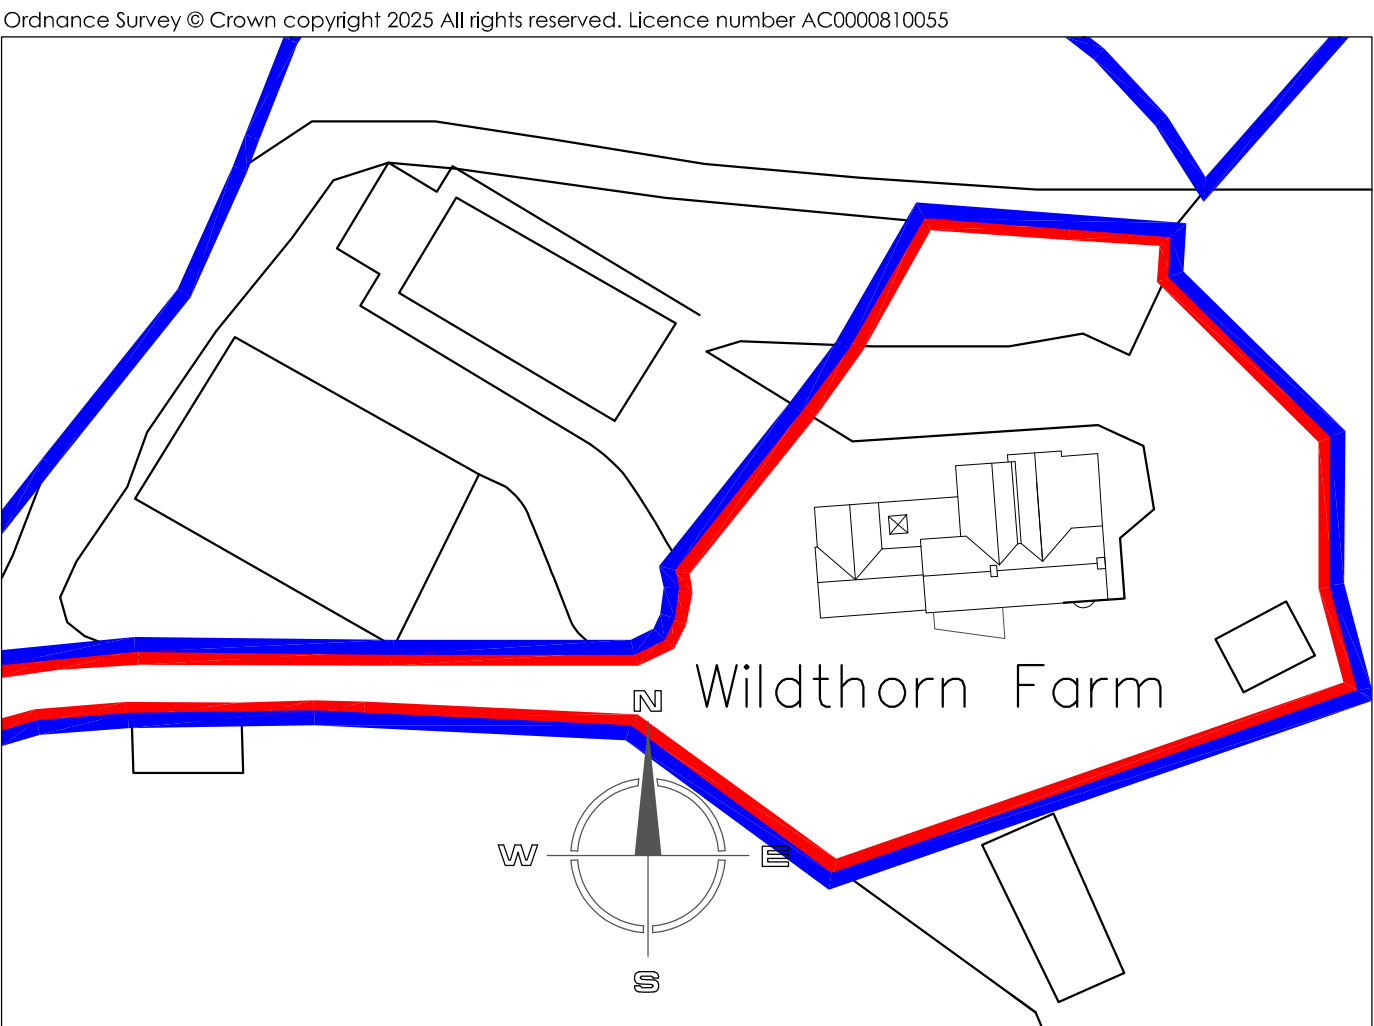


SITE LAYOUT PLAN 1:500




SOUTH ELEVATION 1:100 no change as existing

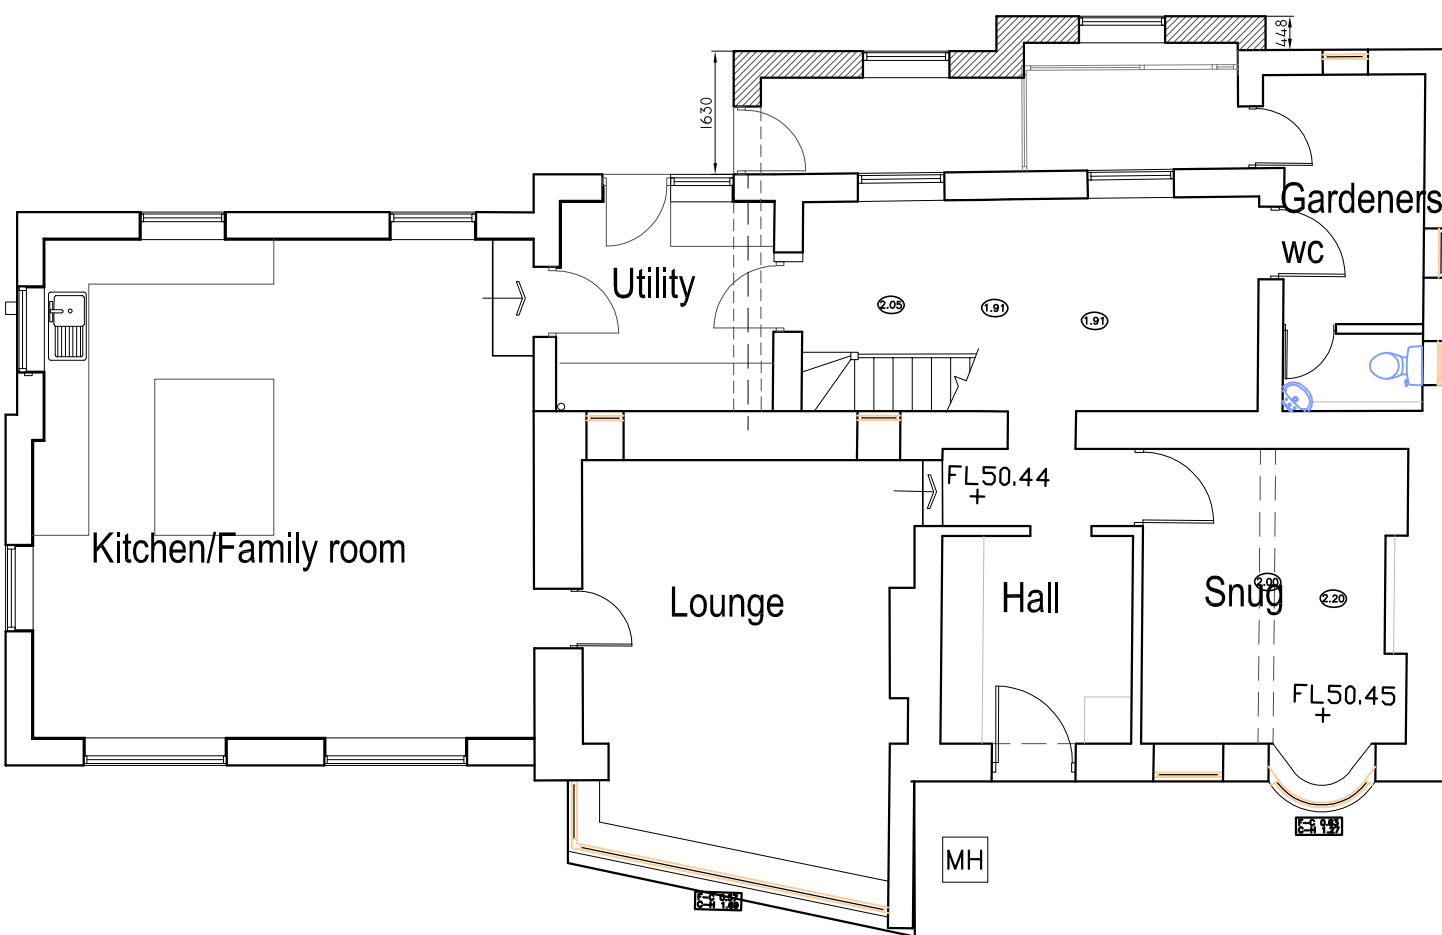 


GROUND FLOOR PLAN 1:100

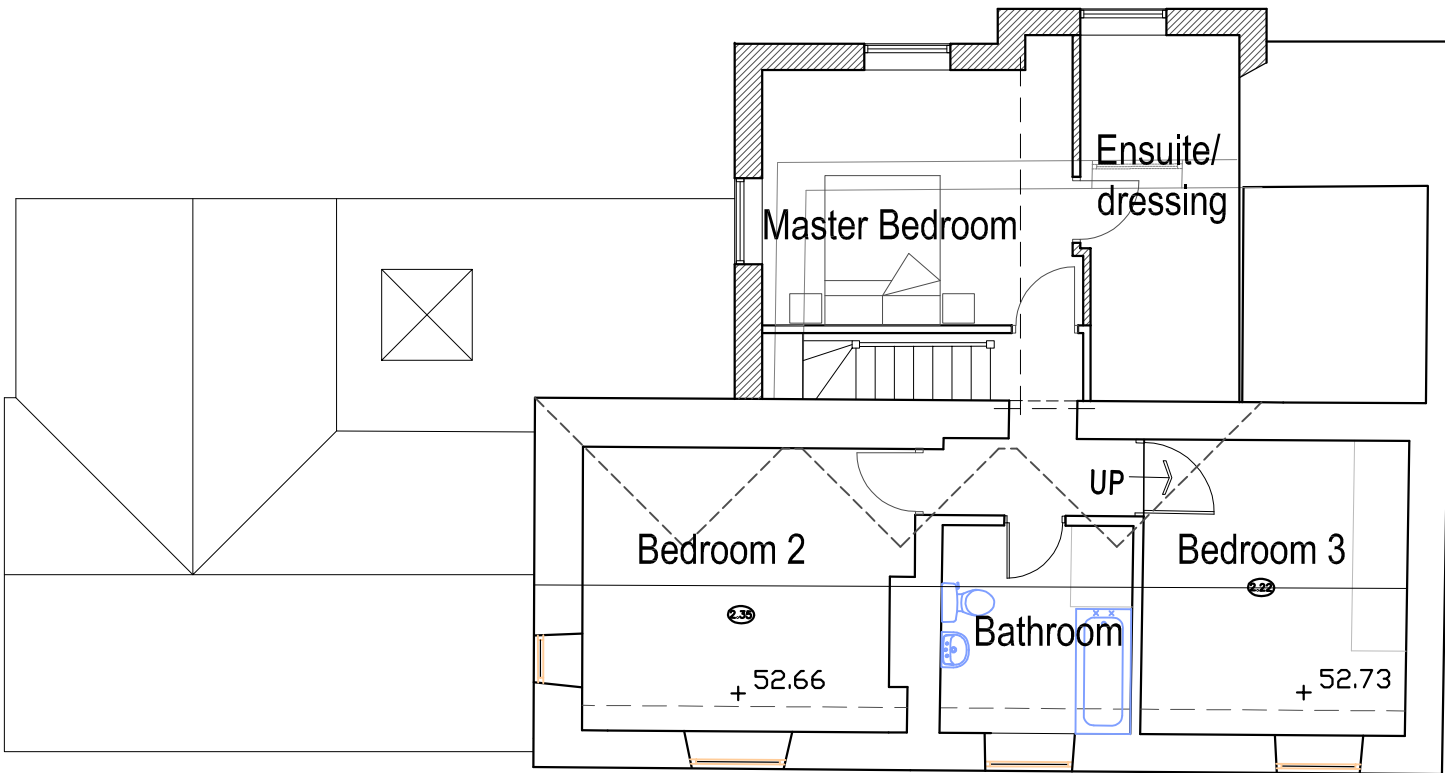

FIRST FLOOR PLAN 1:100

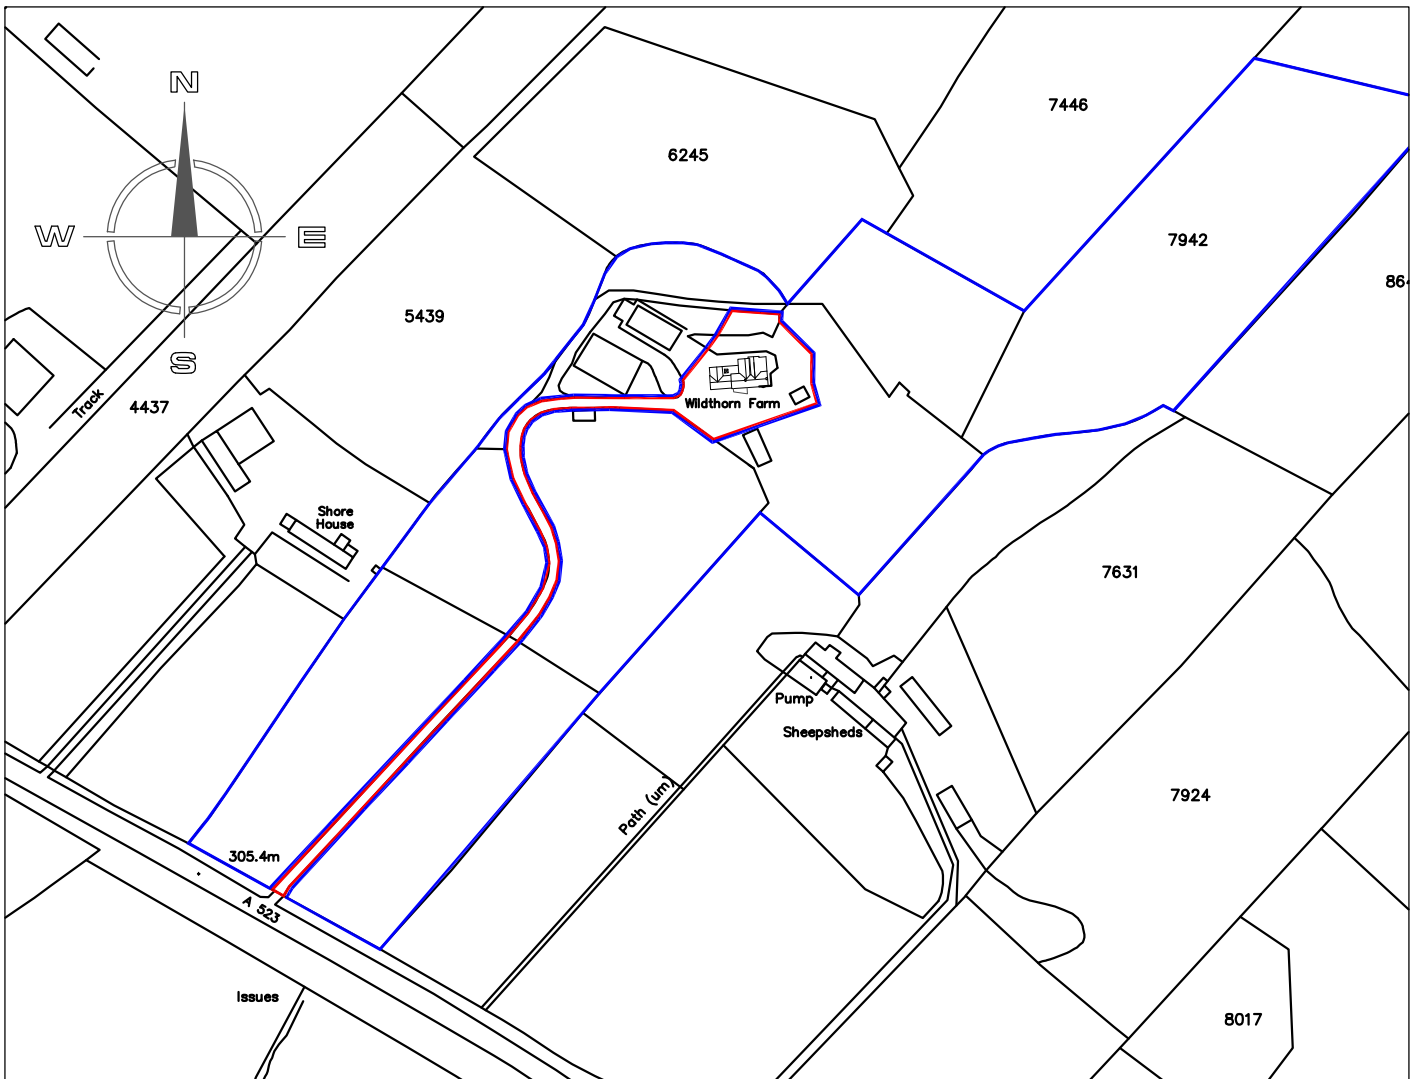

SITE LOCATION PLAN 1:2500

 

Hewitt&CarrArchitects

A: DaisyBank House | 17-19 Leek Road | Cheadle | ST10 1JE
T: 01538 756888
E: enquiries@hcarchitects.co.uk
W: www.hcarchitects.co.uk

Client
Hewitt and Carr Developments

Project
Proposed extensions and Alterations
to Wild Thorn Farm

Title
PLANS AND ELEVATIONS AS PROPOSED

Status
PLANNING

Date
APRIL 25

Scale @A1
AS NOTED

Project No
01302 AL(0)400

Drawing No.

Drawn
MJC

Checked

Rev
A

PLANNING