



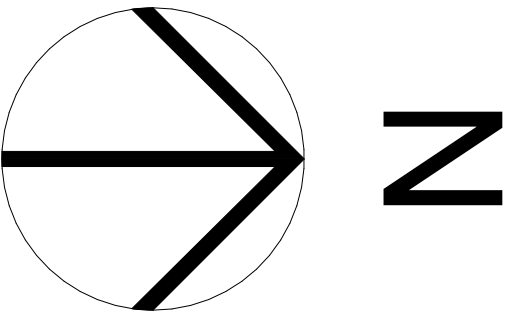

KEY

- APPLICATION BOUNDARY 5860m²
- ADDITIONAL LAND OWNERSHIP
- PROPOSED BUILDING

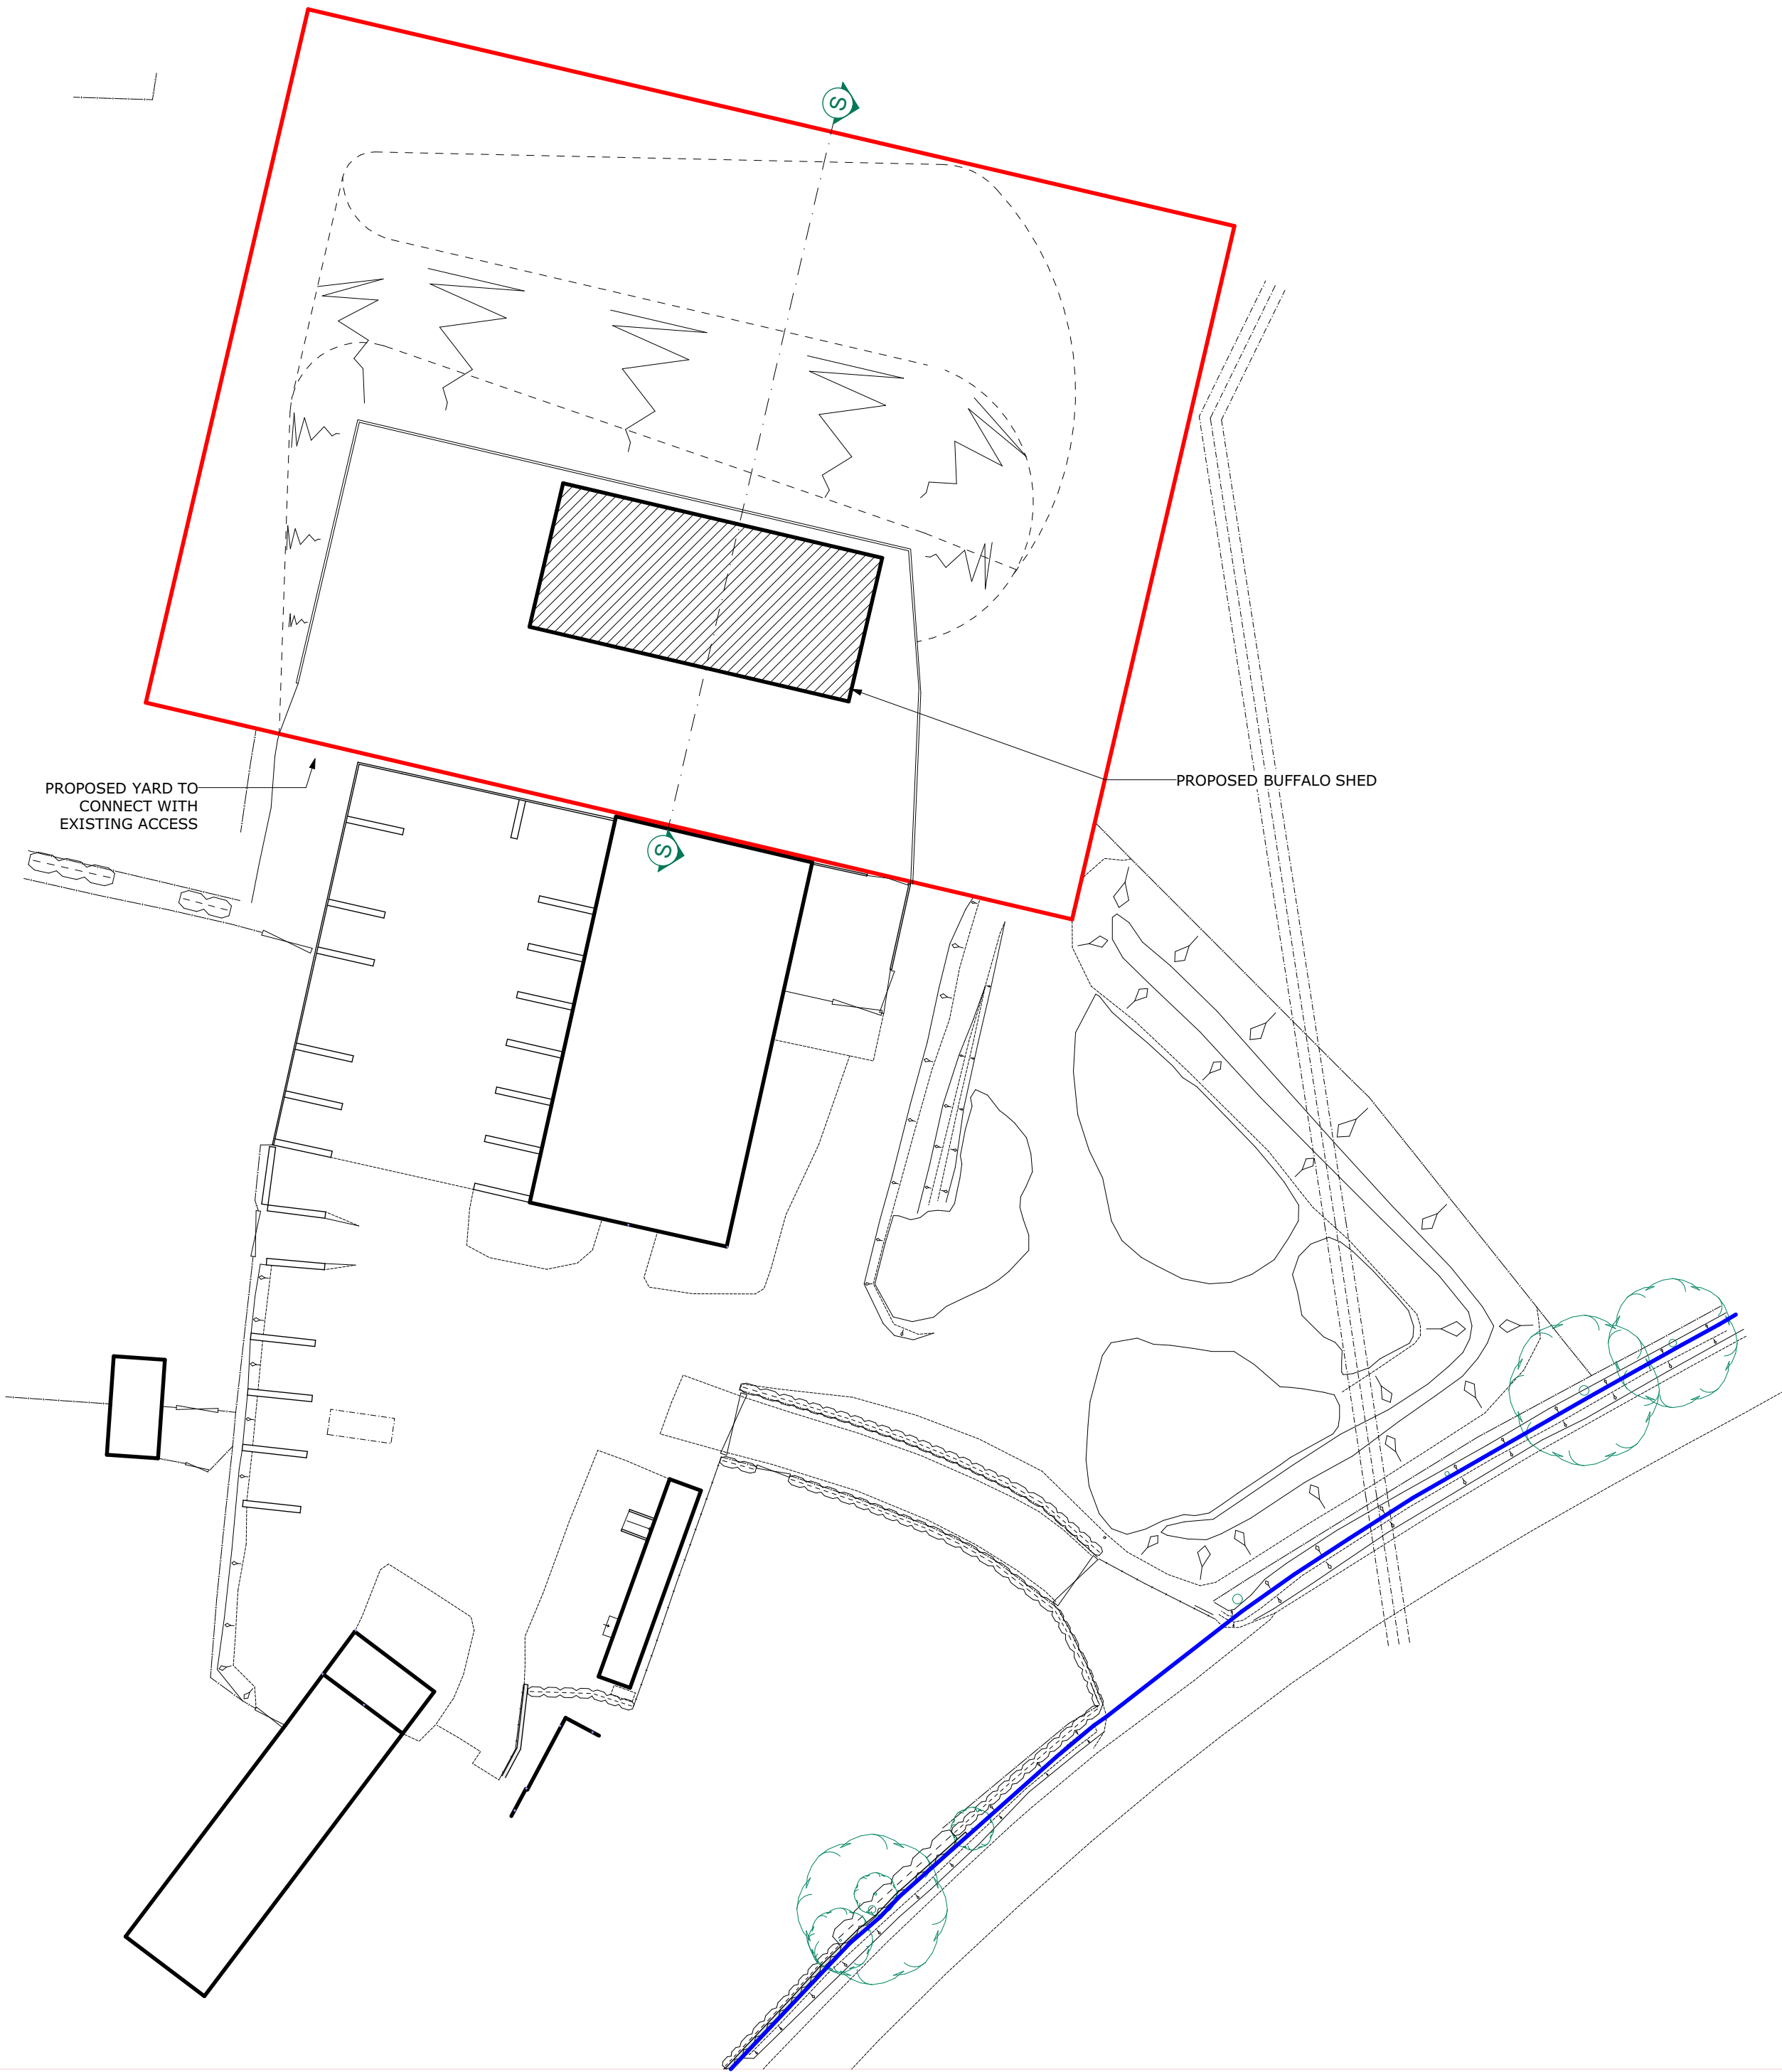

FOR PLANNING APPLICATION PURPOSES ONLY

| Rev | Date     | Description                                                                                   | Drawn |
|-----|----------|-----------------------------------------------------------------------------------------------|-------|
| 2   | 08/05/25 | Note in top righthand corner reworded to remove 'indicative' reference following LPA comment. | DTH   |
| 1   | 30/04/25 | REVISED FOLLOWING CONSULTANT COMMENT                                                          | DTH   |
| 0   | 15/04/25 | FIRST ISSUE                                                                                   | DTH   |

Project

**PROPOSED BUFFALO SHED**  
LAND AT LITTLE BLAKELEY LANE FARM  
BLAKELEY LANE, DILHORNE, ST10 2PT

Client

OAKLEYS FARM LTD

Drawing title

PROPOSED SITE PLAN

|                        |            |      |            |          |     |
|------------------------|------------|------|------------|----------|-----|
| Scale                  | 1:500 @ A2 | Date | 15/04/2025 | Drawn-by | DTH |
| Drawing number         |            |      |            |          | Rev |
| 101860/OAKLEY/001/PL03 |            |      |            |          | 2   |