




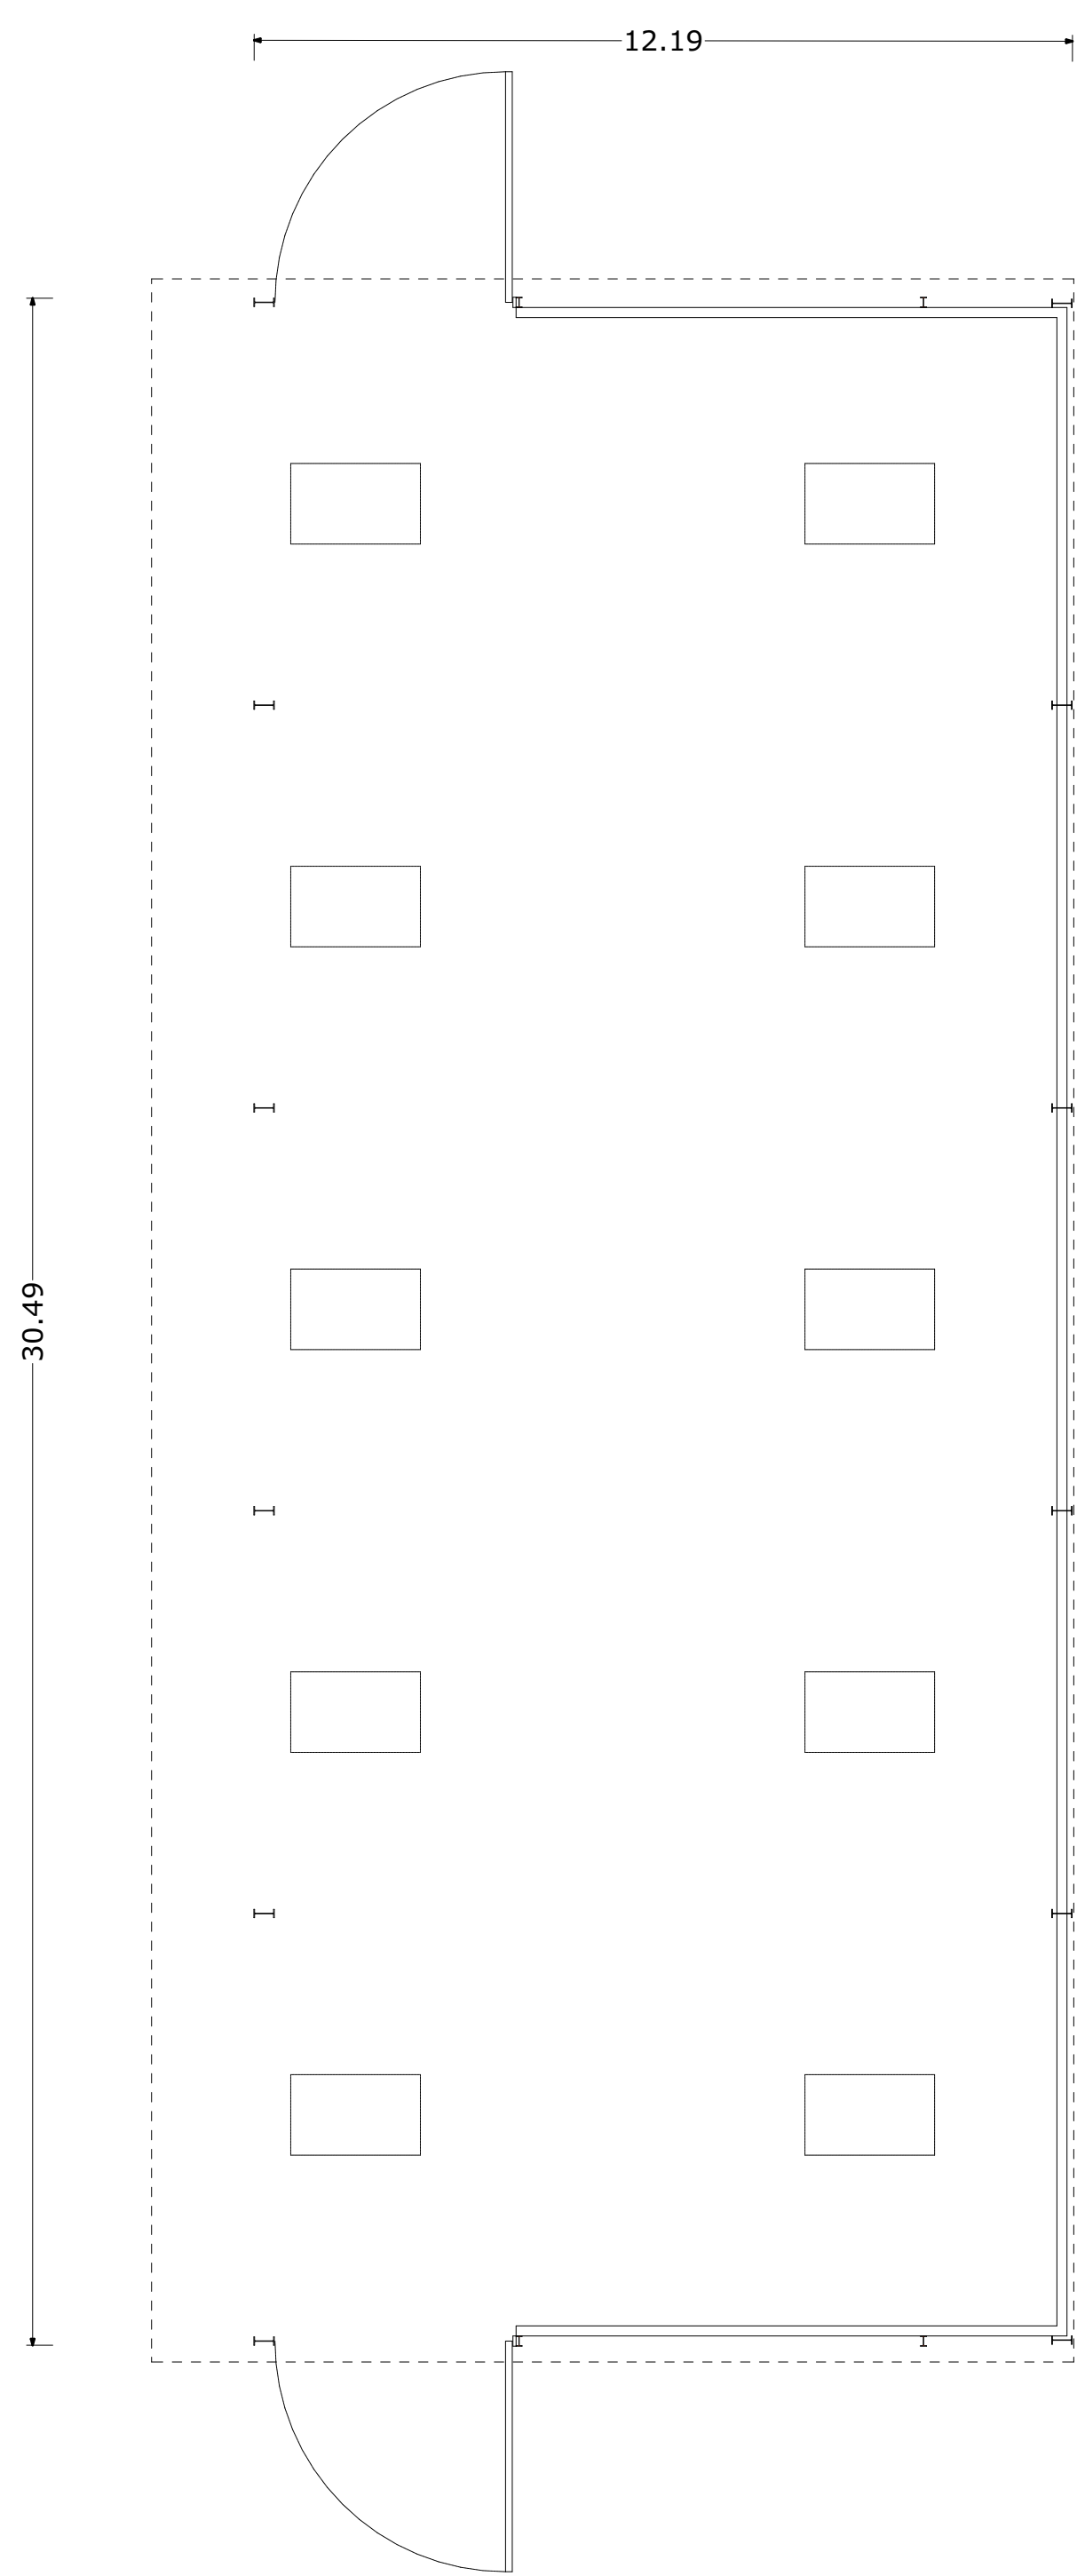


FLOOR PLAN

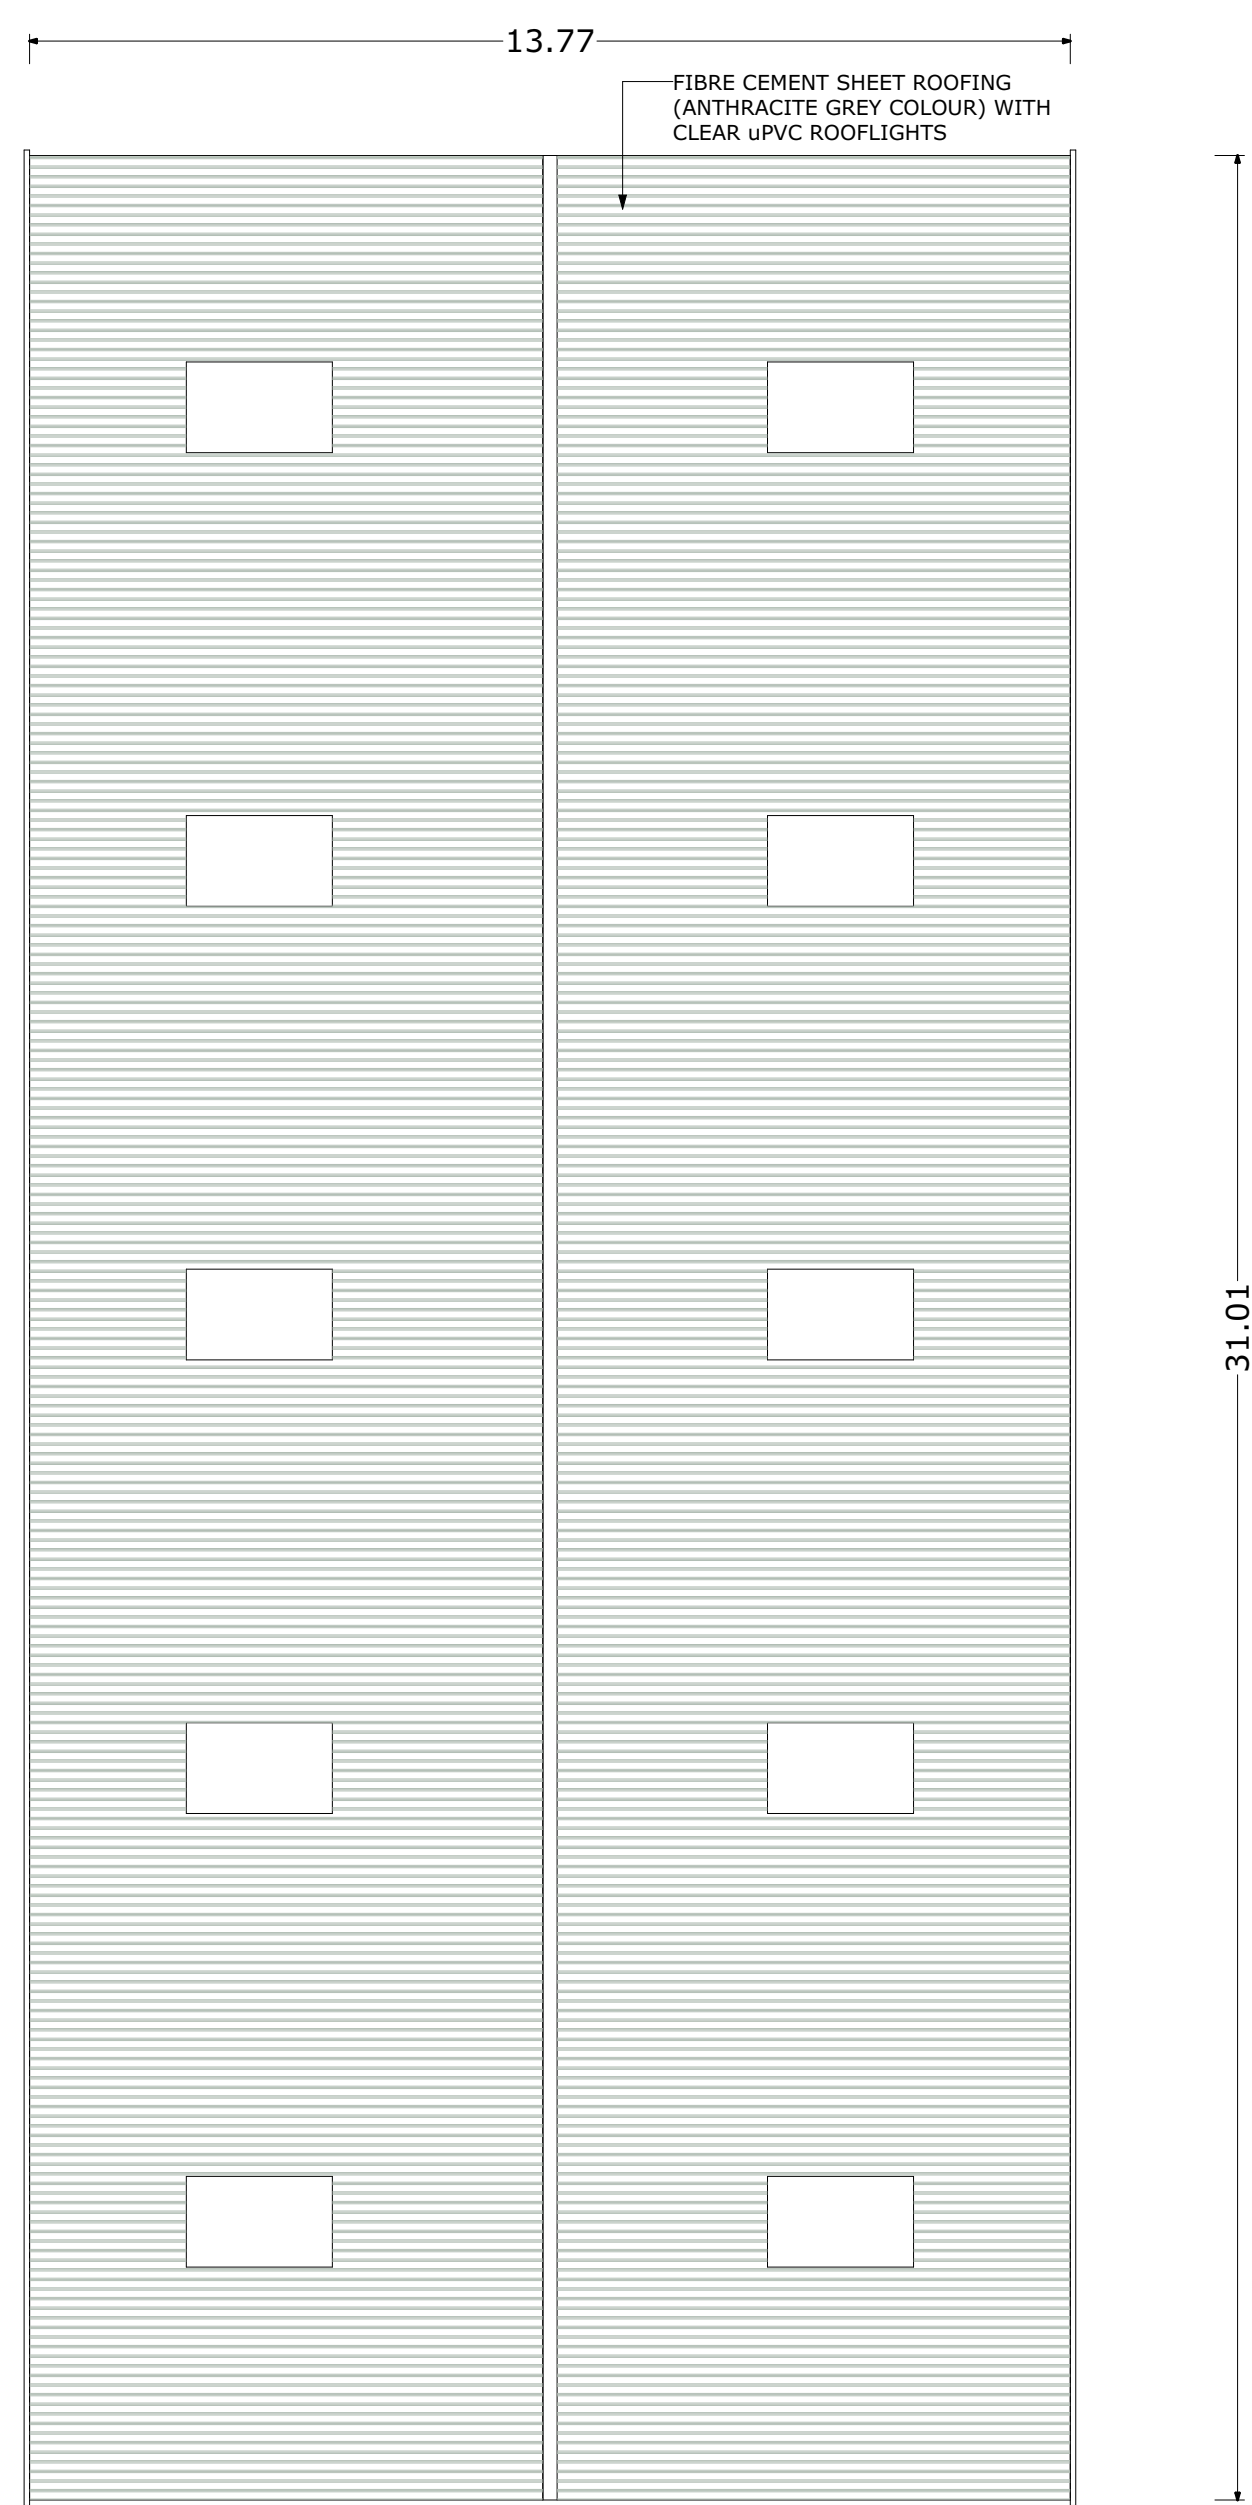


ROOF PLAN

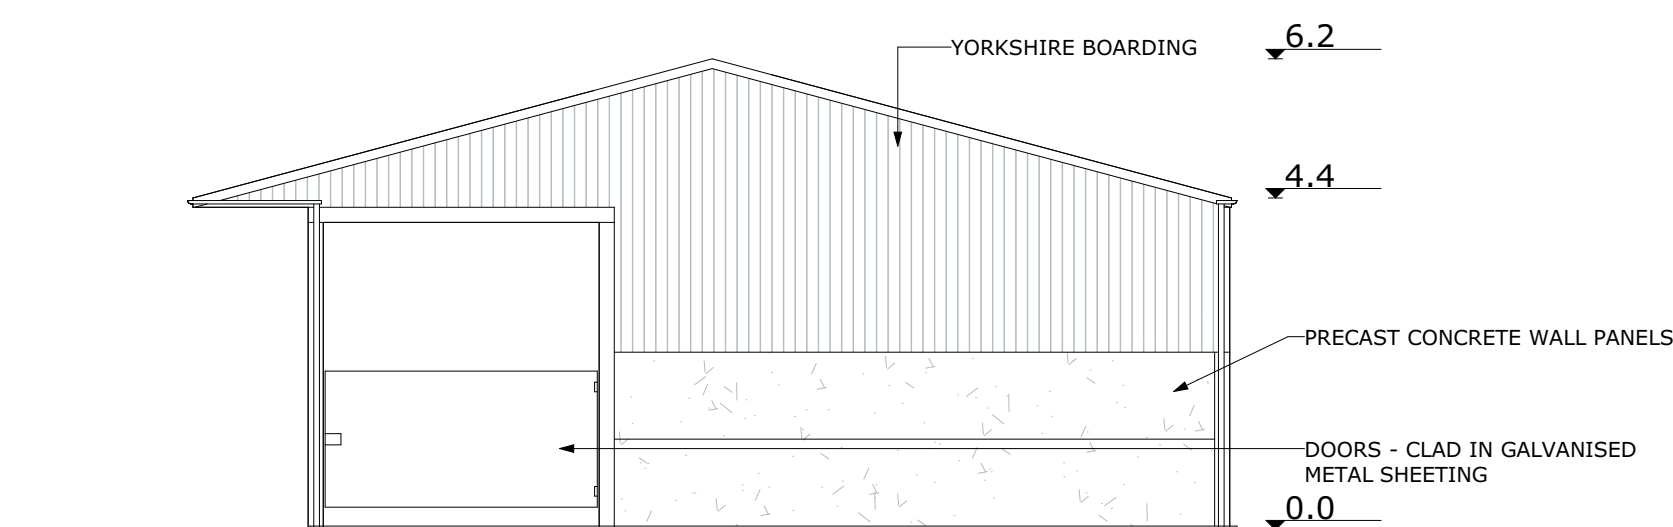


NORTH EAST ELEVATION

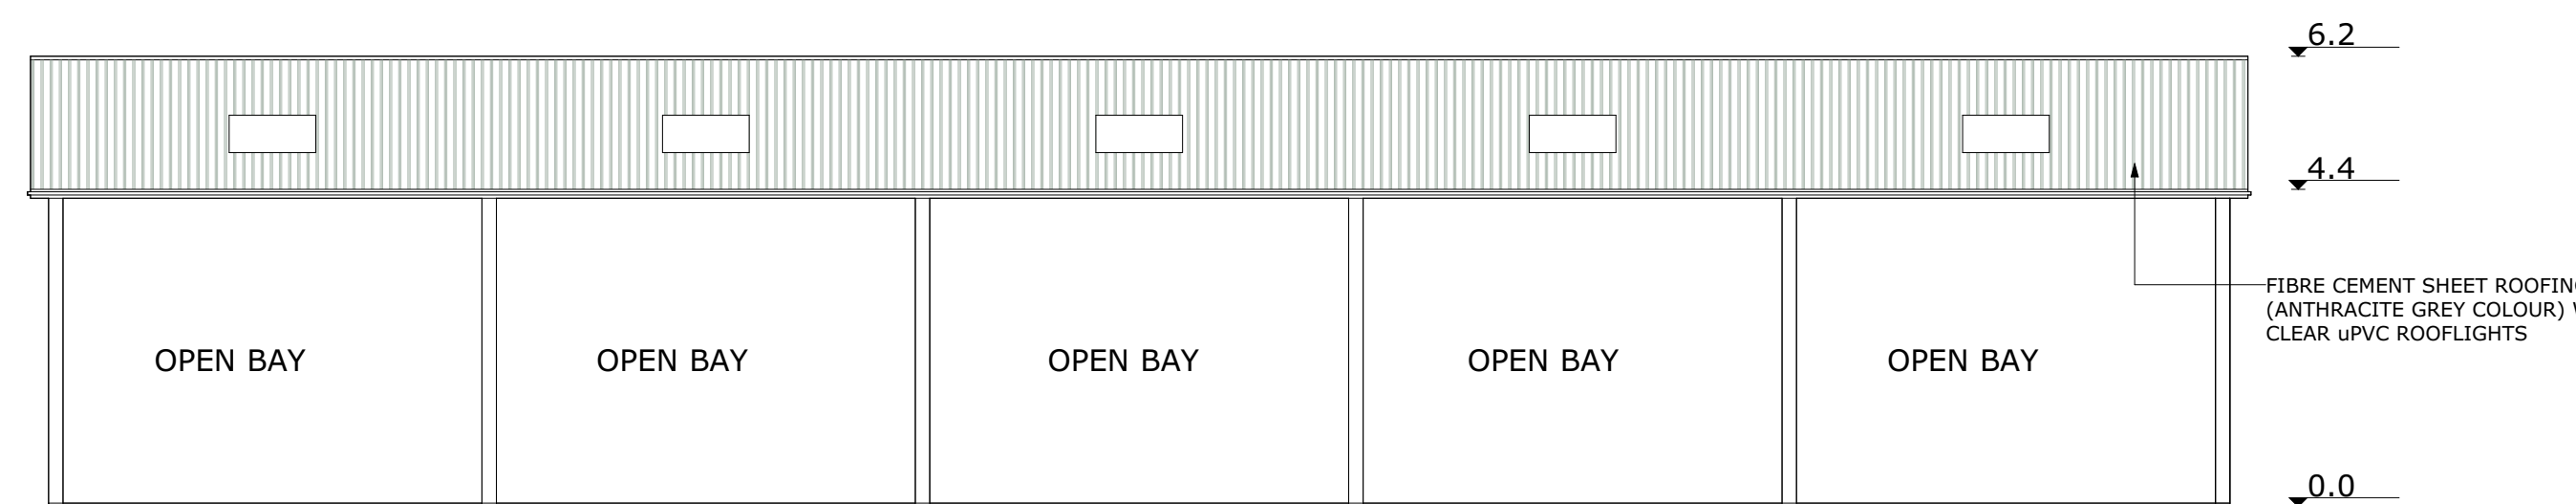

SOUTH EAST ELEVATION

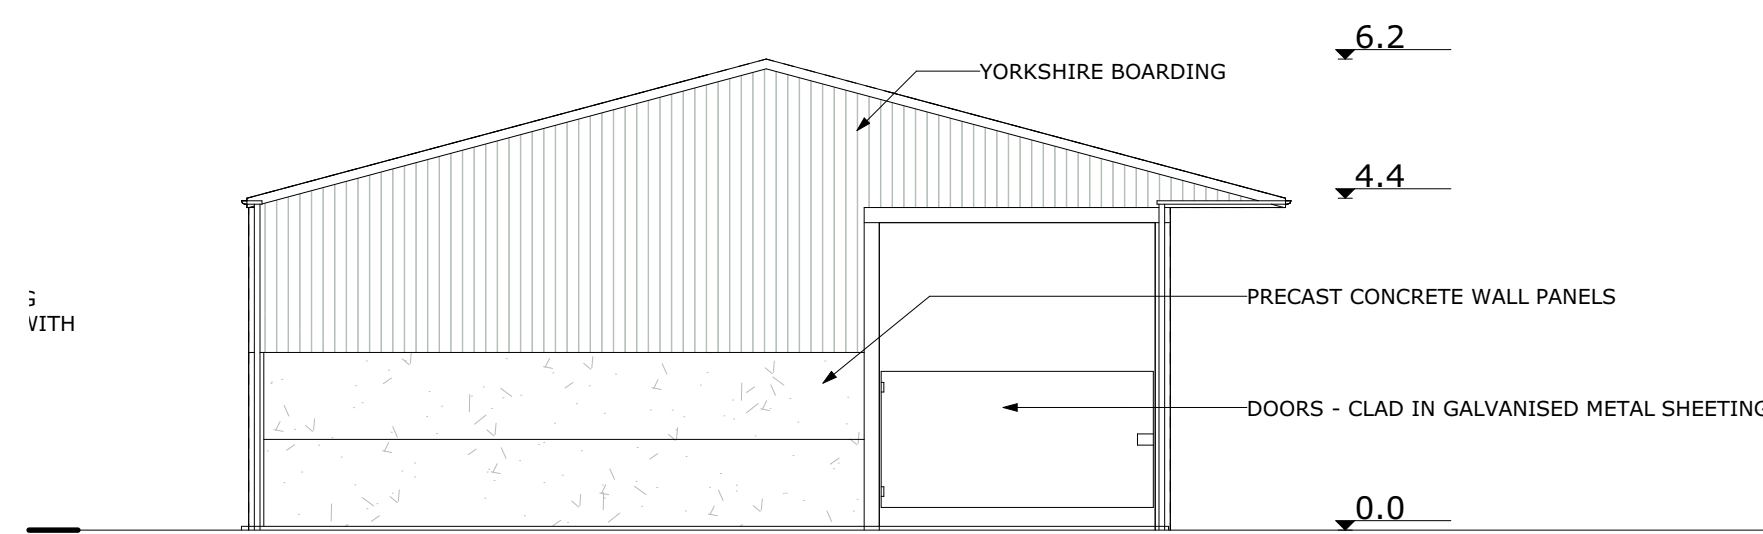

SOUTH WEST ELEVATION

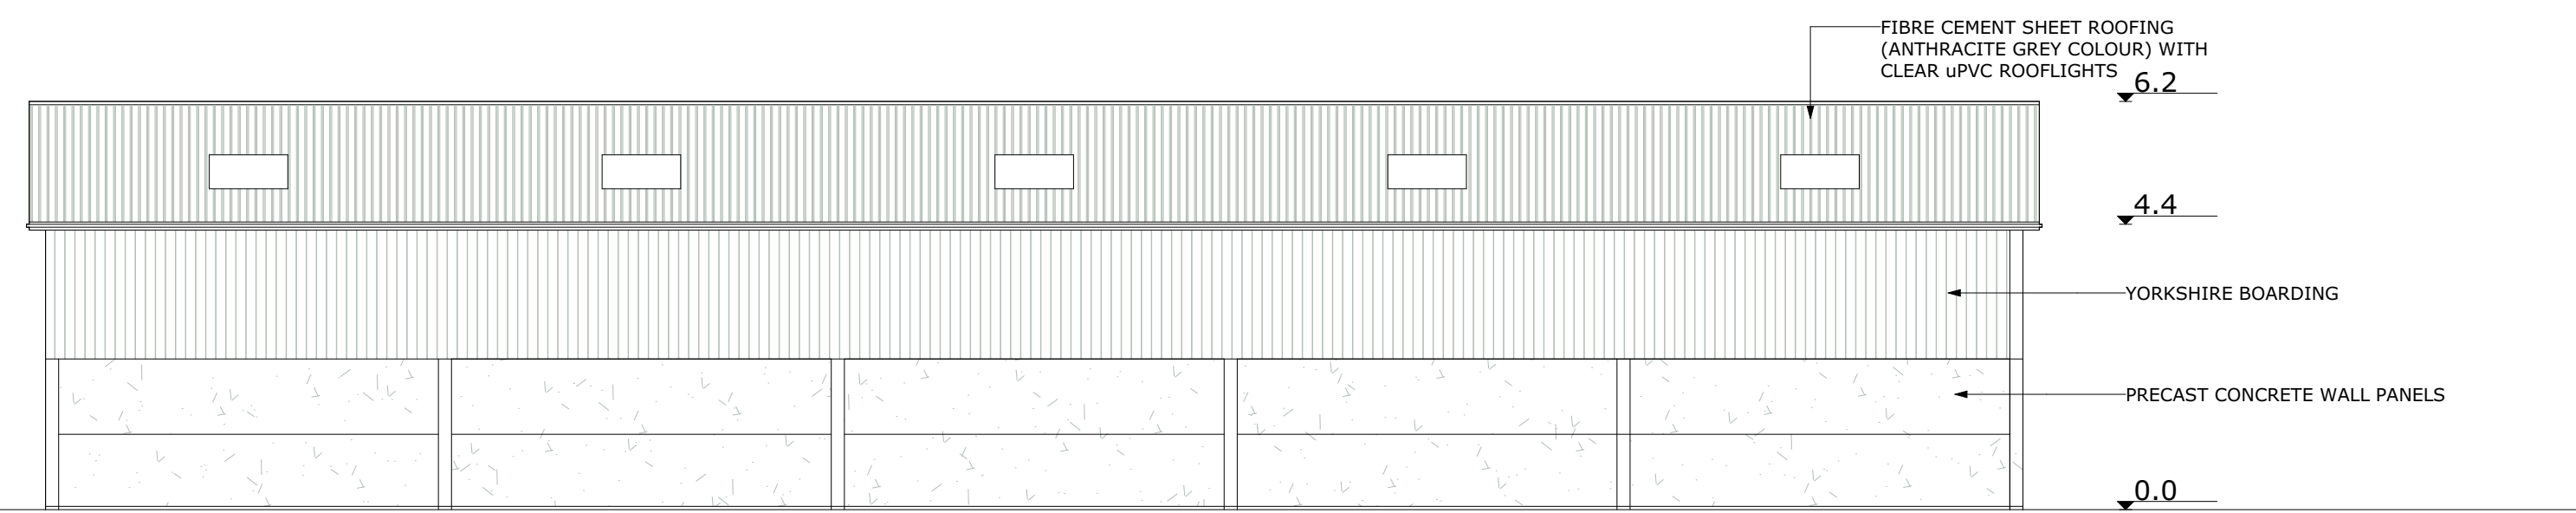

NORTH WEST ELEVATION

0 2m 4m 6m 8m 10m
SCALE 1:100 (METERS)

PLANNING APPLICATION
PURPOSES ONLY

1	08/05/25	Revised to include minor changes to the building footprint and the roofline.	DTM
0	30/04/25	First Issue	DTM
Rev	Date	Description	Drawn
Mid West PLANNING			
Project PROPOSED BUFFALO SHED LAND AT LITTLE BLAKELEY LANE FARM BLAKELEY LANE, DILHORNE ST10 2PT			
Client OAKLEYS FARM LTD			
Drawing title PROPOSED BUILDING			
Scale	1:100 @ A0	Date	30/04/2025
Drawing number	J01860/OAKLEY/001/PL05	Drawn by	DTM
		Rev	1