




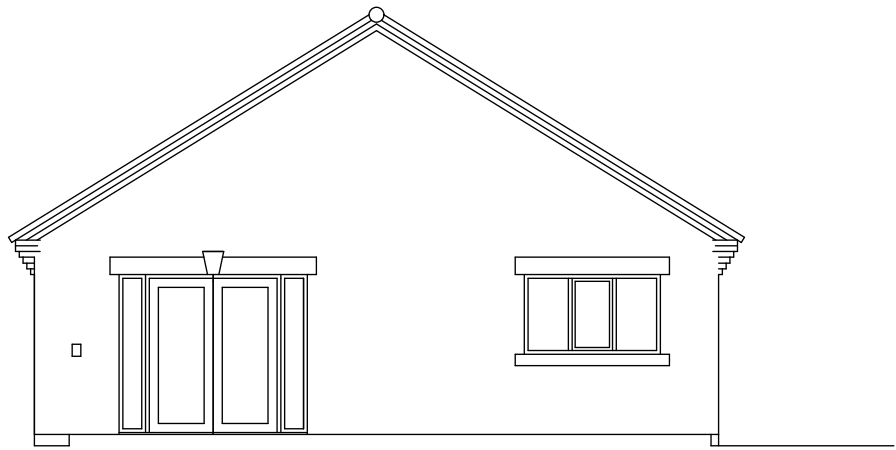


side elevation as existing

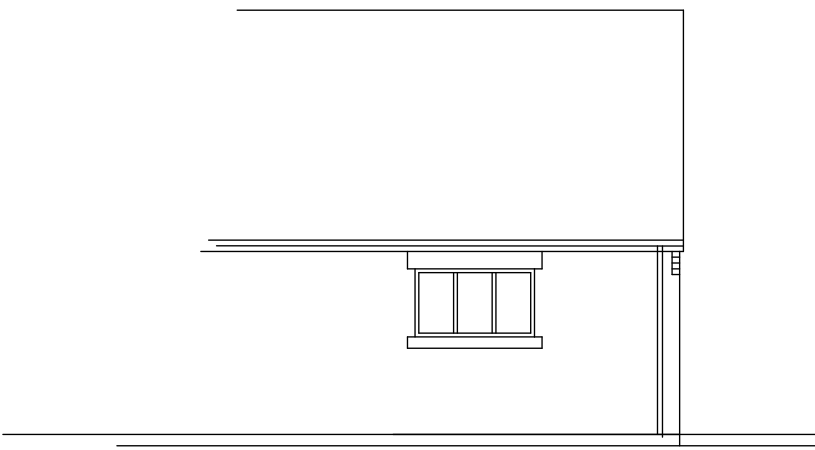

part rear elevation

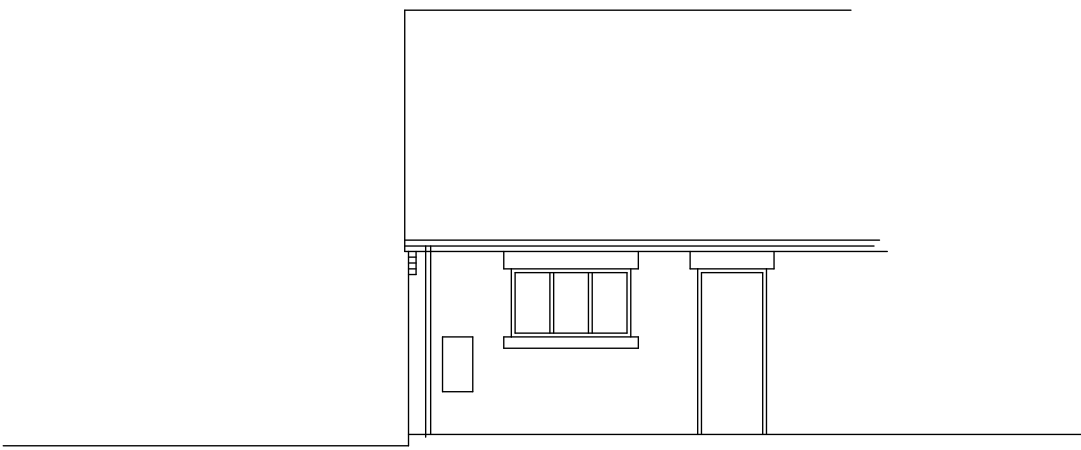

part front elevation

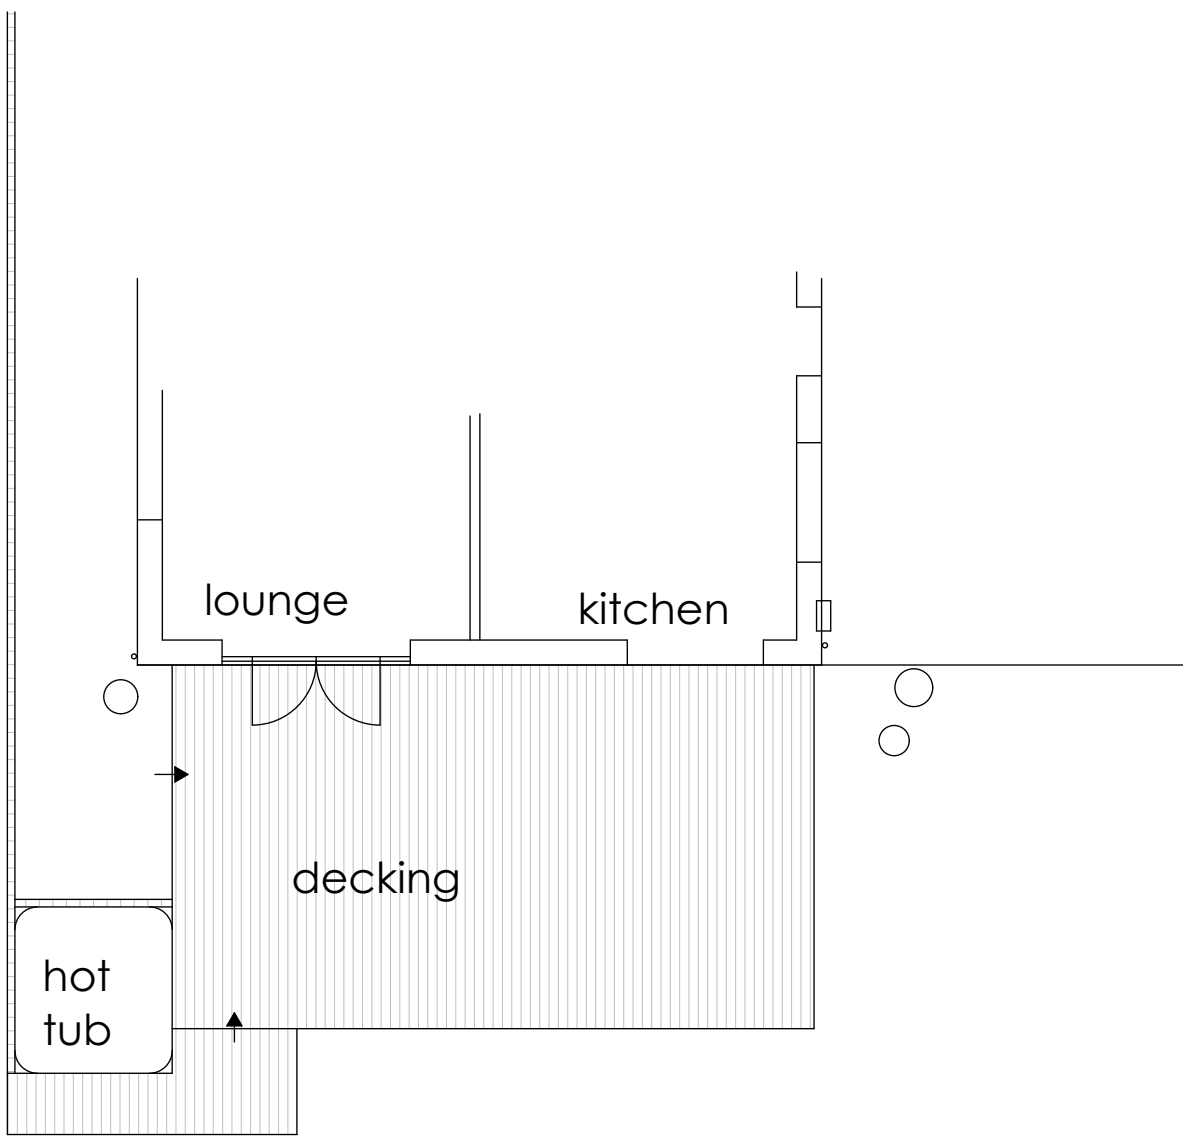

part plan

Rev:	Comment:	Date:	By:
------	----------	-------	-----

wood | goldstraw | yorath
ARCHITECTS QUANTITY SURVEYORS CDM CO-ORDINATORS
Churchill House, Regent Road, Stoke on Trent, ST1 3RH.
Tel: 01782 208000 Fax: 01782 208712 E-mail: info@woodgoldstraw.co.uk
www.woodgoldstraw.co.uk

Client.
MR AND MRS A GROCOTT

Project.
PROPOSED ORANGERY AND
DETACHED DOUBLE GARAGE

Scale 1:100	Issue Date 28/04/2025
Sheet Size A1	Drawn

Title.
plan elevations as existing

Drawing Number 5019-01-01-A.11	/ (Revision)	Revision ID
-----------------------------------	--------------	-------------

CAD file path:
X:\0 PROJECTS\5019 Mr & Mrs Grocott\5019-01 Orangery\Design\Arch\CAD\PLAN AS
PROPOSED.dwg
Copyright. Wood Goldstraw Yorath LLP.
Contractor are to check all dimensions on site and refer any discrepancies to the Architect immediately. This drawing has
been prepared for planning purposes only and to the best of our knowledge the original digital document is accurate at the
stated scale. However, we cannot accept liability for the accuracy of third party data (OS mapping, topographical survey
information, etc) used in the production of this document which we have relied upon in good faith. Key dimensions are noted
for reference and any further specific dimensional information can be provided upon request.