



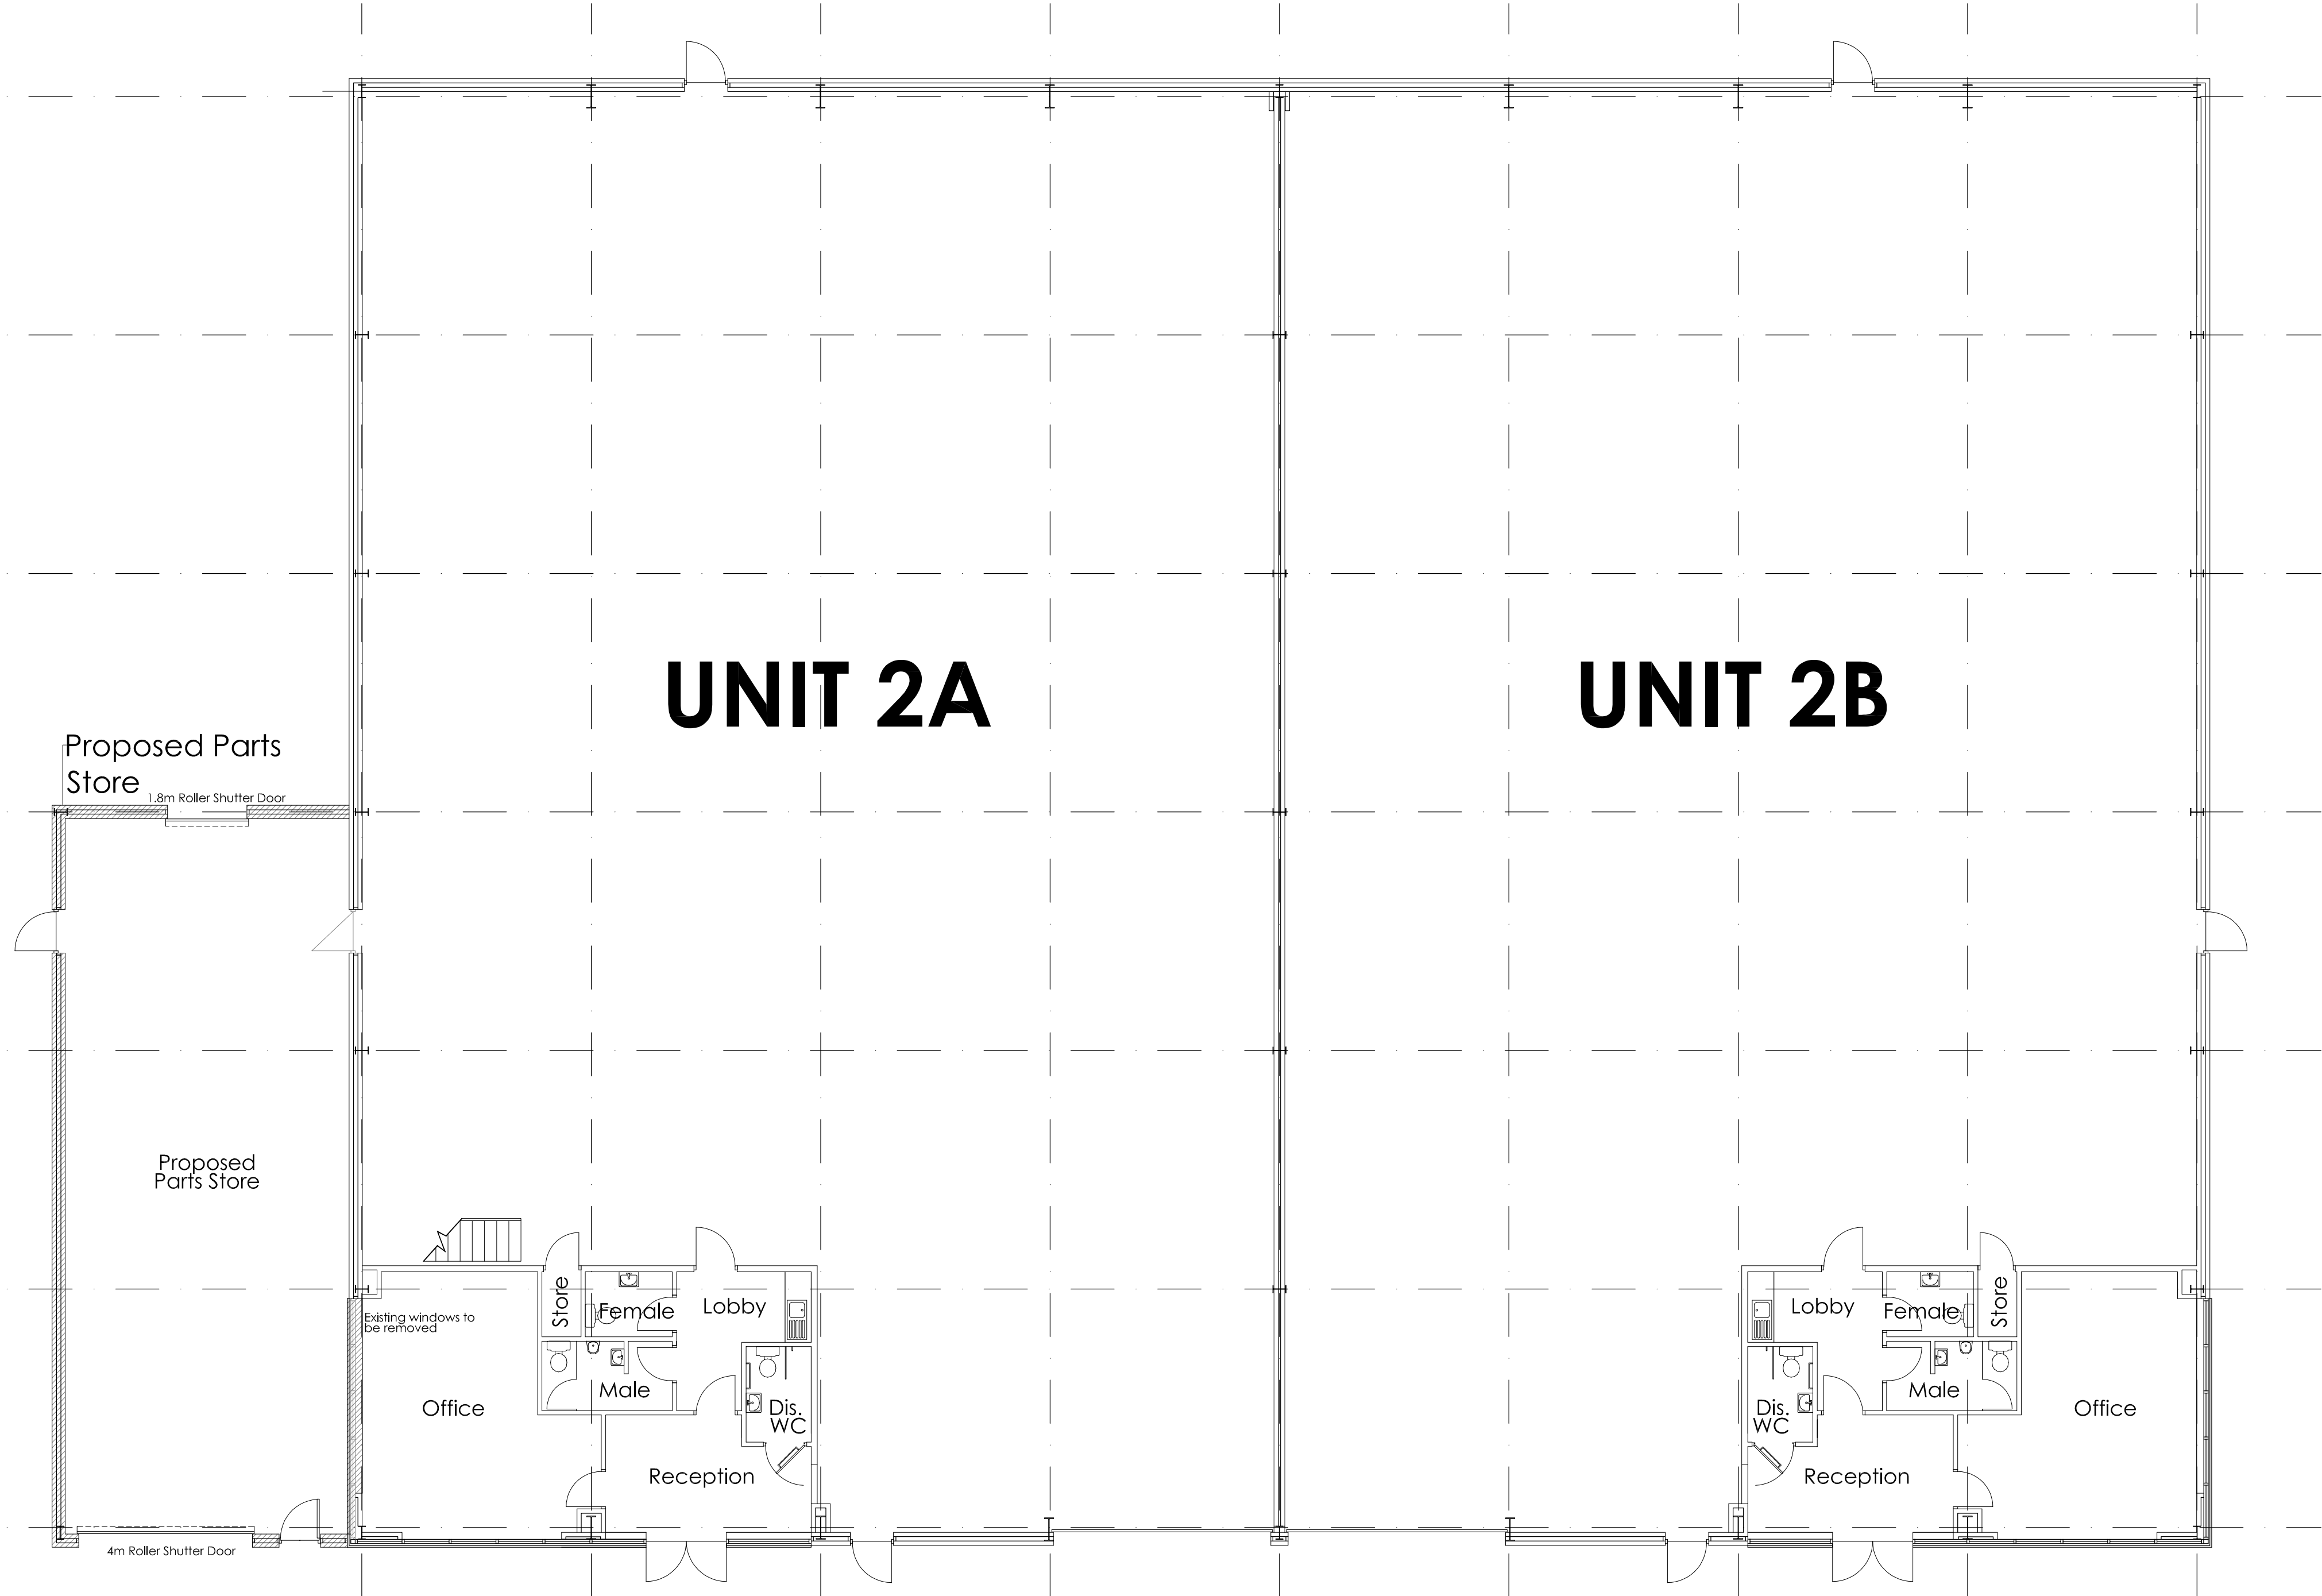

GROUND FLOOR PLAN 1:100




MEZZANINE FLOOR PLAN 1:100

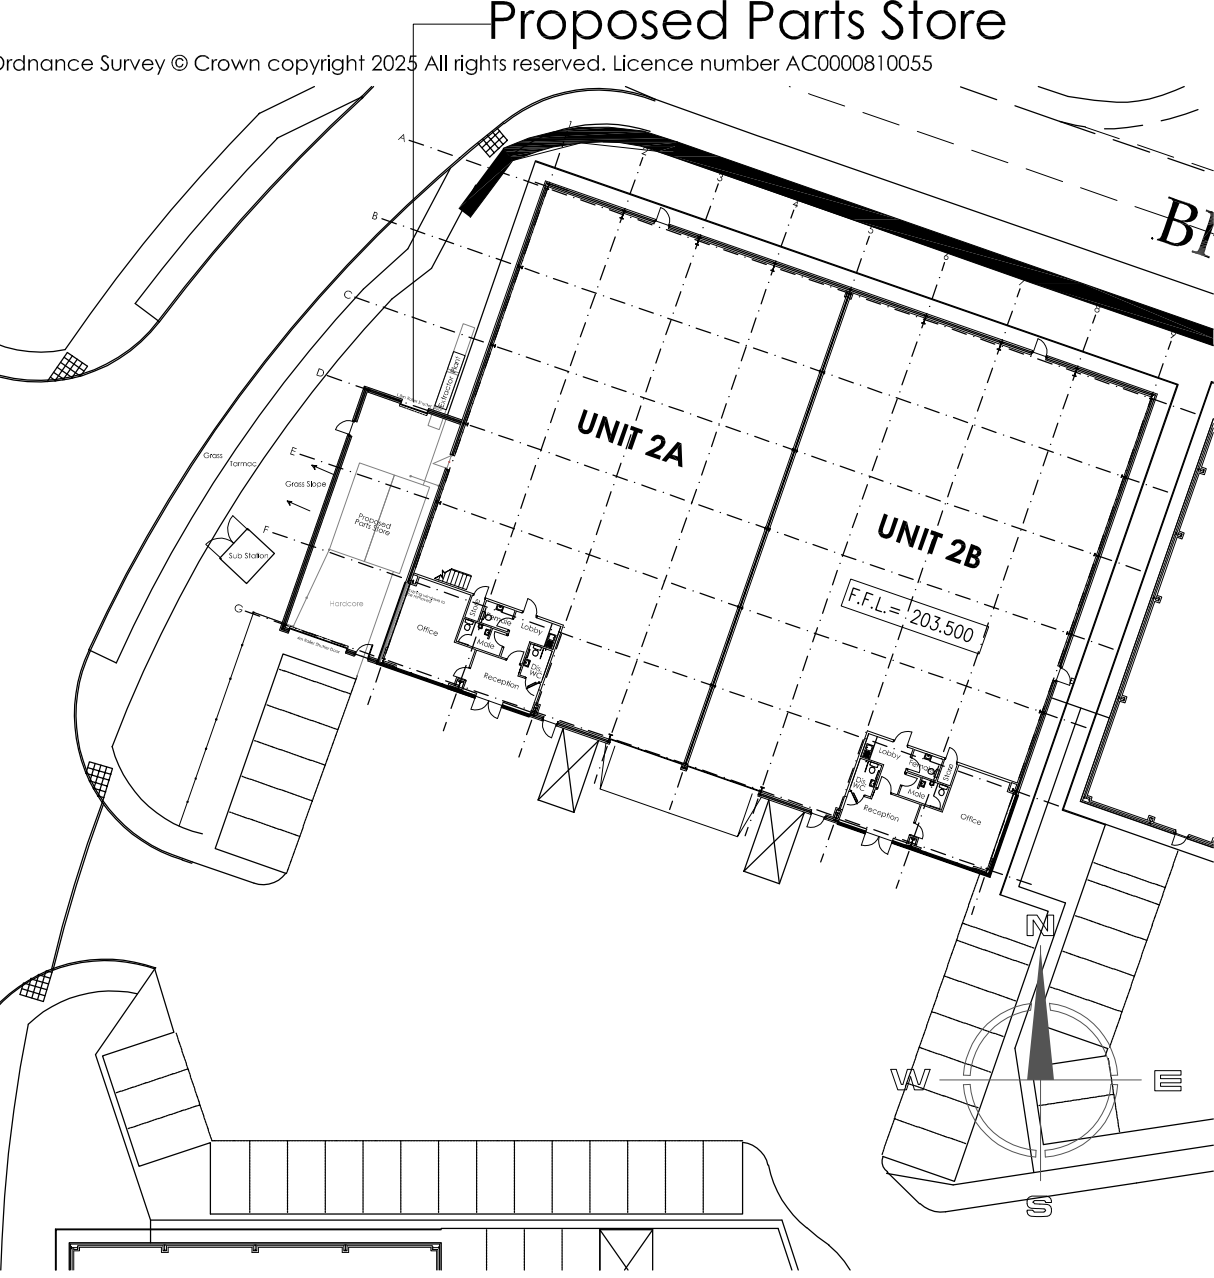

SITE PLAN 1:500



SITE LOCATION PLAN 1:1250

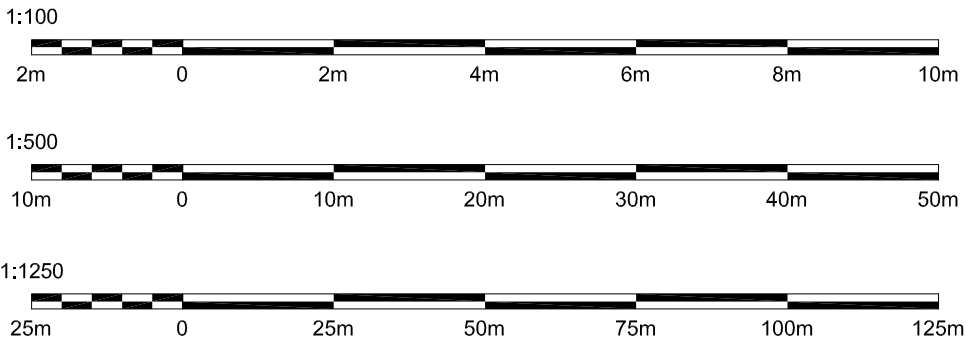

Hewitt&CarrArchitects

A: DaisyBank House | 17-19 Leek Road | Cheadle | S11 1JE
T: 01538 756888
E: enquiries@hcarchitects.co.uk
W: www.hcarchitects.co.uk

Client
Piper Boats

Project
Single-storey Parts Store Extension to
Unit 2A, Prospect Way,
Victoria Business Park, Biddulph

Title
Floor Plans as Proposed

Status
PLANNING

Date
Feb 2025

Scale @A1
As Stated

Project No.
01455 - PL(0)02

Drawing No.

Drawn
FJK

Checked

Rev
B

PLANNING